


PROPOSED EAST ELEVATION.

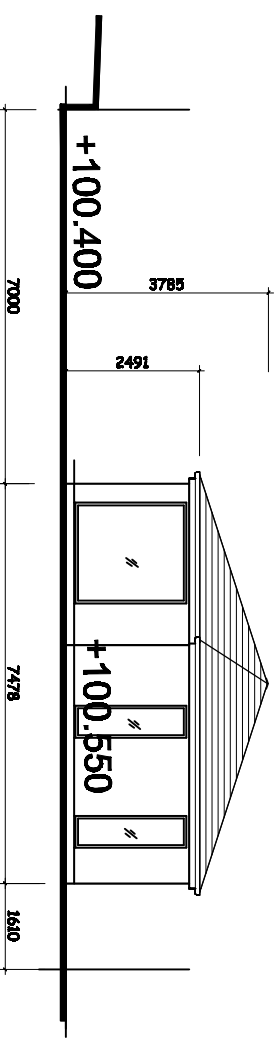

PROPOSED WEST ELEVATION.

Revision	Title : PROPOSED RESIDENTIAL DWELLING.	Project : LAND AT REAR OF OWLEBARROW HOUSE, BURY, OWLEBARROW ROAD, BL6 7ND	MTC Designs Scale 1:100 @ A3 Date : October 2021.	21 Edmond Down Bury BL6 7ND T: 01534 418714 Email: info@mtcdesigns.co.uk Drawing No: P02
----------	---	--	---	---