


2394

10210

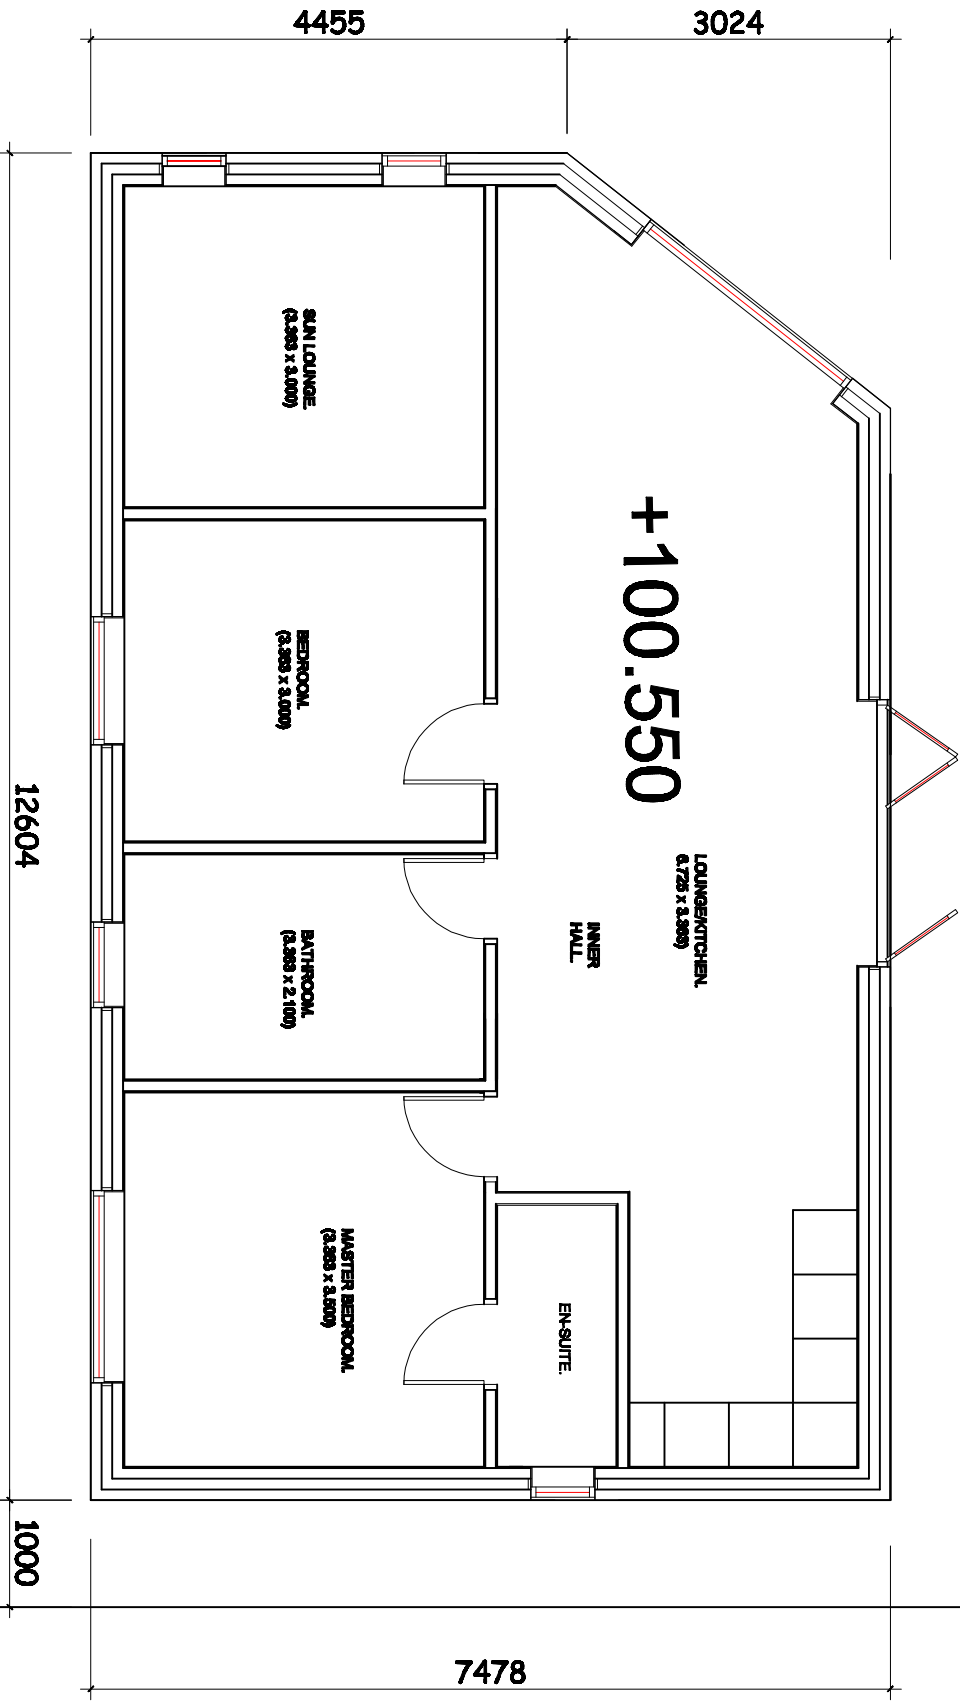

PROPOSED GROUND FLOOR PLAN.

Reference:	Title:	Project:	MTC Designs
	PROPOSED RESIDENTIAL DWELLING.	LAND AT REAR OF OWLEBARROW HOUSE, OWLEBARROW ROAD, BLIS TPO	21 Eddow Drive, Blis TPO T1 0T0S 4T0T4, LEYTON Email: info@mtcdesigns.co.uk
			Scale: 1:50 @ A3 Date: October 2021.
			Drawing No: P03