


PROPOSED NORTH ELEVATION

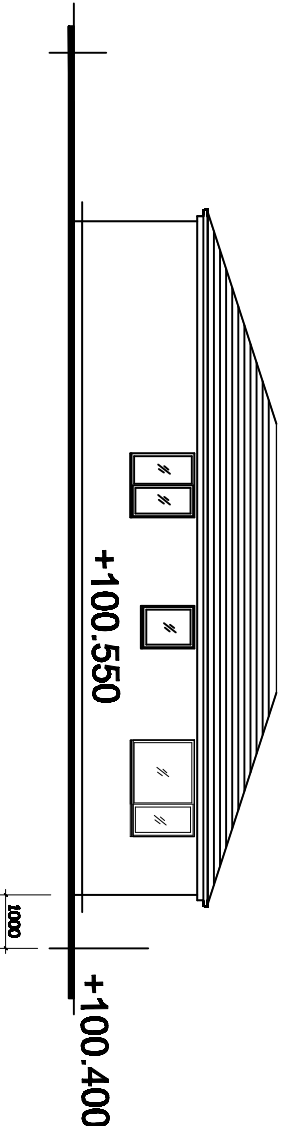

PROPOSED SOUTH ELEVATION.

Revision	Title : PROPOSED RESIDENTIAL DWELLING.	Project : LAND AT REAR OF OWLEBARROW HOUSE, BURY BLB 11RD	MTC Designs Scale 1:100 @ A3 Date : October 2021.	21 School Drive Bury BL8 5RTB T: 01256 418714 E: info@mtcdesign.co.uk Email: info@mtcdesign.co.uk Drawing No: P01
----------	---	--	---	--