




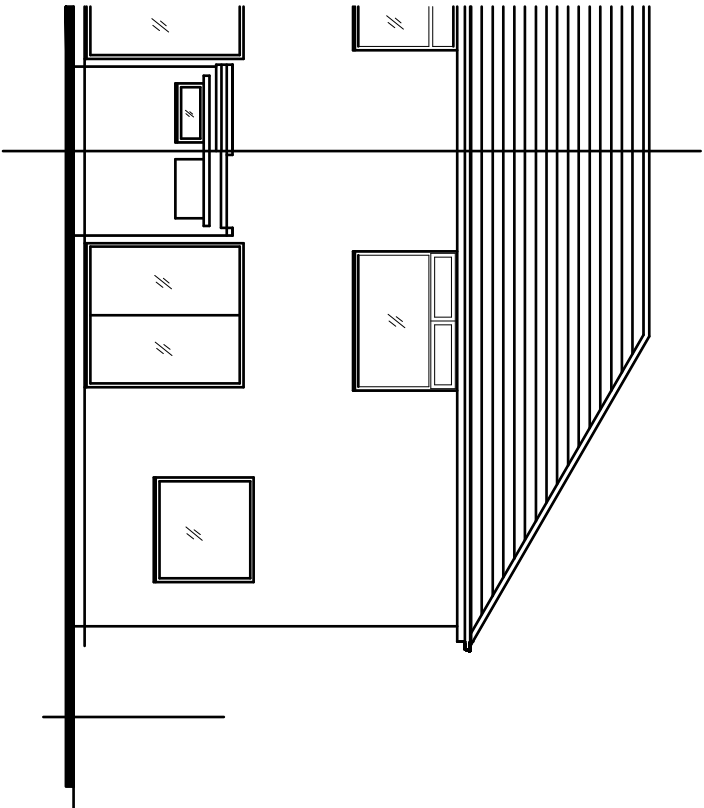

EXISTING REAR ELEVATION.

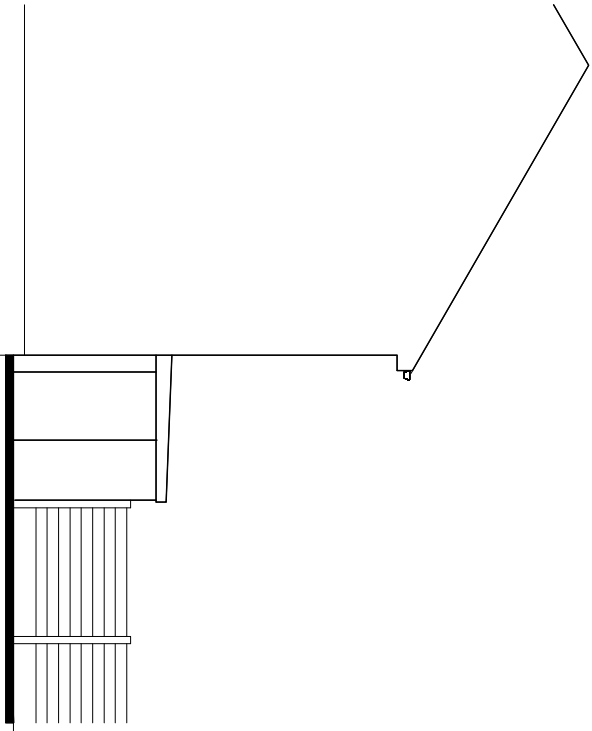

EXISTING SIDE ELEVATION.

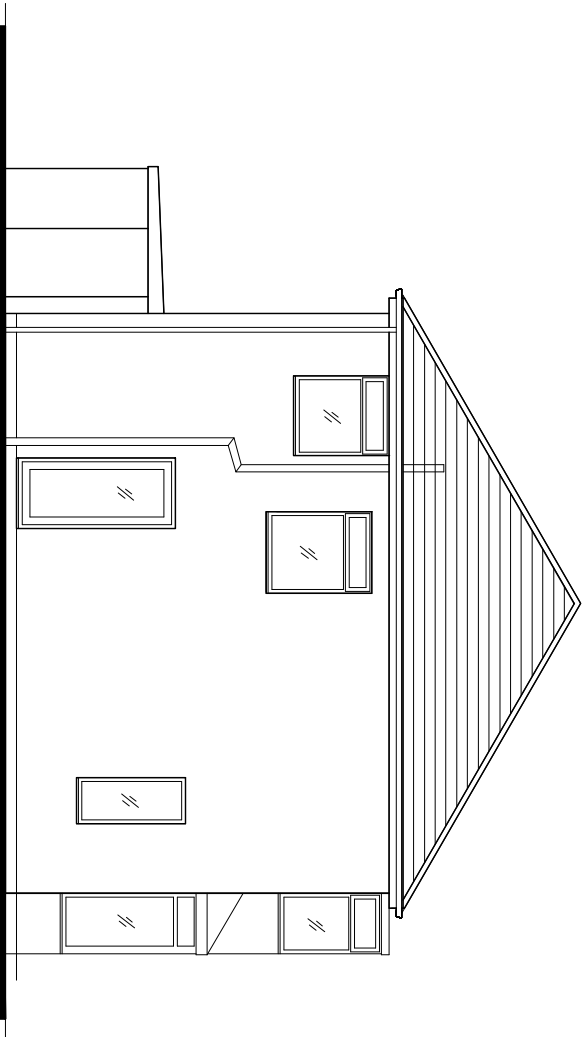

EXISTING SIDE ELEVATION.

Revision	Title : APPLICATION FOR A LARGER HOME EXTENSION, SINGLE STOREY FLAT ROOF REAR EXTENSION.	Project : 37, HAWTHORN AVENUE, BURY, BL9 1DU	MTC Designs 31 Eddow Drive Bolton BL2 6TB T: 01204 419714, M: 0770000014 Email: info@mtcdesigns.co.uk Scale 1:100 @ A3 Date: April 2026. Drawing No: LHE01
----------	--	---	--