



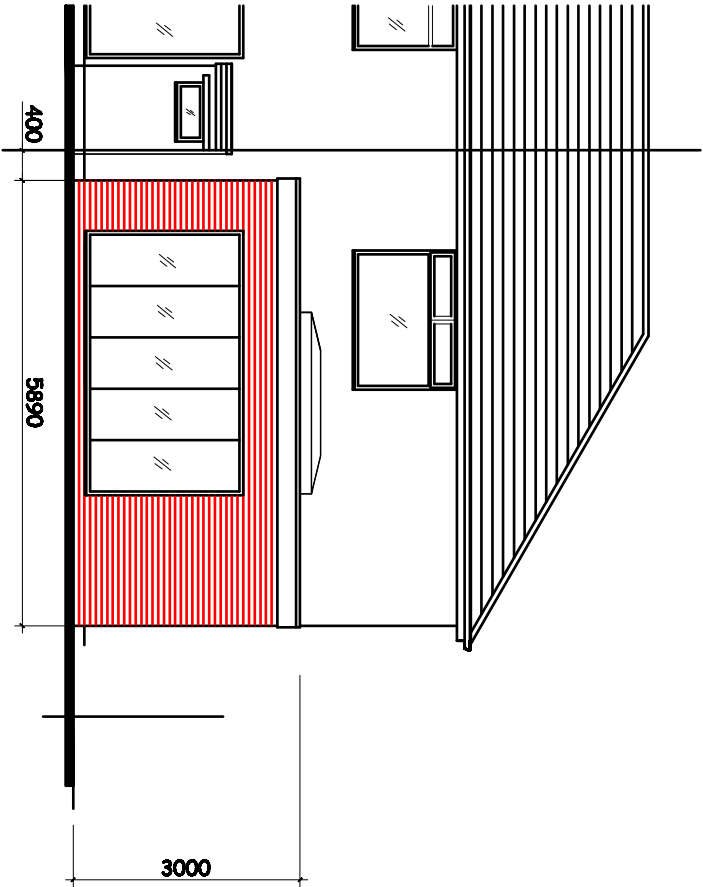

PROPOSED REAR ELEVATION.

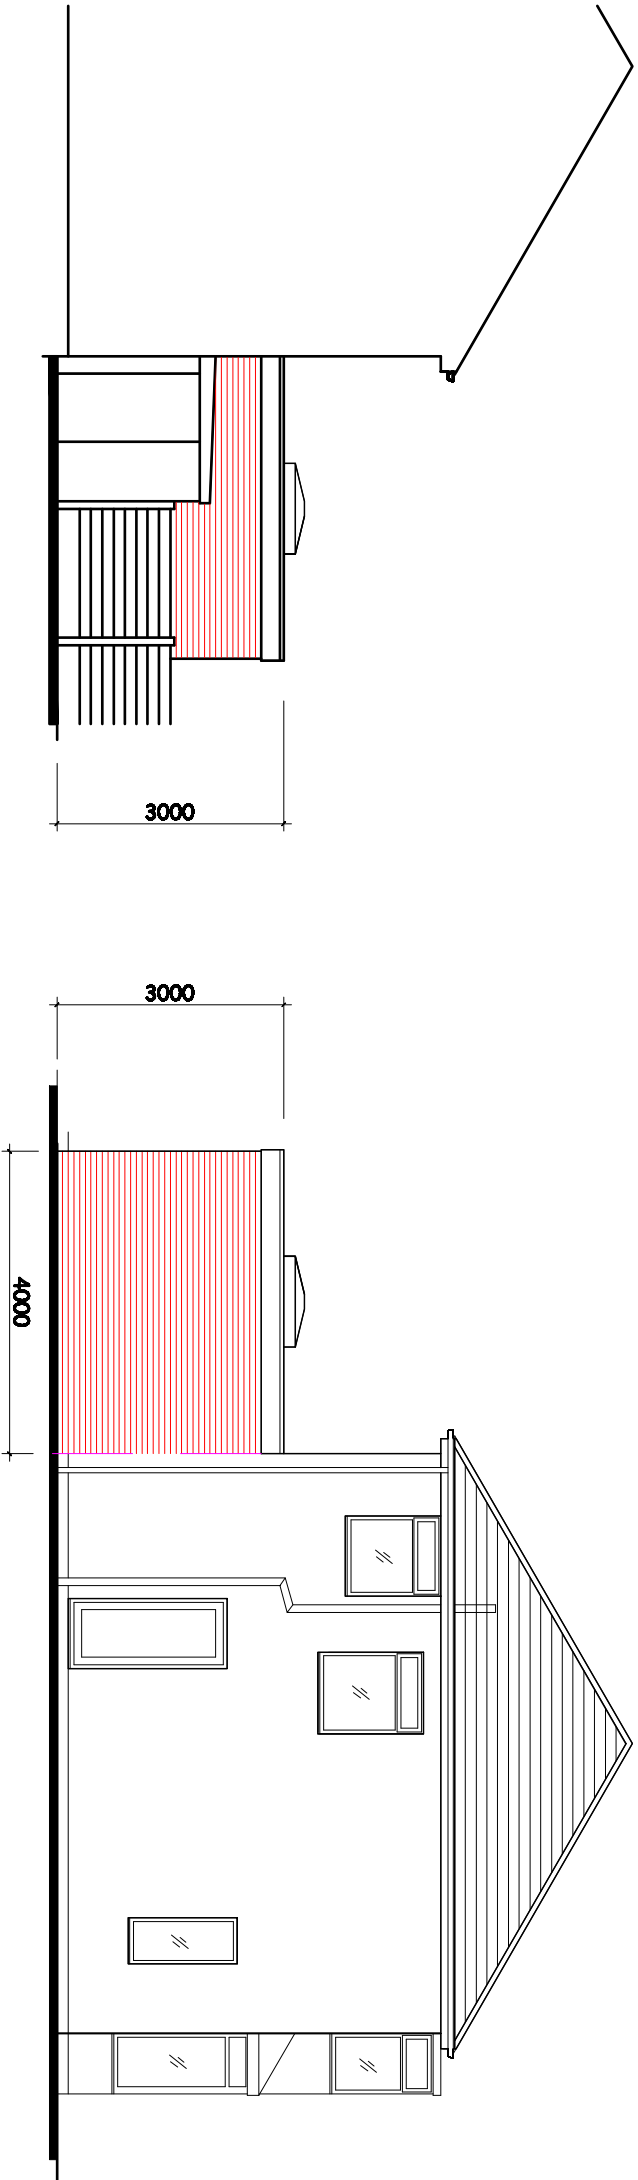

PROPOSED SIDE ELEVATION.

PROPOSED SIDE ELEVATION.

Revision	Title :	Project :	MTC Designs
	APPLICATION FOR A LARGER HOME EXTENSION, SINGLE STOREY FLAT ROOF REAR EXTENSION.	37, HAWTHORN AVENUE, BURY, BL9 1DU	37 Essex Drive Broom BL9 6TB T: 01204 418714 M: 0770082014 Email: info@mtcdesign.co.uk
			Scale 1:100 @ A3 Date: April 2020.
			Drawing No: LHE02