



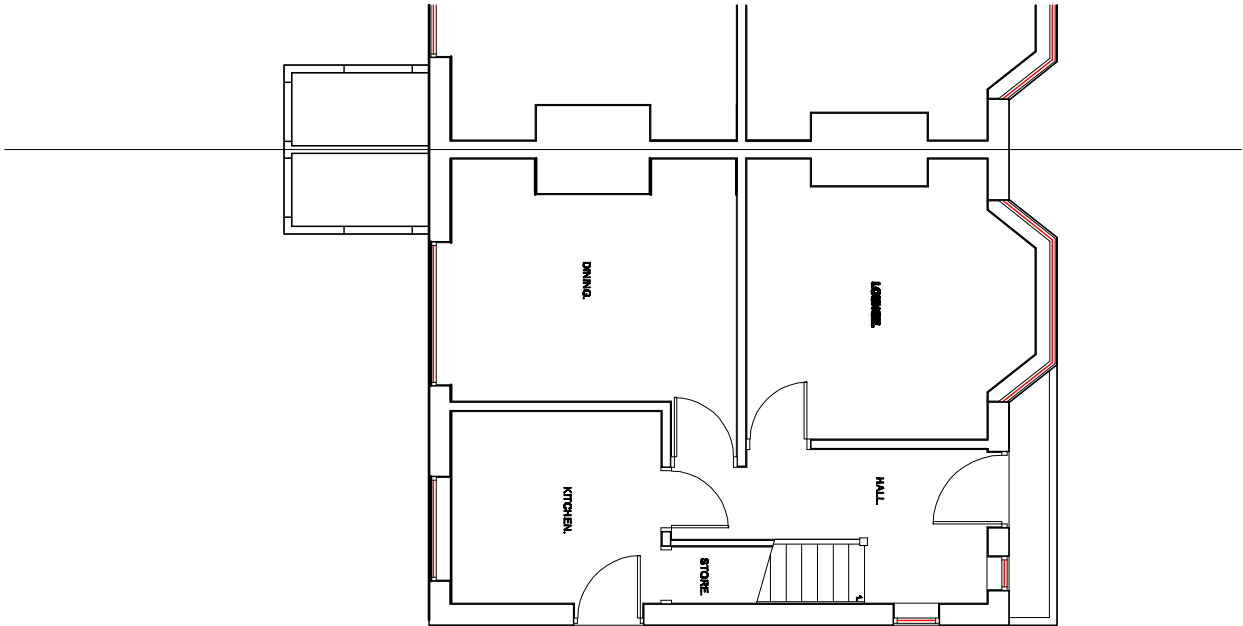

EXISTING GROUND FLOOR PLAN.

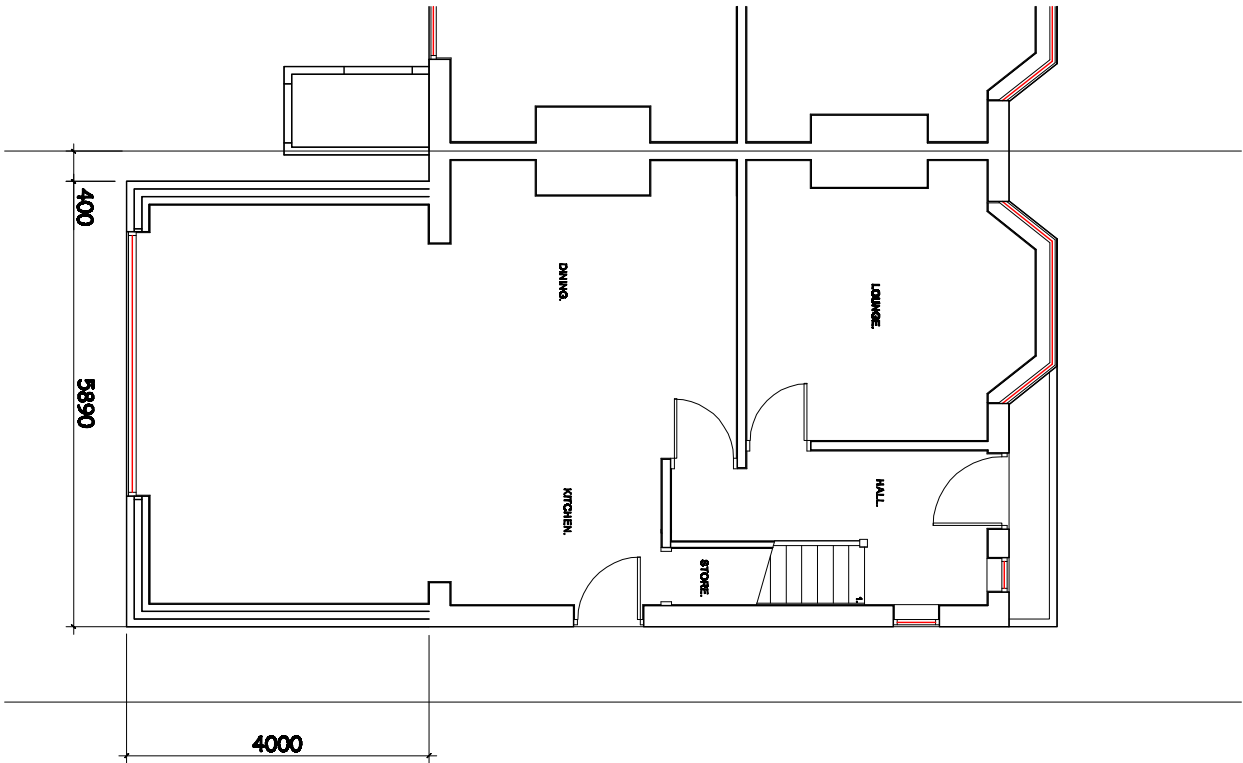

PROPOSED GROUND FLOOR PLAN.

Revision	Title :	Project :	MTC Designs
	APPLICATION FOR A LARGER HOME EXTENSION, SINGLE STOREY FLAT ROOF REAR EXTENSION.	37, HAWTHORN AVENUE, BURY, BL9 1DU	21 Eddard Drive Belsay BL2 8TB T: 01534 416714 M: 07700282014 Email: mtcdesigns@gmail.com
			Scale 1:100 @ A3 Date: April 2026.
			Drawing No: LHE03