
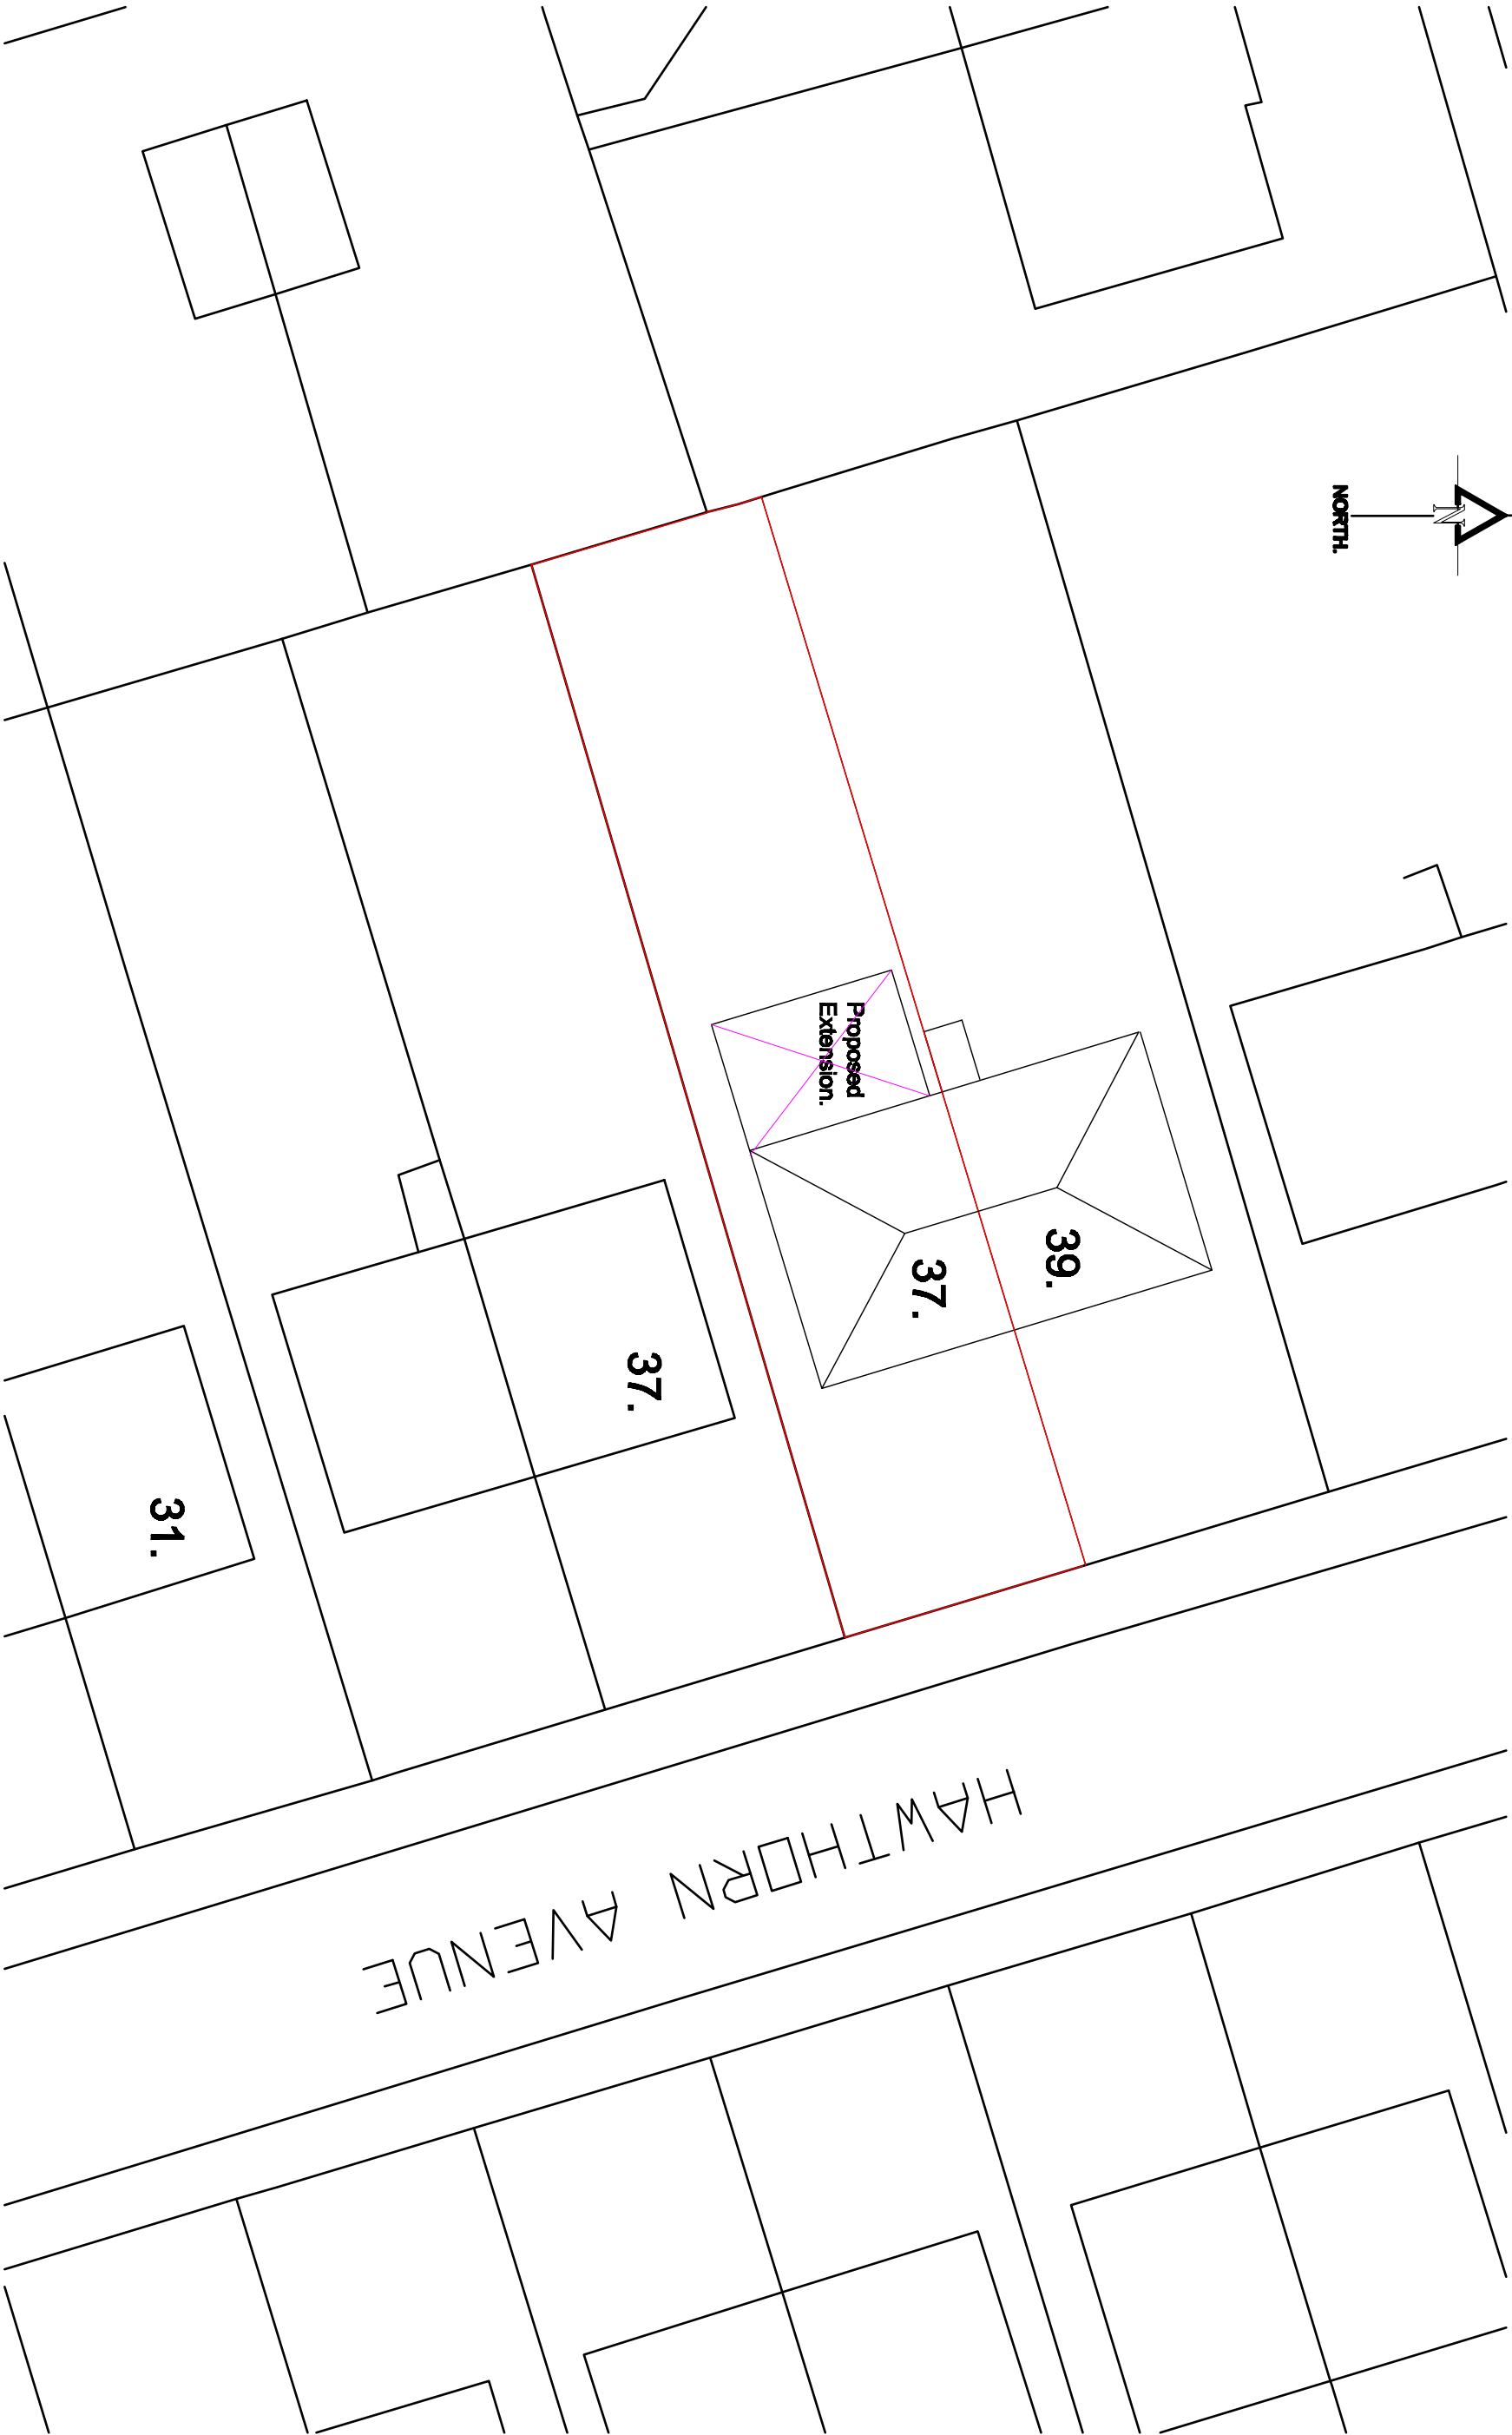


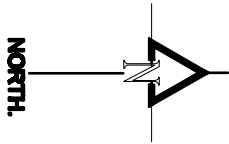

PROPOSED SITE PLAN.

Revision.	Title :	Project :	MTC Designs
	PROPOSED SINGLE STOREY REAR EXTENSION WITH INTERNAL ALTERATIONS.	37, HAWTHORN AVENUE, BURY, BL8 1DU	31 Edland Drive Bolton BL3 9TB T: 01204 418714, M: 07766288714 Email: info@mtcdesigns.co.uk
			Scale: 1:200 @ A3 Date: April 2023.
			Drawing No: LHE04