




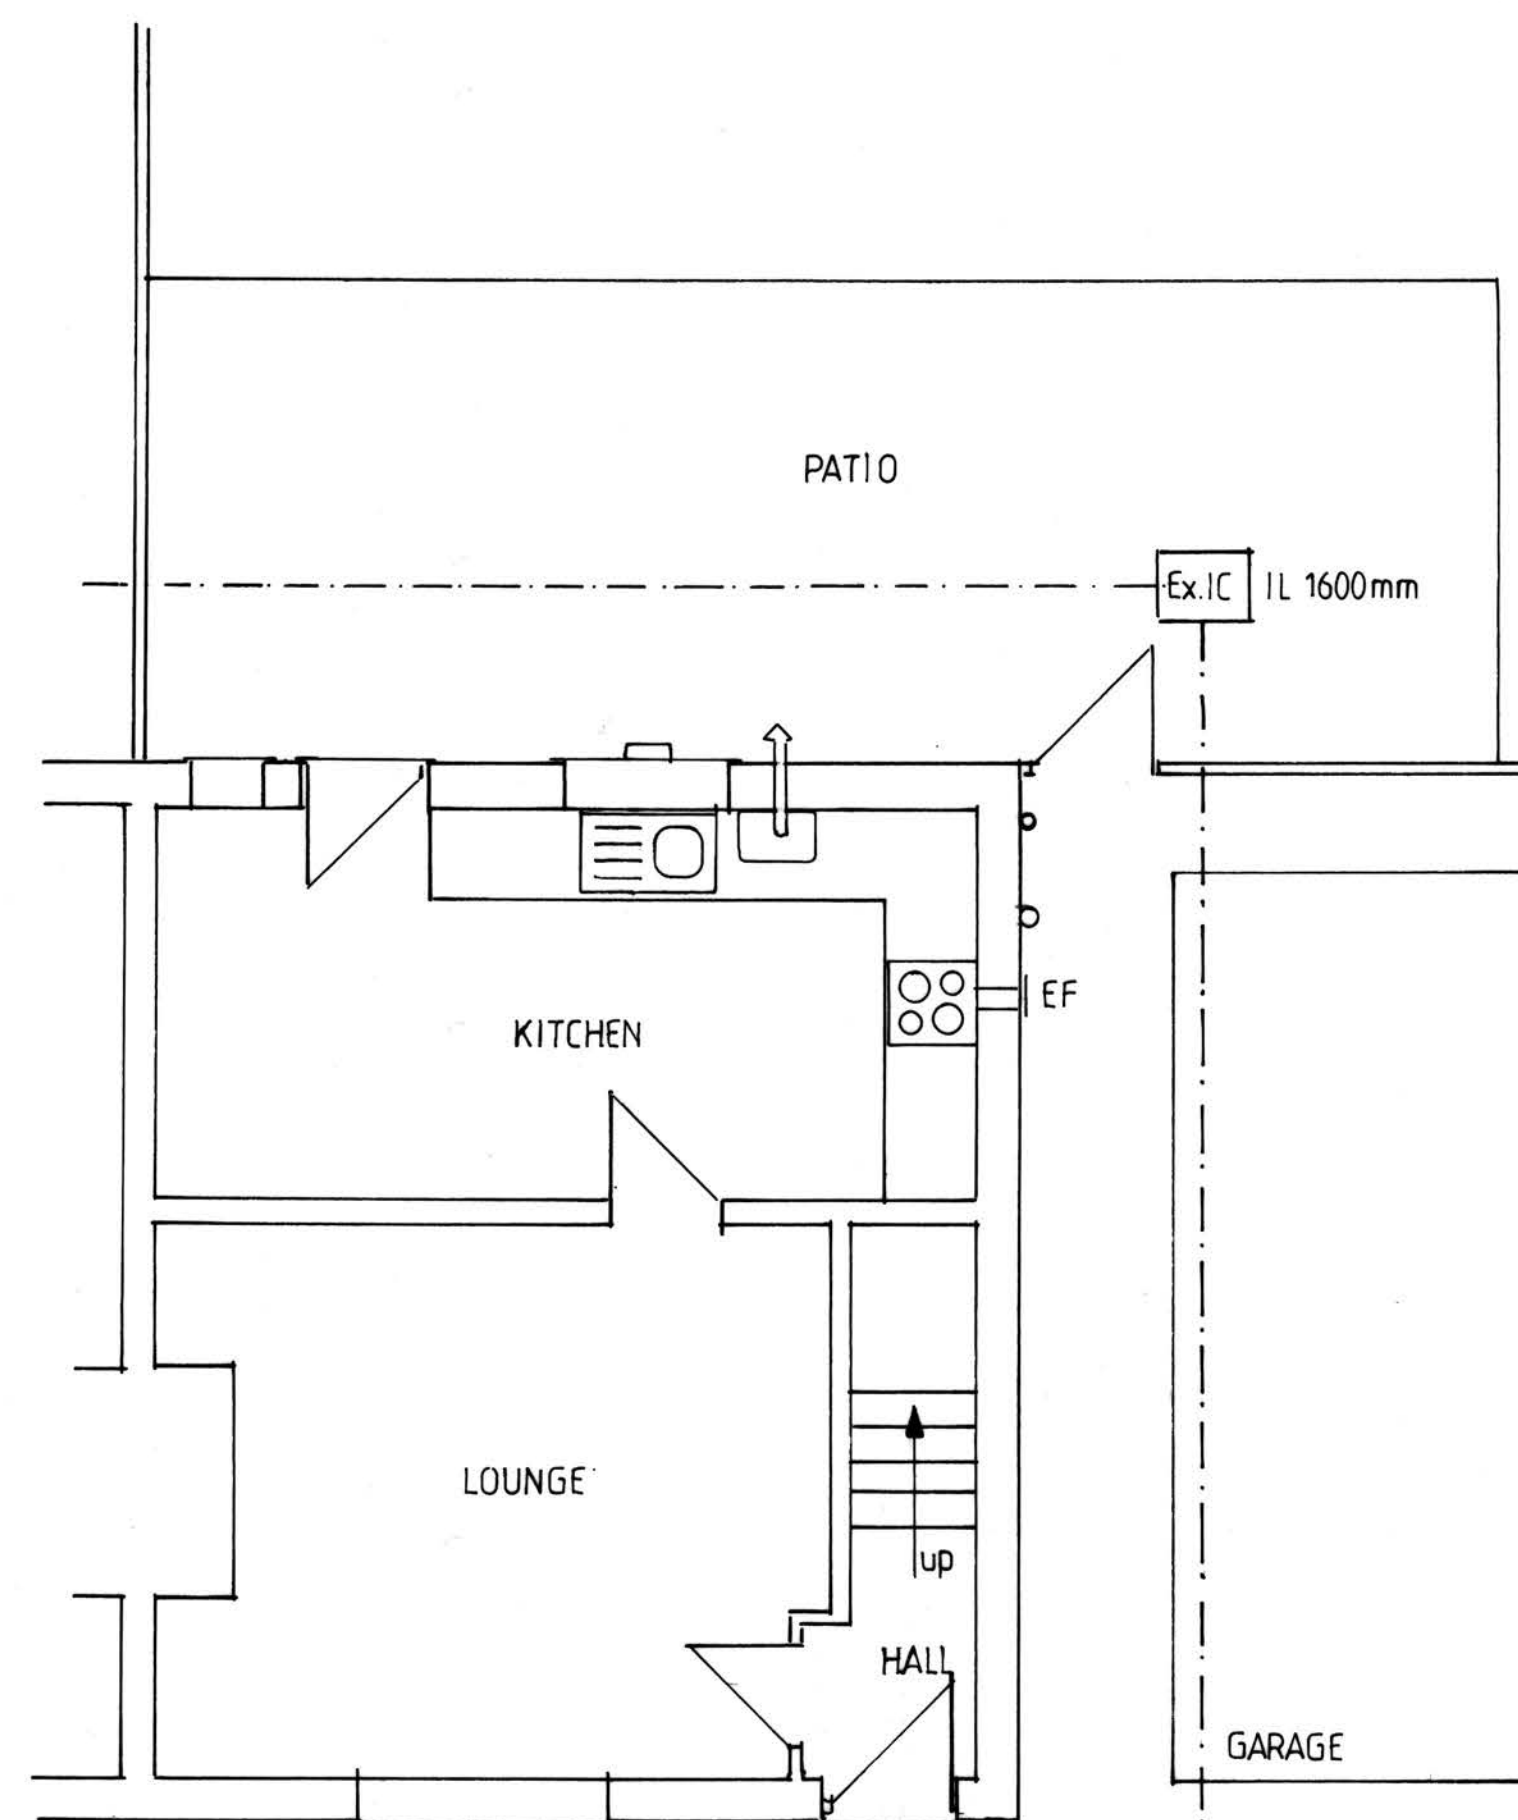


EX GROUND FLOOR

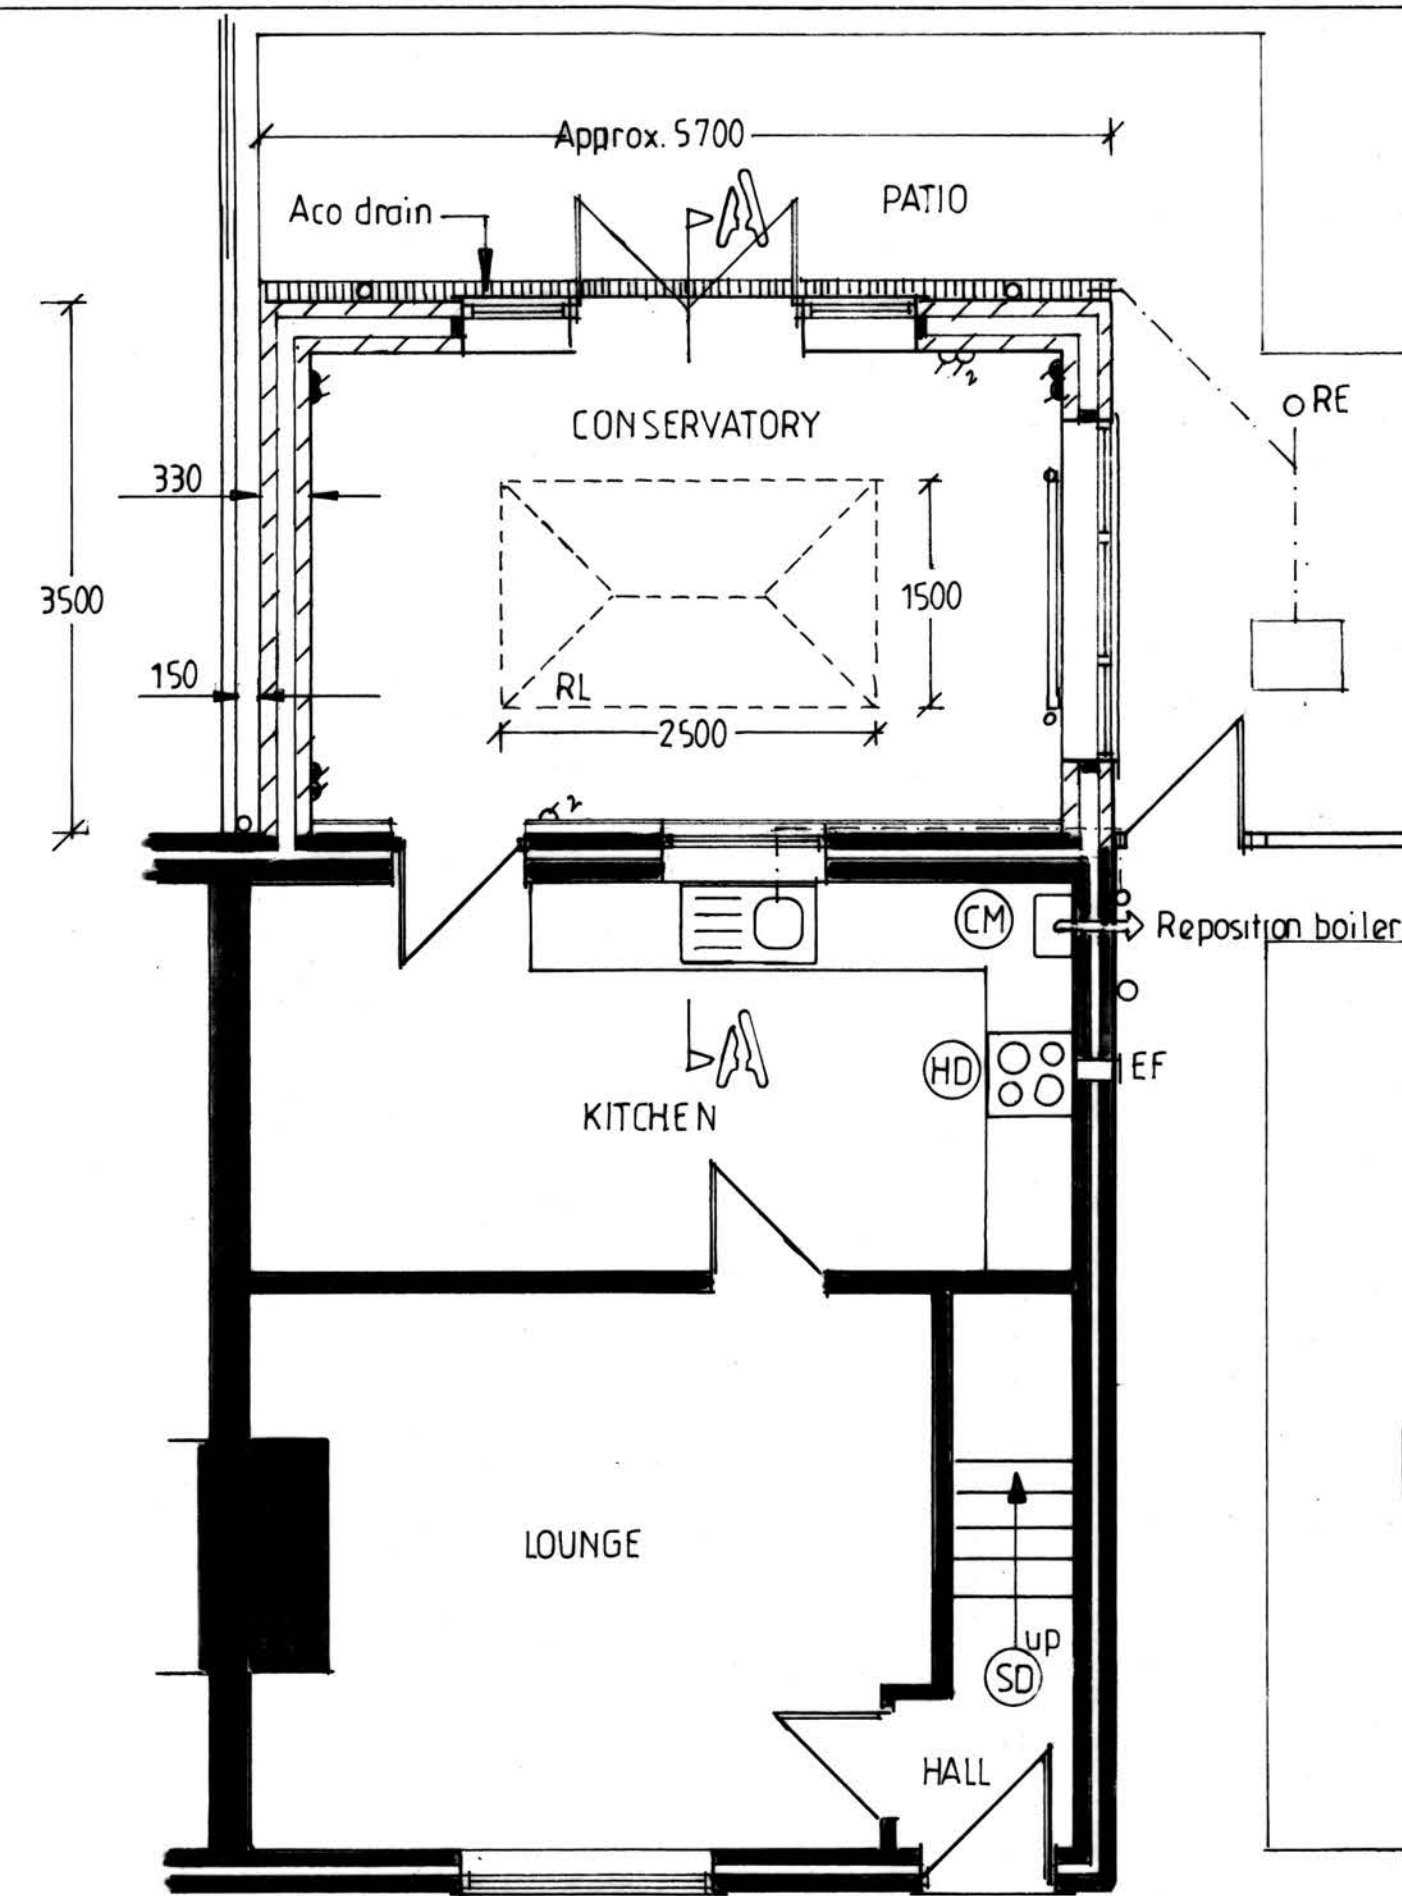

PROPOSED GROUND FLOOR


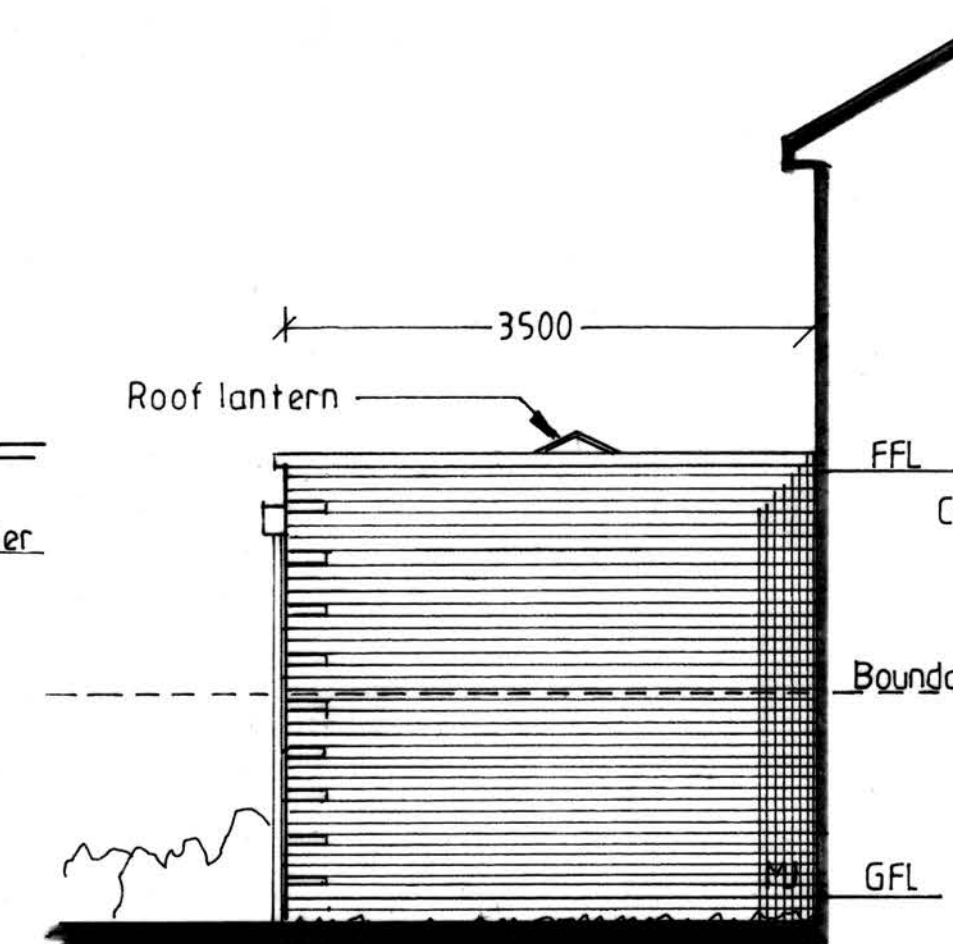


PROP? SIDE ELEVATION

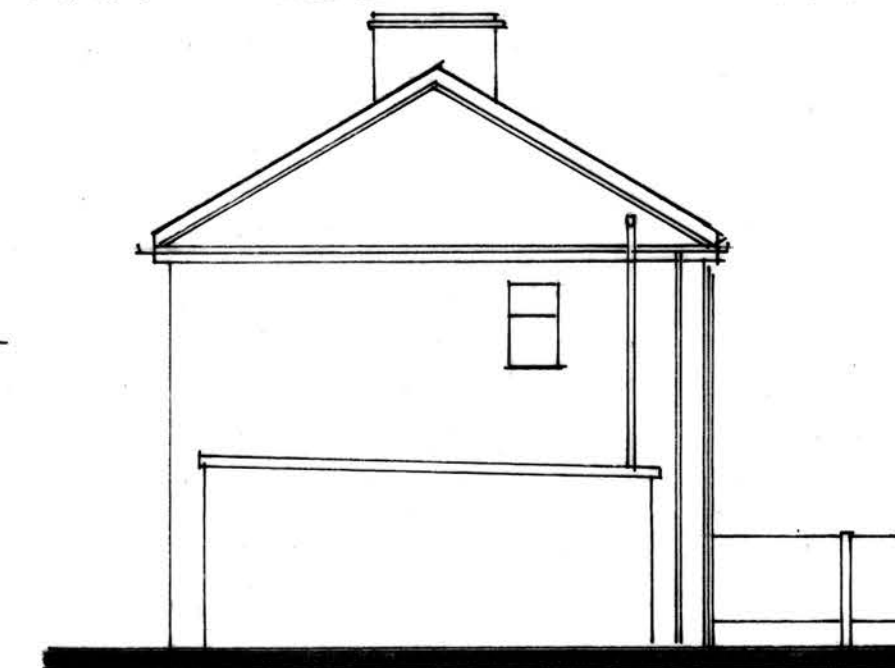

EX. SIDE ELEVATION 1:100

SECTION A-A

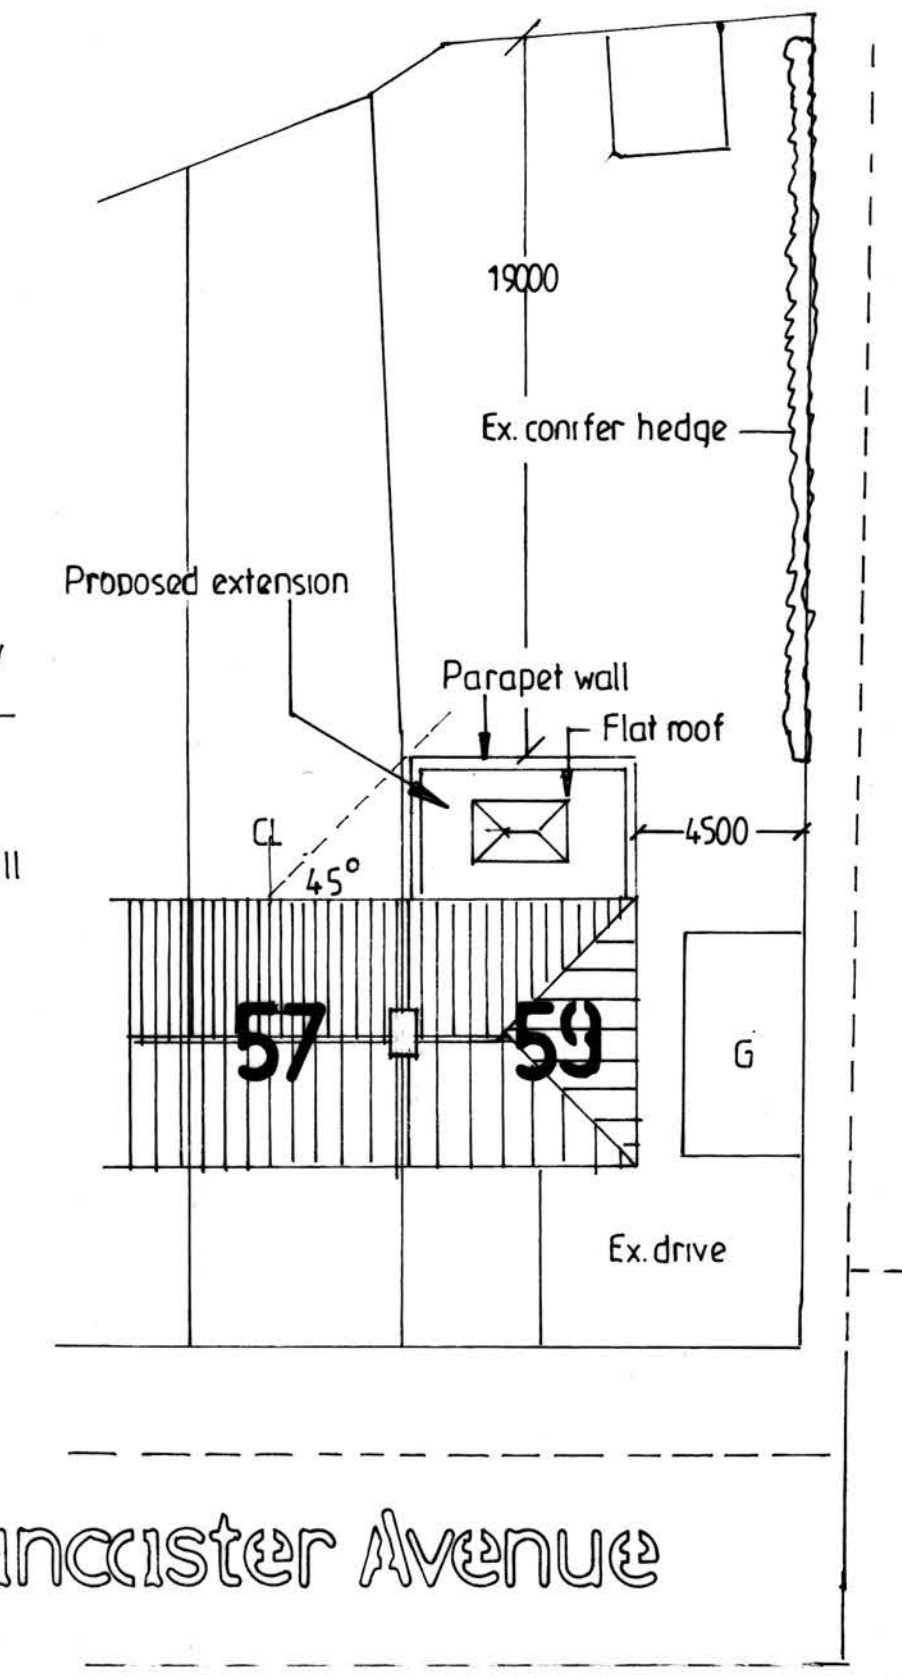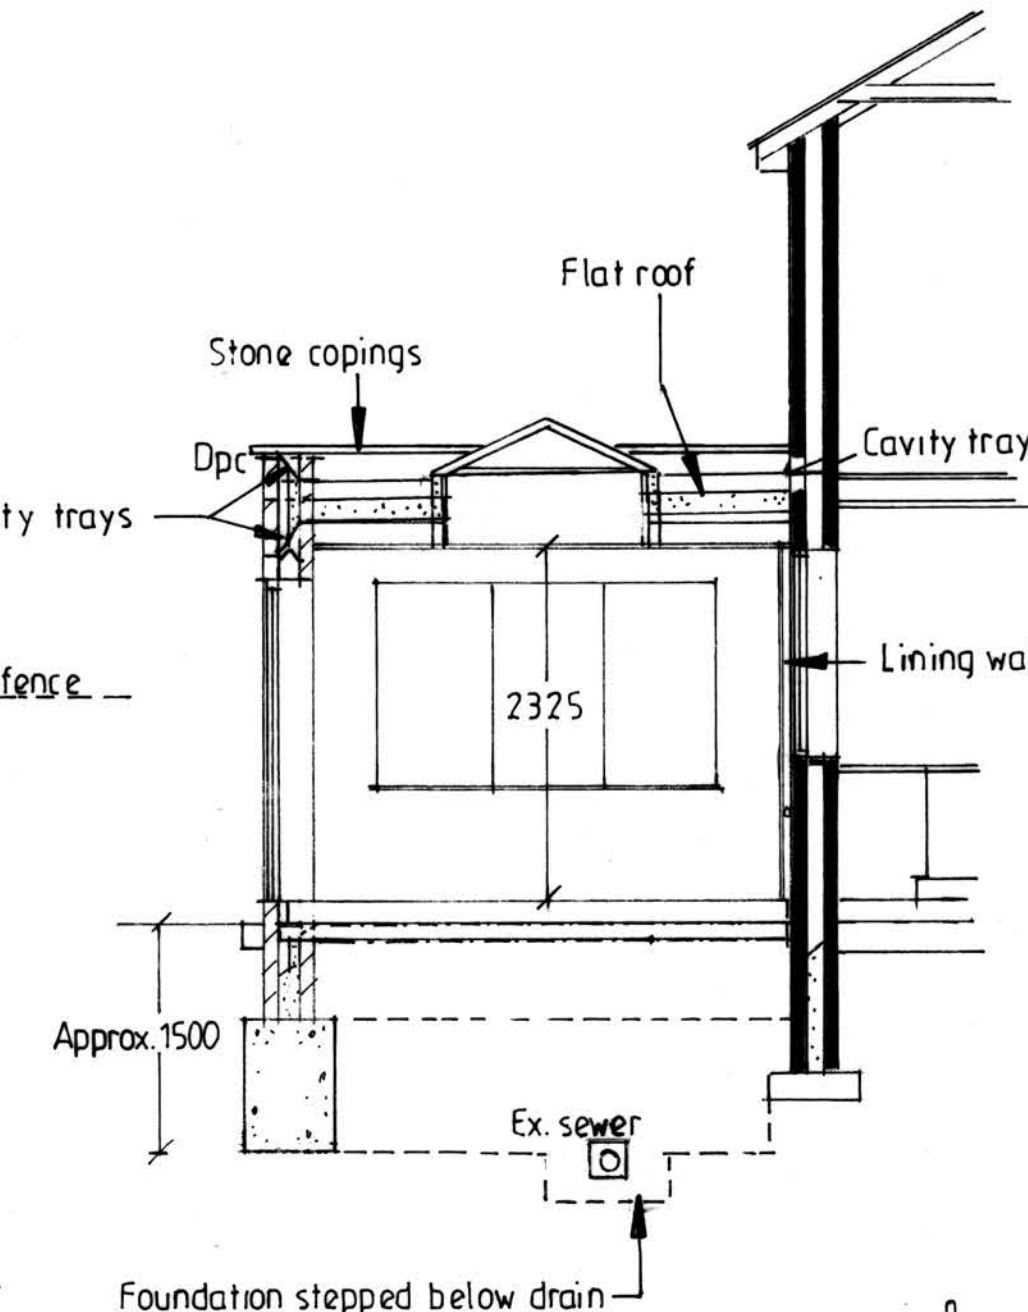

SITE PLAN 1:200




PROPOSED SINGLE STOREY EXTENSION TO REAR



EX. REAR ELEVATION



PROPOSED REAR ELEVATION 1:50

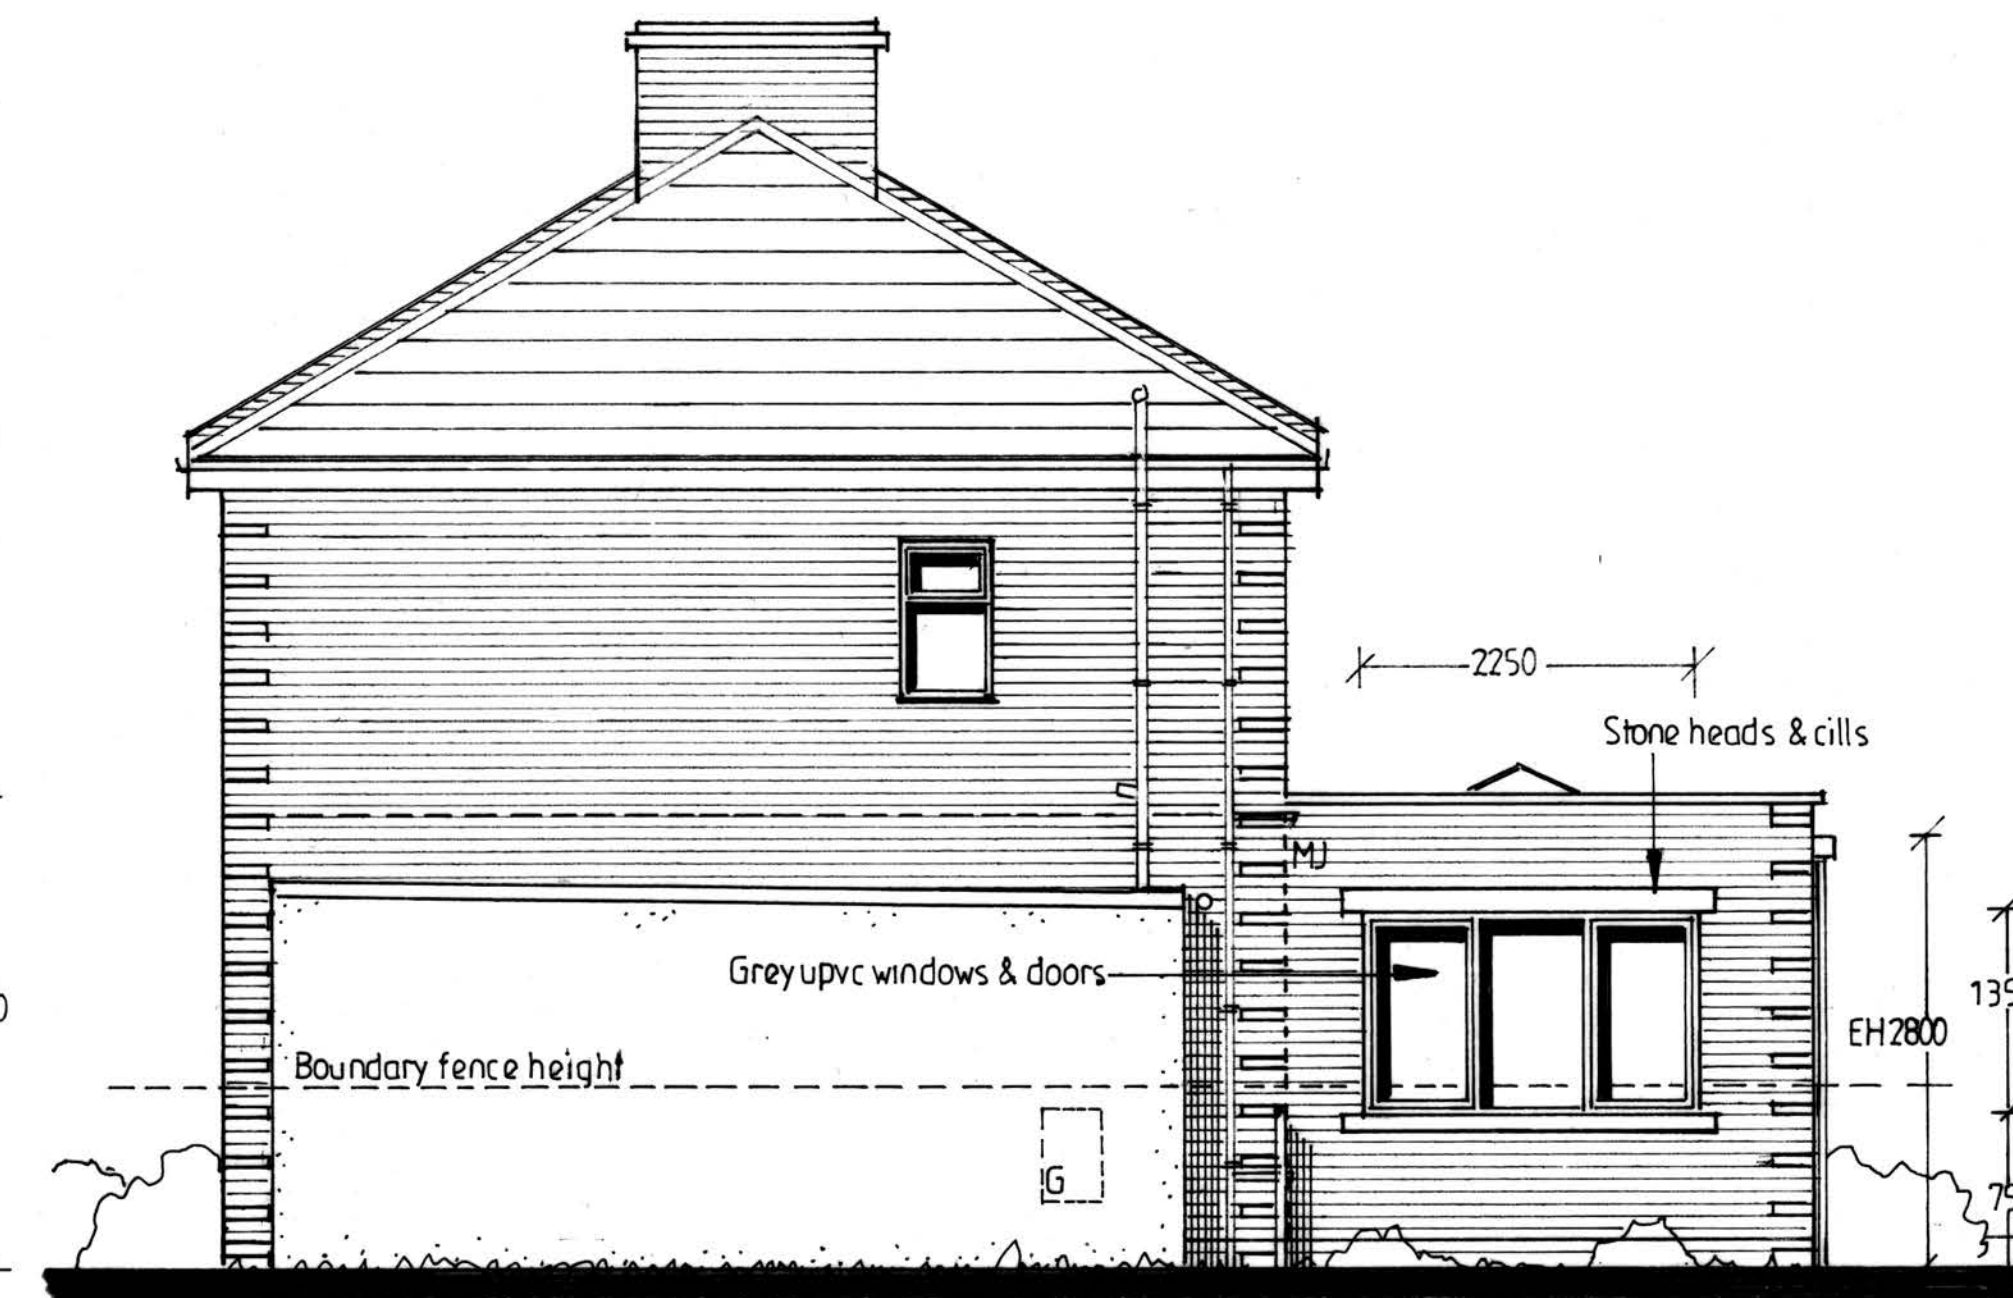

PROPOSED SIDE ELEVATION



PROPOSED SINGLE
STOREY EXTENSION
TO REAR

FOR MRS JOANNE HEALEY
AT 59 LANCASTER AVENUE
WHITEFIELD
M45 6DE

ADRIAN HUGHES
ARCHITECTURAL SERVICES

SCALE 1:50 1:100

DATE MAY 2024

DRAWING NO.

1/61/2024