



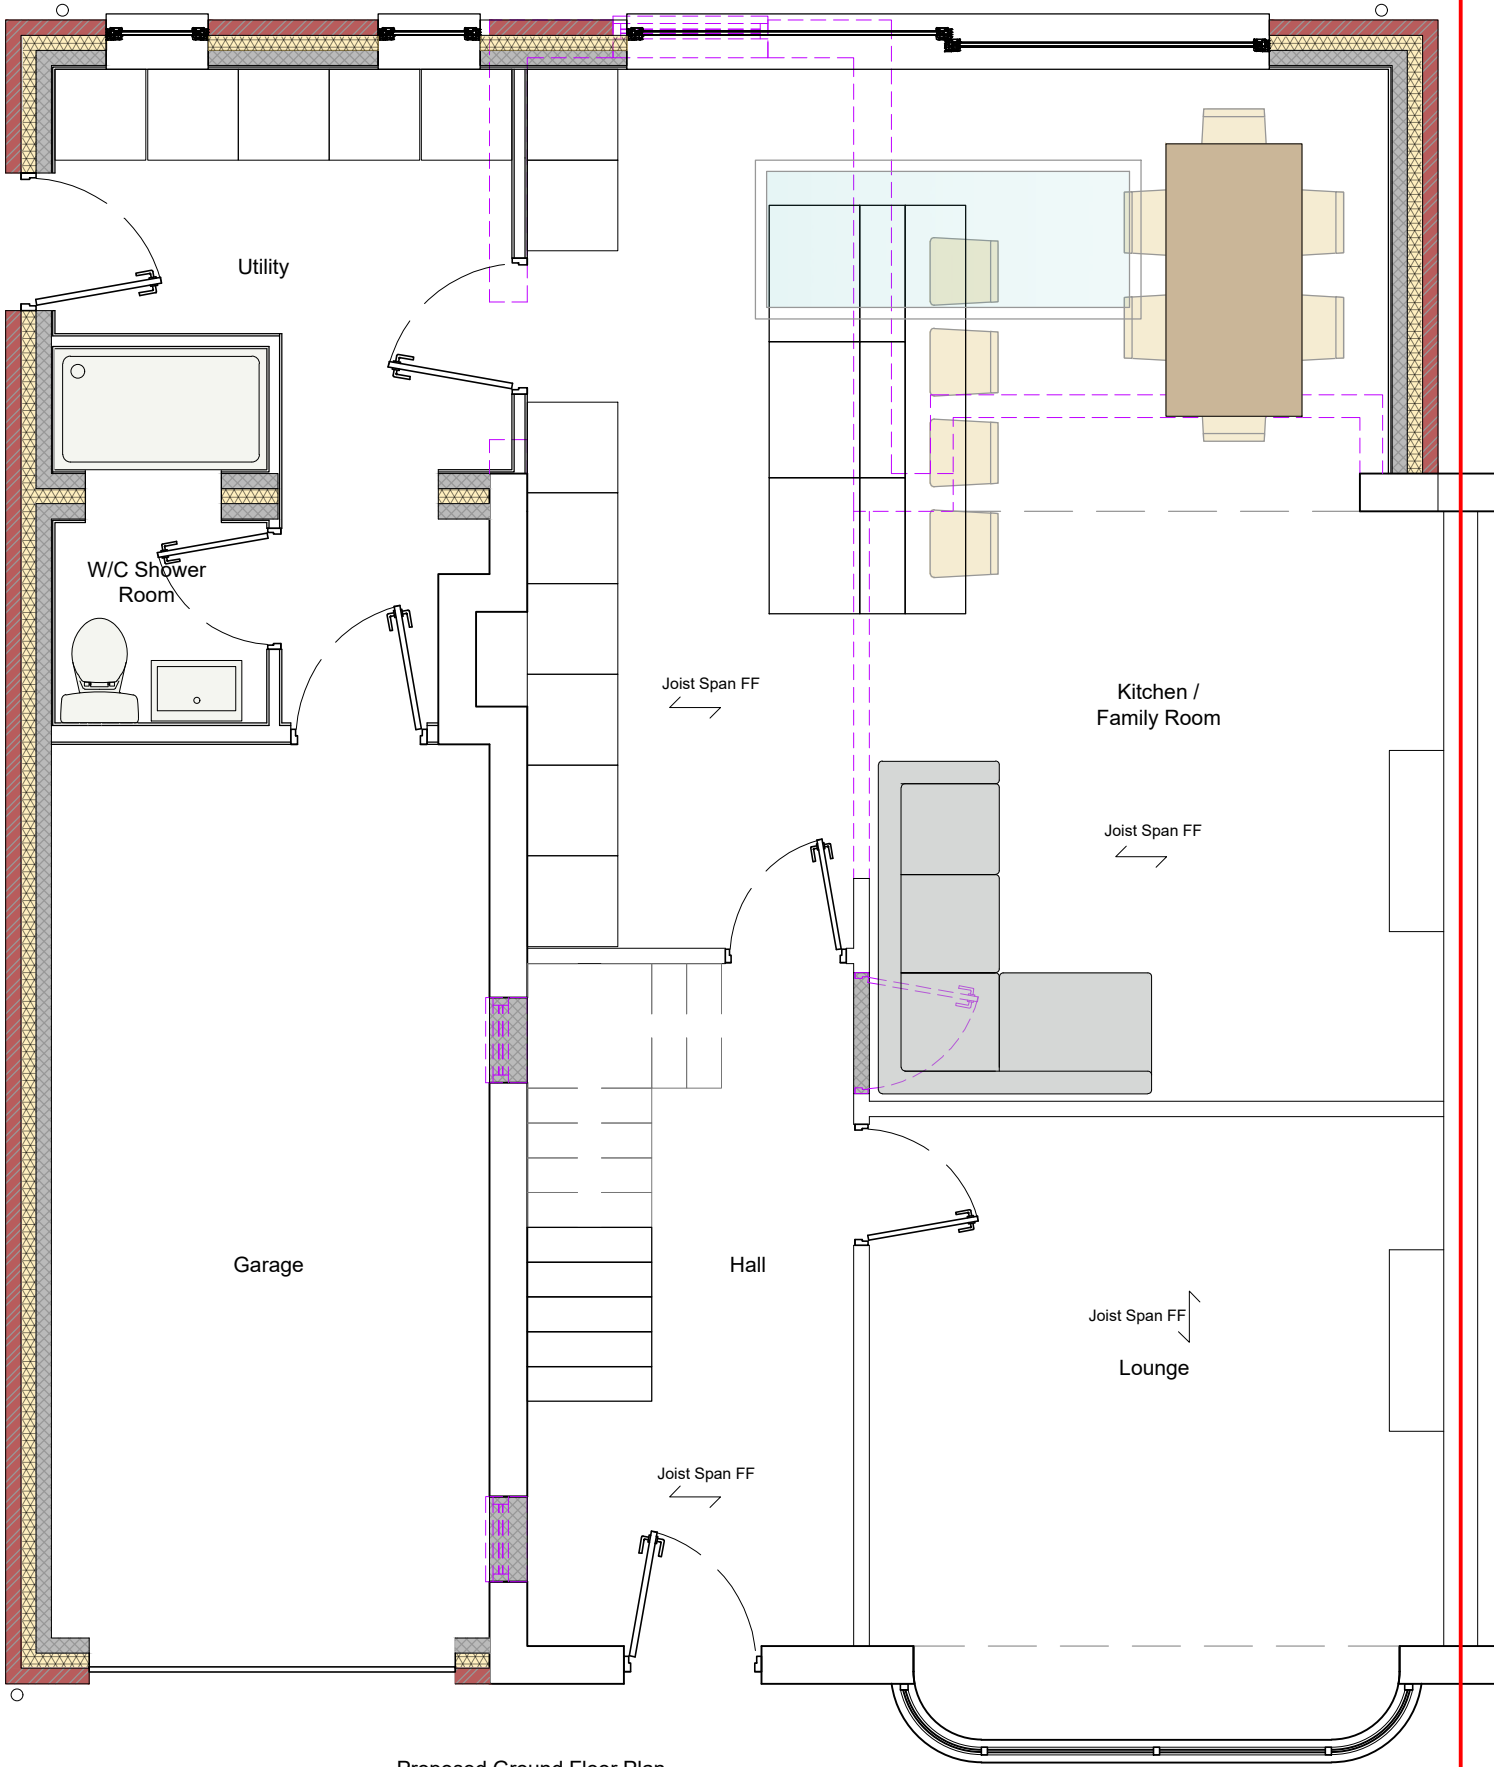

Proposed Ground Floor Plan

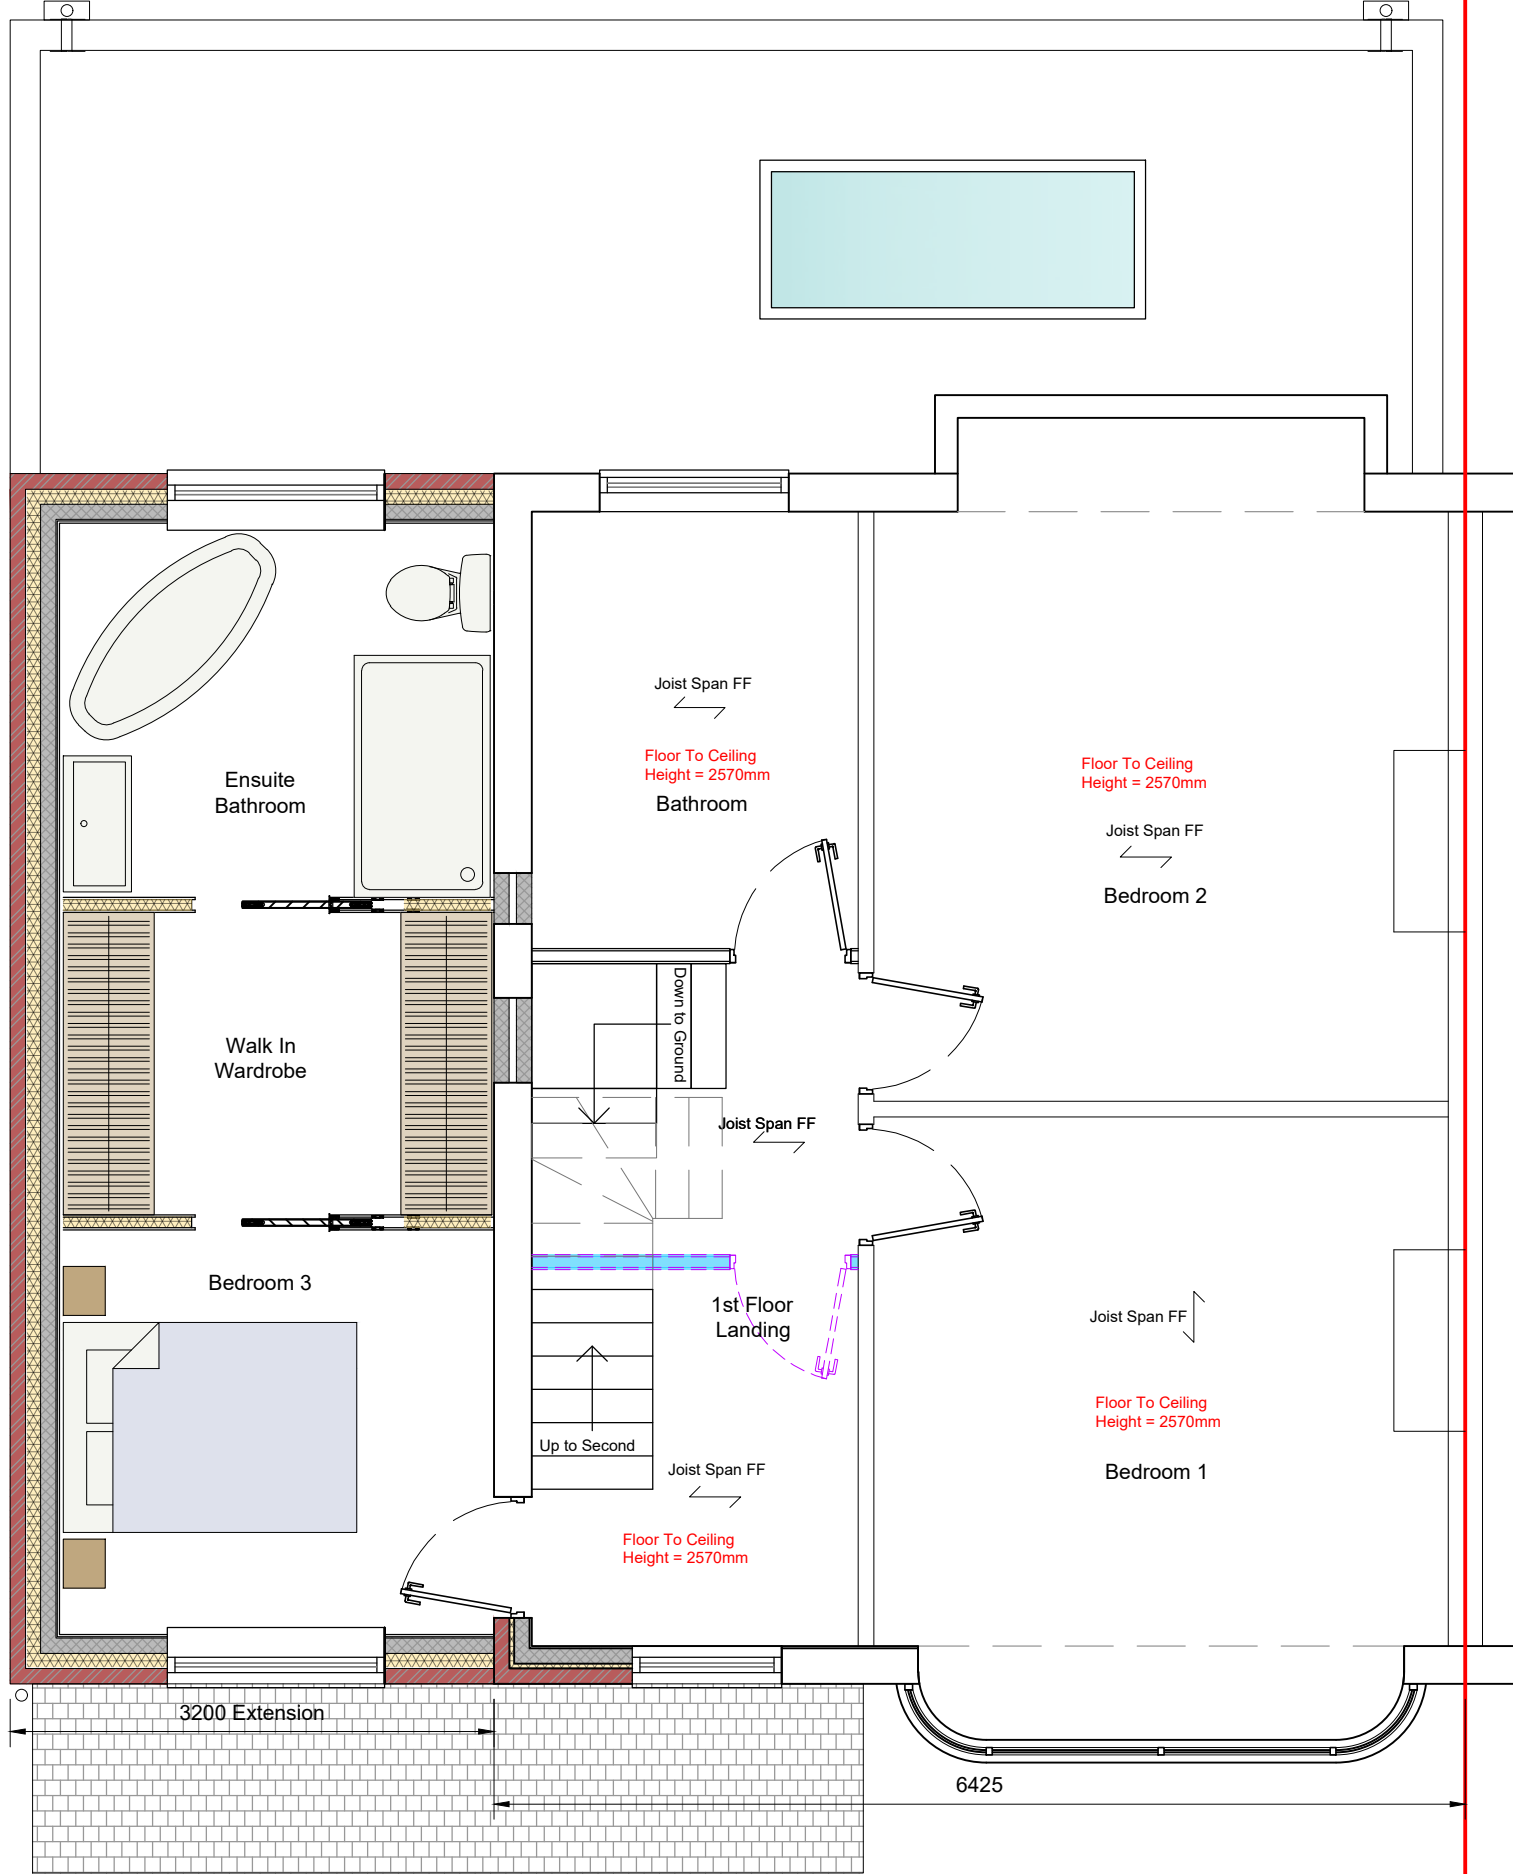

Proposed First Floor Plan

P2	17.05.2024	Room Names Added	Planning Issue	MDJ
P1	20.04.2024	First Issue	Planning Issue	MDJ
	Date	Description	Status	Rev. by

Project
18 Kendal Road, Bury

Title
Proposed Ground & First Floor Plans

Client

Status
Planning Issue

Scale
1:50 @ A3

Date
April 2024

Drawing Number
1426-23-01-003

Rev.
P2

This drawing is the property of Design Coordination Limited and must not be reproduced without permission.

DC Limited

Design Coordination Limited
200 Birkenhead Road, Meols,
Wirral, Merseyside CH47 0NF
Tel : 07813 777051
E : designcoordinationltd@gmail.com