




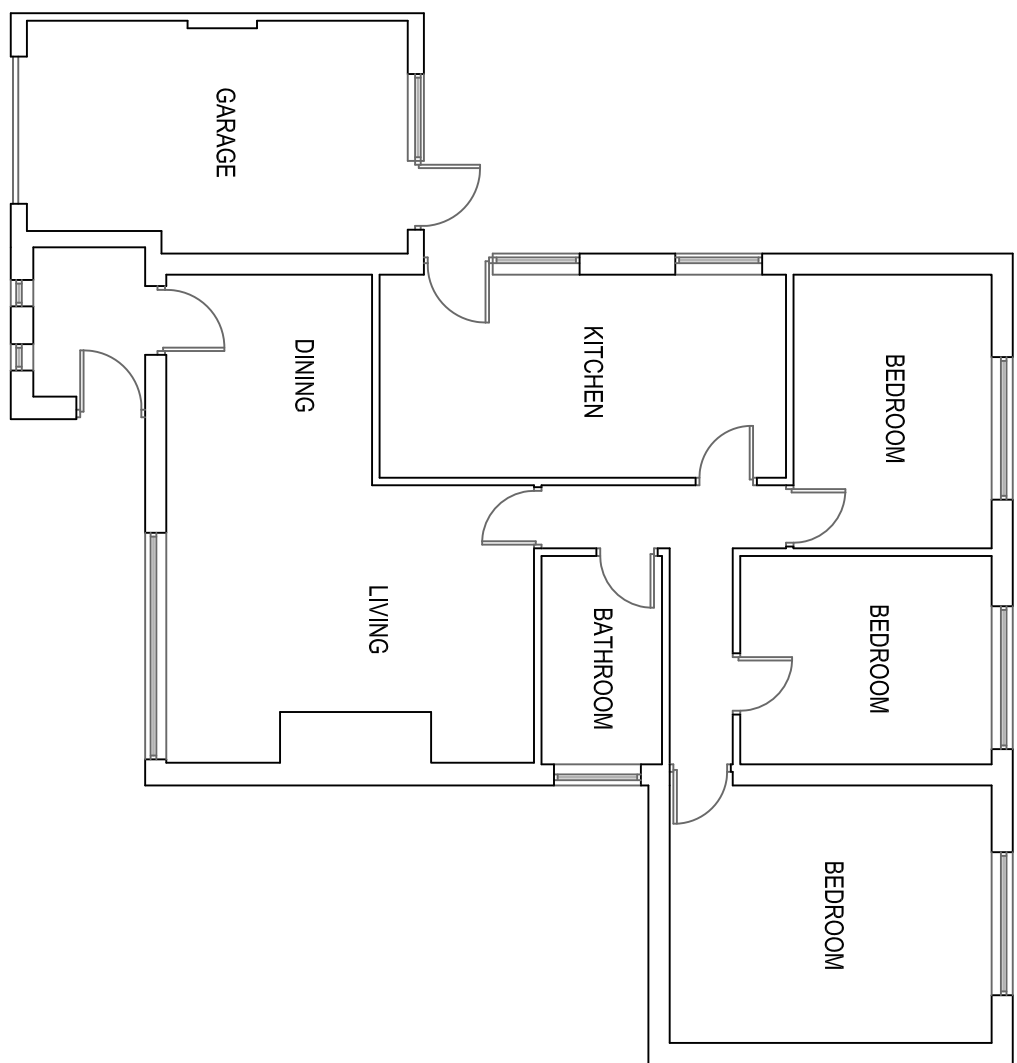


EXISTING GF PLAN 1:100

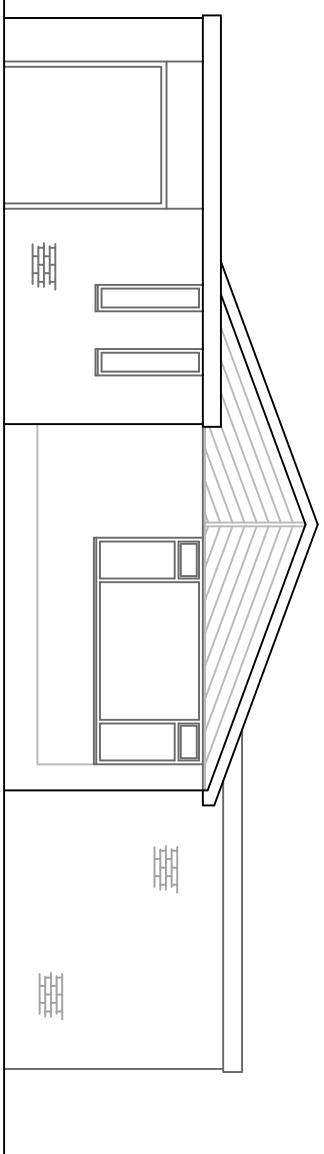


EXISTING FRONT ELEVATION 1:100

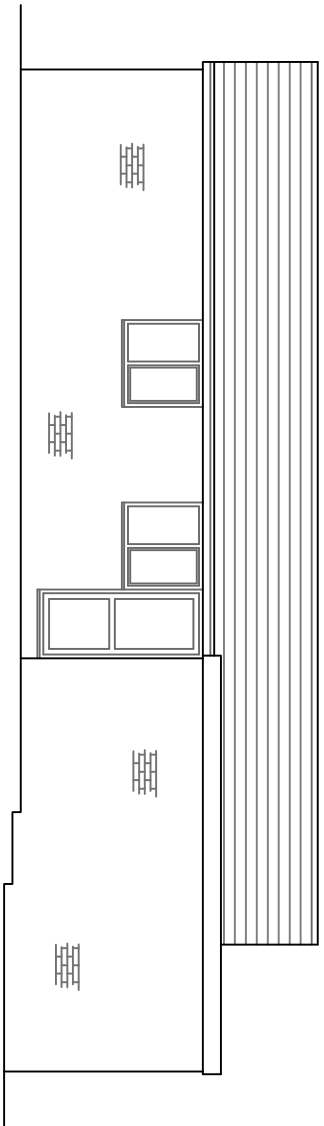


EXISTING SIDE ELEVATION 1:100

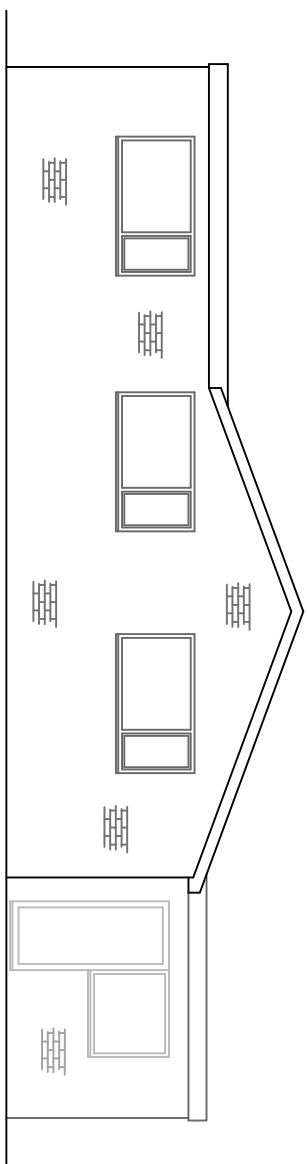


EXISTING REAR ELEVATION 1:100

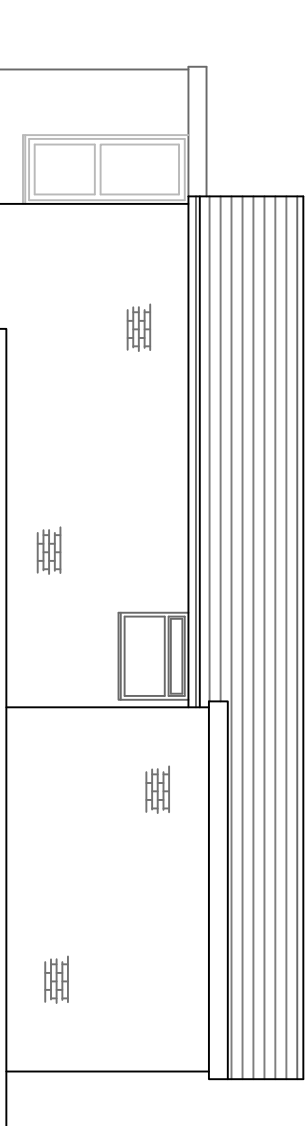


EXISTING SIDE ELEVATION 1:100

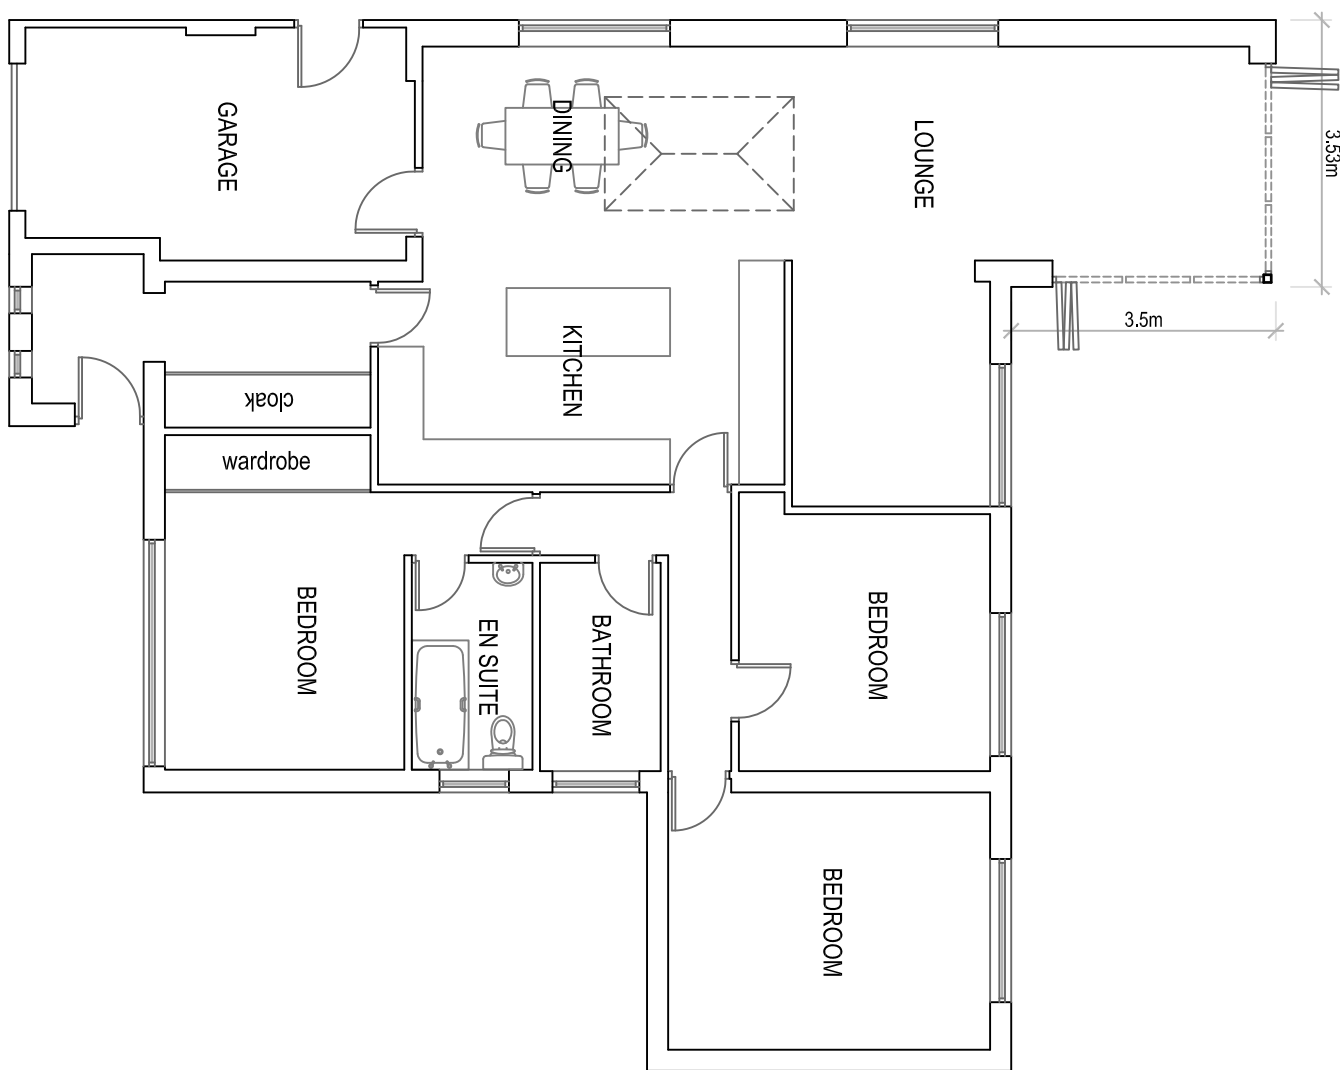


PROPOSED GF PLAN 1:100

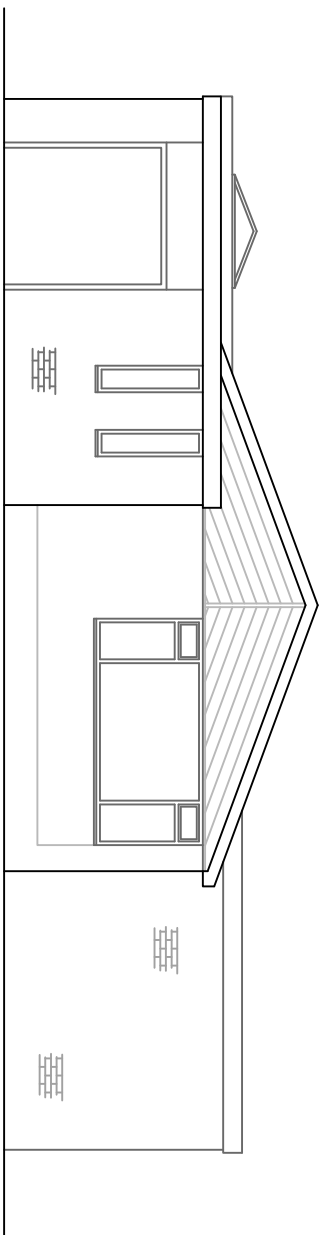


PROPOSED FRONT ELEVATION 1:100

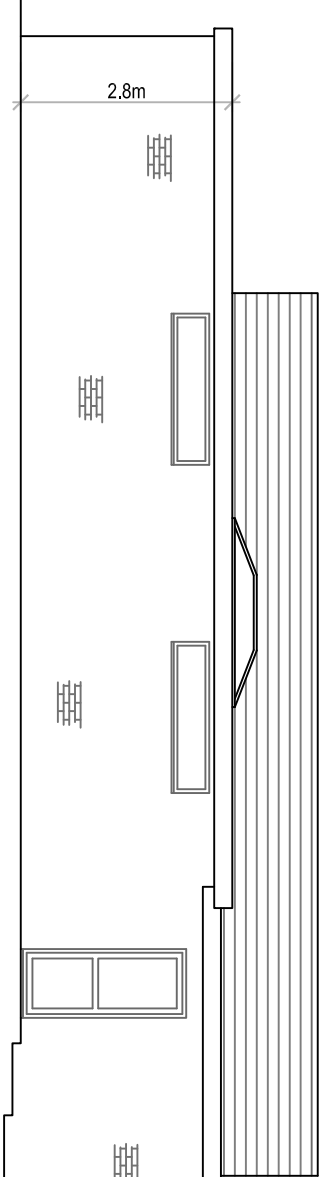


PROPOSED SIDE ELEVATION 1:100

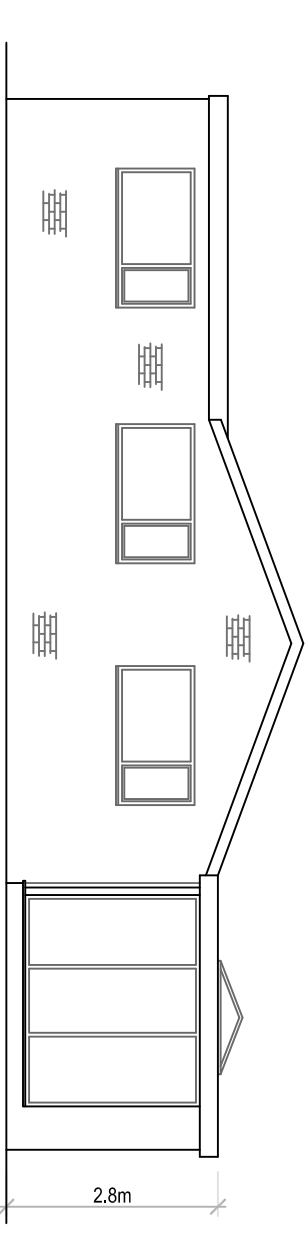


PROPOSED REAR ELEVATION 1:100

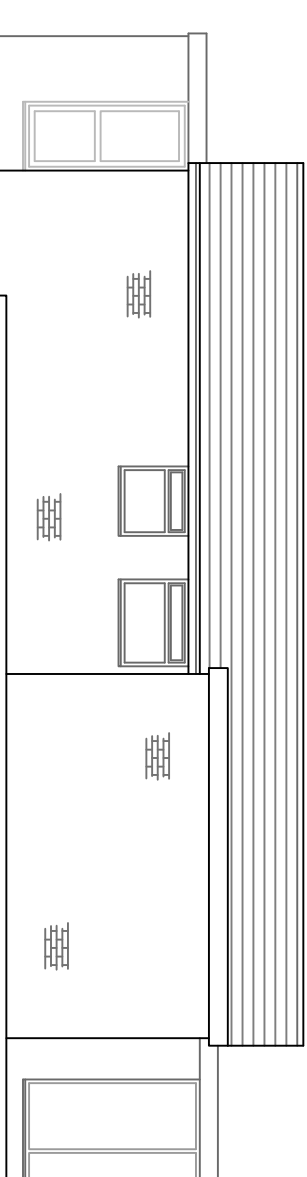


PROPOSED SIDE ELEVATION 1:100

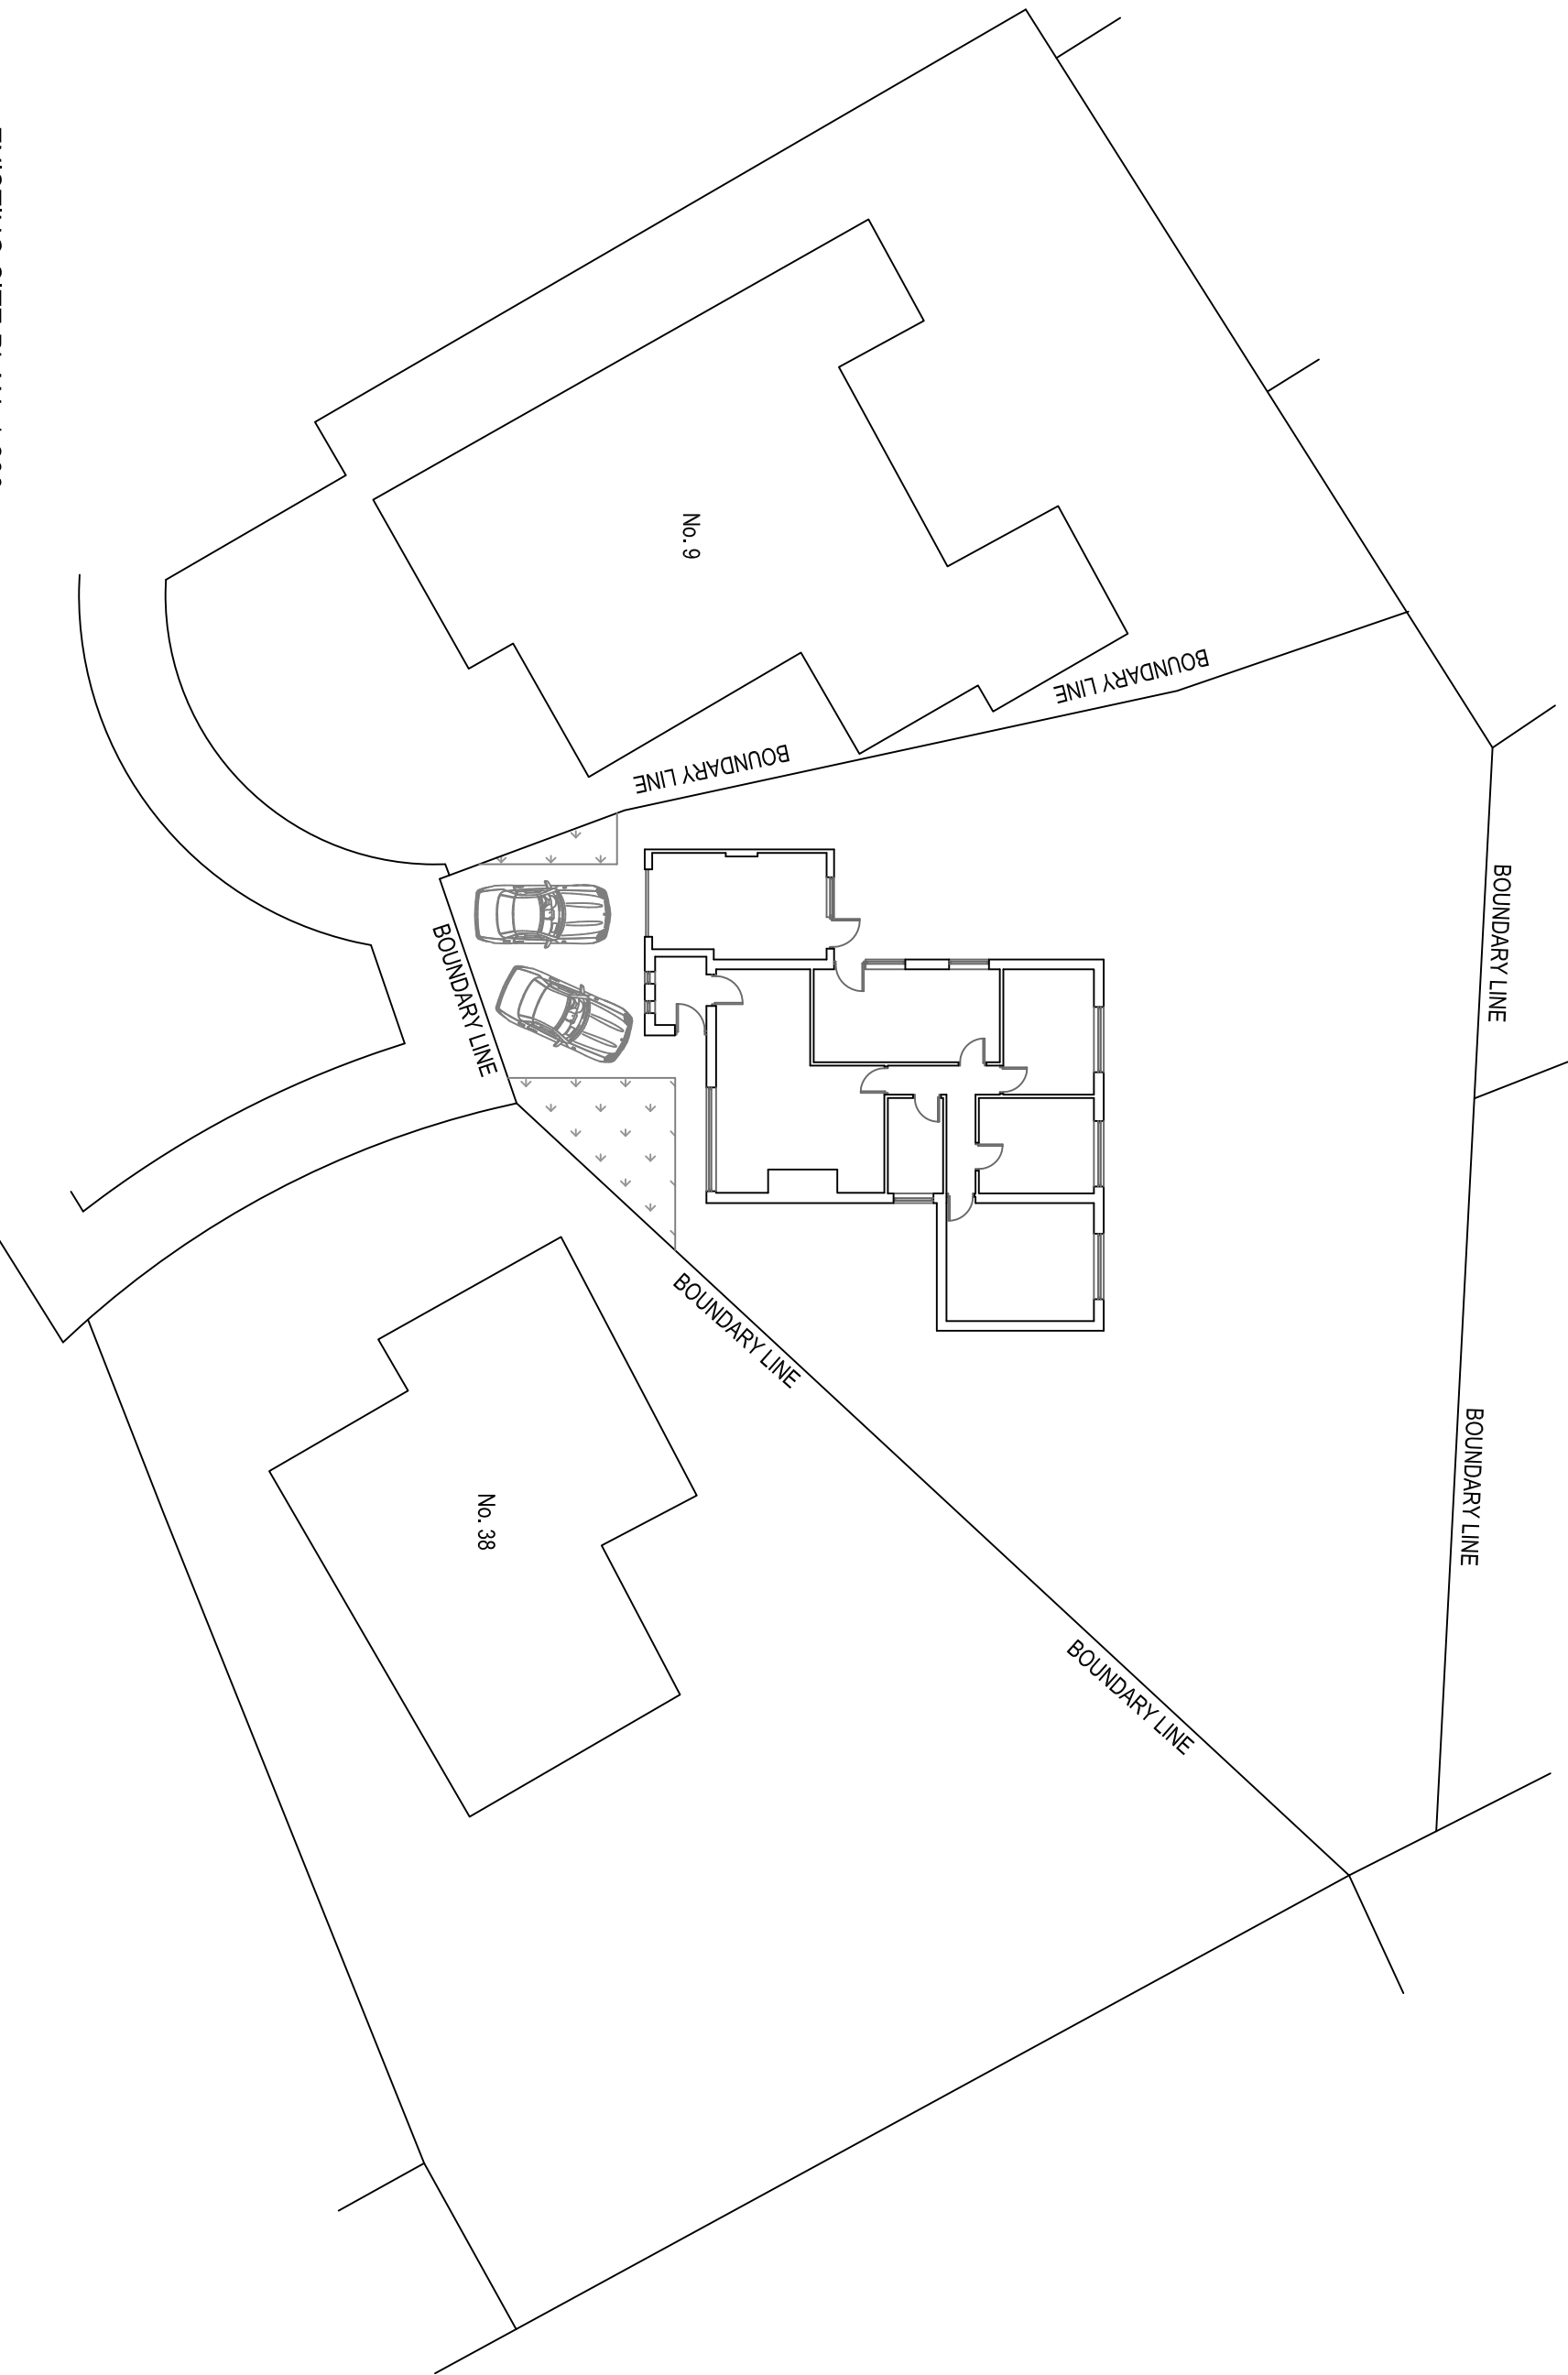

EXISTING SITE PLAN 1:200

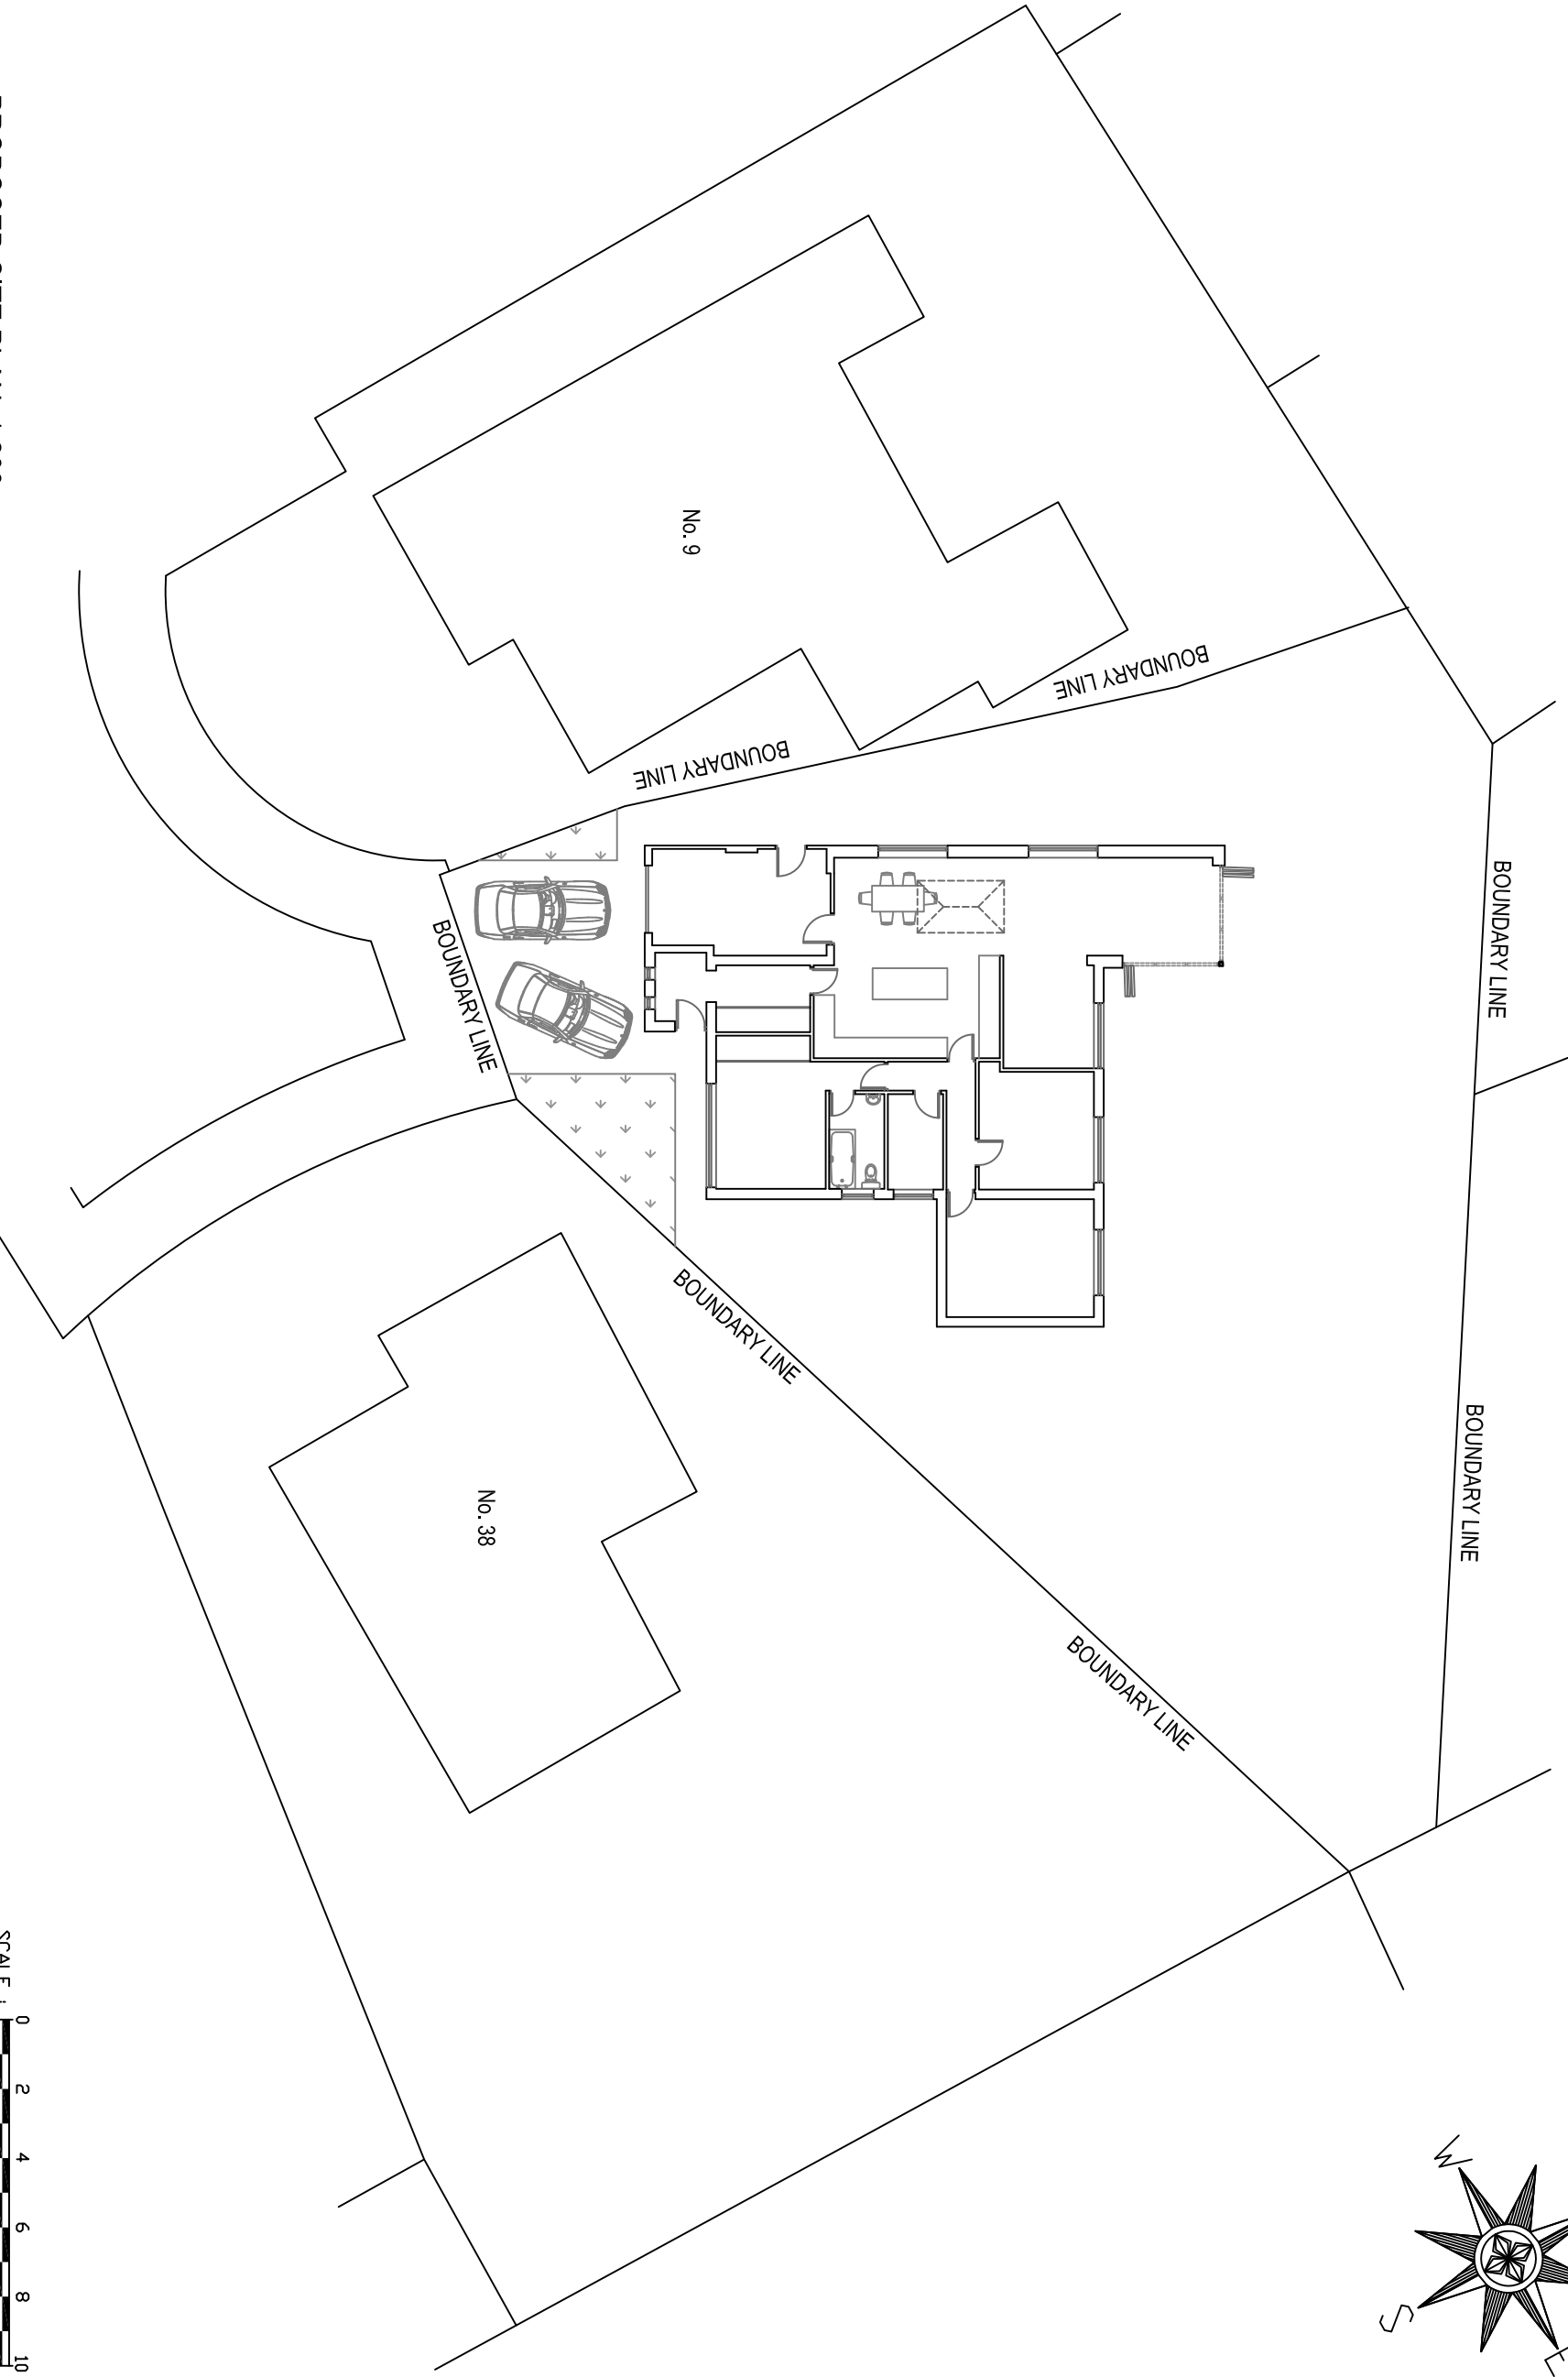

PROPOSED SITE PLAN 1:200

 

REV A	Garage door retained
11 Kilner Close	
Bury	
BL9 8AD	

Existing & Proposed Plans and Elevations
Drawn: CDW
Scale: 1:100 & 1:200 @ A1
Date: December 2025

3122_BUR_01_Planning_Rev A