




EXISTING FRONT ELEVATION
(SCALE 1:50)




EXISTING RIGHT SIDE ELEVATION
(SCALE 1:50)



EXISTING REAR ELEVATION
(SCALE 1:50)

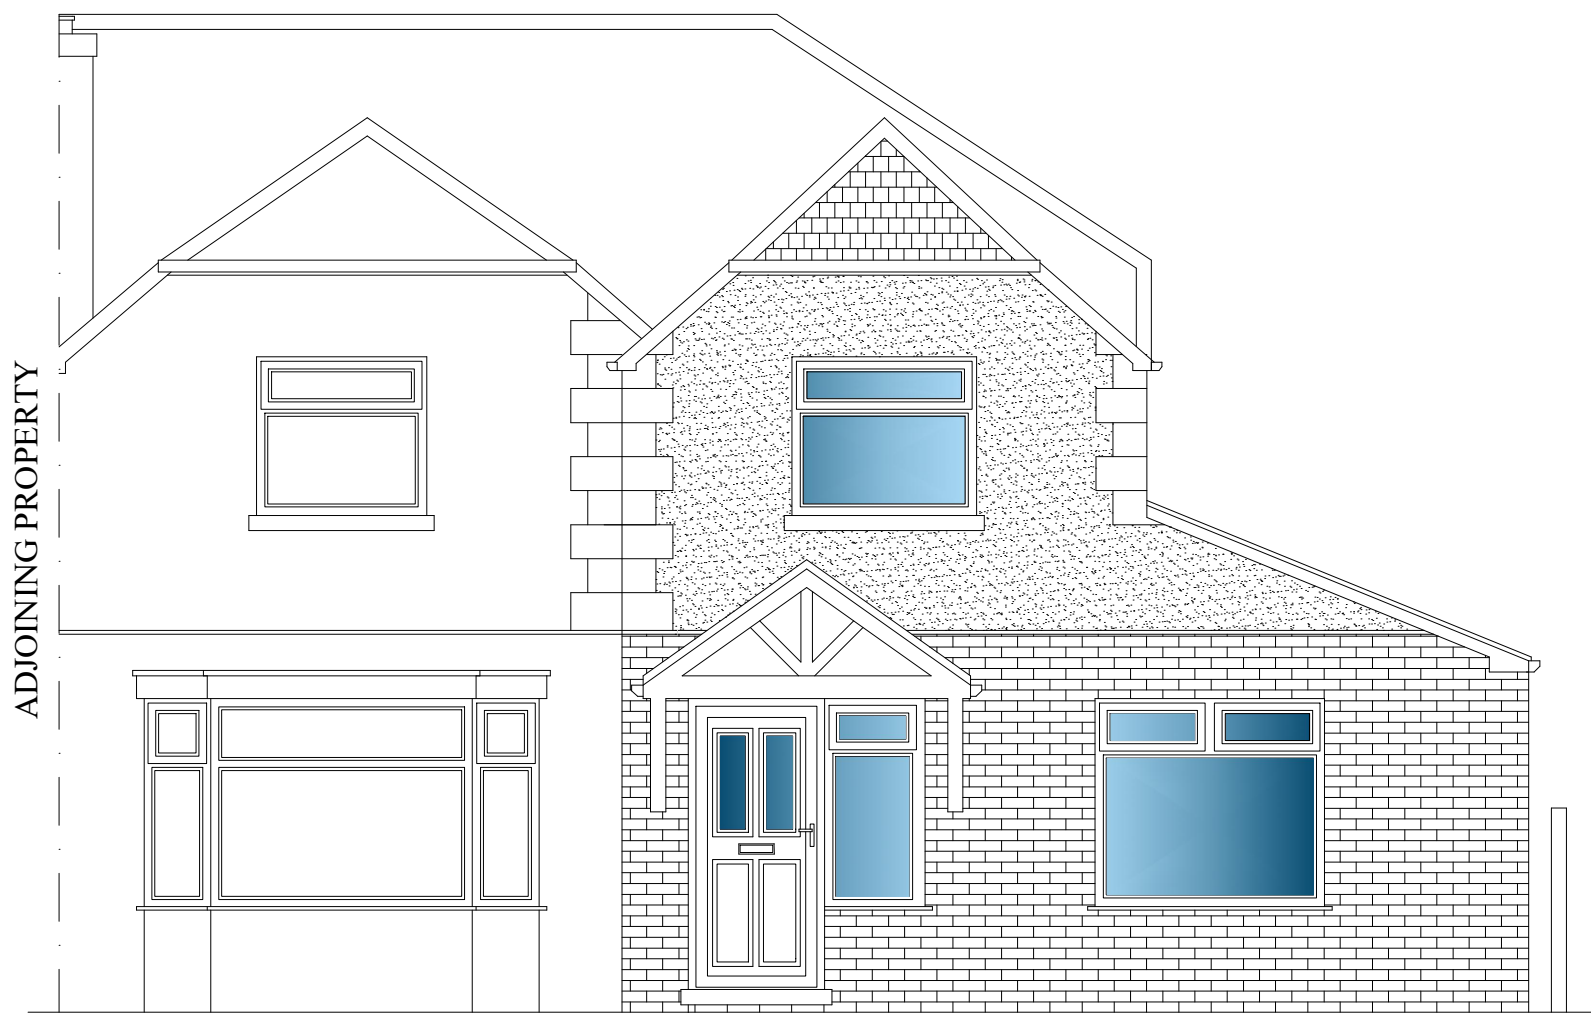

PROPOSED FRONT ELEVATION
(SCALE 1:50)

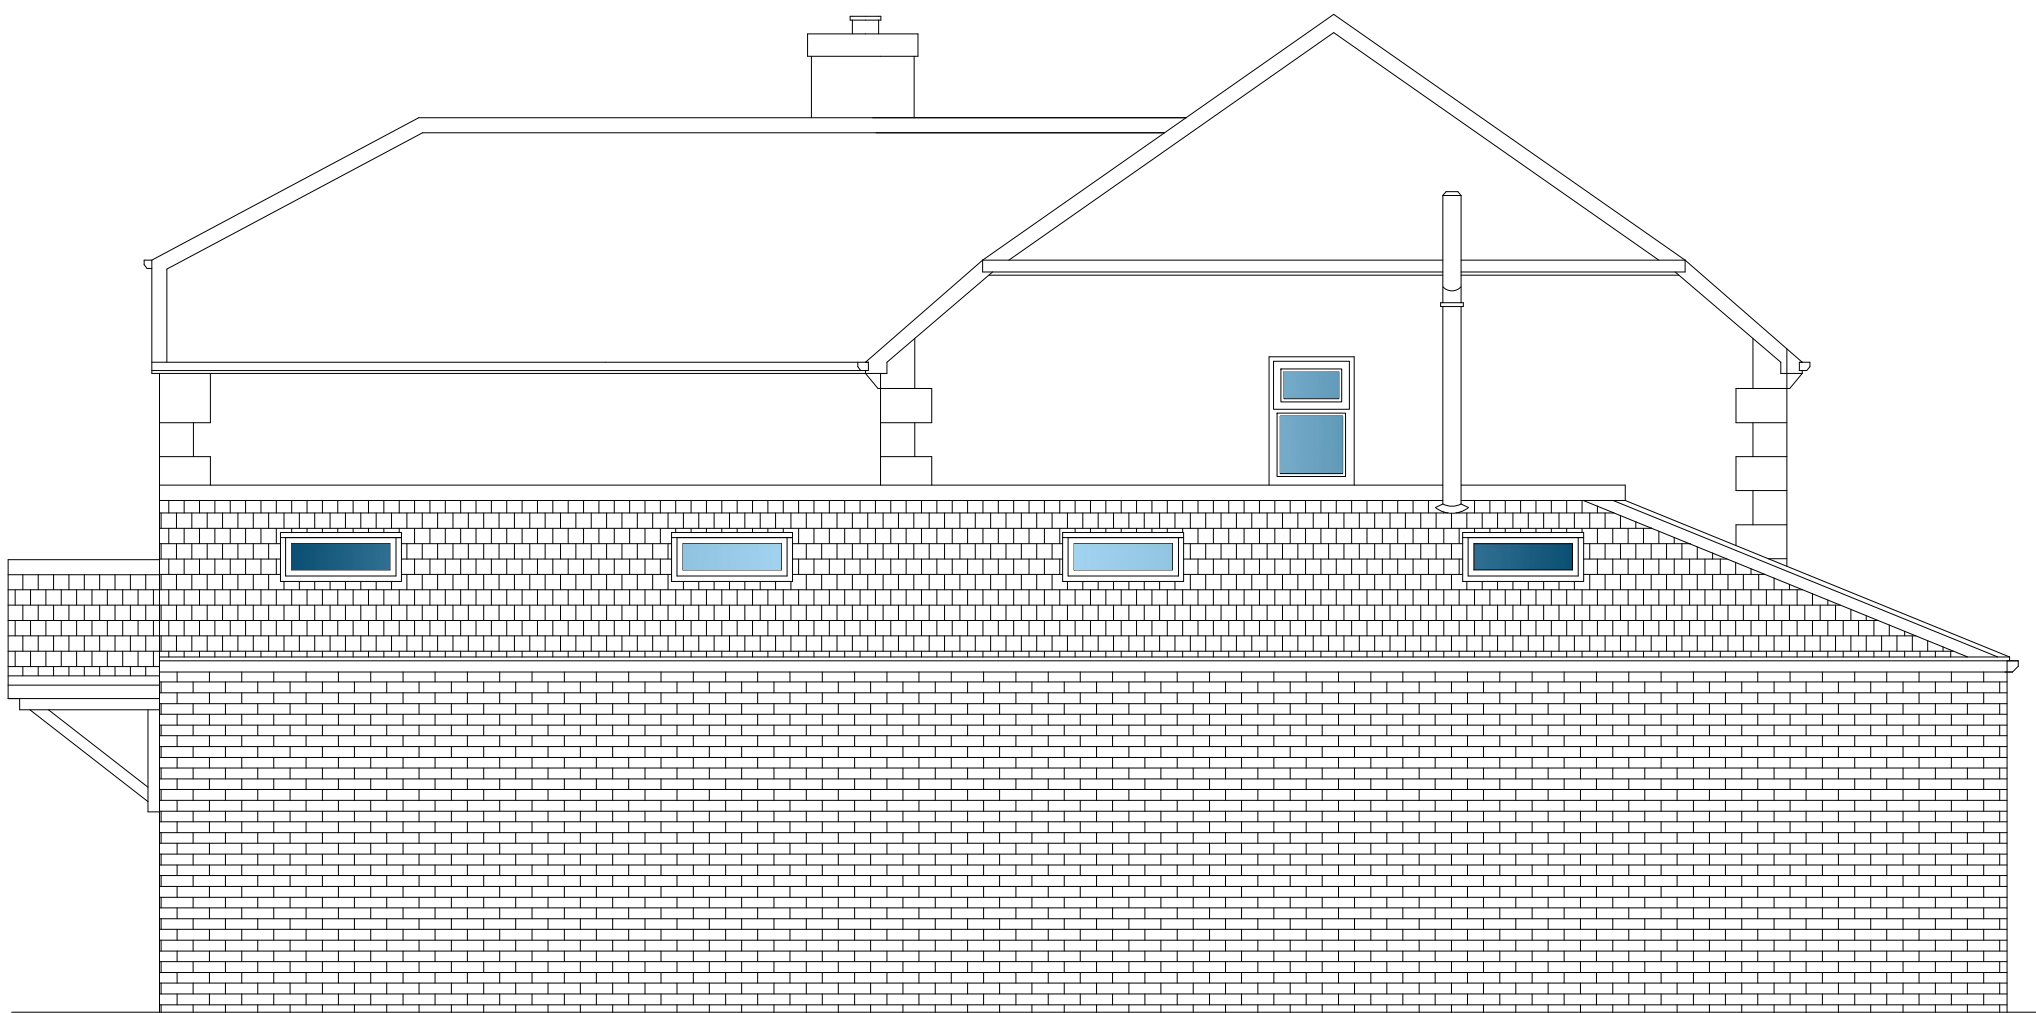

PROPOSED RIGHT SIDE ELEVATION
(SCALE 1:50)



PROPOSED REAR ELEVATION
(SCALE 1:50)

A	29.10.22	ISSUED FOR PLANNING APPROVAL	
DRAWING STATUS: PLANNING APPROVAL			
PROJECT: 509 BURY OLD ROAD PRESTWICH			
TITLE: PROPOSED TWO STOREY FRONT EXTENSION AND SINGLE STOREY SIDE EXTENSION			
SCALE @ SIZE: 1:50 @ A1 U.N.O		STATUS: PLANNING APP.	DATE: OCT. '22
PROJECT No: BR-002		DRAWING No: 002	REV: A