



This drawing is the copyright of LDM Design.
All dimensions to be checked on site.
Do not scale.
All levels to be checked on site and refer to Ordnance Survey Datum Newlyn unless alternative datum given.
All errors and omissions to be reported to the Architect prior to commencement.
This drawing must be read in conjunction with the relevant specification clauses.
This drawing must not be used on site unless issued for construction.

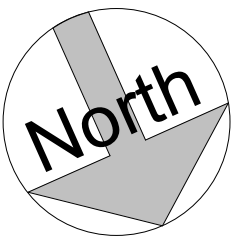


Scale 1:1250
0 10 20 30 40 50 60 70 80 90 100

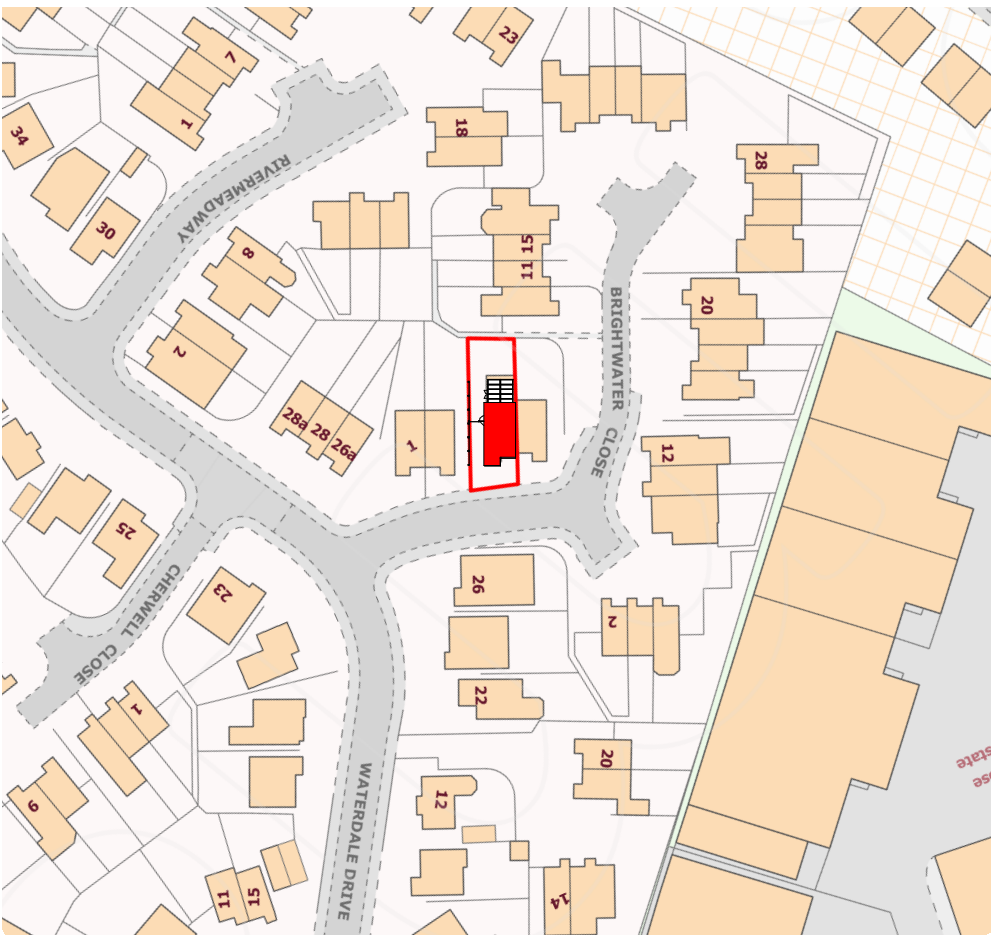


Location Plan
1:1250

Important Notice:

The boundary lines depicted in our drawings are based on the Ordnance Map and are intended for indicative purposes only. These lines should not be relied upon for boundary determination. The actual boundary of a property may vary, appearing either clear or ambiguous, and it is typically established through agreement with the adjoining neighbour.

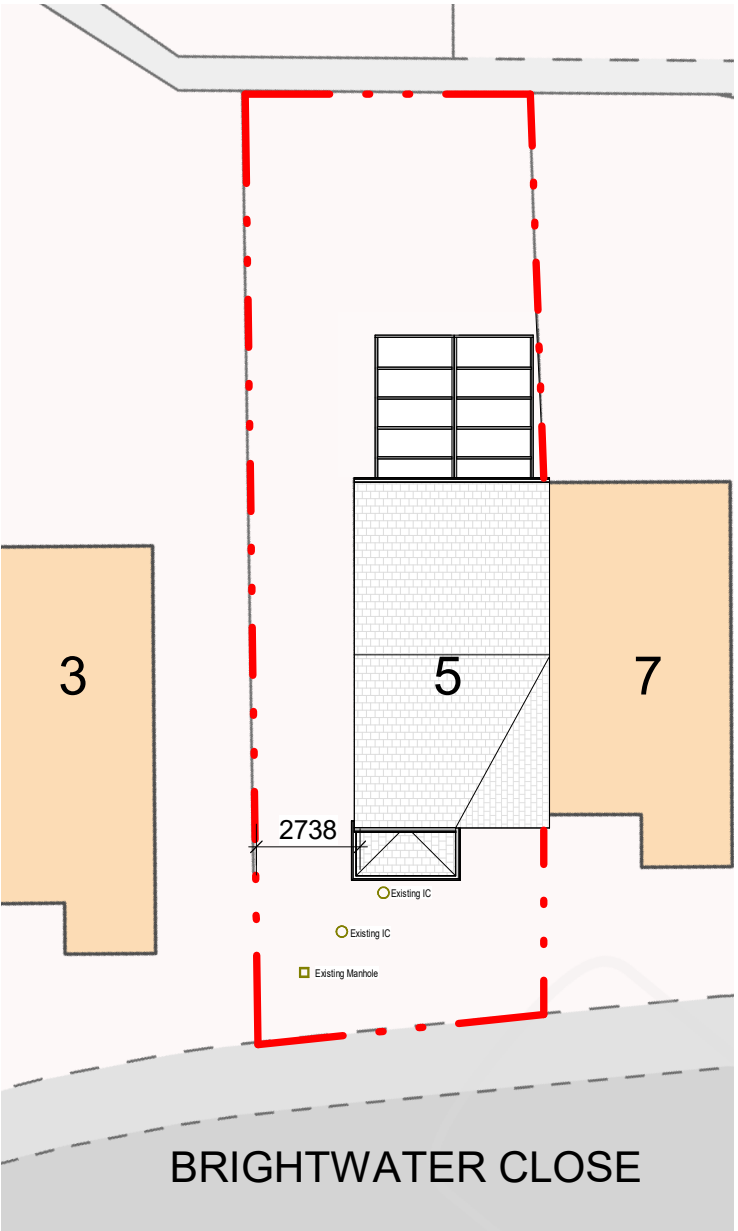

Existing Site Plan
1:200

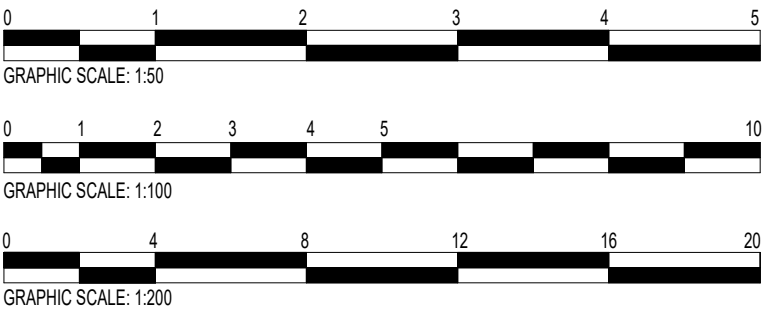


PROJECT: 5 Brightwater Close, Whitefield, Manchester M45 8SE


SHEET: Existing Drawings

CLIENT: WAI SUM CHAN


Scale (@ A1):	As indicated		
Drawn by:	RI	DRAWING NUMBER:	REV:
Checked by:	KK	A1-002a	A

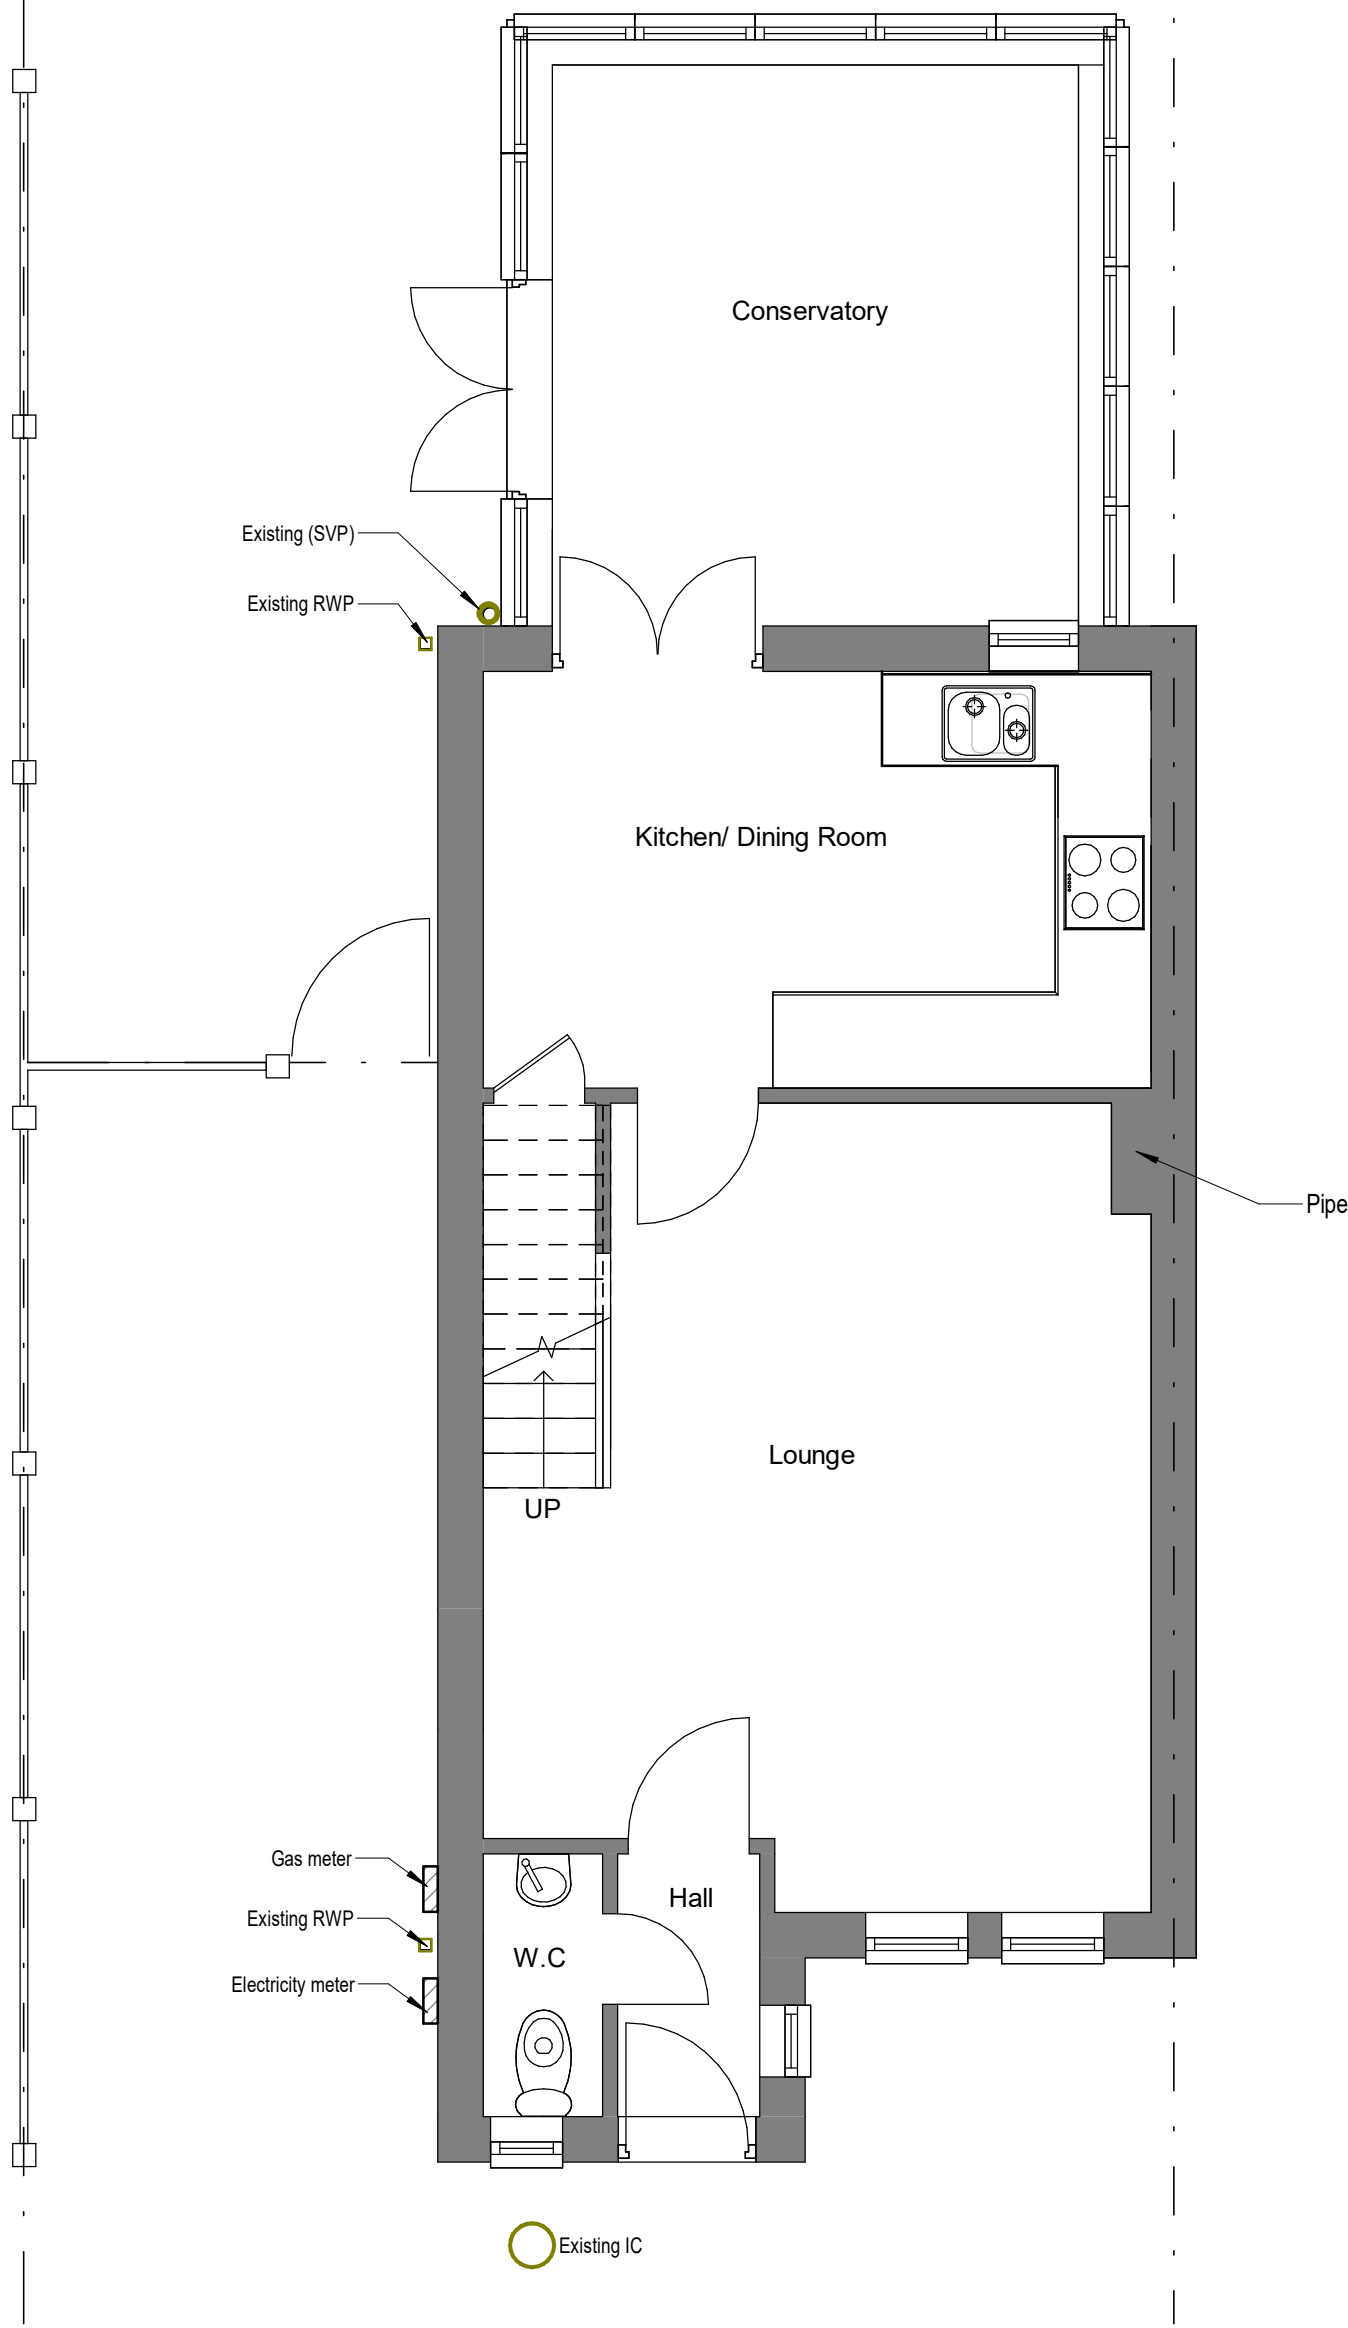


Existing Ground Floor
1:50

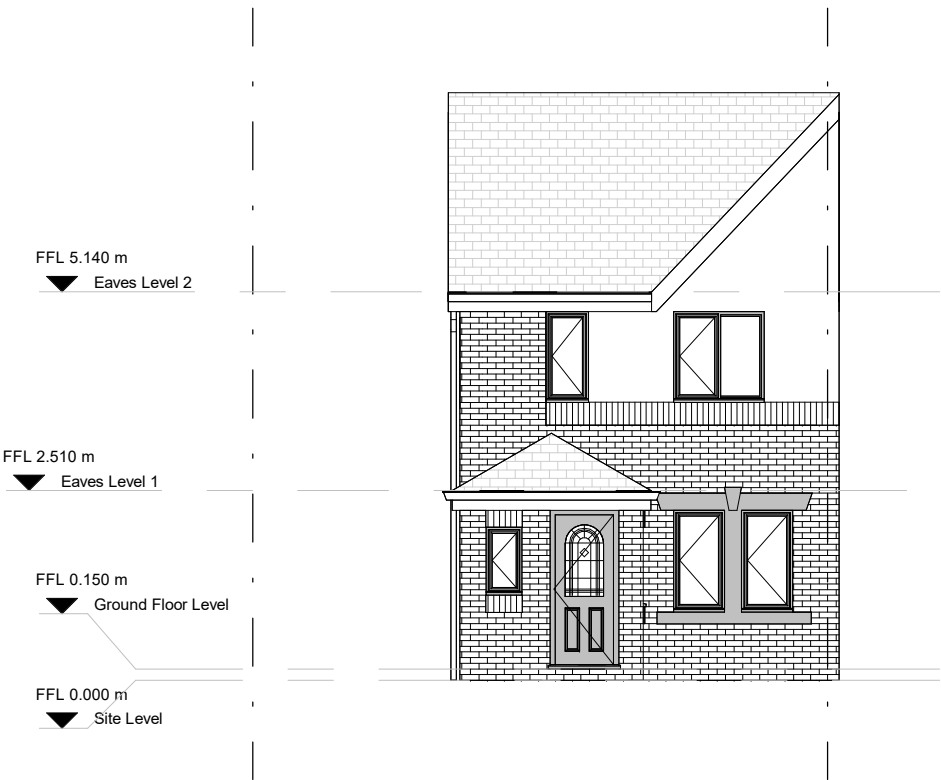


Existing Front Elevation
1:100

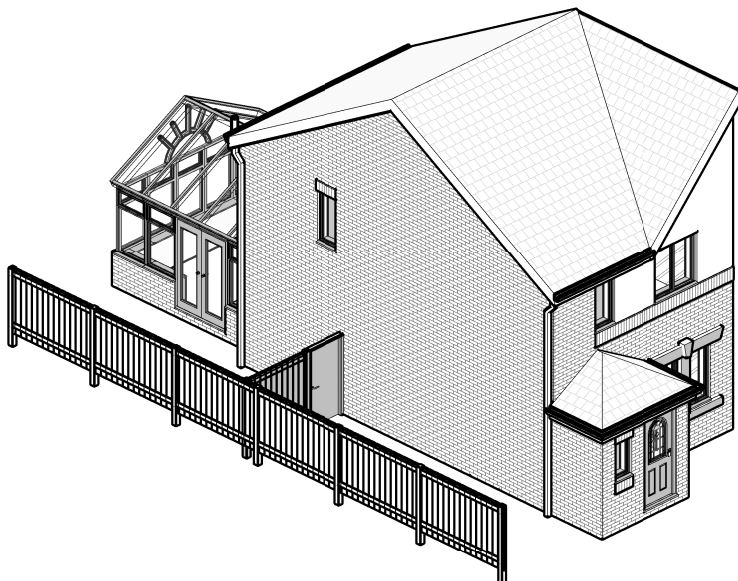


Existing Front-Left 3D View

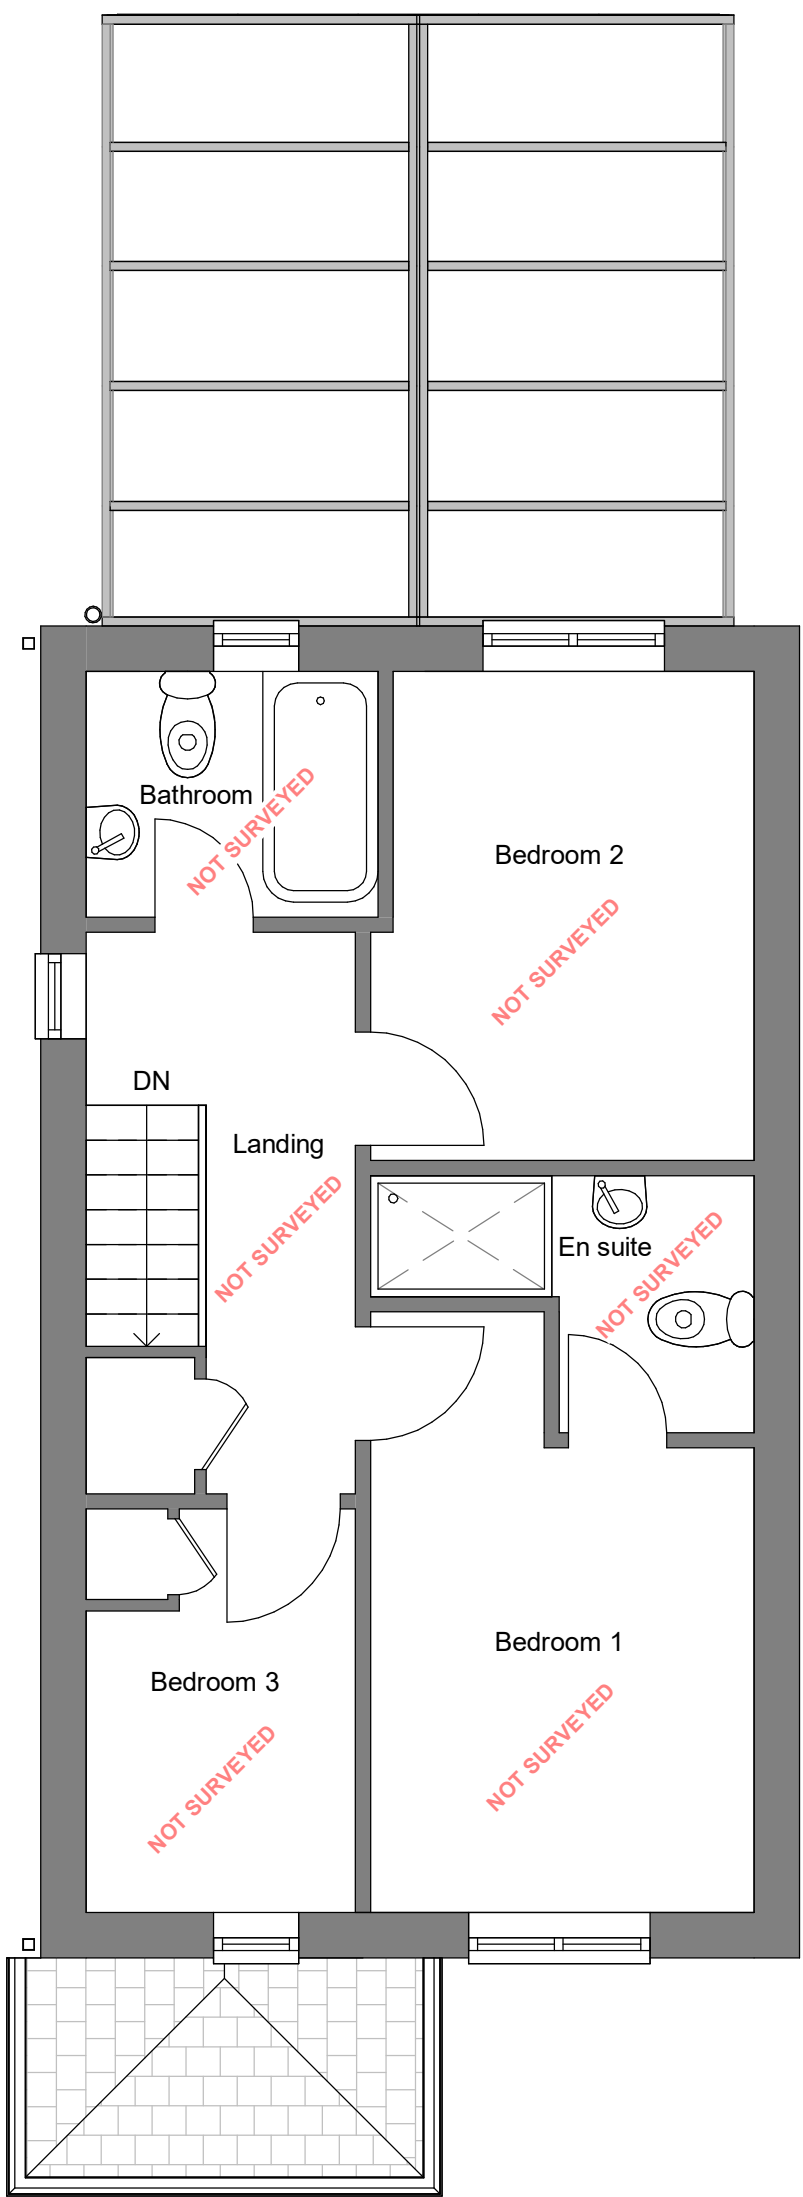


Existing First Floor
1:50

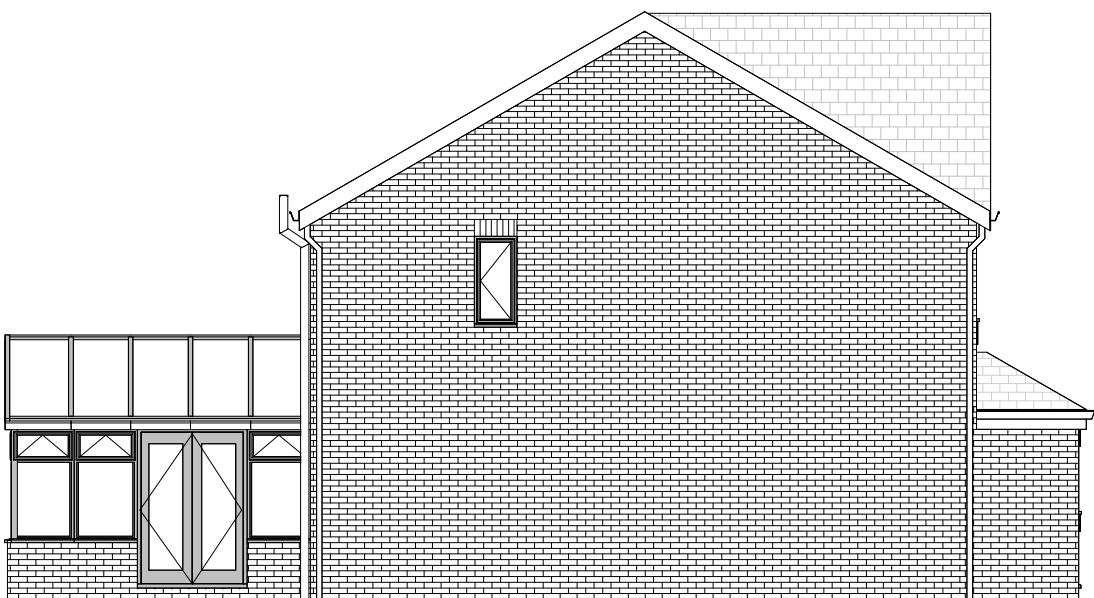

Existing Left-Side Elevation
1:100

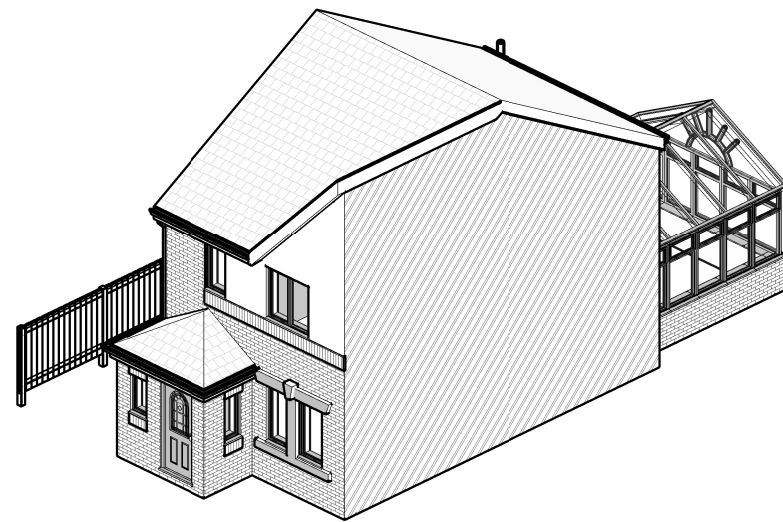


Existing Front-Right 3D View

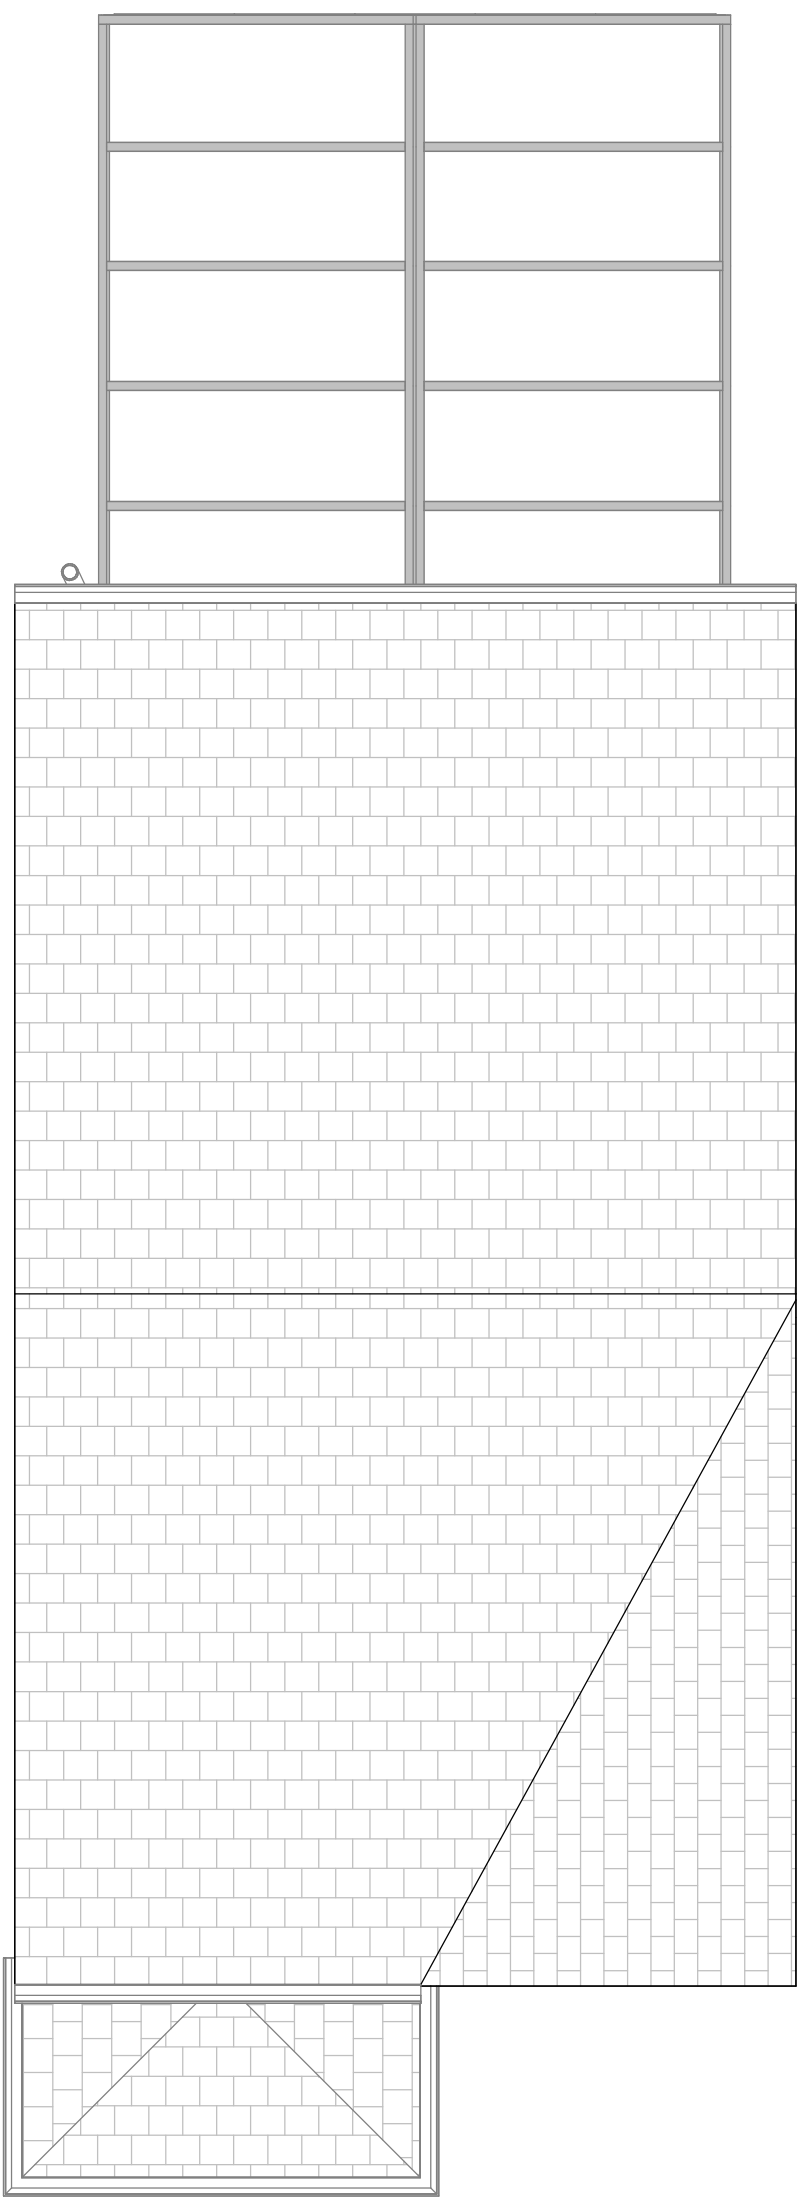

Existing Roof Plan
1:50



Existing Rear Elevation
1:100

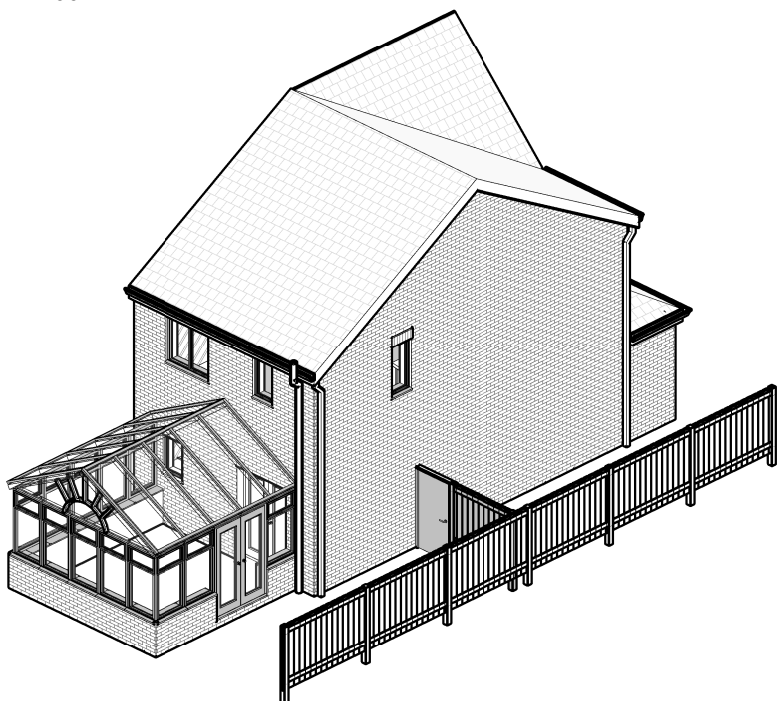

Existing Rear-Left 3D View