


865 WALMERSLEY ROAD, BURY


EXISTING

THIS DRAWING IS FOR PLANNING
SUBMISSION PURPOSES ONLY

For the plan to be in scale, the above scale bar must
measure correct. e.g. 5 centimetres when printed

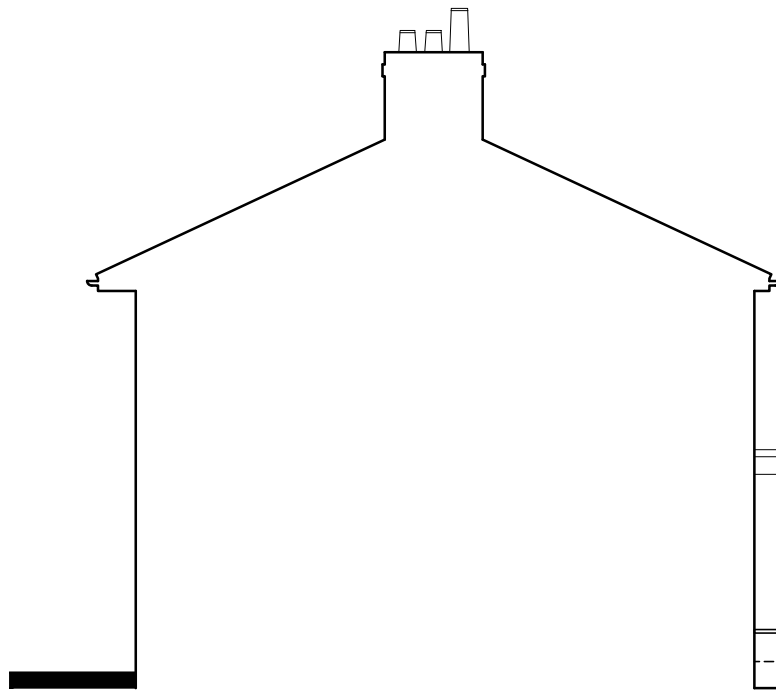


EXISTING SIDE ELEVATION
Scale 1:100

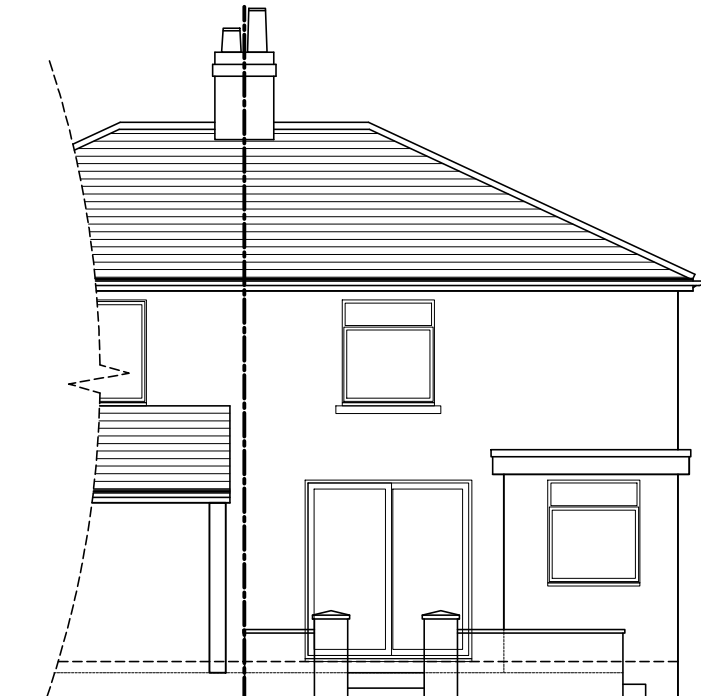

EXISTING REAR ELEVATION
Scale 1:100




EXISTING SIDE ELEVATION
Scale 1:100

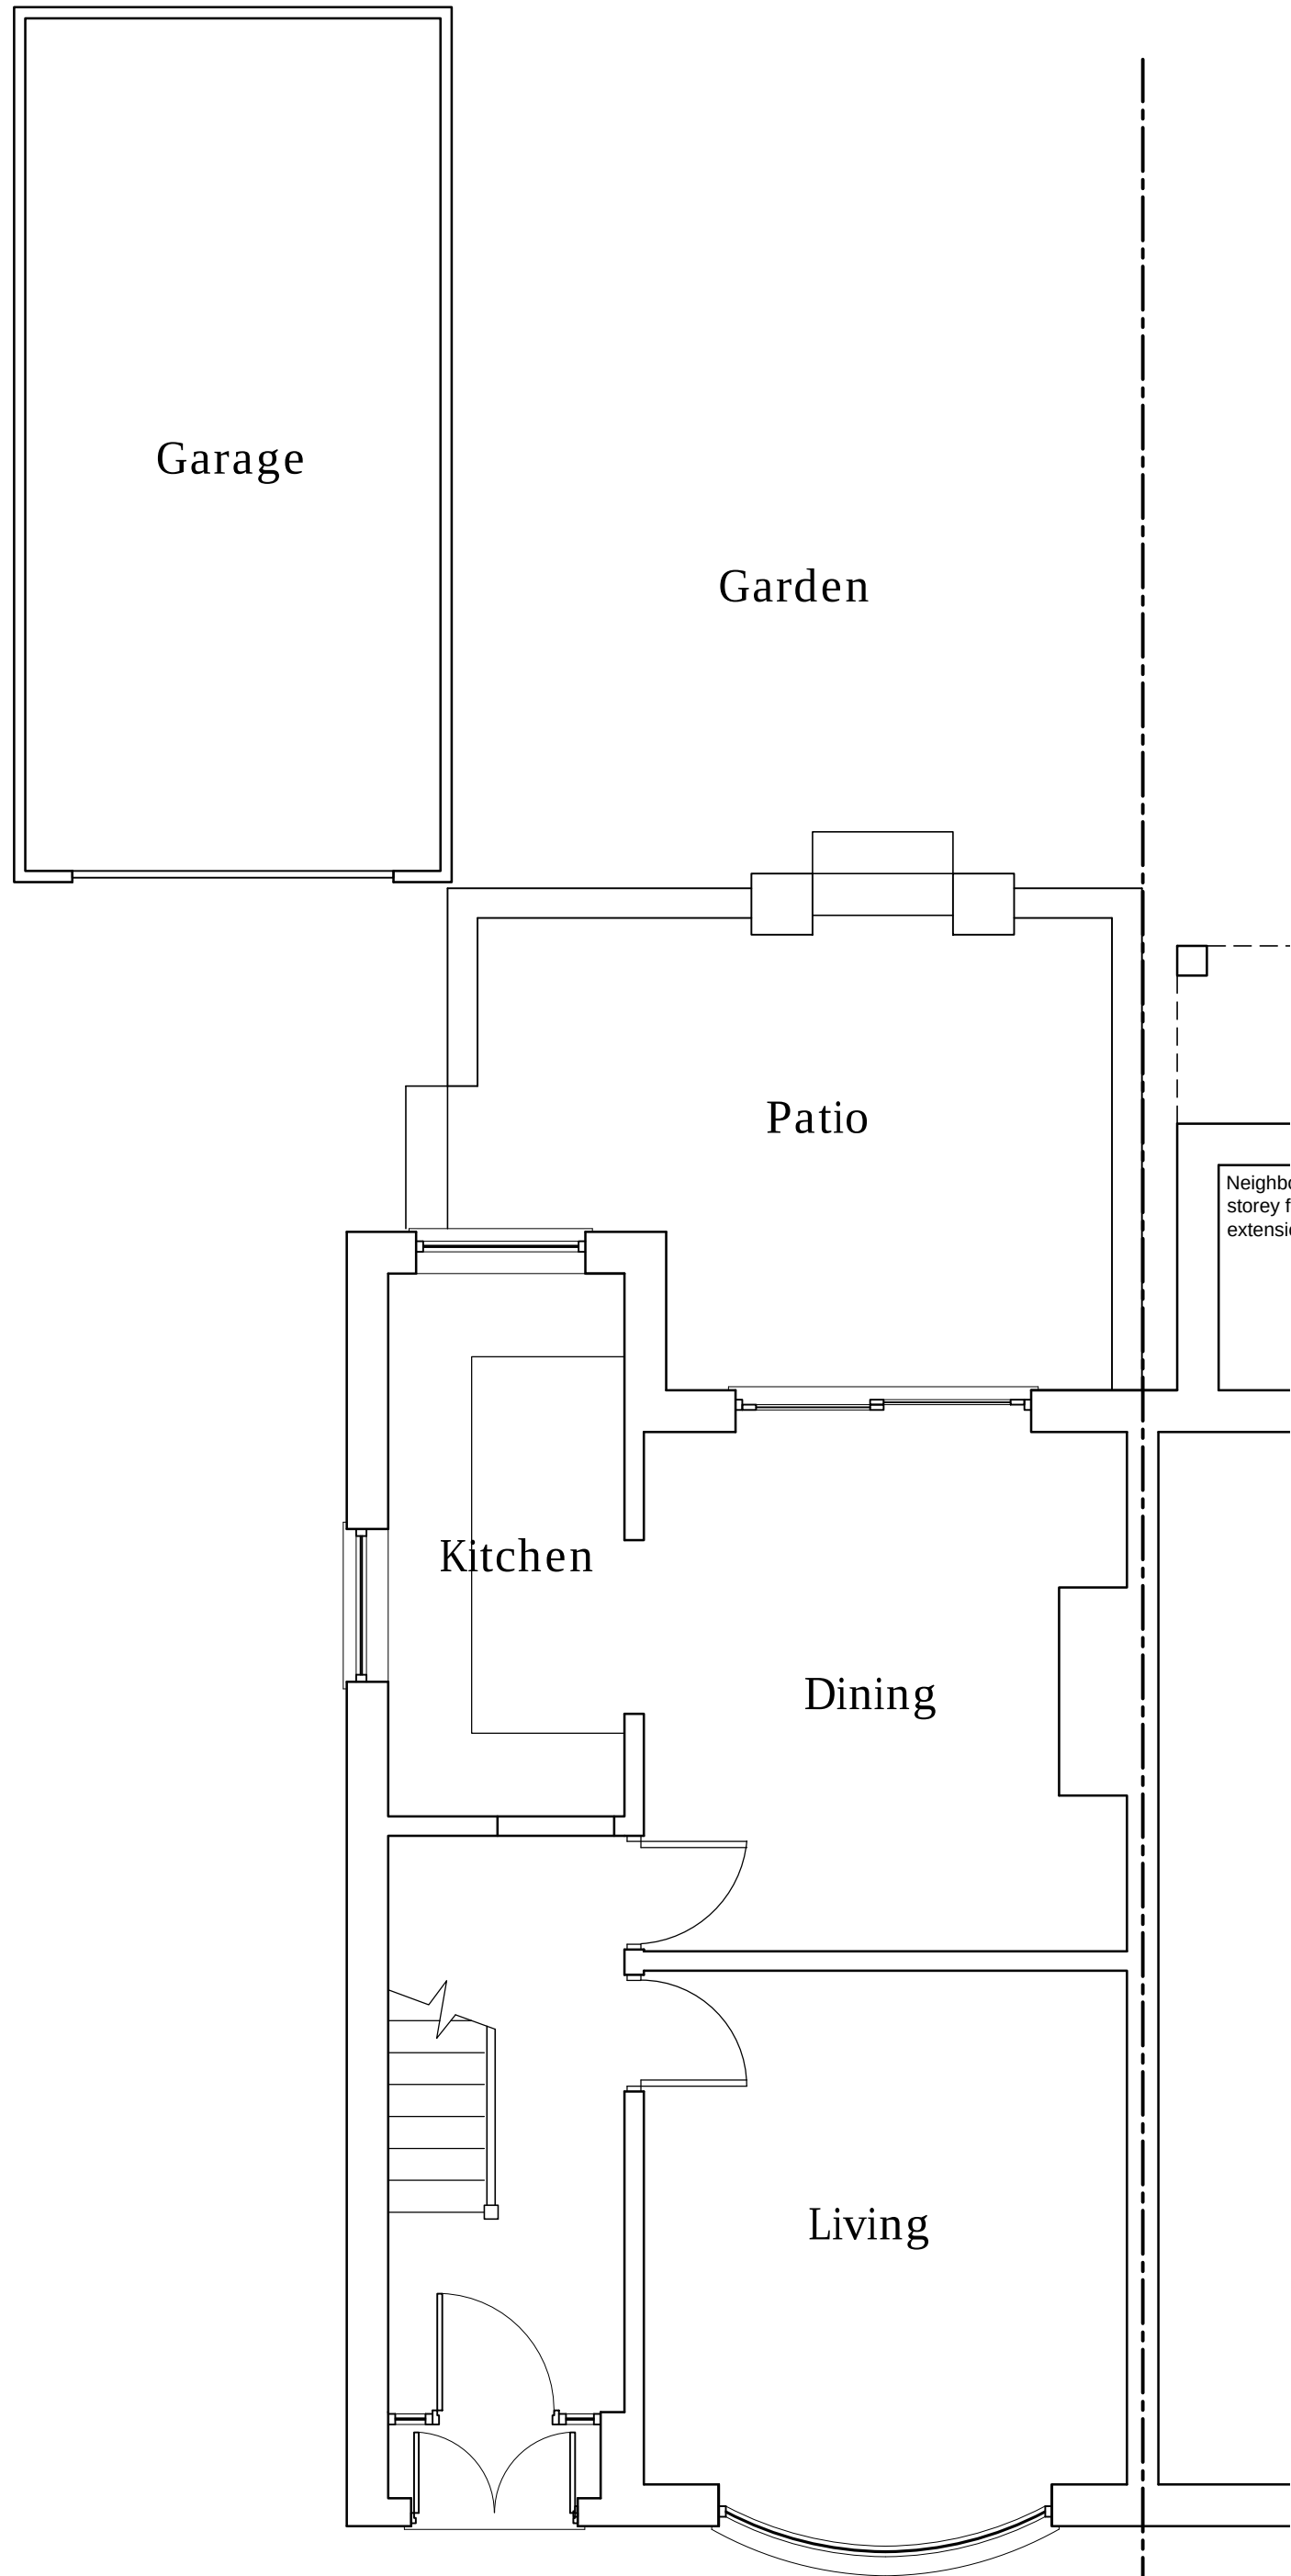

EXISTING GROUND
FLOOR LAYOUT

Scale 1:50

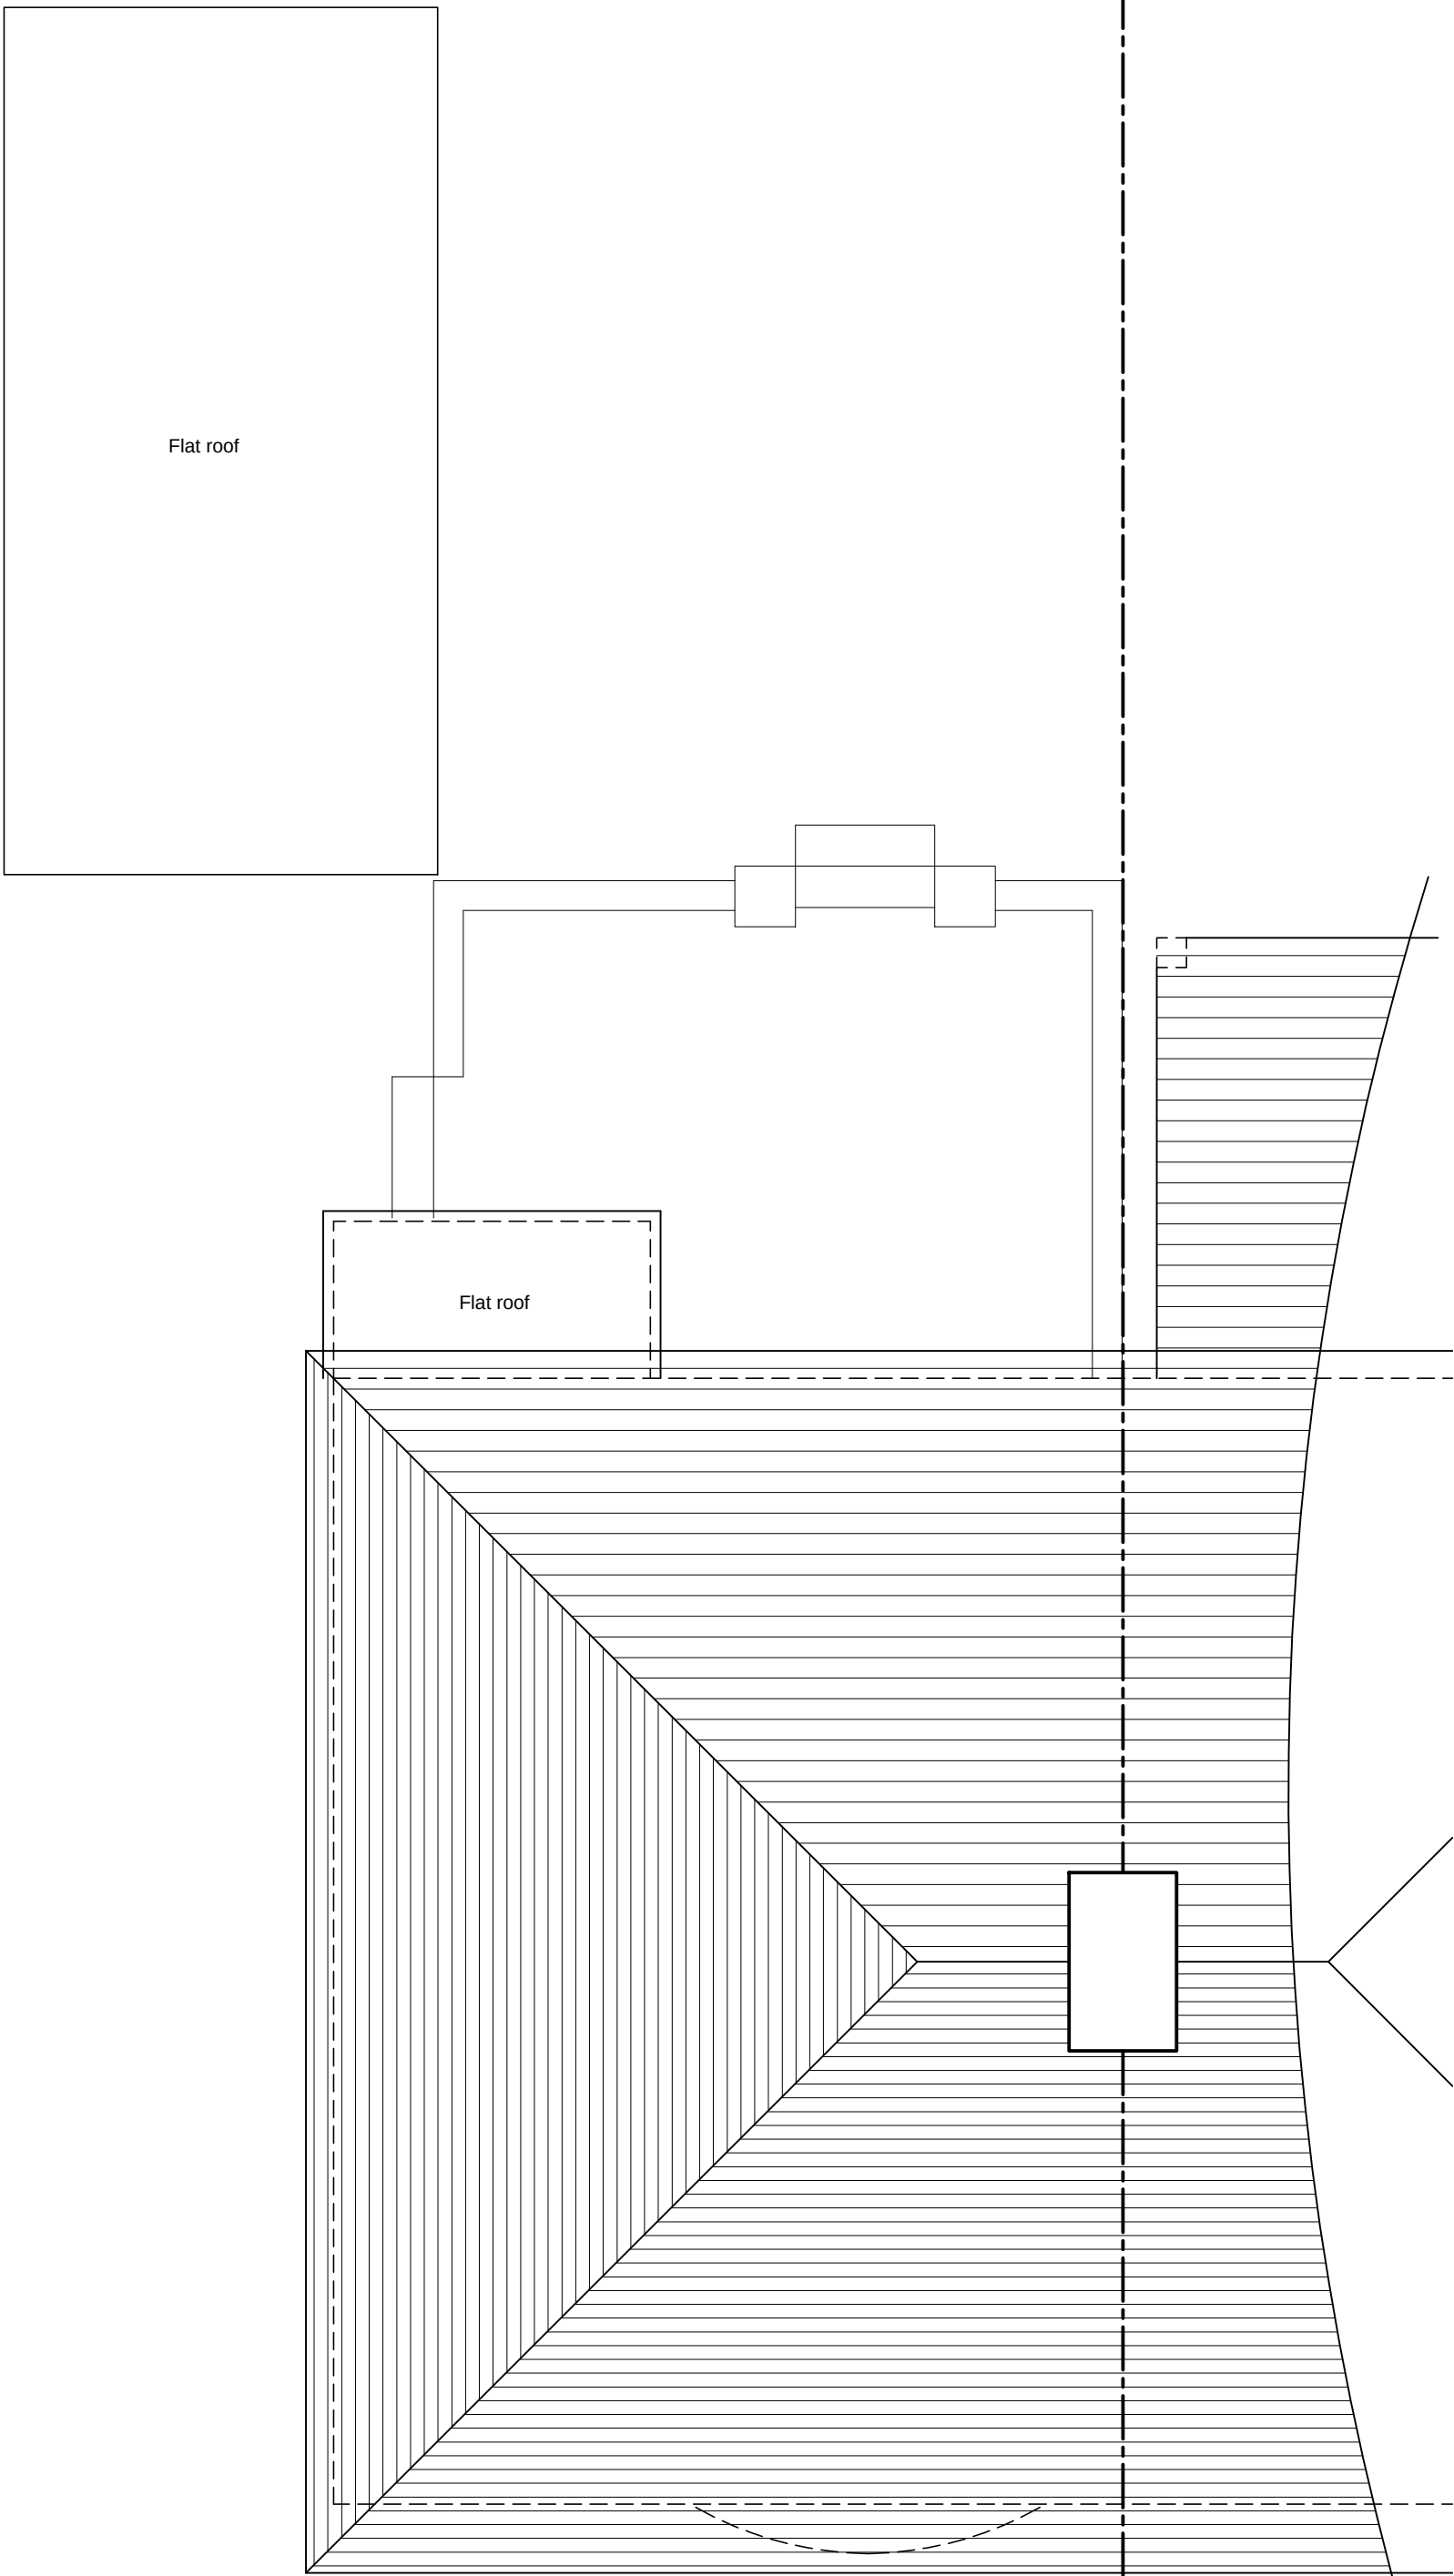


EXISTING ROOF
LAYOUT

Scale 1:50



SITE LOCATION PLAN
Scale 1:1250

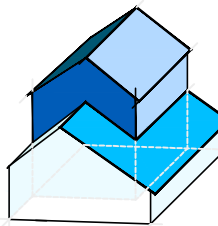

RS
DESIGN
CONSULTANCY

River Lodge, Walton Green, Walton Le Dale, Preston, PR5 4JL
tel : 0780 3011130

Client

MR & MRS HIGHAM

Project

865 WALMERSLEY ROAD
BURY
BL9 5LE

Drawing Title

EXISTING PLANS AND
ELEVATIONS

Scale

1:100 & 1:50 @ A1

Date

MARCH 2025

Draw No

EX-01

Rev

-

Job No

25-646

Drawing Status

PLANNING