


865 WALMERSLEY ROAD, BURY

PROPOSED SINGLE STOREY REAR EXTENSION


THIS DRAWING IS FOR A LARGER HOMES APPLICATION SUBMISSION ONLY

For the plan to be in scale, the above scale bar must measure correct. e.g. 5 centimetres when printed


General Notes:
This drawing is for use only in connection with the project.
The drawing is the property of the designer and must not be
reproduced, copied or used without written consent.
All dimensions to be checked on site prior to commencement of work and
any discrepancy shall be immediately reported and resolved prior to work
commencing. This drawing is to be read in conjunction with all relevant
drawings and specifications relating to the job whether or not indicated on
the drawing.

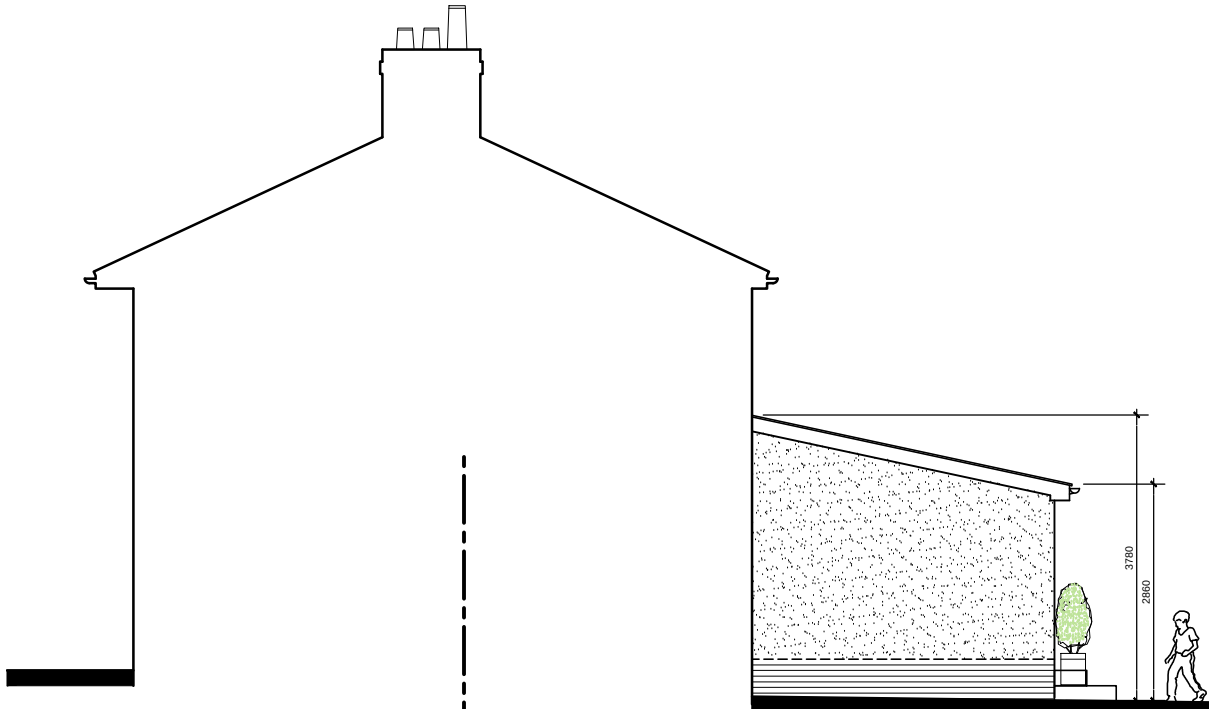


PROPOSED SIDE ELEVATION
Scale 1:100

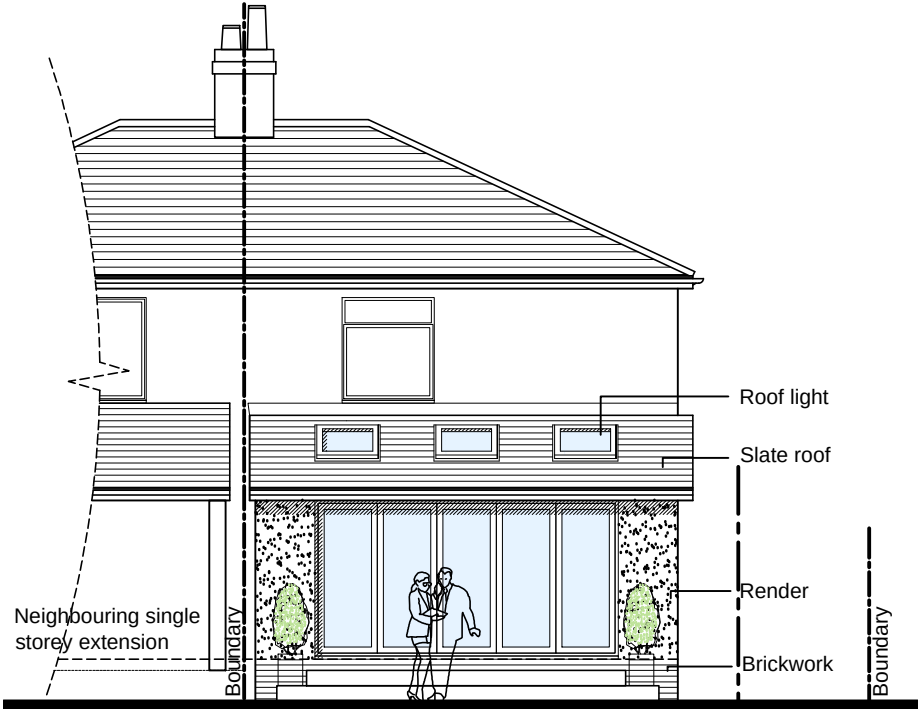


PROPOSED REAR ELEVATION
Scale 1:100

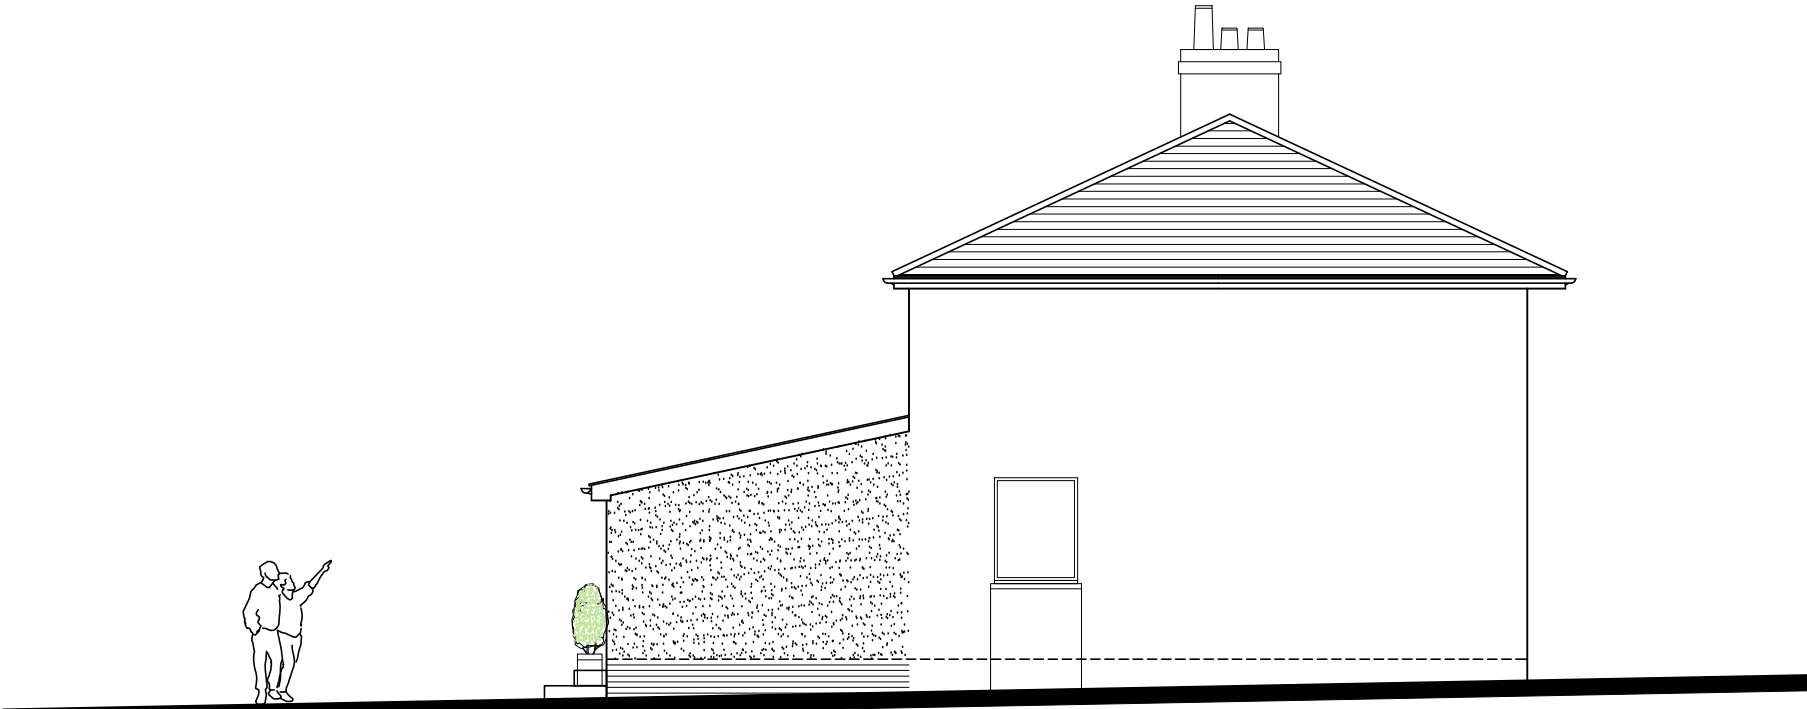


PROPOSED SIDE ELEVATION
Scale 1:100

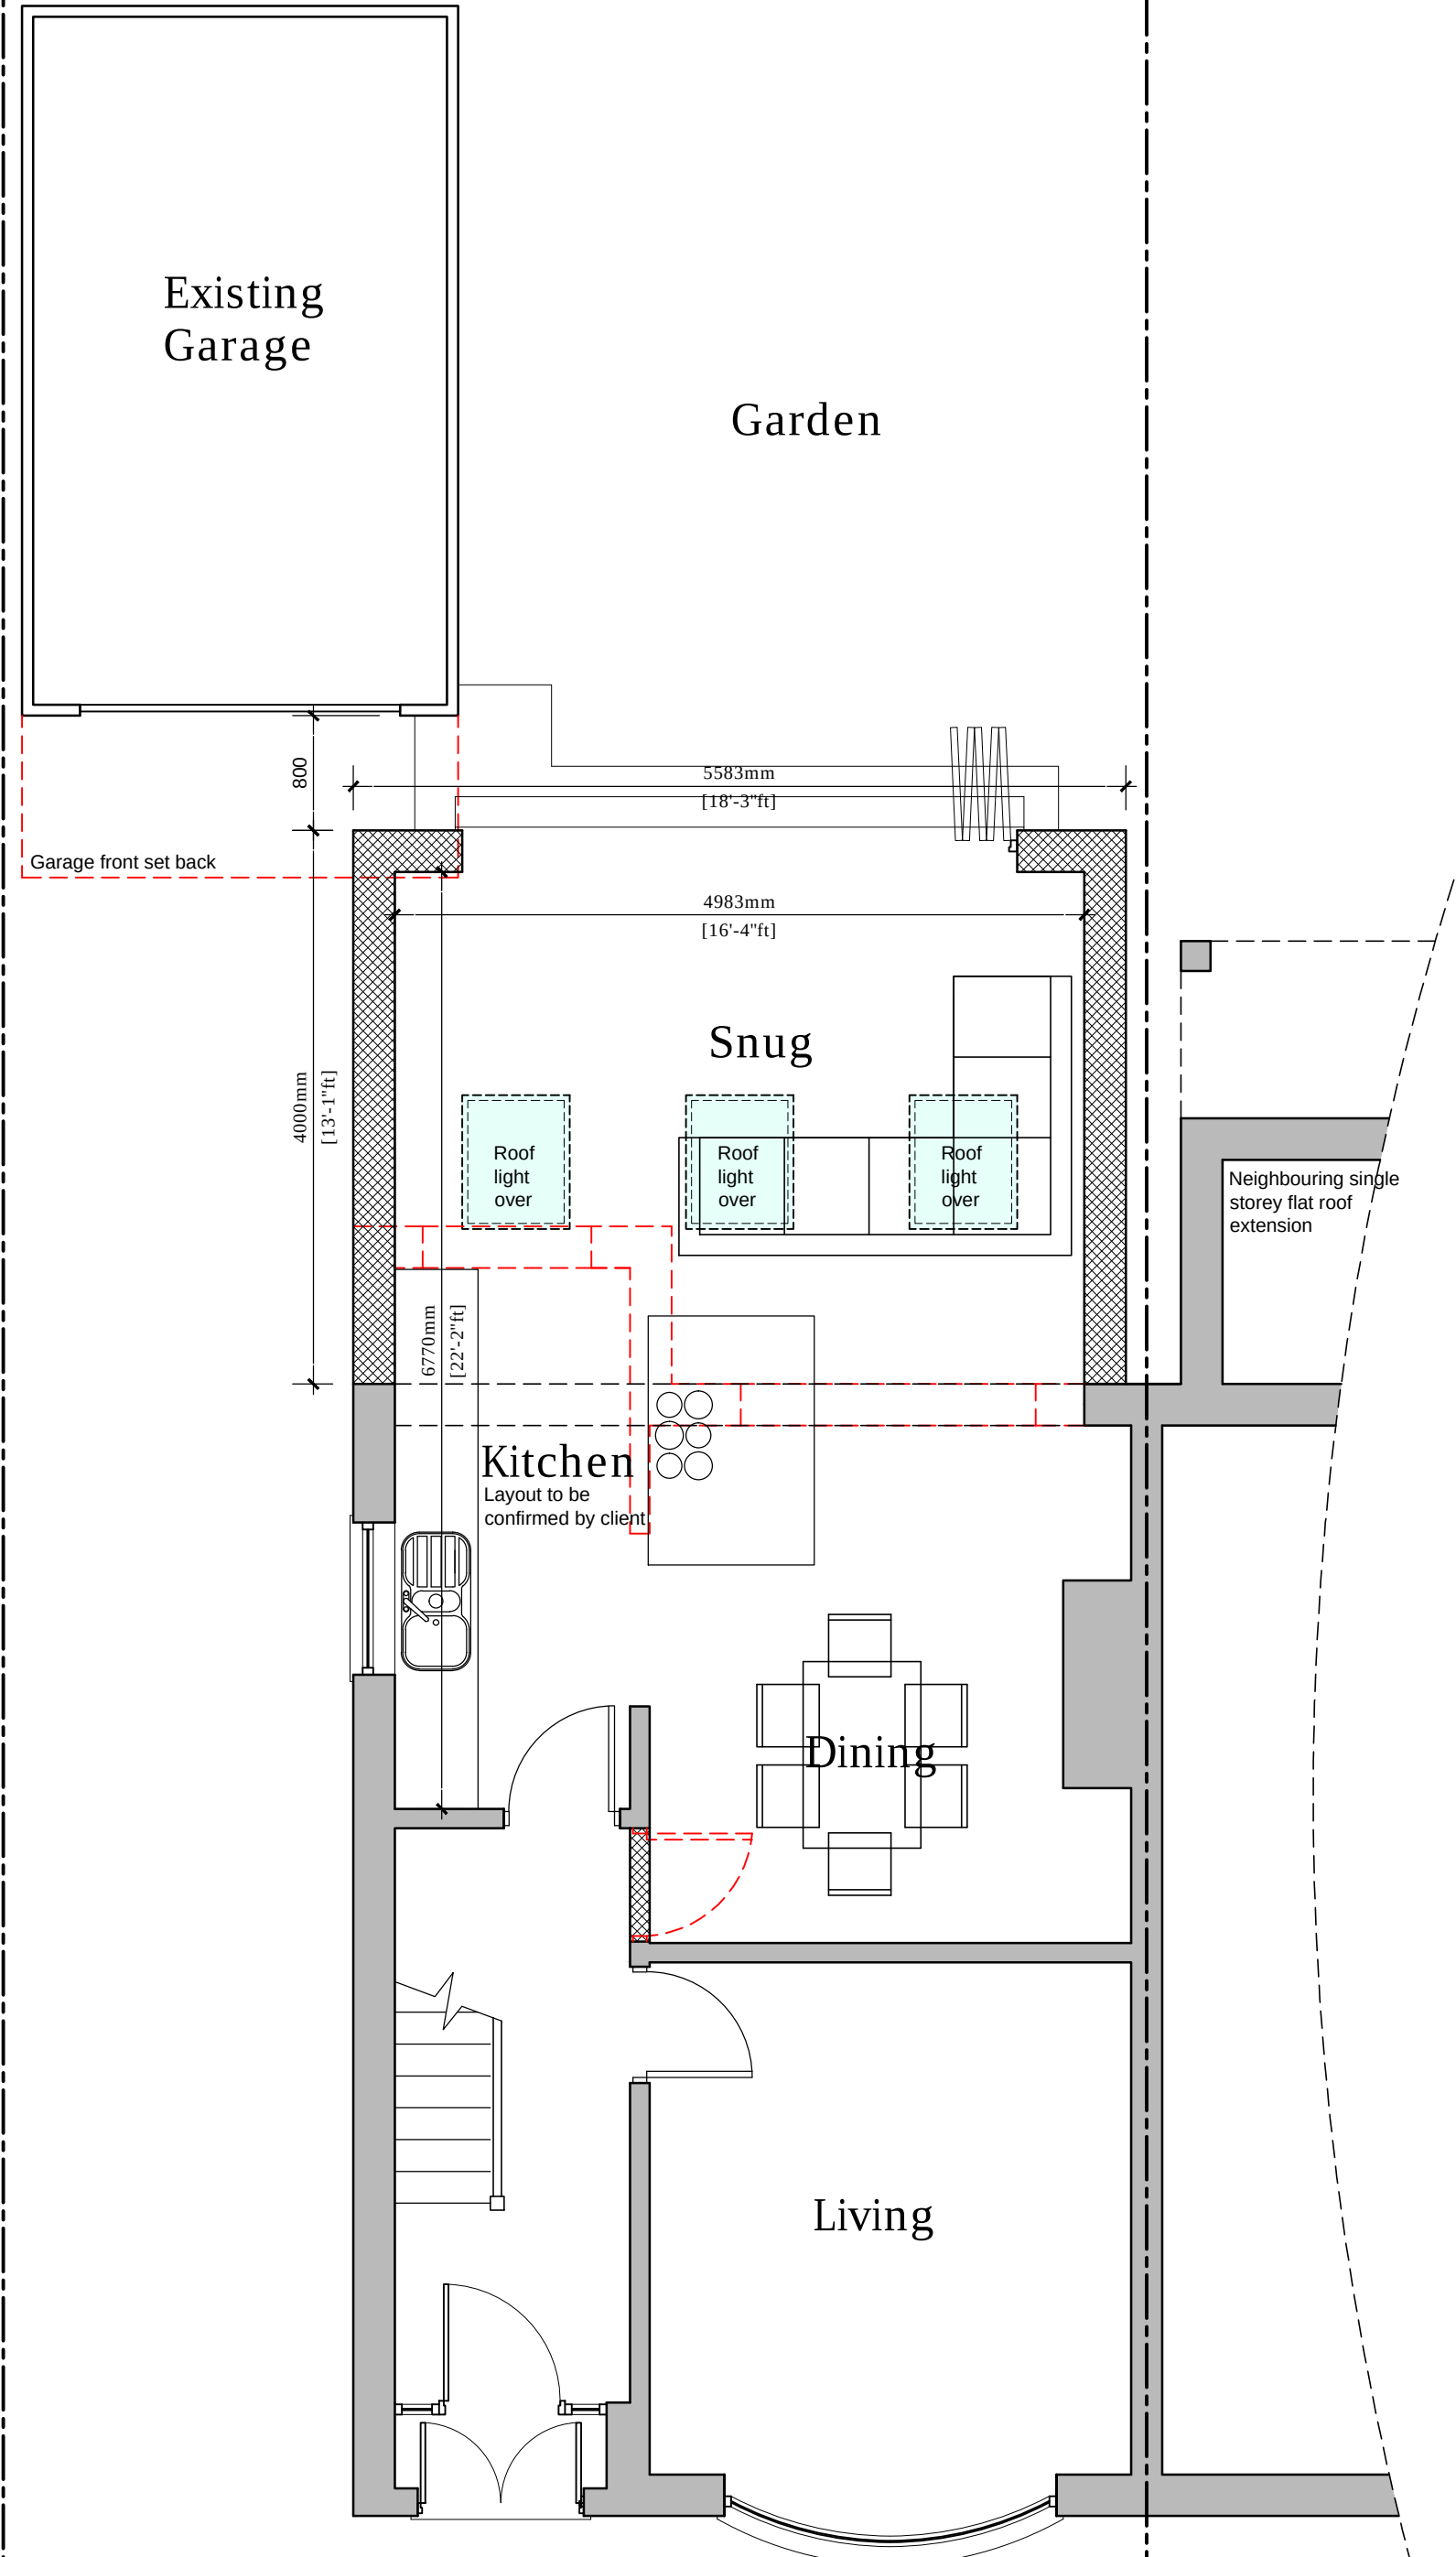


PROPOSED GROUND FLOOR LAYOUT
Scale 1:50

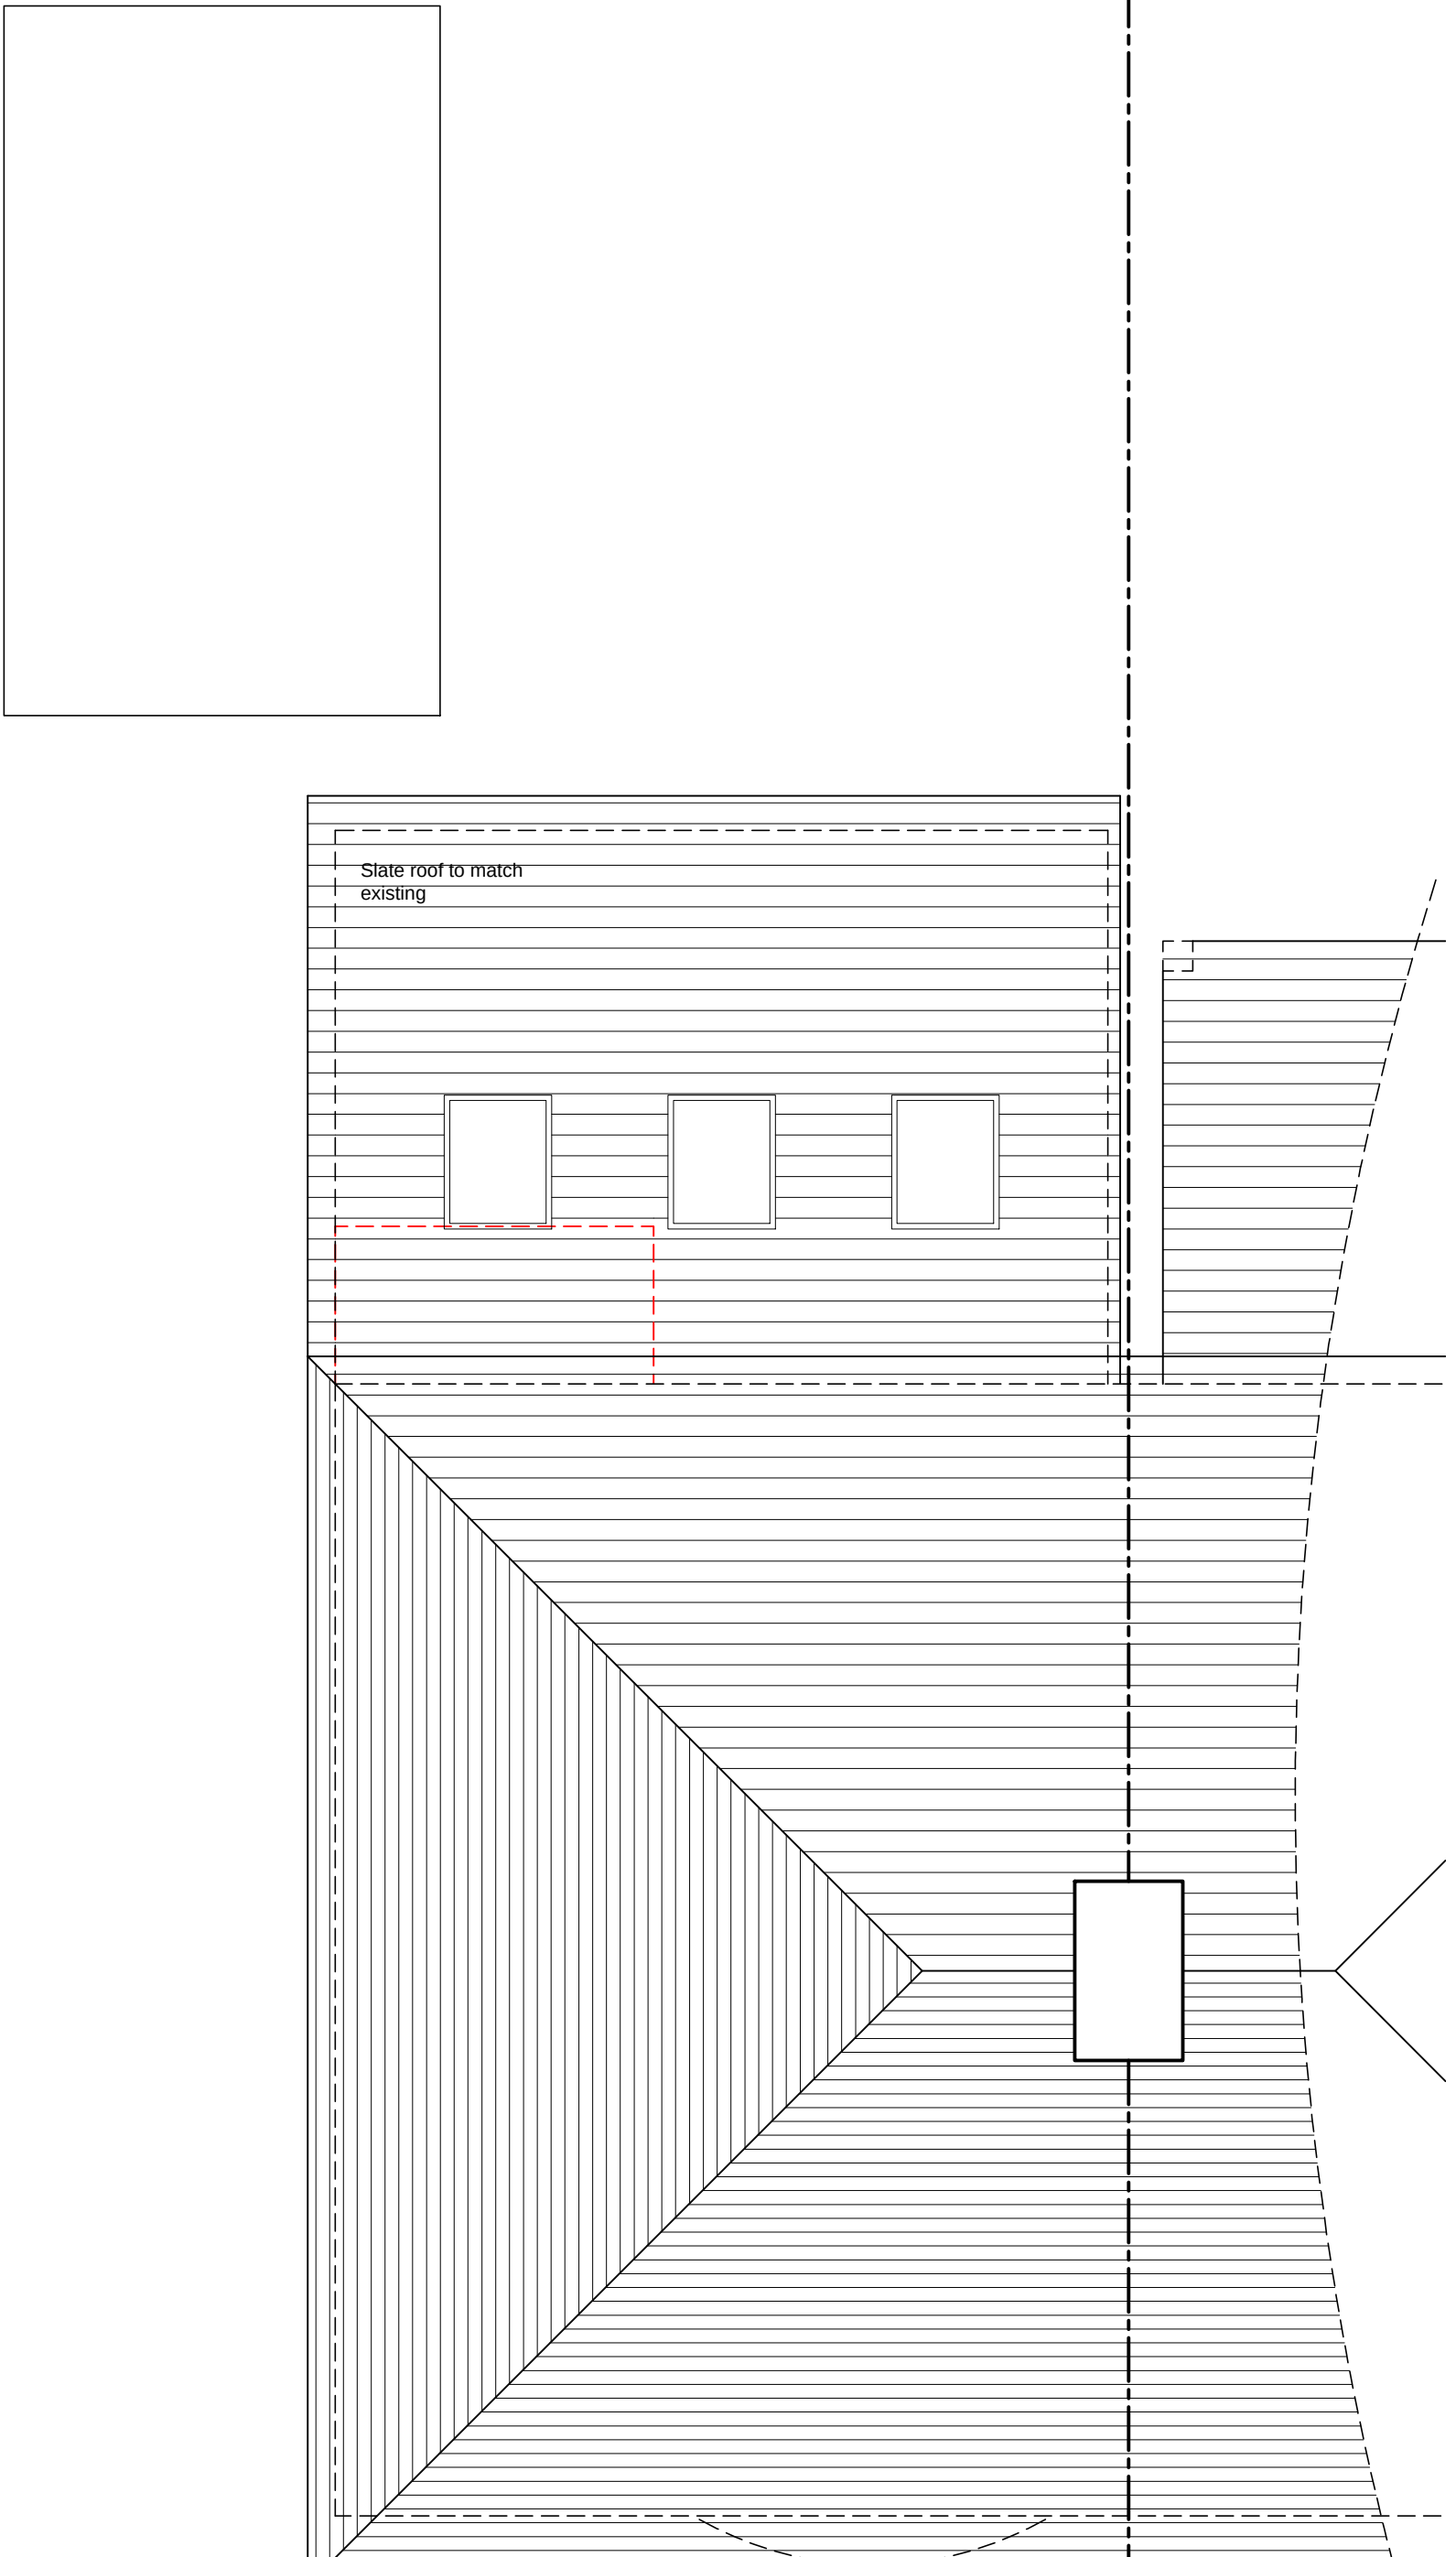

PROPOSED ROOF LAYOUT
Scale 1:50

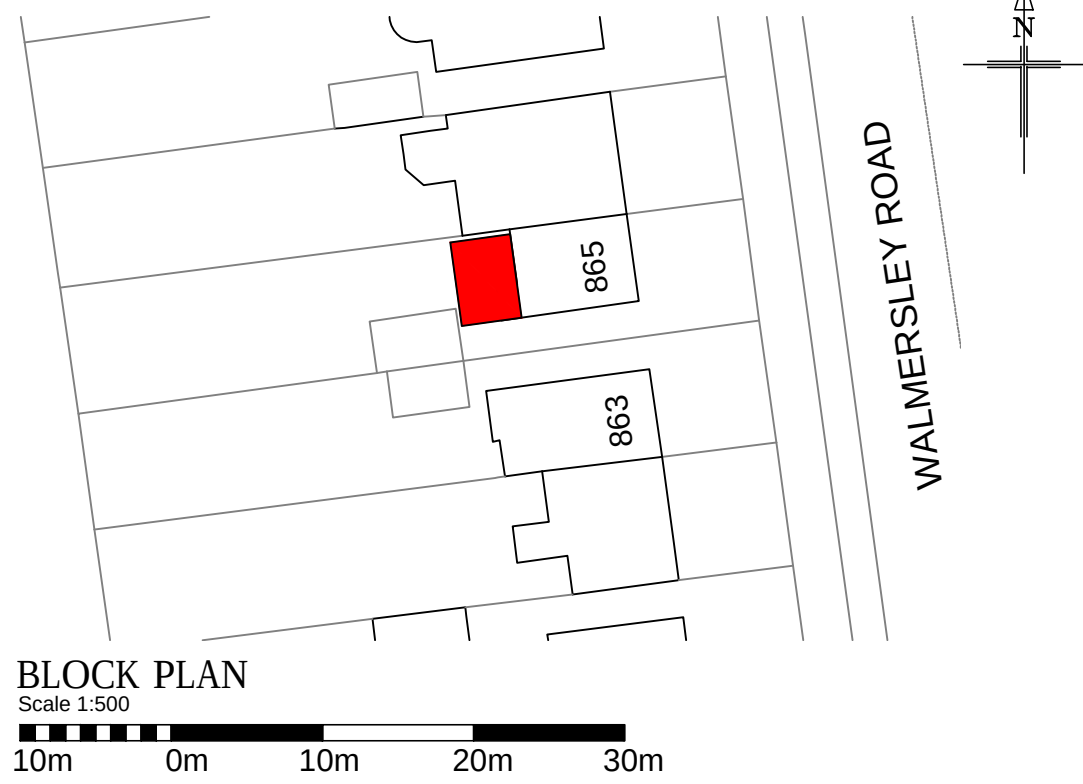

BLOCK PLAN
Scale 1:500

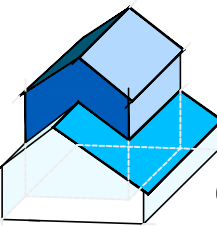A Client amendments made.		27/03/2025
Rev.	Description	Date
 RS DESIGN CONSULTANCY		
River Lodge, Walton Green, Walton Le Dale, Preston, PR5 4JL tel : 0780 3011130		
Client MR & MRS HIGHAM		
Project 865 WALMERSLEY ROAD BURY BL9 5LE		
Drawing Title PROPOSED PLANS AND ELEVATIONS		
Scale 1:100 & 1:50 @ A1	Date MARCH 2025	
Draw No PR-01	Rev. A	Job No 25-646
Drawing Status PLANNING		