



Mapping contents © Crown copyright and database rights 2025 Ordnance Survey 100035207.  
The redline denotes ownership boundary.




## 1 Location Plan

1 : 1250




## 2 Site Plan

1 : 200

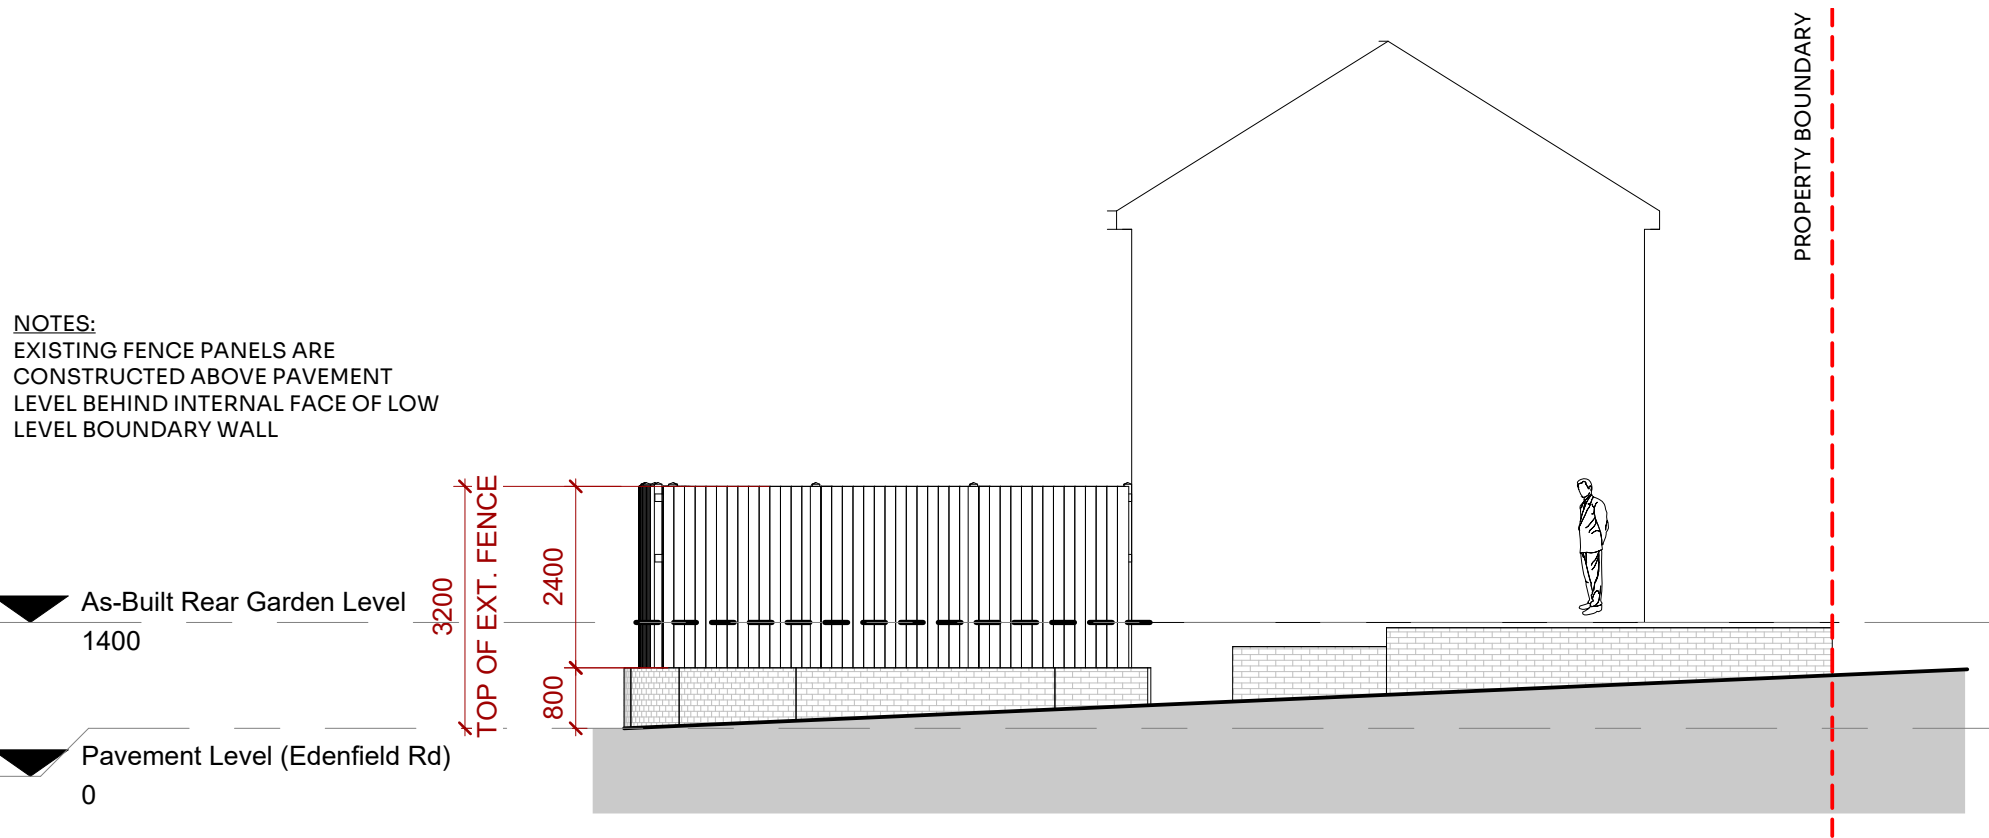


## 3 North Elevation (Front) - Existing

1 : 100

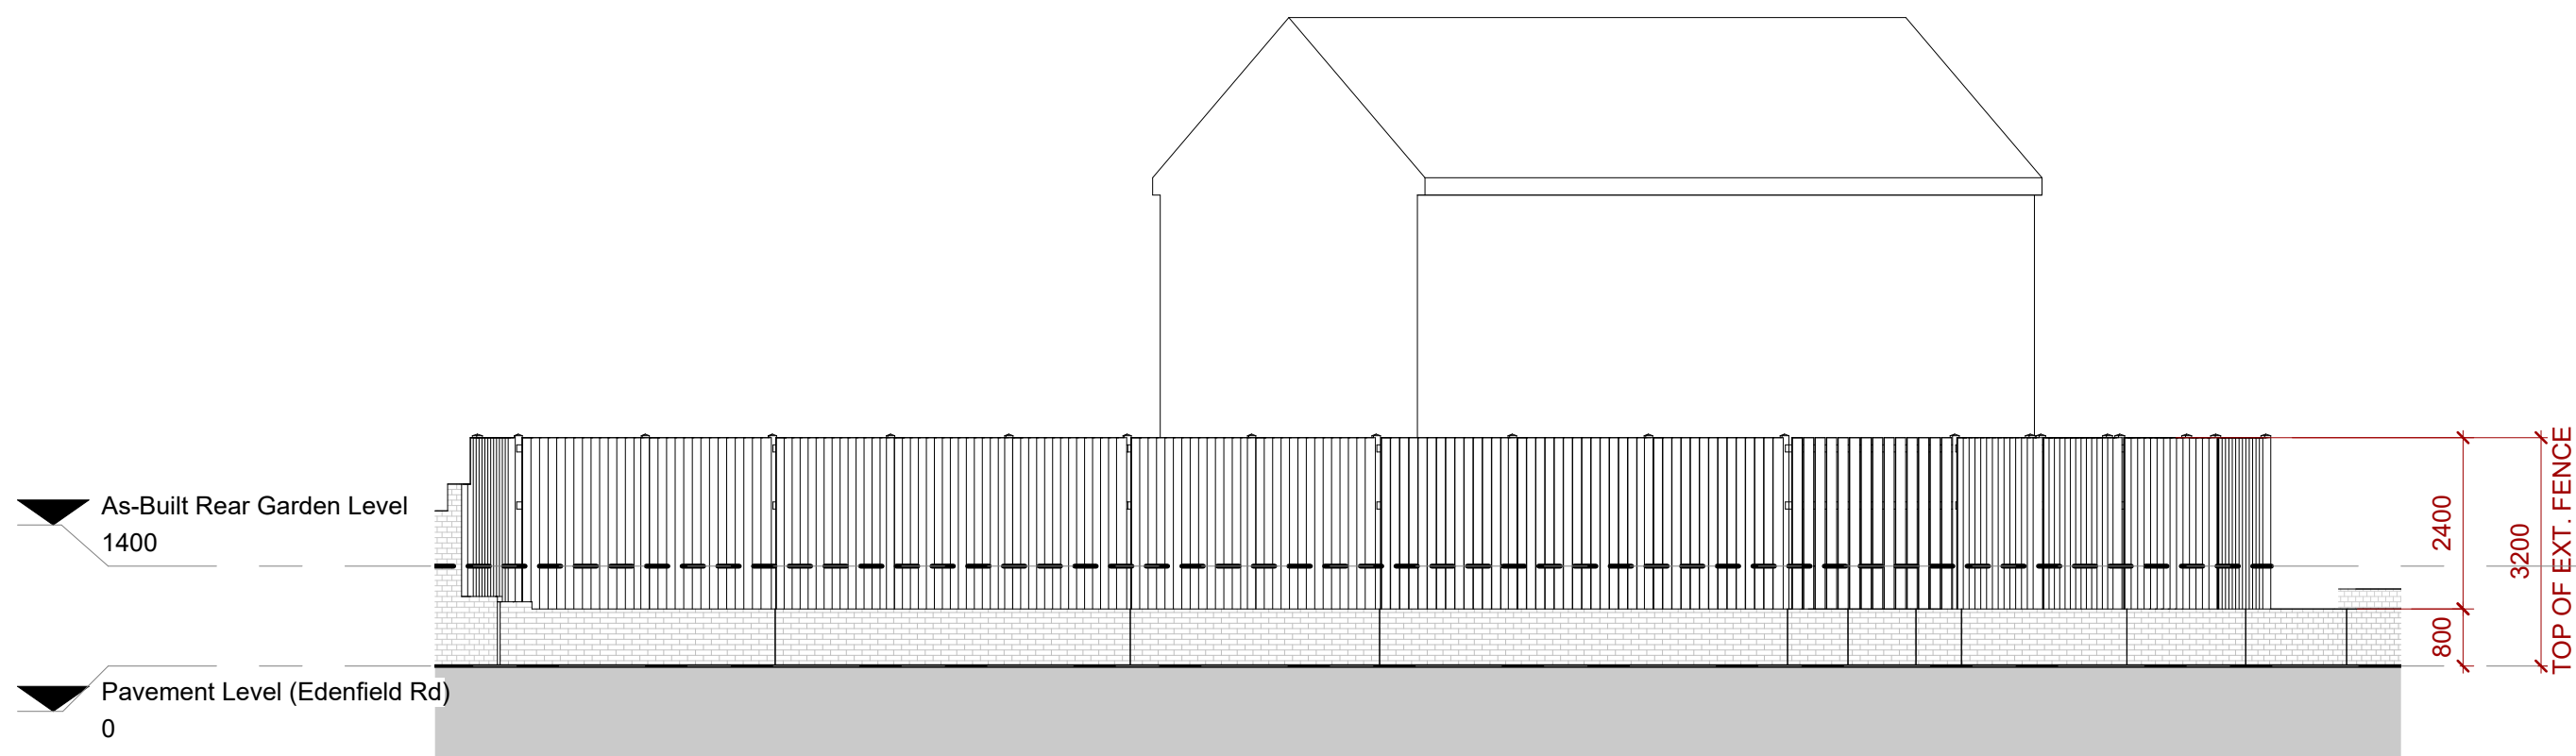




## 4 East Elevation (Side) - Existing

1 : 100

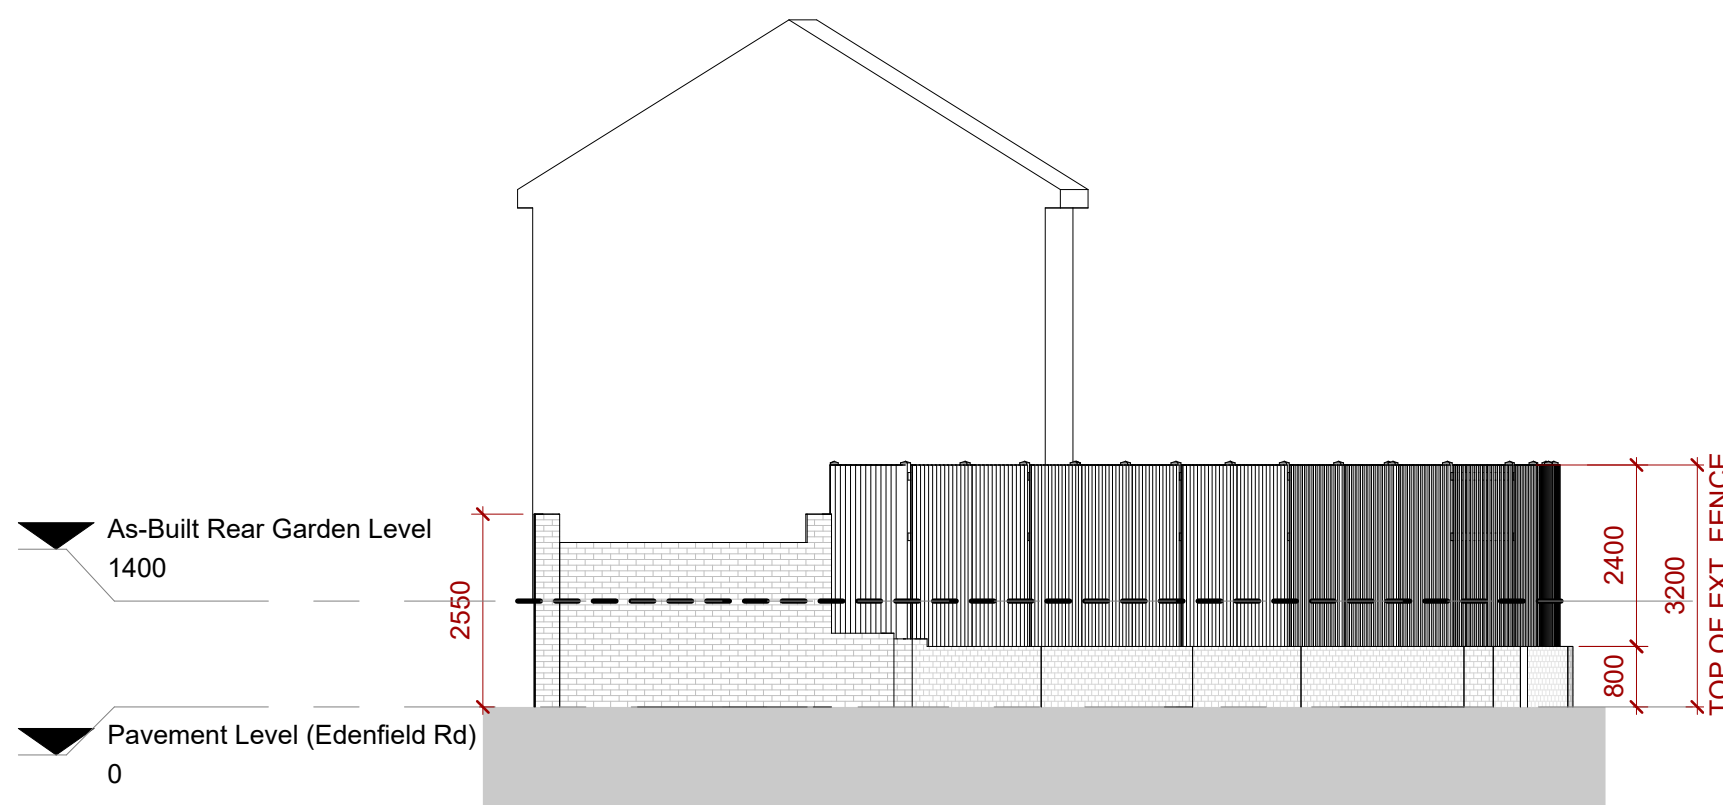

## 5 South Elevation (Rear) - Existing

1 : 100

   

|   |         |   |          |
|---|---------|---|----------|
| PL1 Issued For Planning   |         | DR   | 28 03 25 |
| REV/   | Details | By   | Date     |
| Stamp:   |         |   |          |
| ISSUED FOR PLANNING   |         |   |          |
|  ARCHITECTURE<br>+ PLANNING   |         |  CMA<br>CITY OF MANCHESTER<br>COUNCIL |          |
| studio@jcdesigngroup.co.uk   |         | 0161 532 2626   |          |
| Project No:<br>JC_218   |         |   |          |
| Project:<br>50 Craigwell Rd   |         |   |          |
| Drawing No:<br>A1.1   |         | Revision:<br>PL1   |          |
| Title:<br>LOCATION PLAN,<br>SITE PLAN,<br>EXISTING<br>ELEVATIONS   |         |   |          |
| Project Address:<br>50, Craigwell Road, Prestwich, M25<br>0FE   |         |   |          |
| Scale on A1:<br>As indicated   |         | Drawn by:<br>DR   |          |
| Checked by:<br>JC   |         |   |          |
| General Notes   |         |   |          |
| This drawing must be read in conjunction with JCD's specification and all other relevant documentation and drawings   |         |   |          |
| All dimensions are to be checked on site with any discrepancies reported to the designer prior to the works being carried out.   |         |   |          |
| JCD accept no liability for any expense, loss or damage of whatsoever nature and however arising from any variation made to this drawing or in the execution of the work to which it relates which has not been referred to them and their approval obtained. |         |   |          |
| This drawing is copyright and is sent to you in confidence. It must not be copied, used or disclosed in whole or in part to third parties without our written permission. It remains the property of JCD and must be returned on request.                     |         |   |          |
| © JCD Design Group Ltd   |         |   |          |