




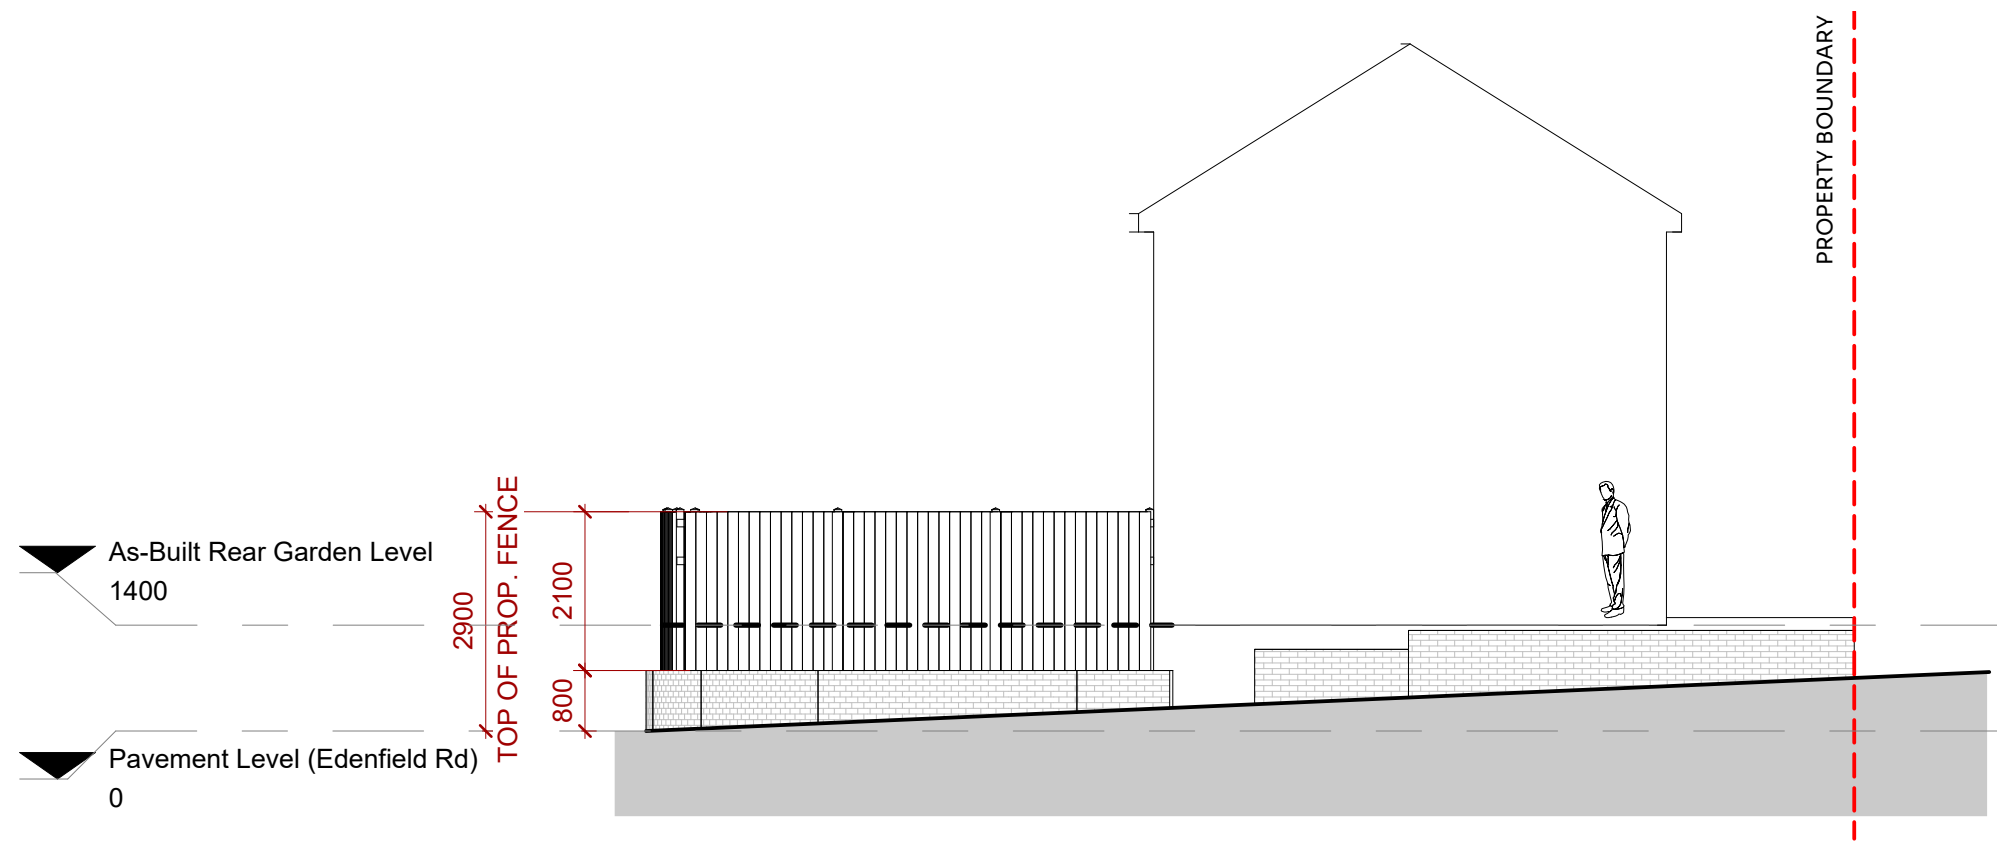

1 North Elevation (Front) - Proposed
1 : 100

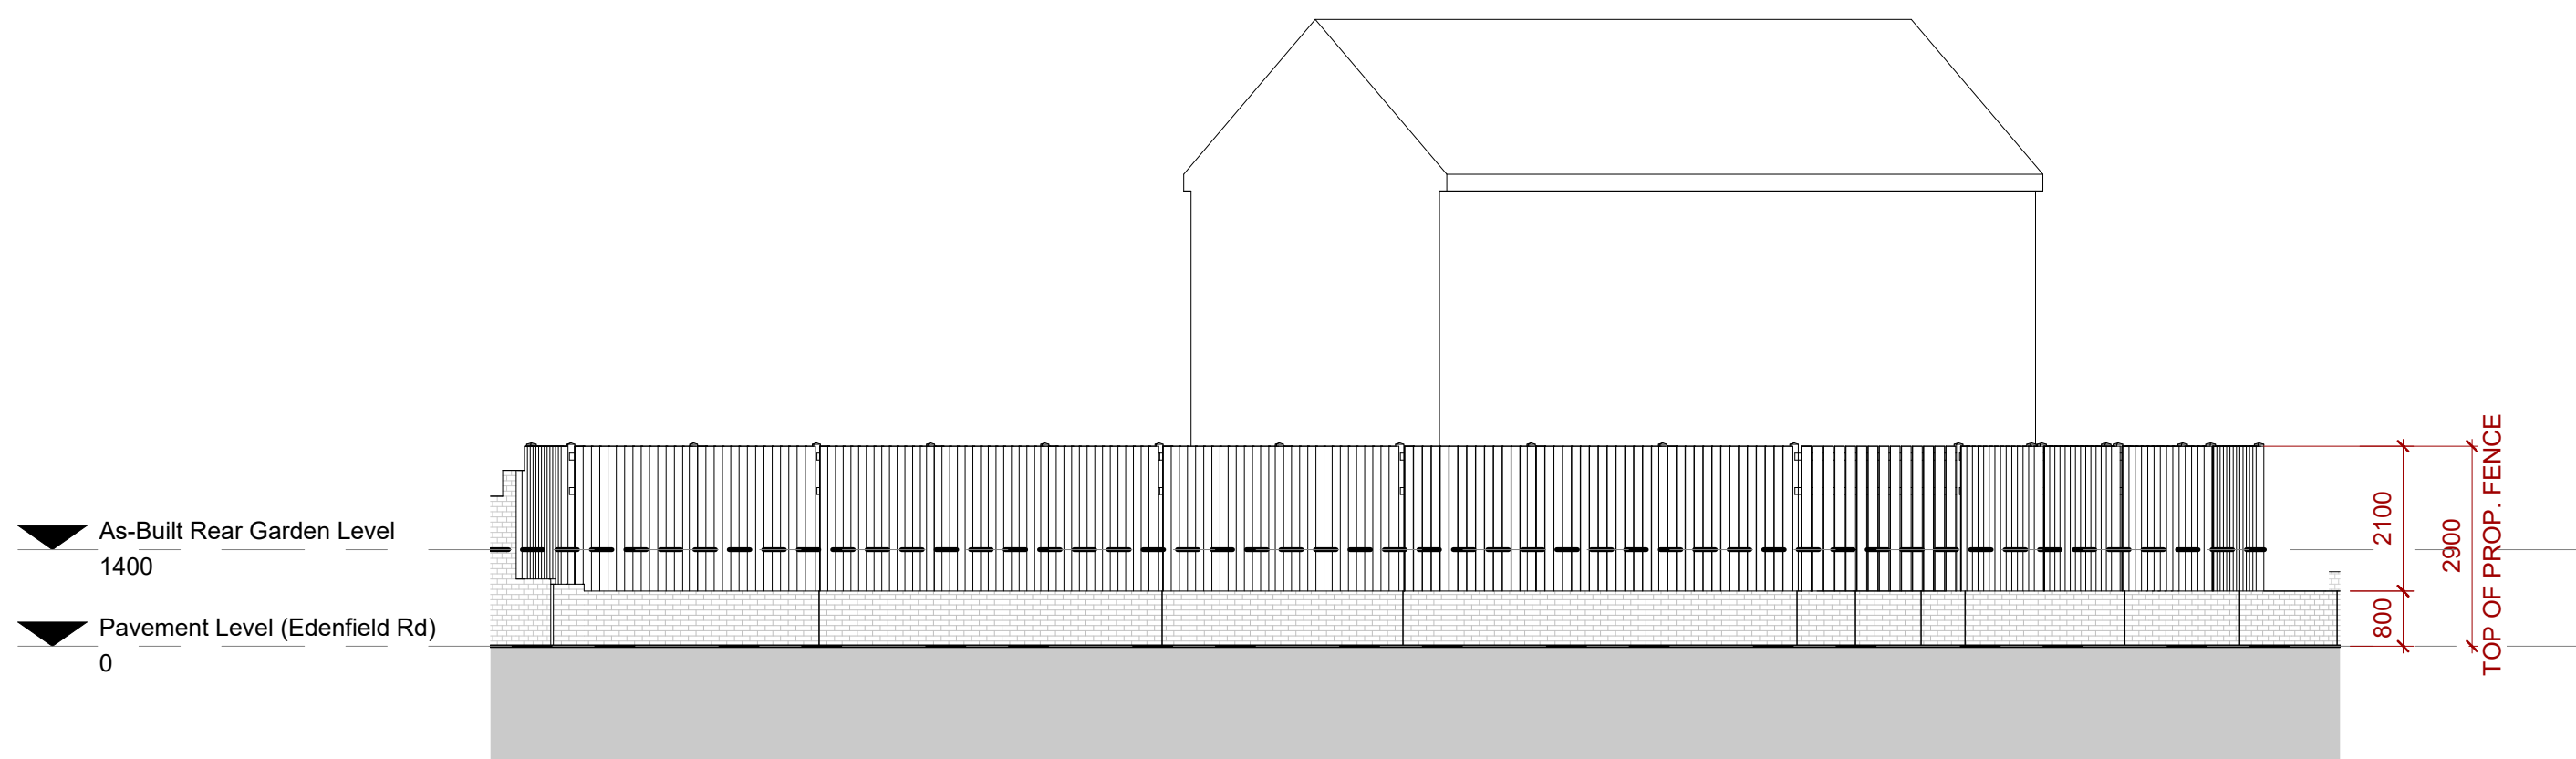

2 East Elevation (Side) - Proposed
1 : 100

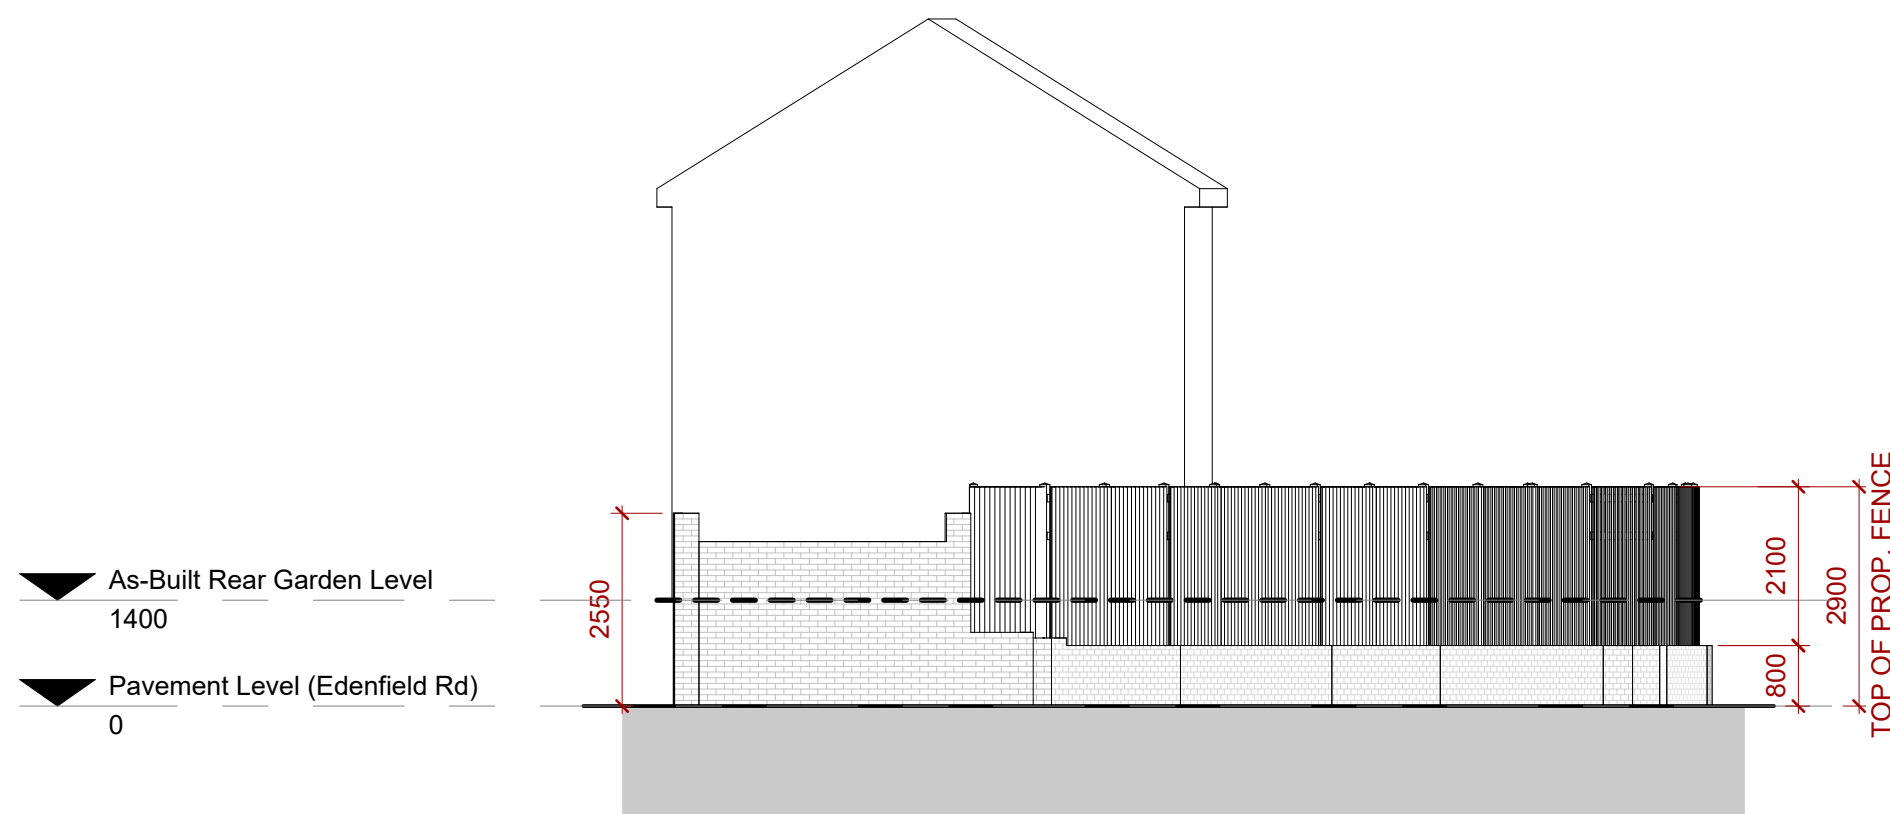

3 South Elevation (Rear) - Proposed
1 : 100



TO REDUCE THE VISUAL IMPACT AND TO AID THE APPEARANCE OF THE ADJACENT STREETScape AND PUBLIC REALM, THE CLIENT IS WILLING TO INSTALL AND ATTACH A TRELLIS WITH CLIMBING PLANTS OR FOLIAGE.

REV		Details		By	Date
Stamp:					
ISSUED FOR PLANNING					
		ARCHITECTURE + PLANNING			
studio@jcdesigngroup.co.uk				0161 532 2626	
Project No:					
JC_218					
Project:					
50 Craigwell Rd					
Drawing No:			Revision:		
A1.2			PL1		
Title:					
PROPOSED ELEVATIONS					
Project Address:					
50, Craigwell Road, Prestwich, M25 0FE					
Scale on A1:		Drawn by:		Checked by:	
1 : 100		DR		JC	
General Notes					
This drawing must be read in conjunction with JCD's specification and all other relevant documentation and drawings					
All dimensions are to be checked on site with any discrepancies reported to the designer prior to the work being carried out.					
JCD accept no liability for any expense, loss or damage of whatsoever nature and however arising from any variation made to this drawing or in the execution of the work to which it relates which has not been referred to them and their approval obtained.					
This drawing is copyright and is sent to you in confidence. It must not be copied, used or disclosed in whole or in part to third parties without our written permission. It remains the property of JCD and must be returned on request.					
© JCD Design Group Ltd					