



A: original issue  
B: shutter doors removed.

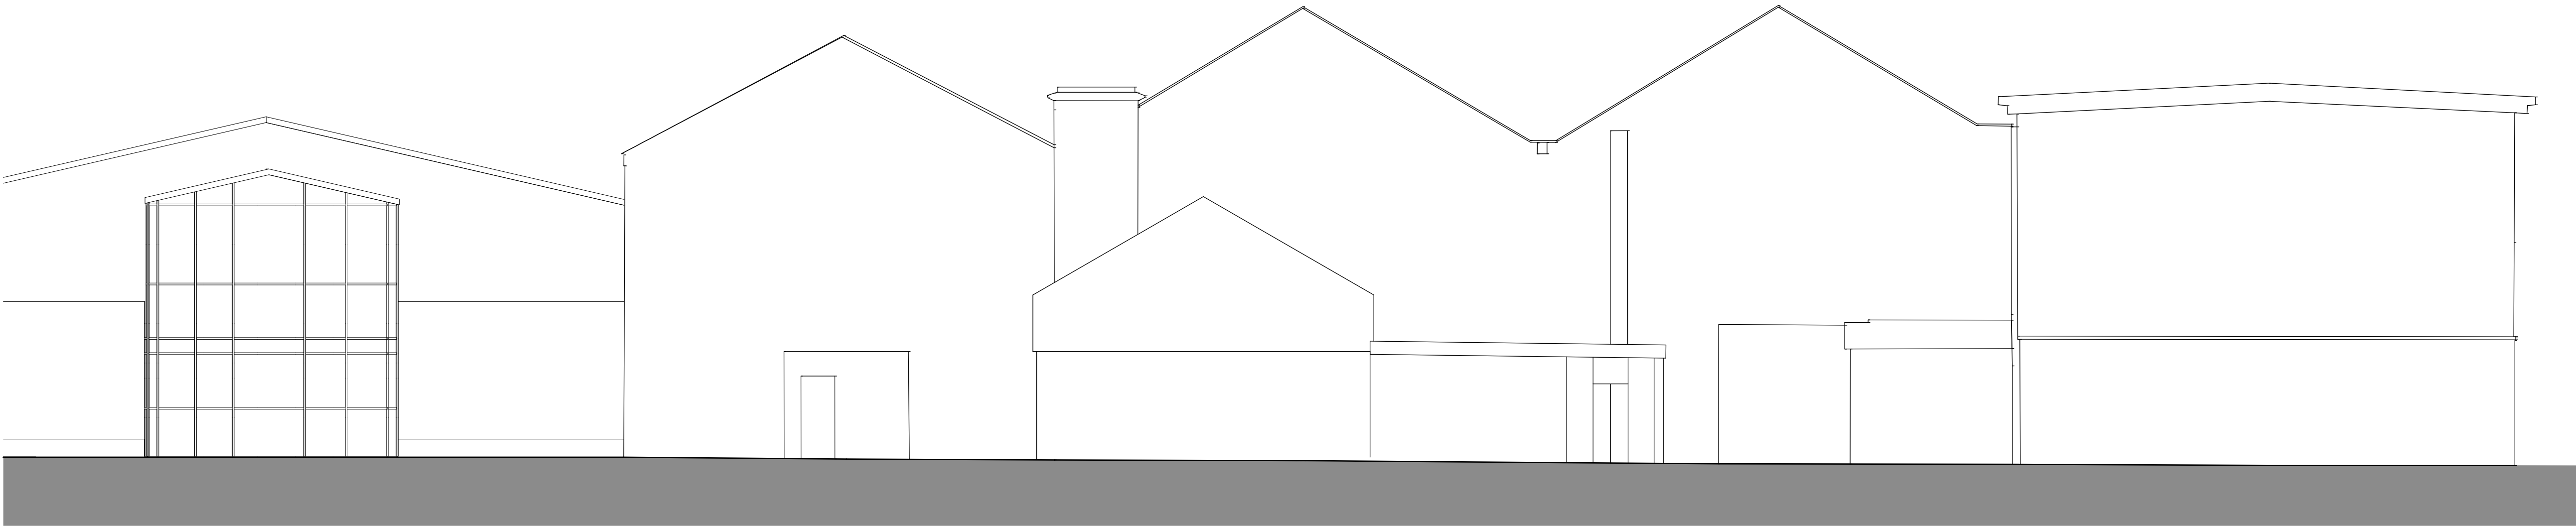

existing front elevation    1:100

 

client: M stone property and development

project: Faith in Nature (UNIT 1)

miller street, higher ainsworth, radcliffe.

sheet: existing elevations

|         |            |         |     |   |
|---------|------------|---------|-----|---|
| job no: | 20.173.006 | dwg no: | 004 | A |
|---------|------------|---------|-----|---|