




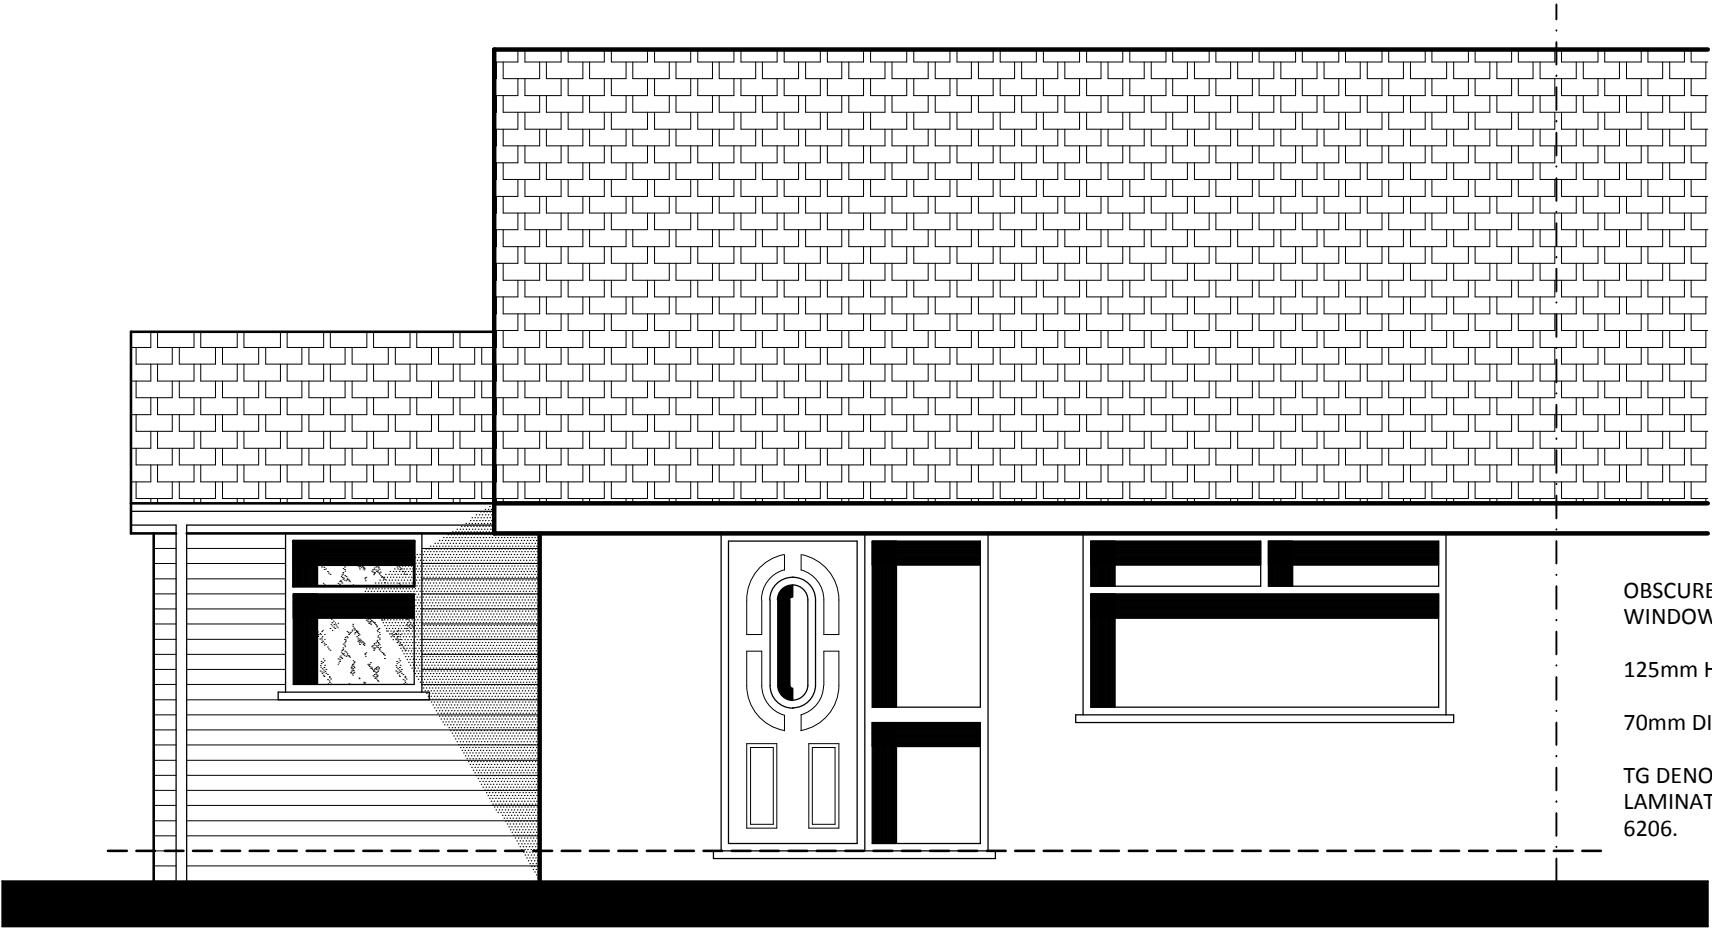





PROPOSED FRONT ELEVATION.

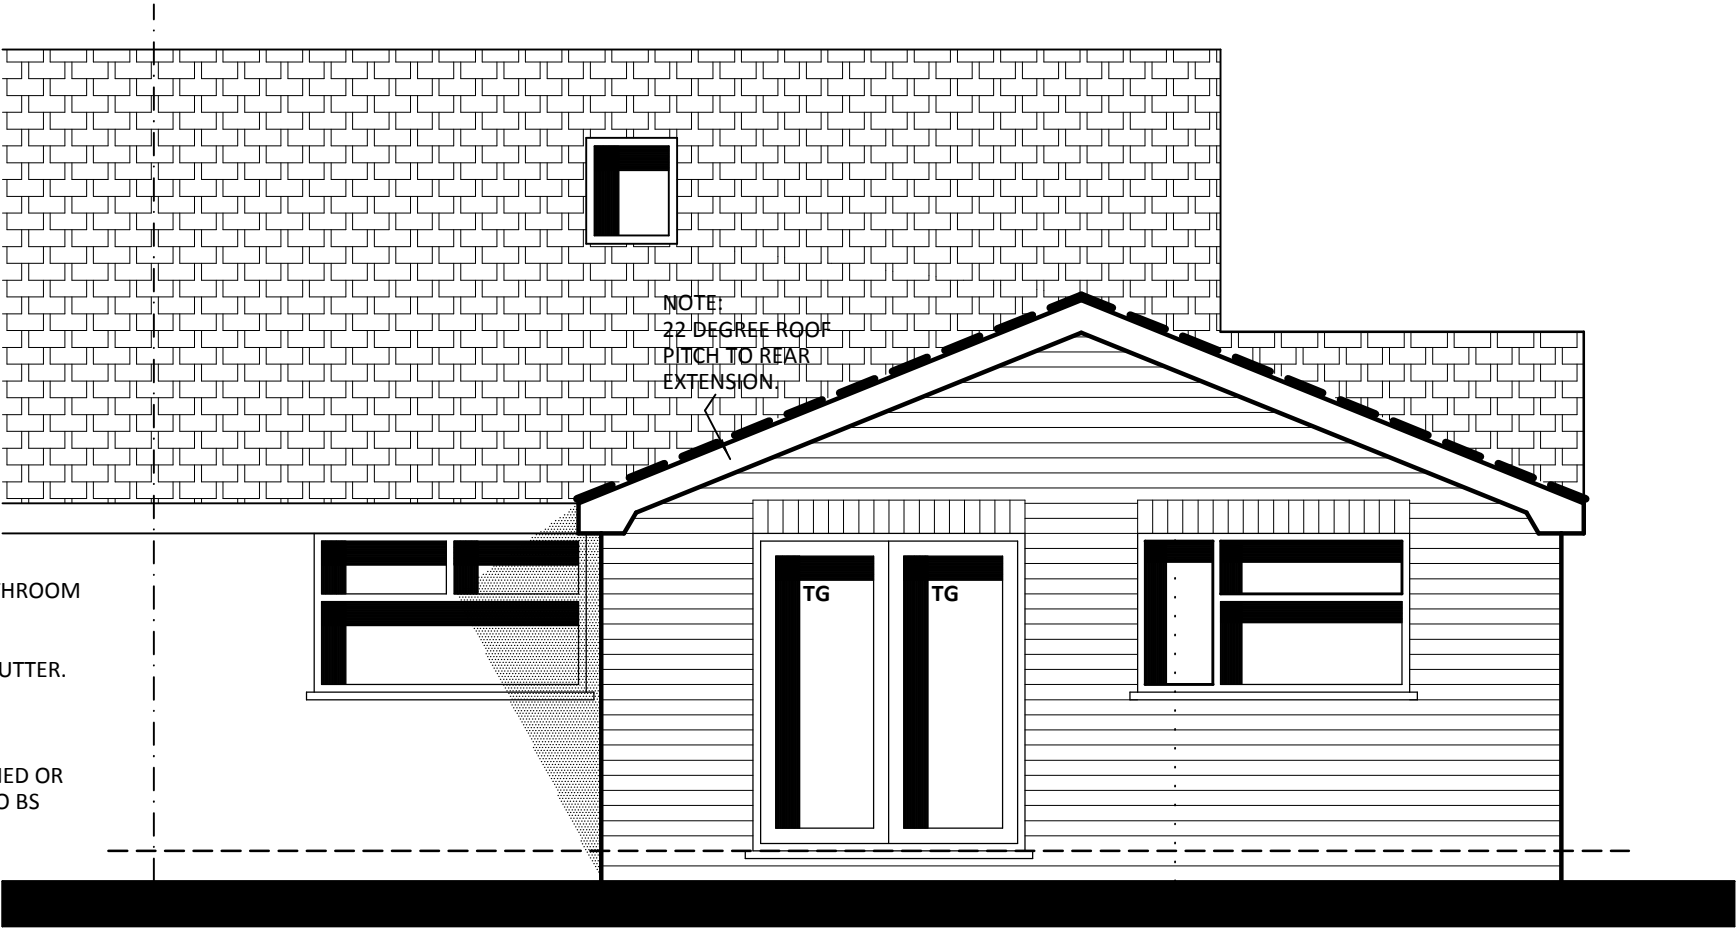


PROPOSED REAR ELEVATION.

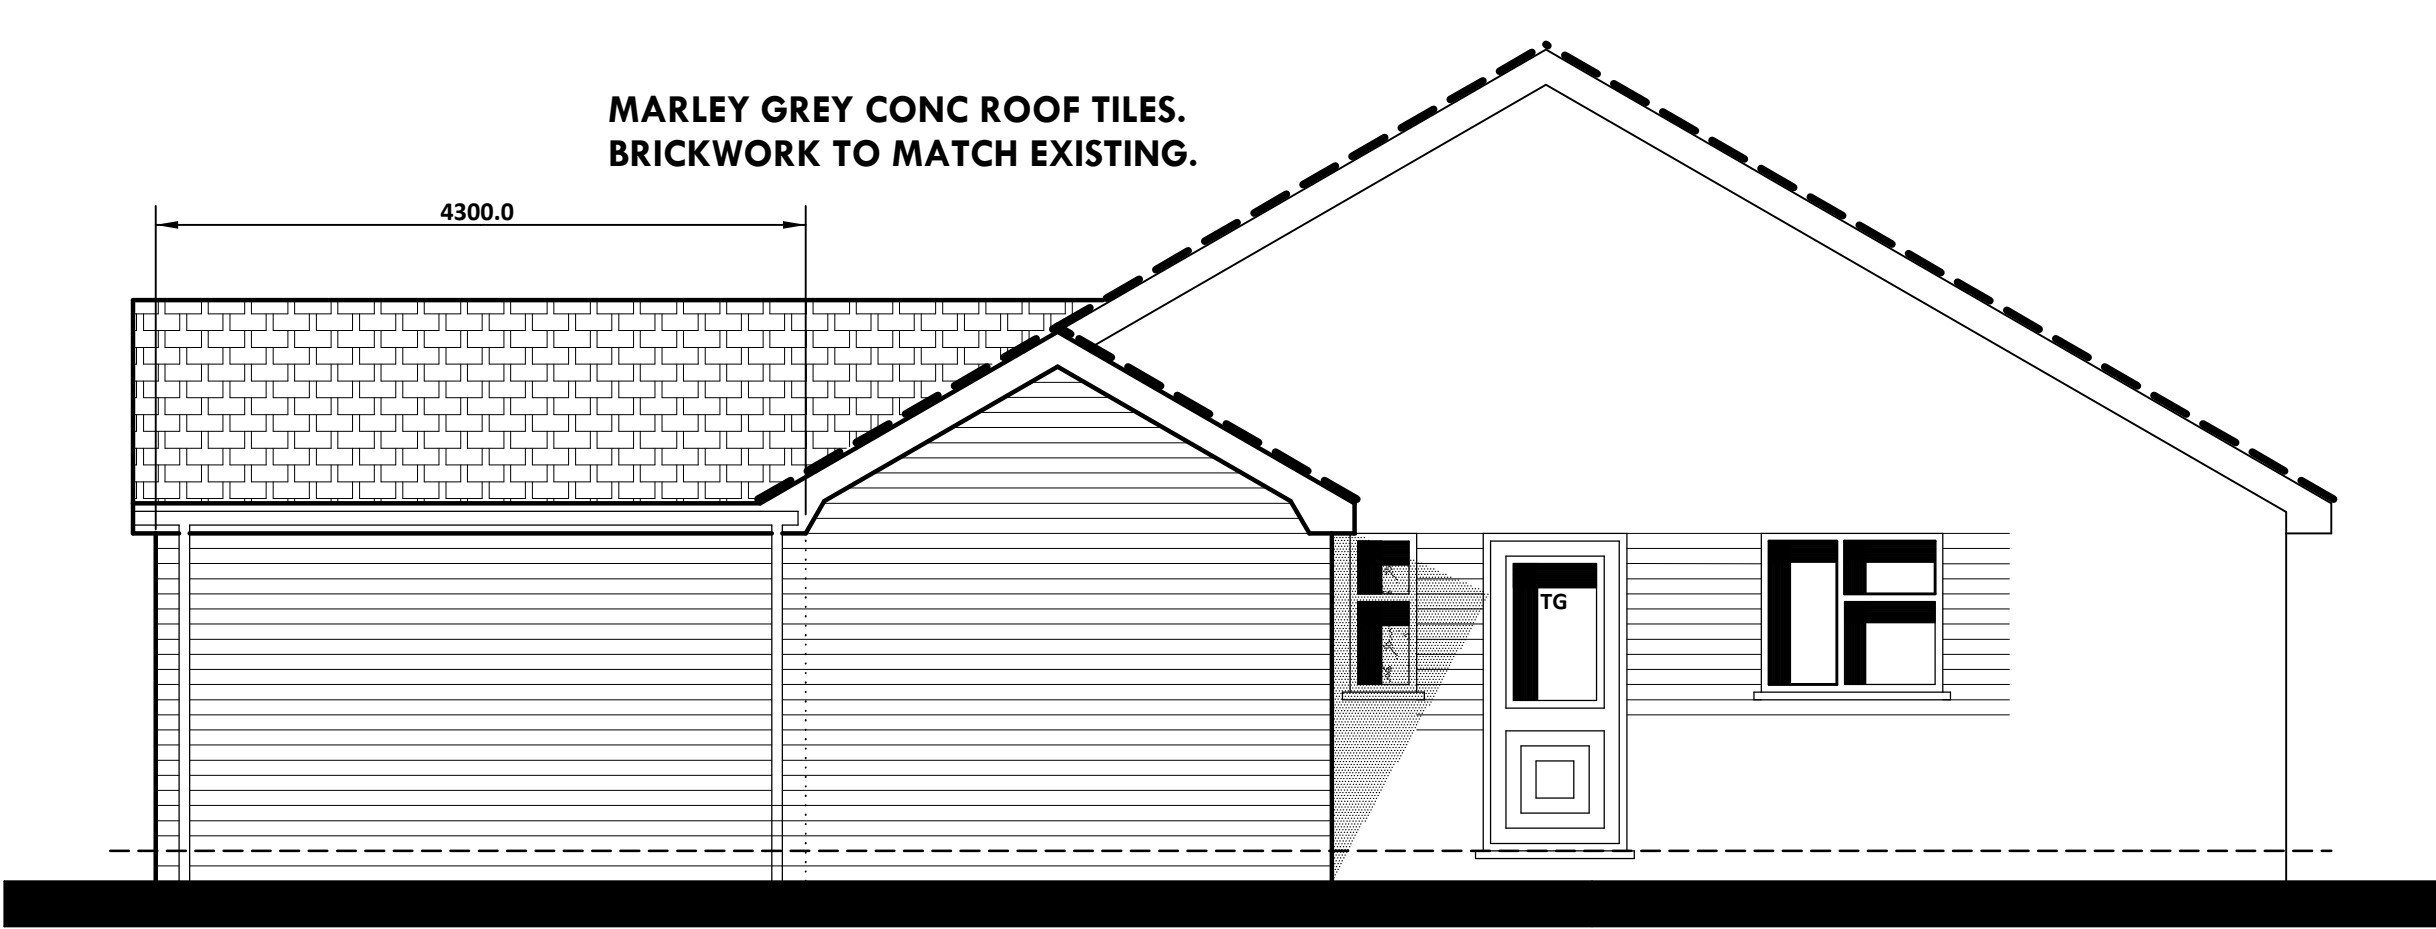


PROPOSED SIDE ELEVATION.

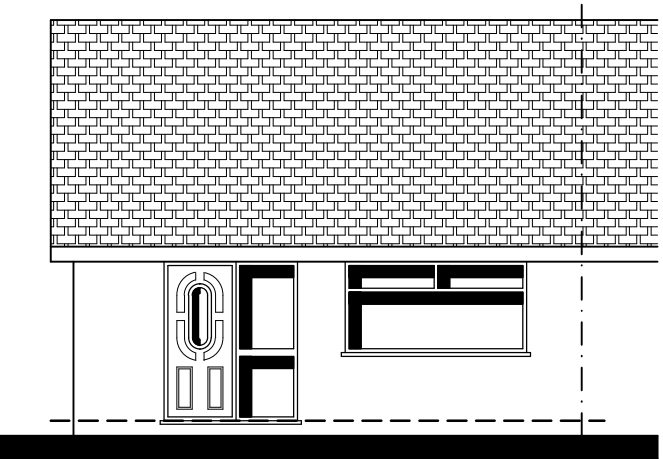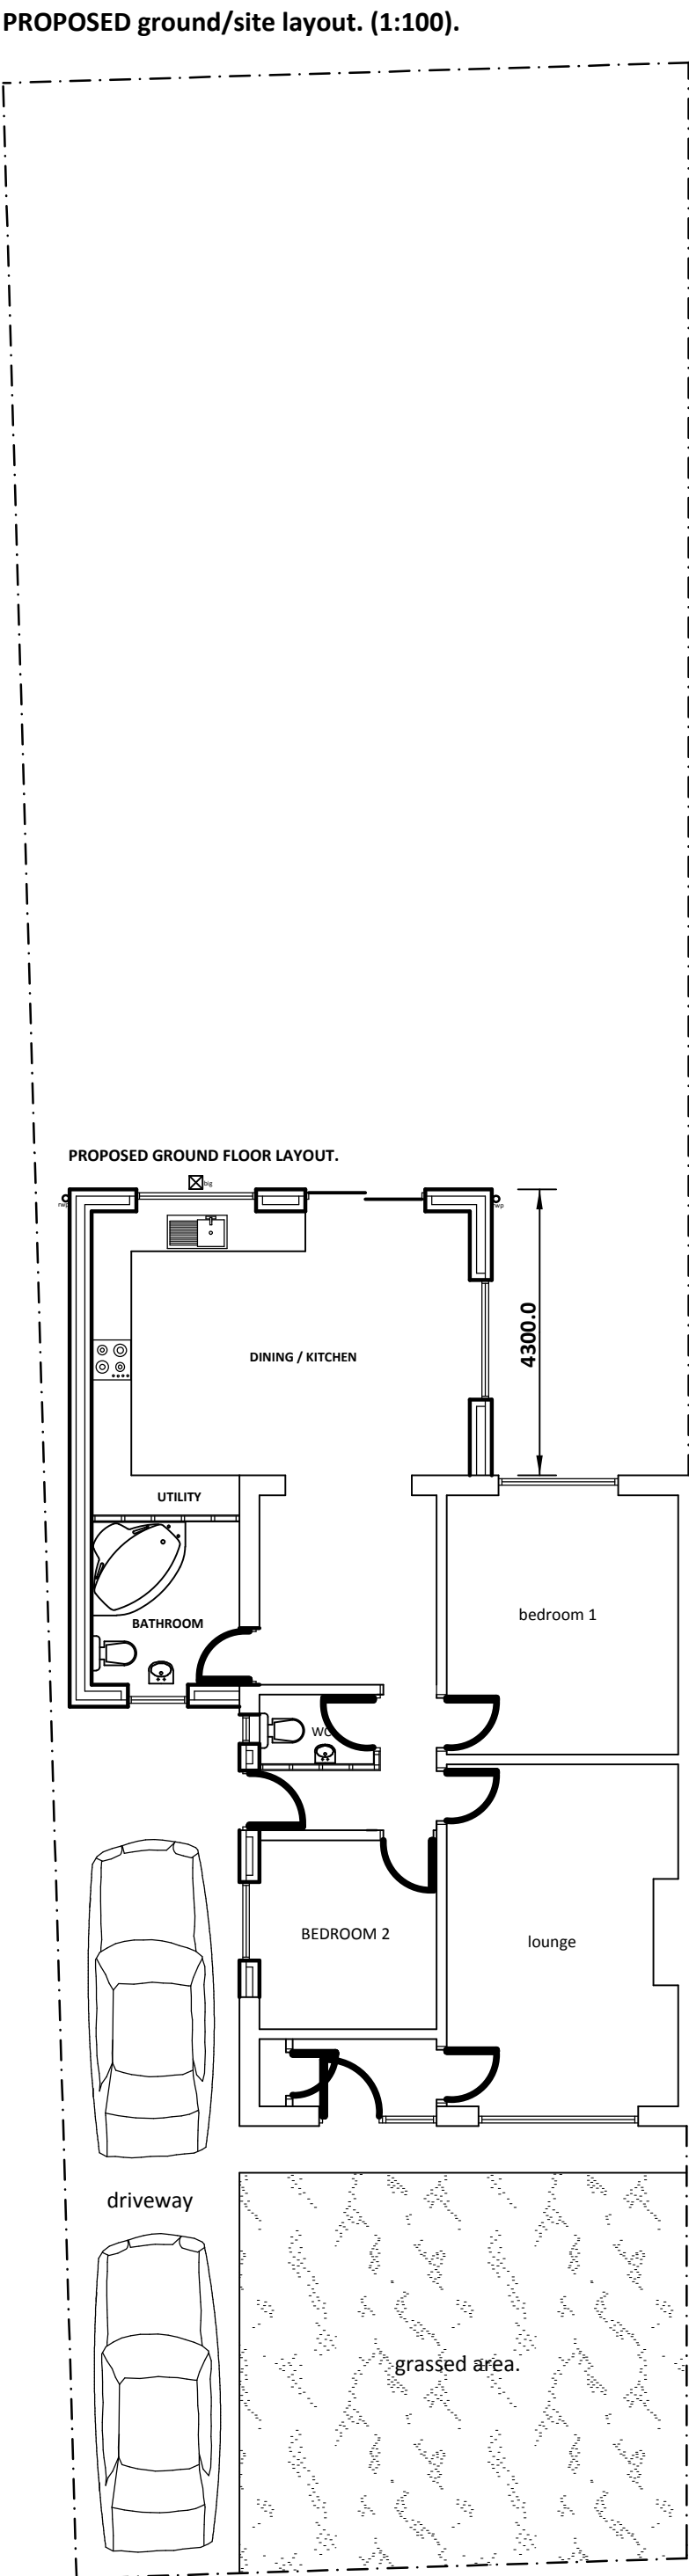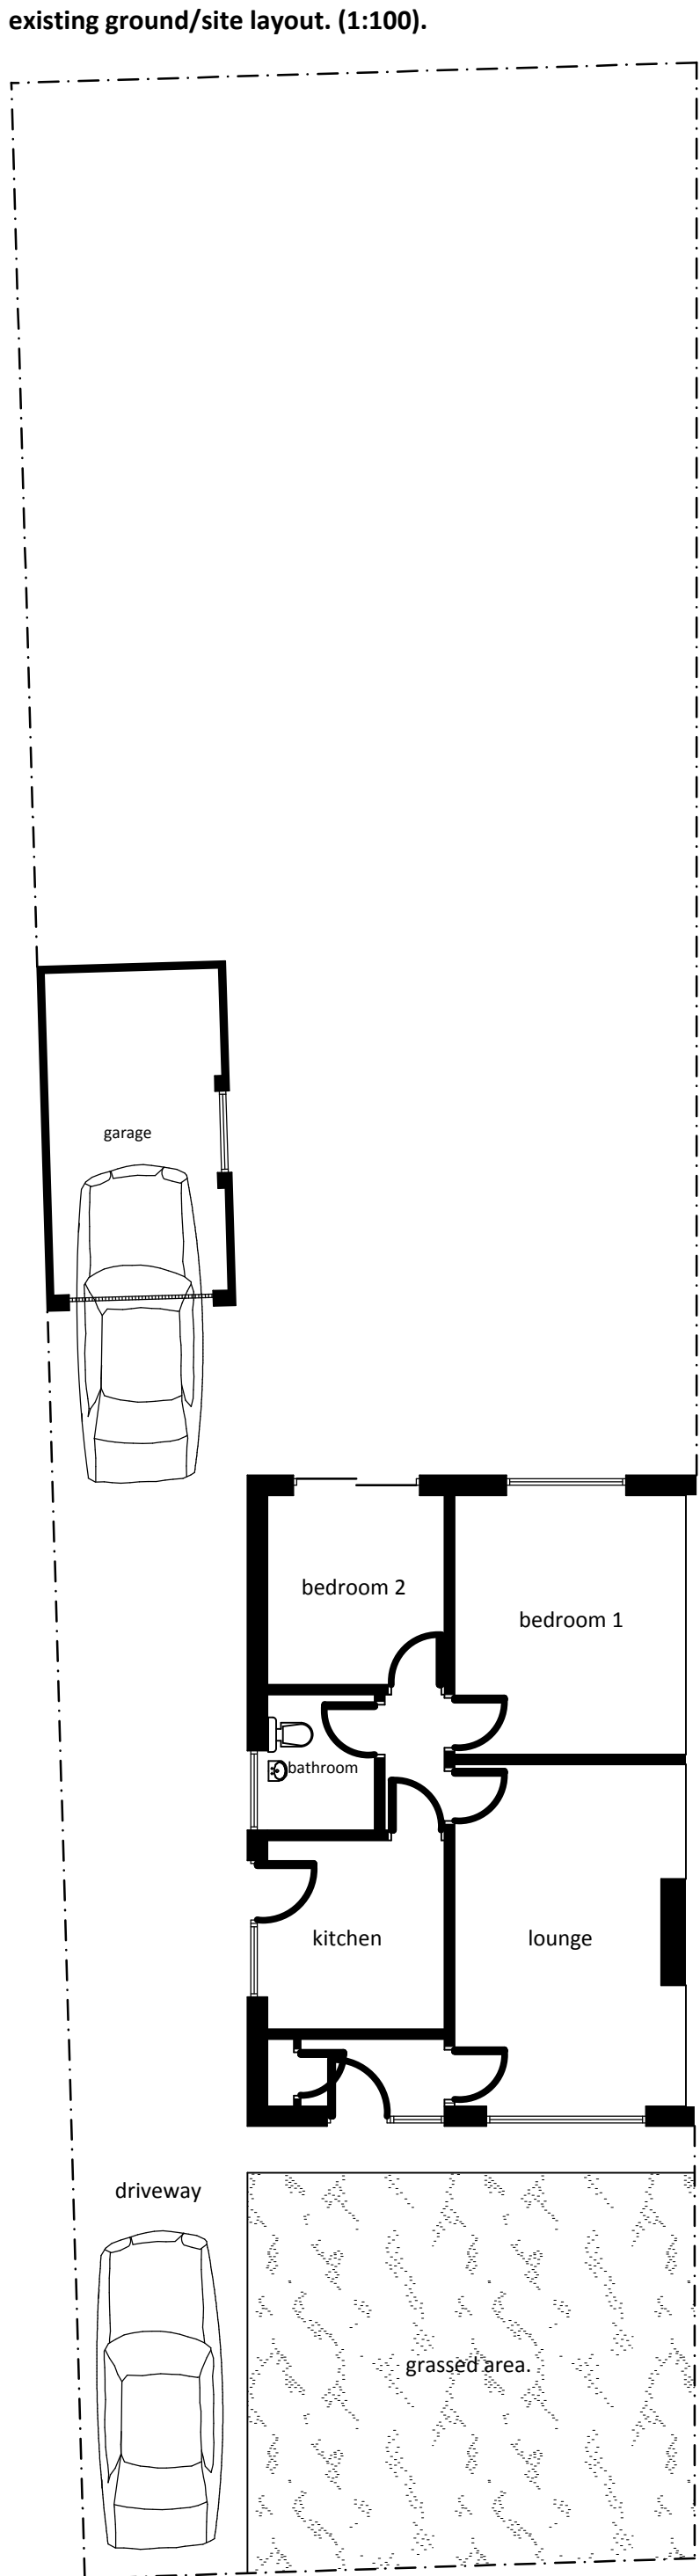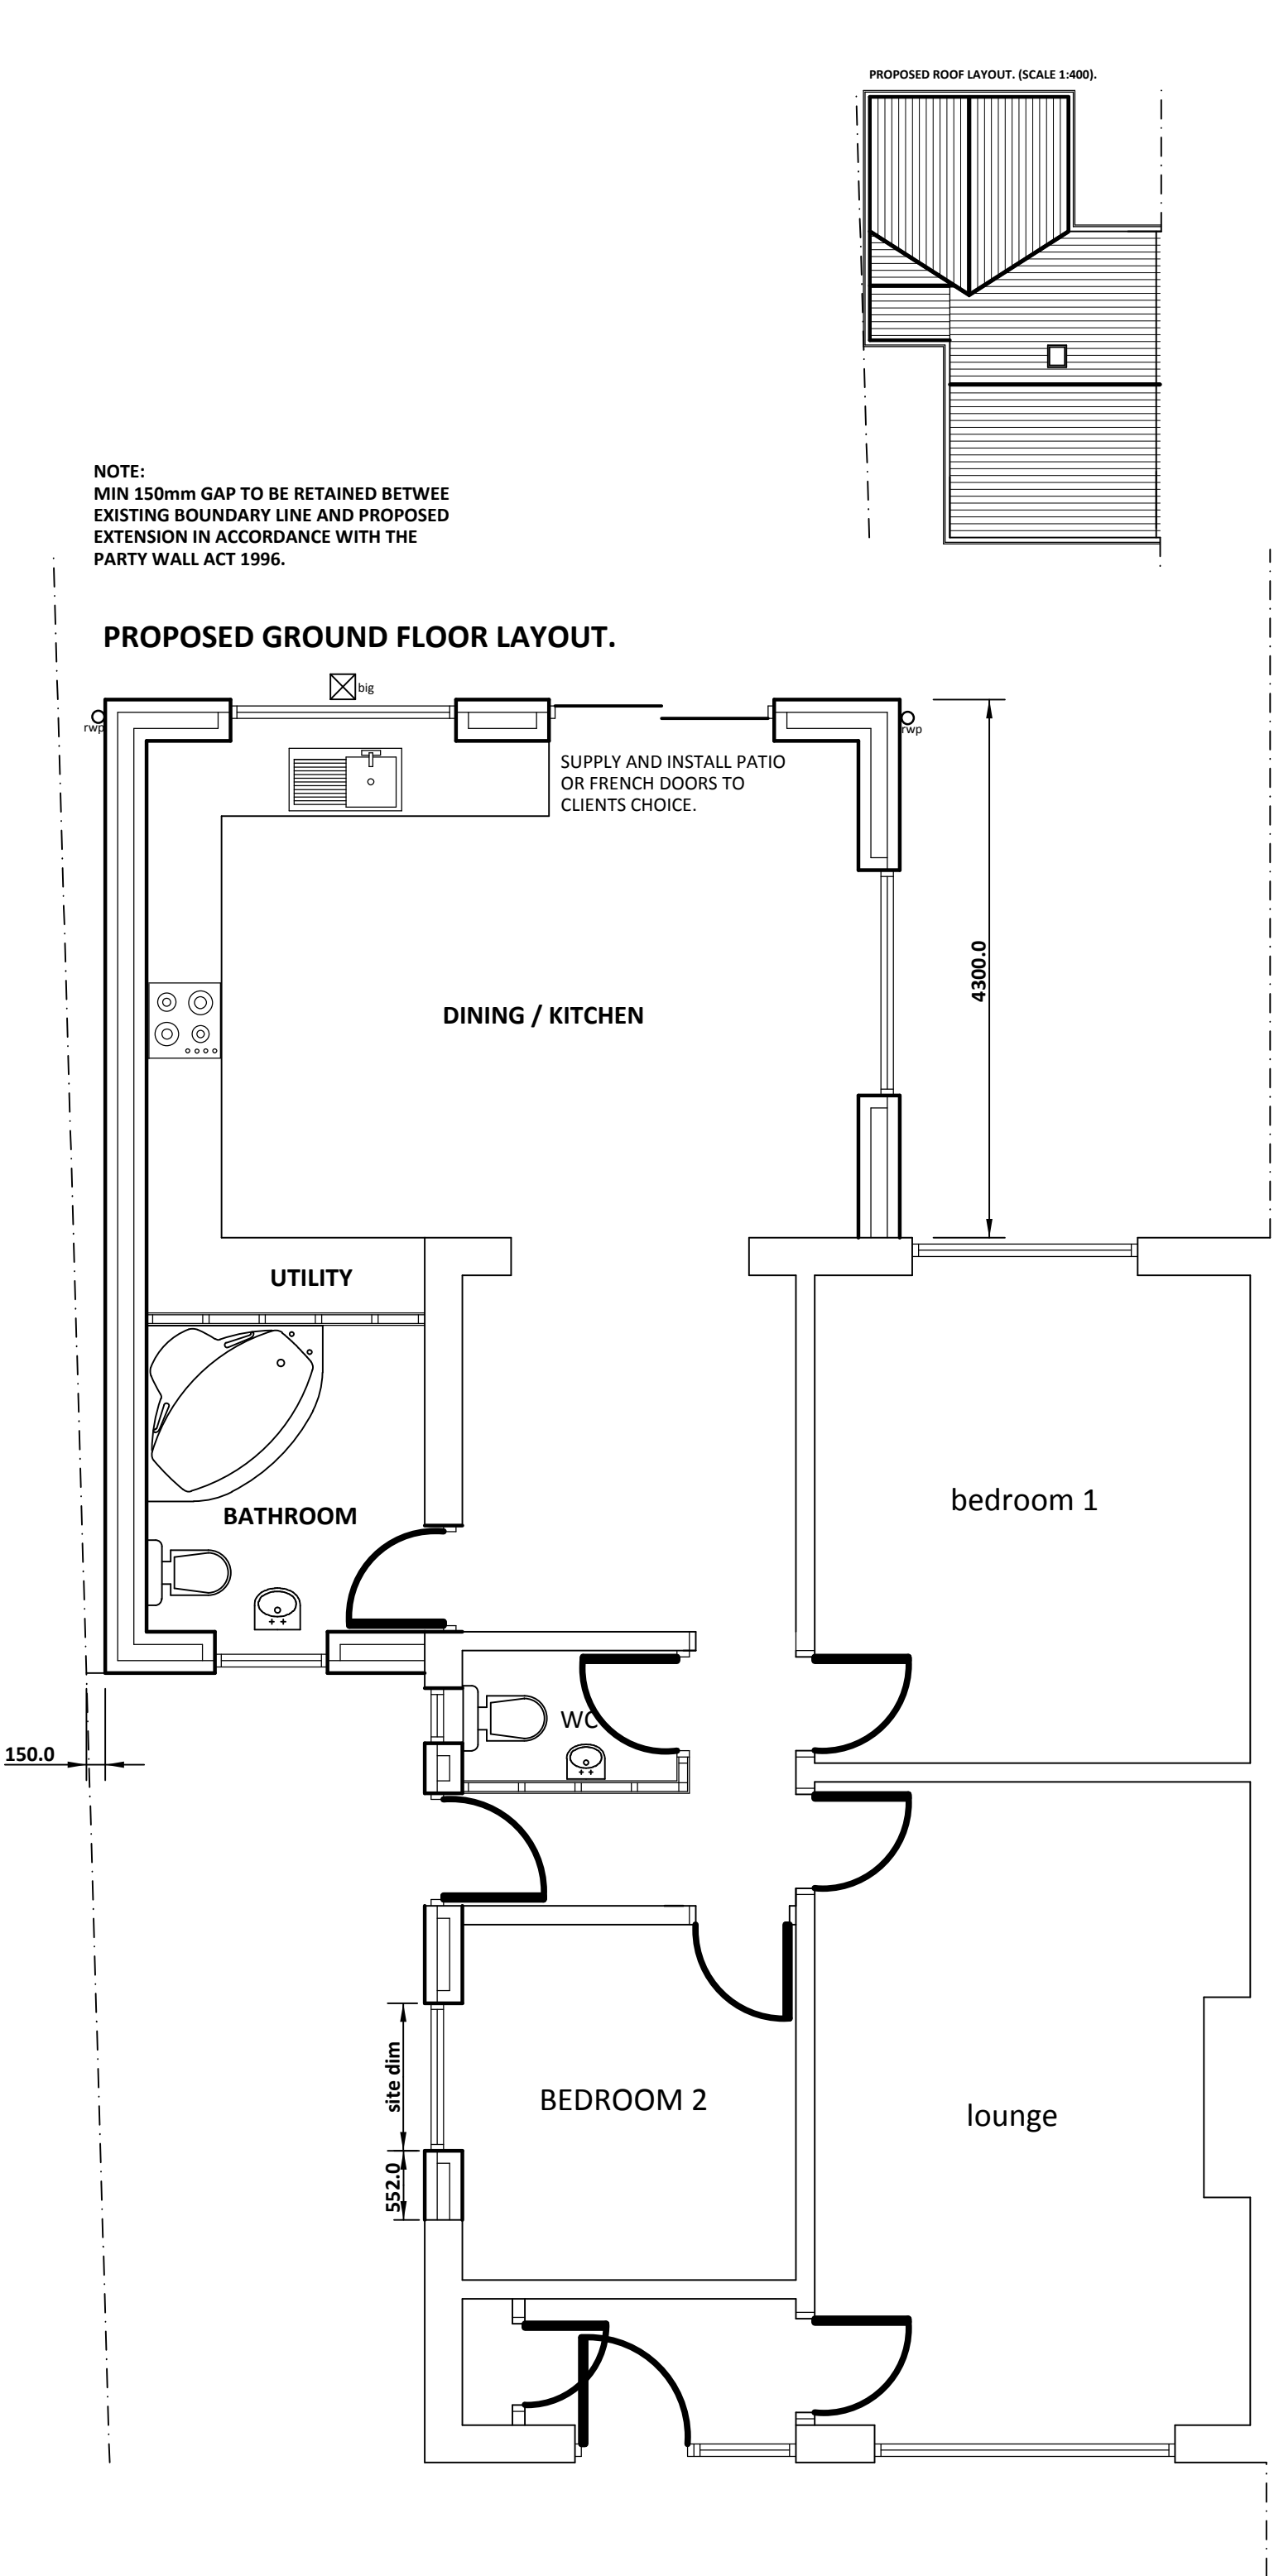


existing front elevation.

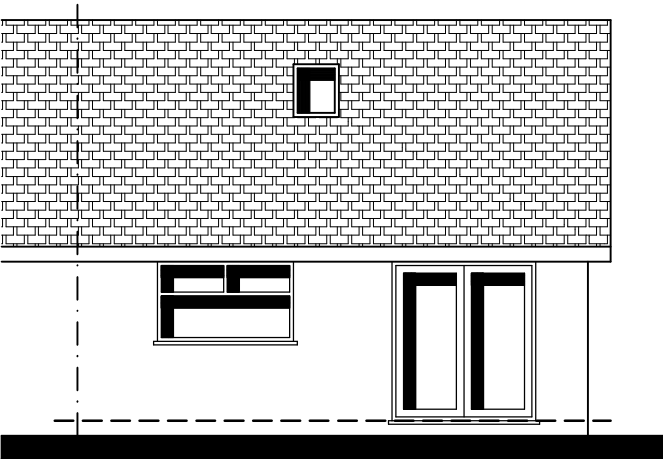

existing rear elevation.

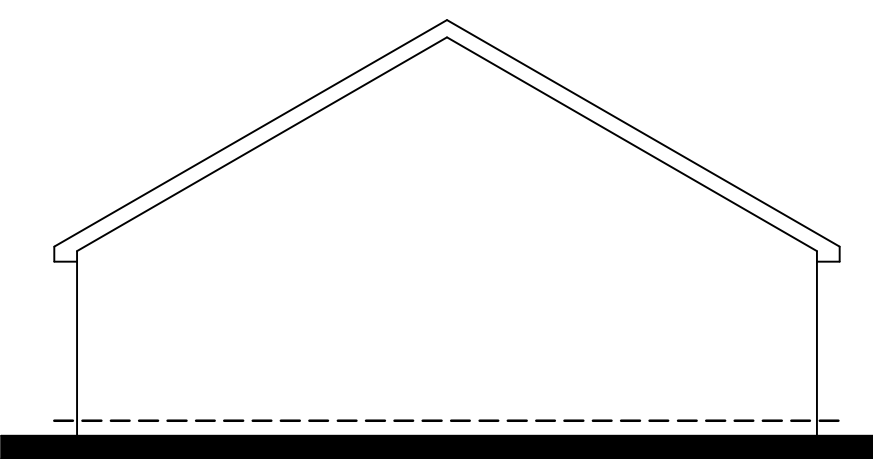

existing side elevation.

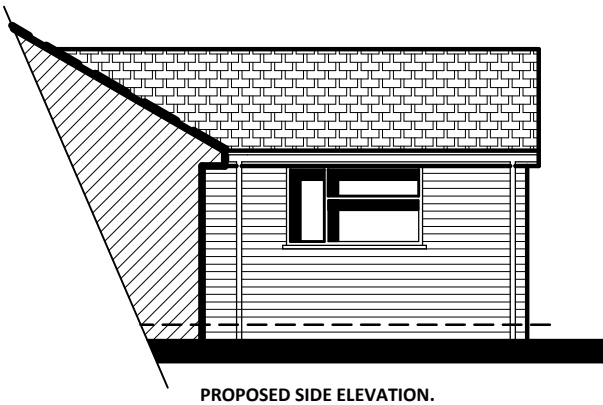

PROPOSED SIDE ELEVATION.

Client:	MRS SANDRA WARD.
Project:	ERECTION OF SINGLE STOREY EXTENSION TO SIDE AND REAR.
Location:	28 SALISBURY ROAD RADCLIFFE, MANCHESTER, M26 4QD.
Date / Scale:	February 2024. Scale: 1:50, 1:100.
Copyright:	Khalid Khan & Associates Surveyors & Architectural Consultants MAJID HOUSE, 109 WHALLEY RANGE BLACKBURN, LANCASHIRE, BB1 6EE t: 01254 54464 m: 07798 686430 e: khalid@kassoc.co.uk w: khalidkhanassociates.co.uk
Revisions:	1m 2m 3m
Draw No:	011/02/24/28/@A1