

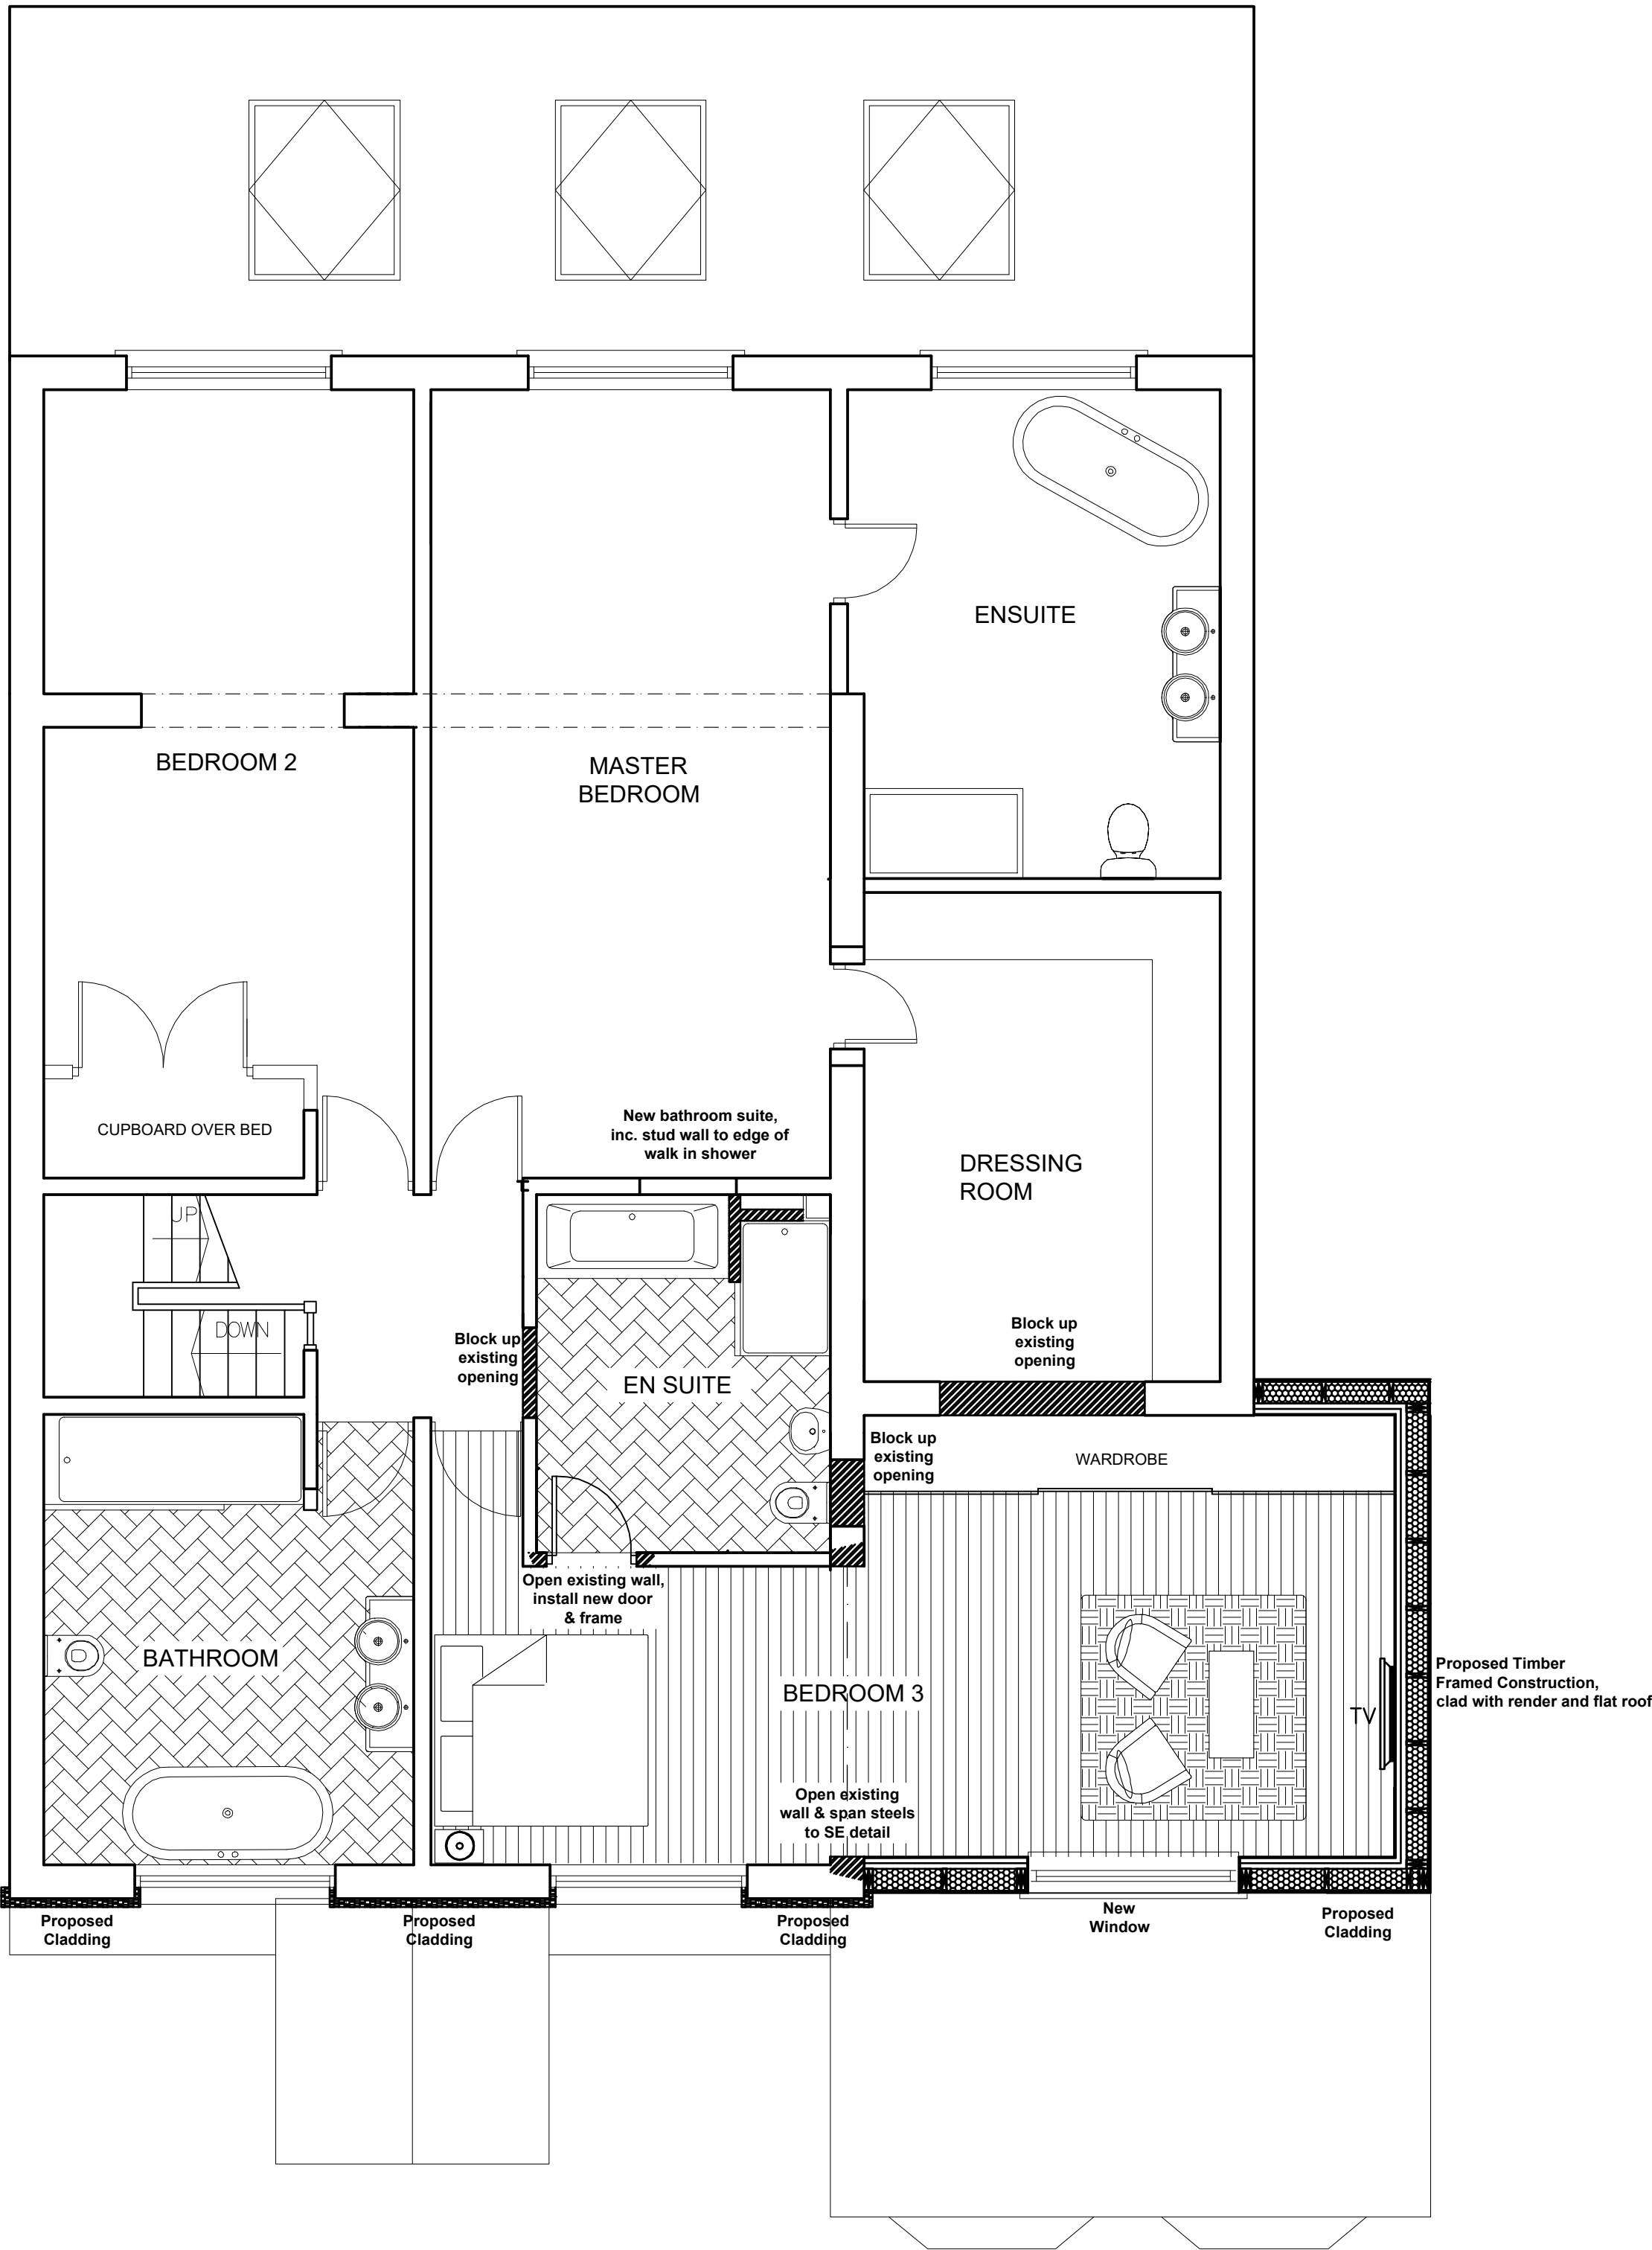


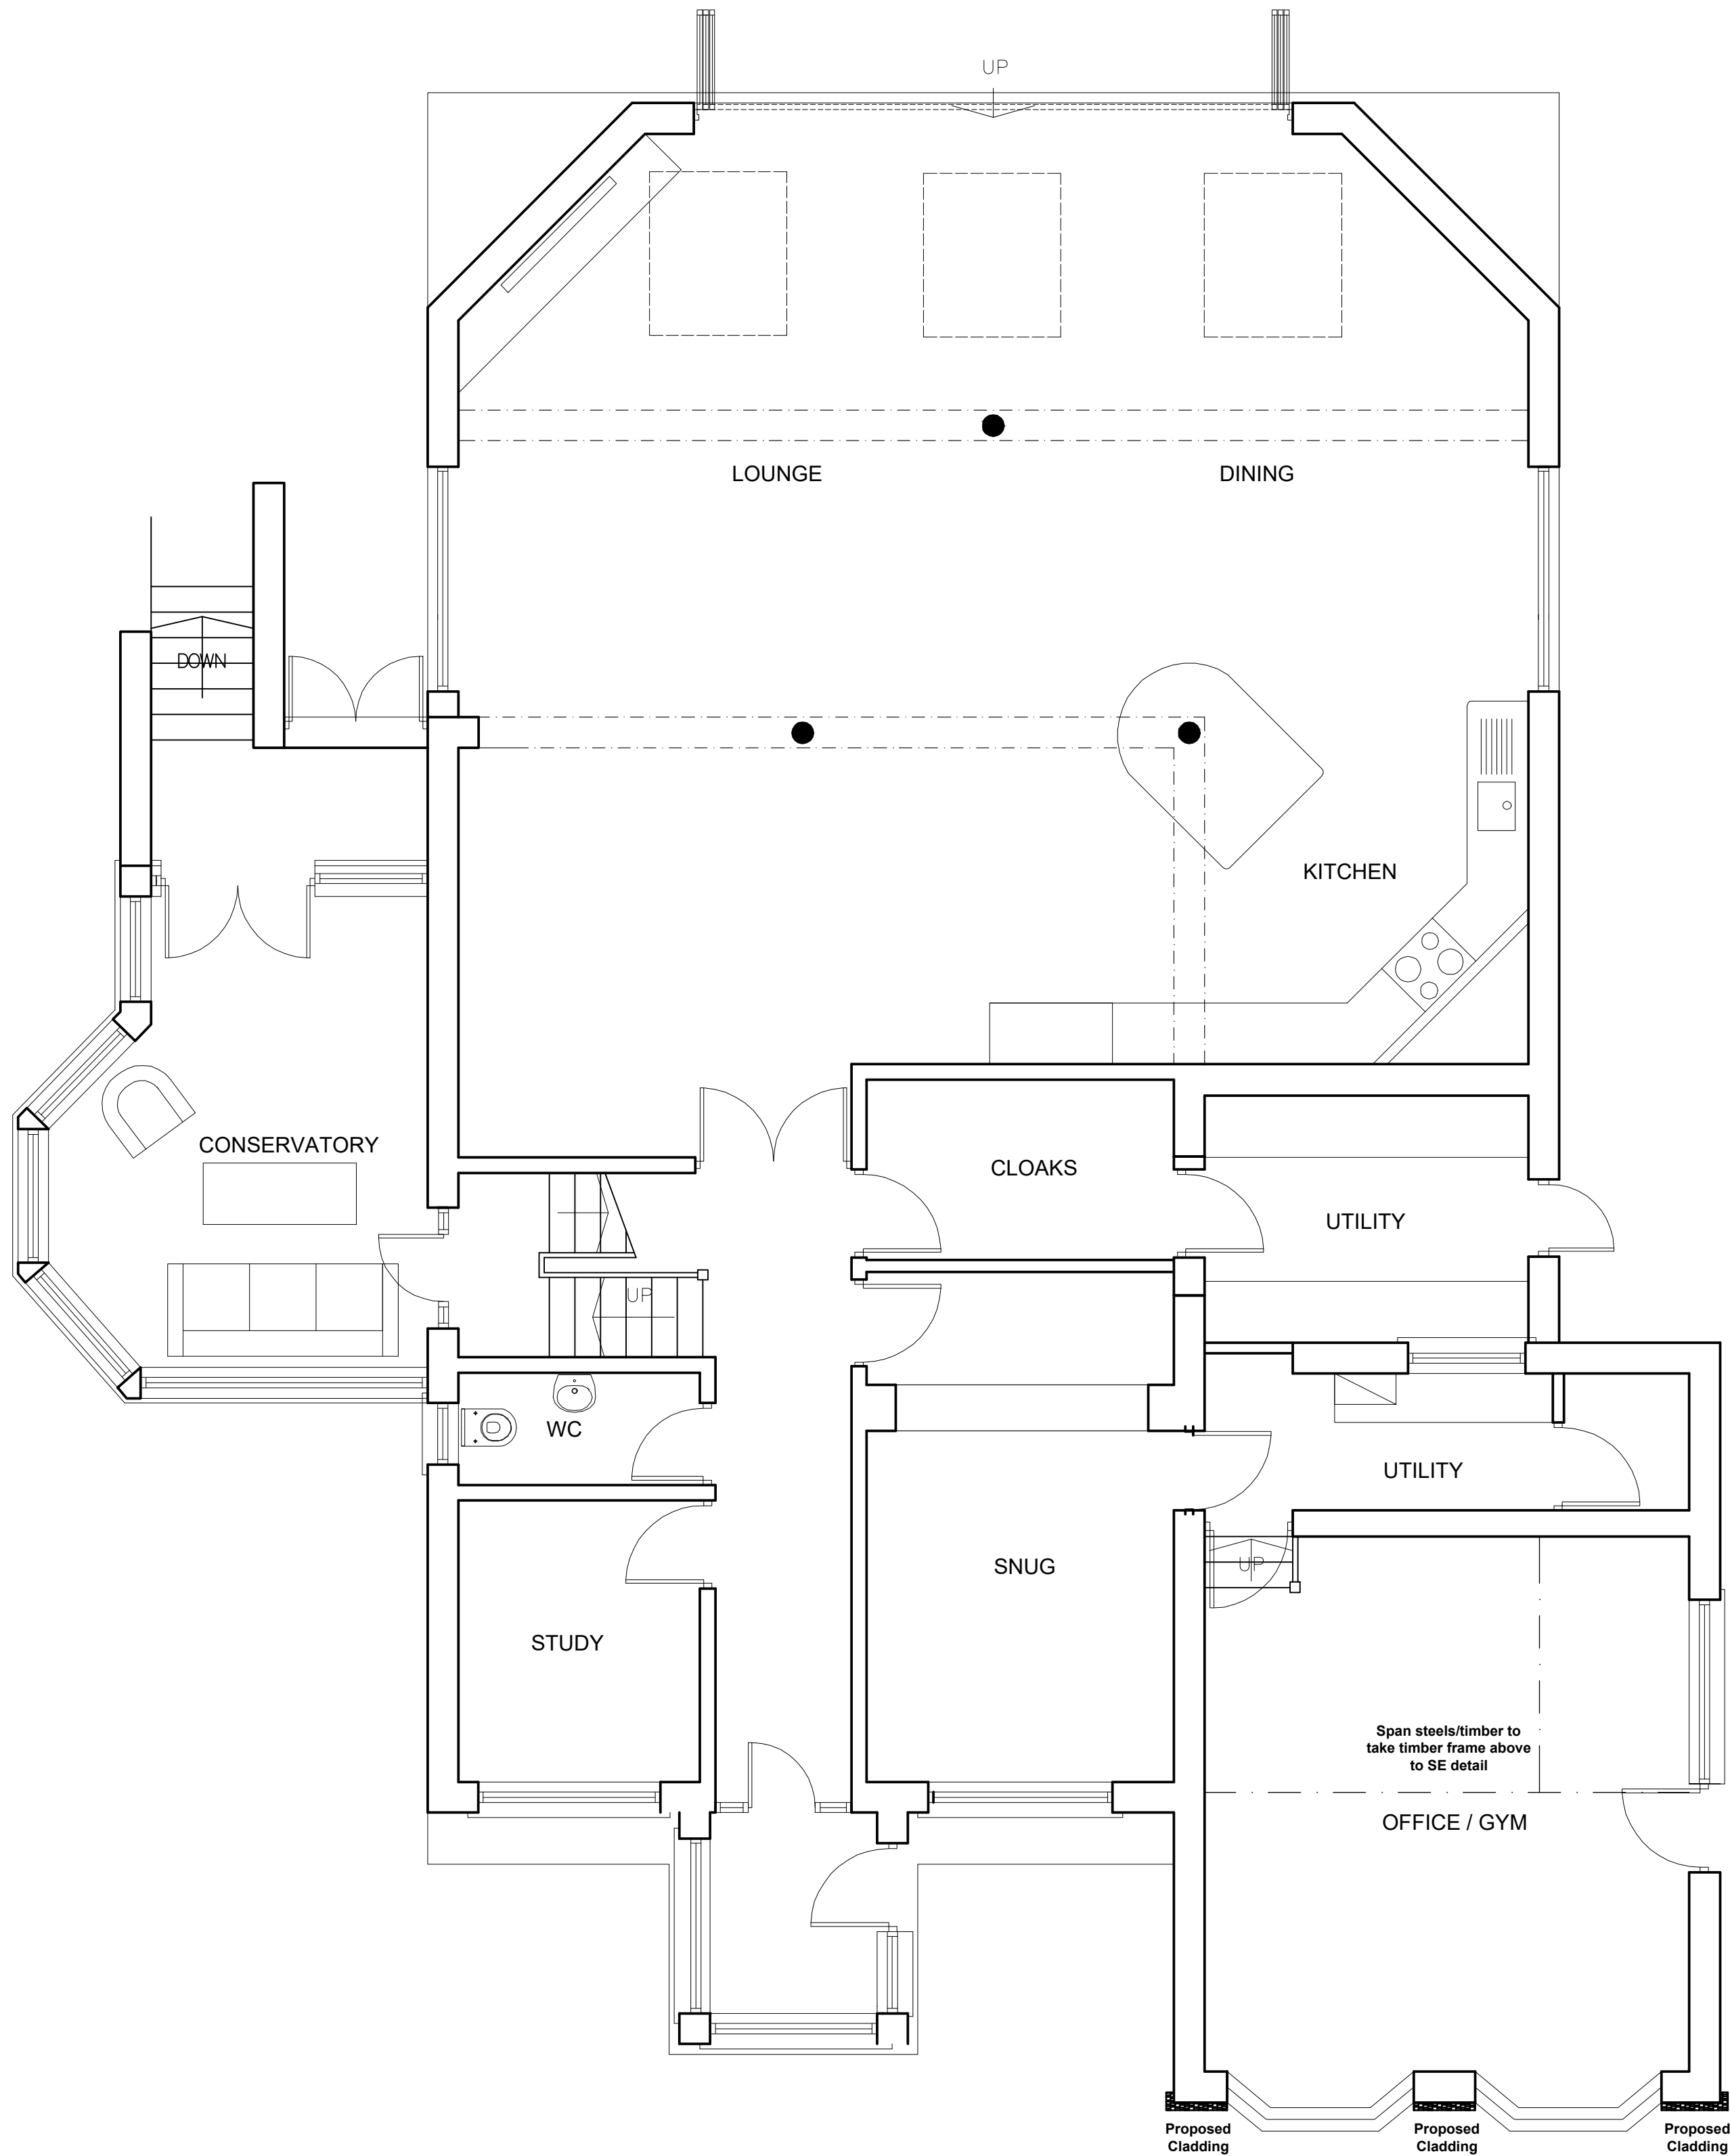


Example of 'Cedral' Cladding to external areas (as noted on plan)

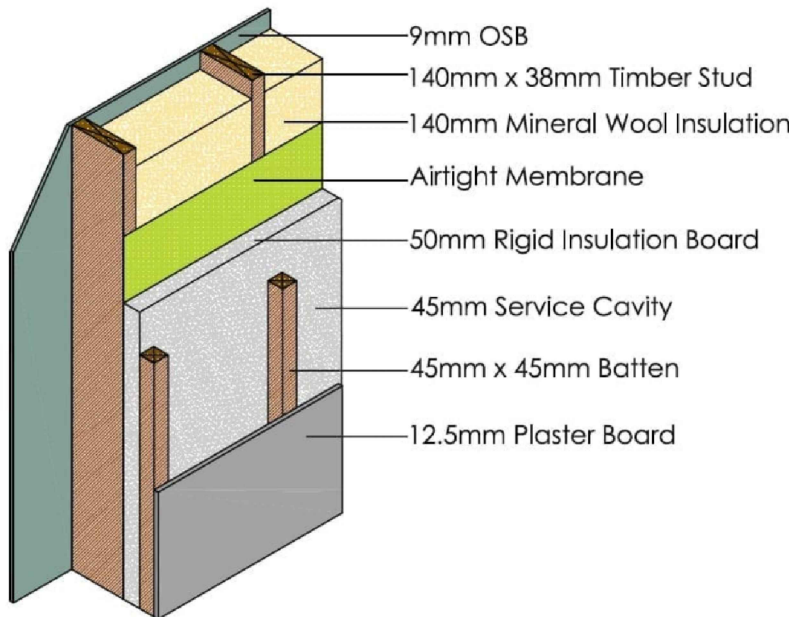

140mm Wall
U-Value 0.15 W/m²K

Proposed External Wall Construction to Bedroom 4

 

All levels and dimensions must be checked on site by contractor prior to commencement of works. Any variations must be reported to JSA Design. All information hereon is the copyright of JSA Design. Copying in full or in part is forbidden without the written permission from JSA Design.

Client

Mr & Mrs Crook

Date

Mar 2022

Status

Proposed

Drawn

JPS

Checked

EM

Scale

1:50

Size

A1

Rev.

-

Drawing No.

AC - 200

Drawing Title

Proposed Ground & First Floor Plans

Project Title

5 STONEDELPH CLOSE
ANSWORTH
BL2 6SH