



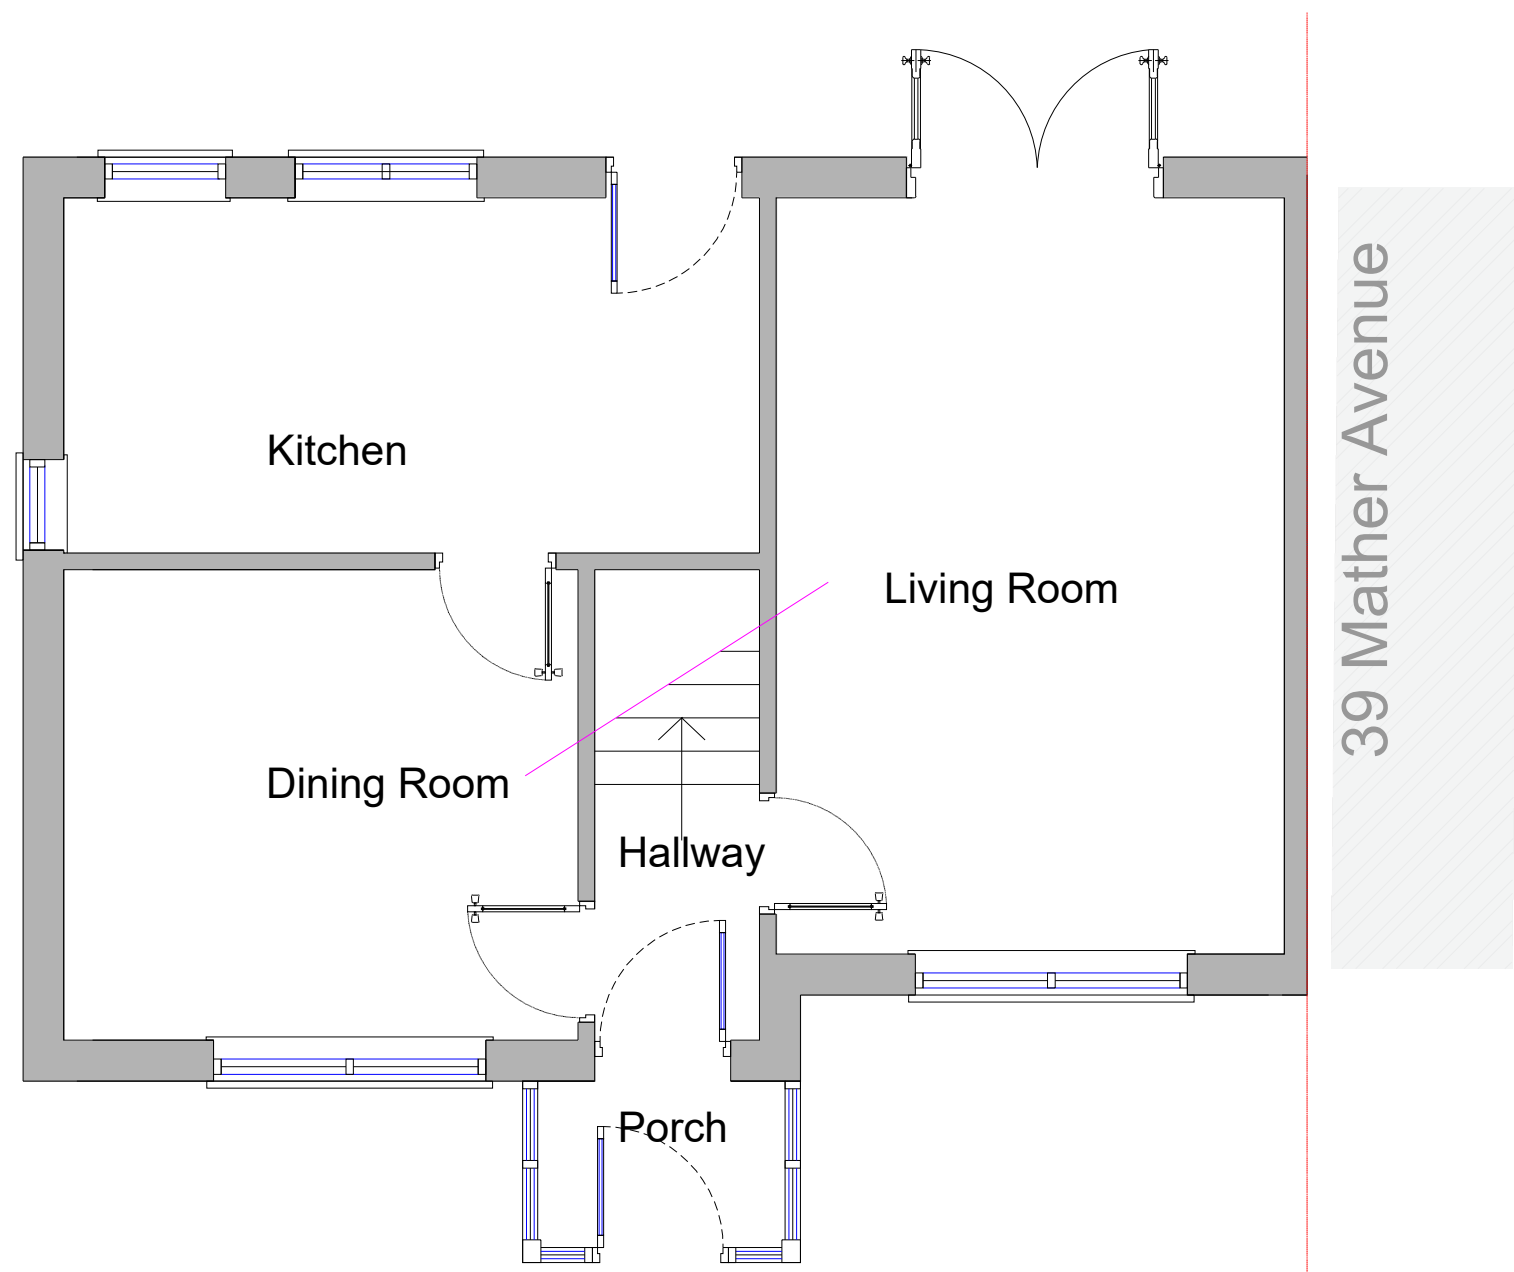


Existing Ground Floor Plan  
Scale 1:50

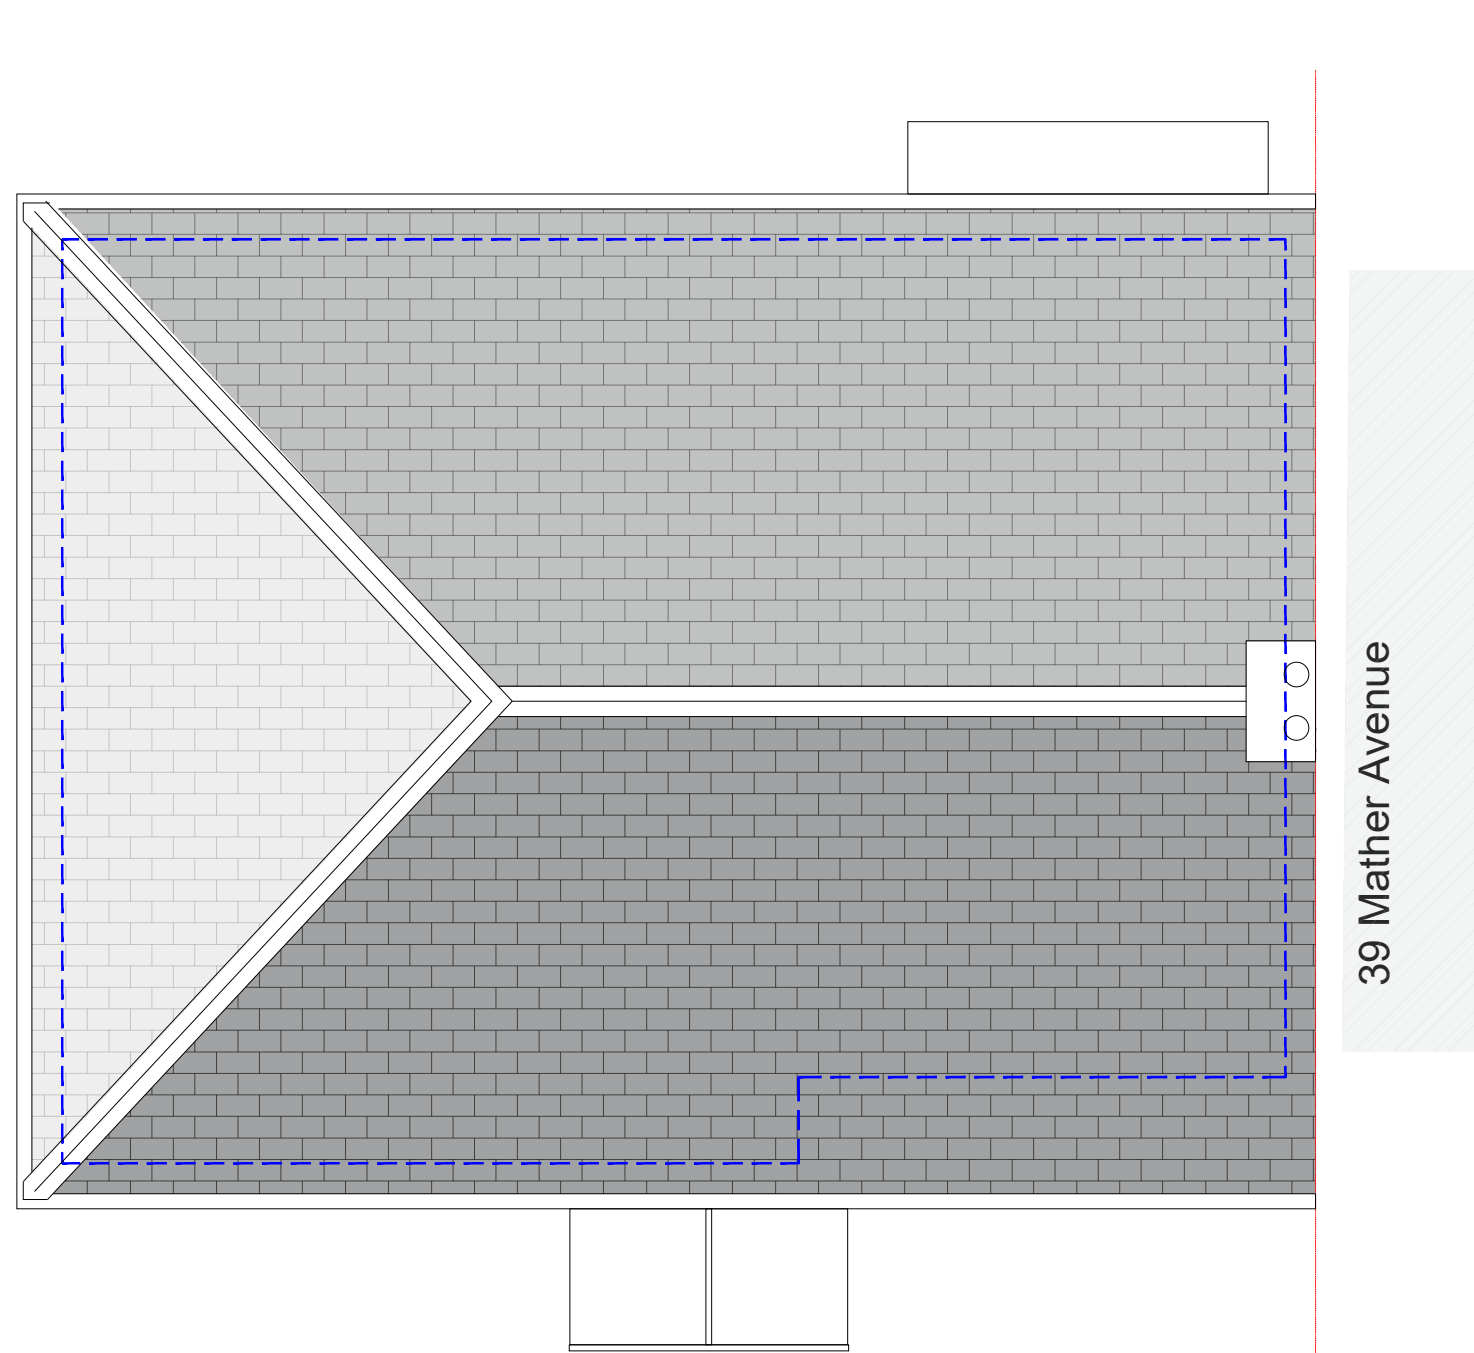


Existing roof Plan  
Scale 1:50



Existing Rear Elevation  
Scale 1:50

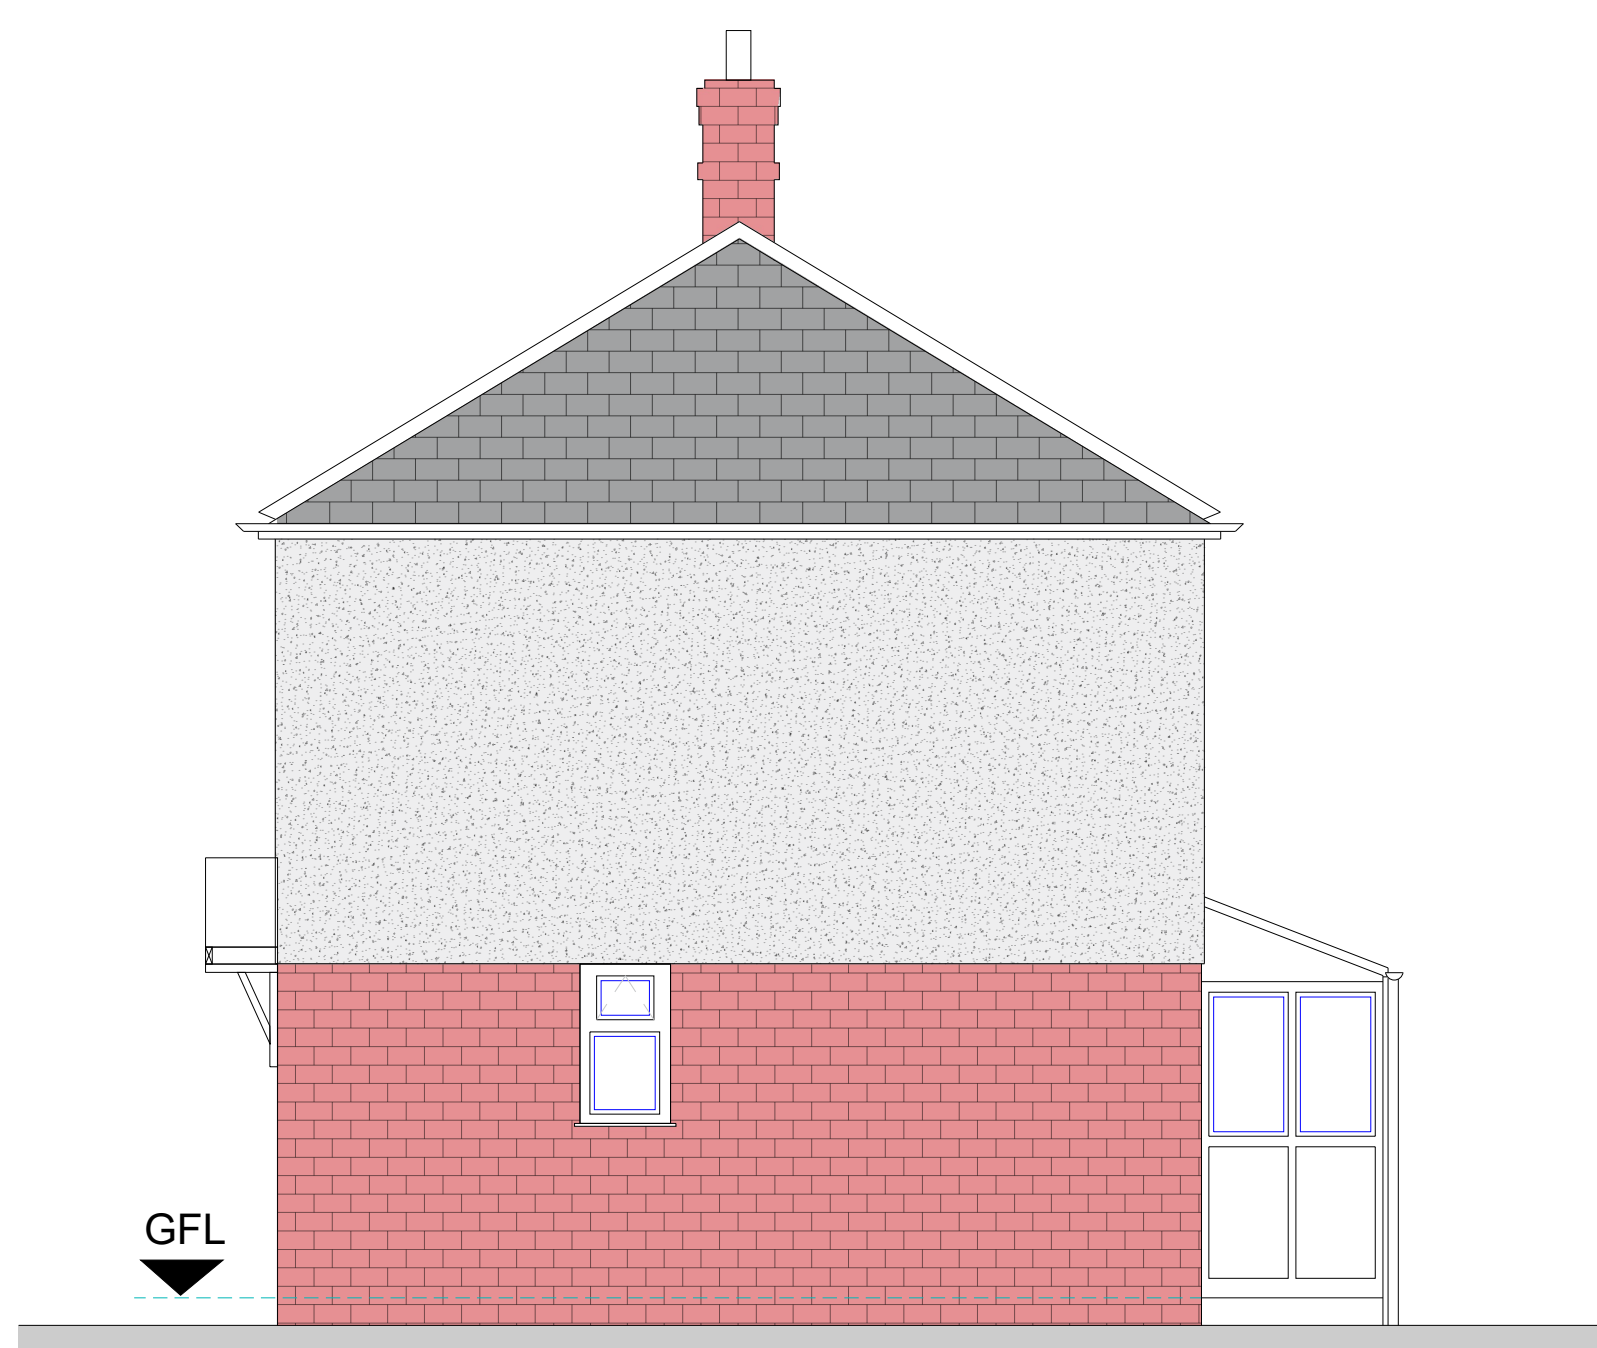

Existing Side Elevation  
Scale 1:50

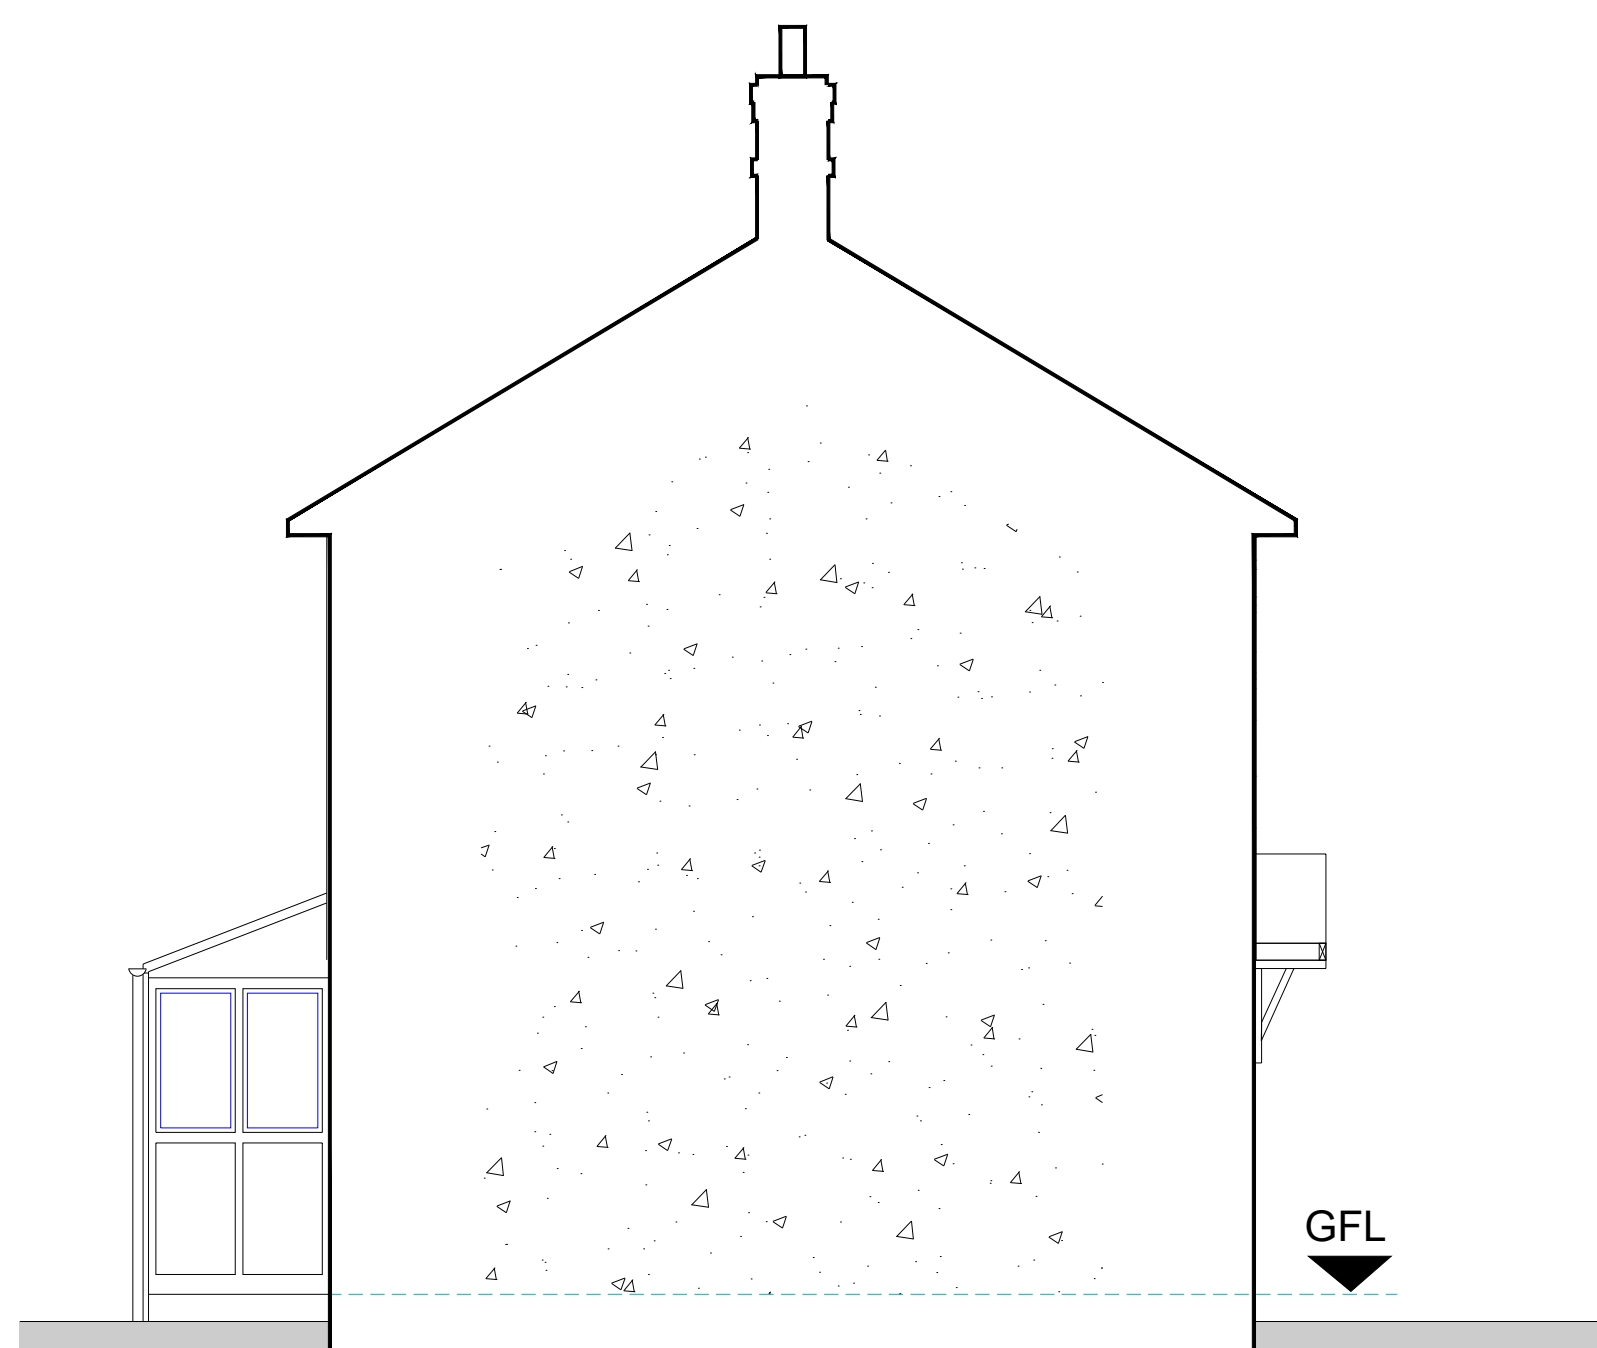

Existing Party Wall Elevation  
Scale 1:50

#### GENERAL NOTES

1. The contractor must check the site and the approved drawings before commencing the works and must take any working measurements as necessary and any discrepancy must be reported to the client.
2. Work shall comply with any current relevant BS/codes of practices and confirm to the Building Regulations including the latest amendment. The contractor is responsible for setting out the works.

#### KEY

- Boundary
- External Wall Line

#### PROJECT ADDRESS

37 Mather Avenue  
Unsworth  
Manchester  
M45 8NU

#### PROJECT

Single storey rear extension

#### DRAWING No.

PP170-2/23

#### SCALE

1:50

| REVISION | DATE |
|----------|------|
|          |      |
|          |      |
|          |      |

DATE 03/11/23 STATUS Planning

DRAWN BY AT

PAPER SIZE A1

AT A. Design  
12 Hastings Gardens  
Stockport  
SK5 8BF  
ata\_design@hotmail.com  
07830039347

