




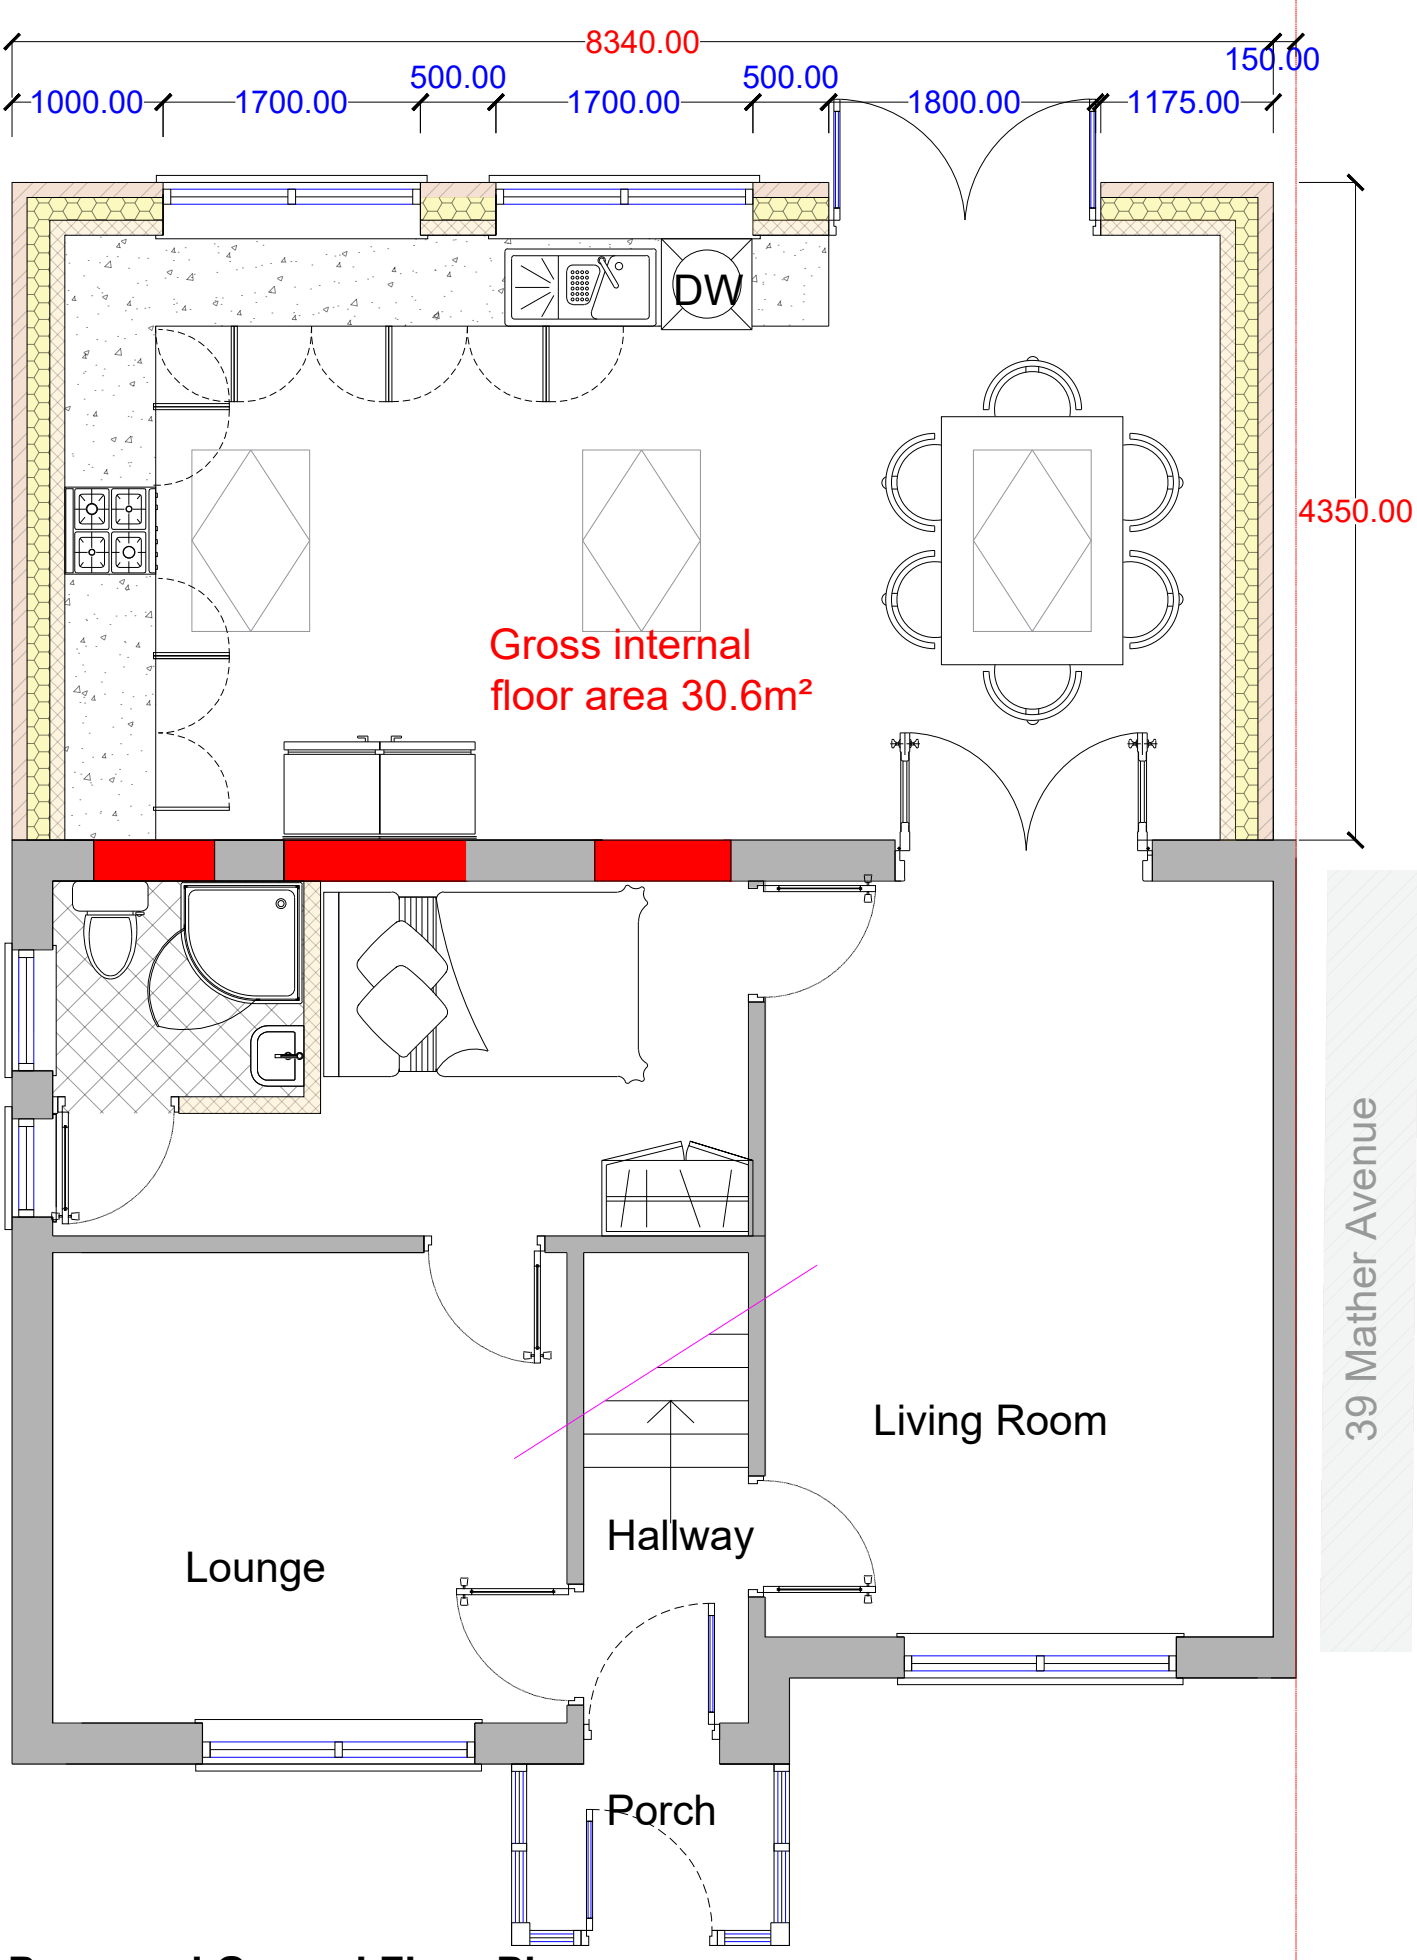

Proposed Ground Floor Plan
Scale 1:50

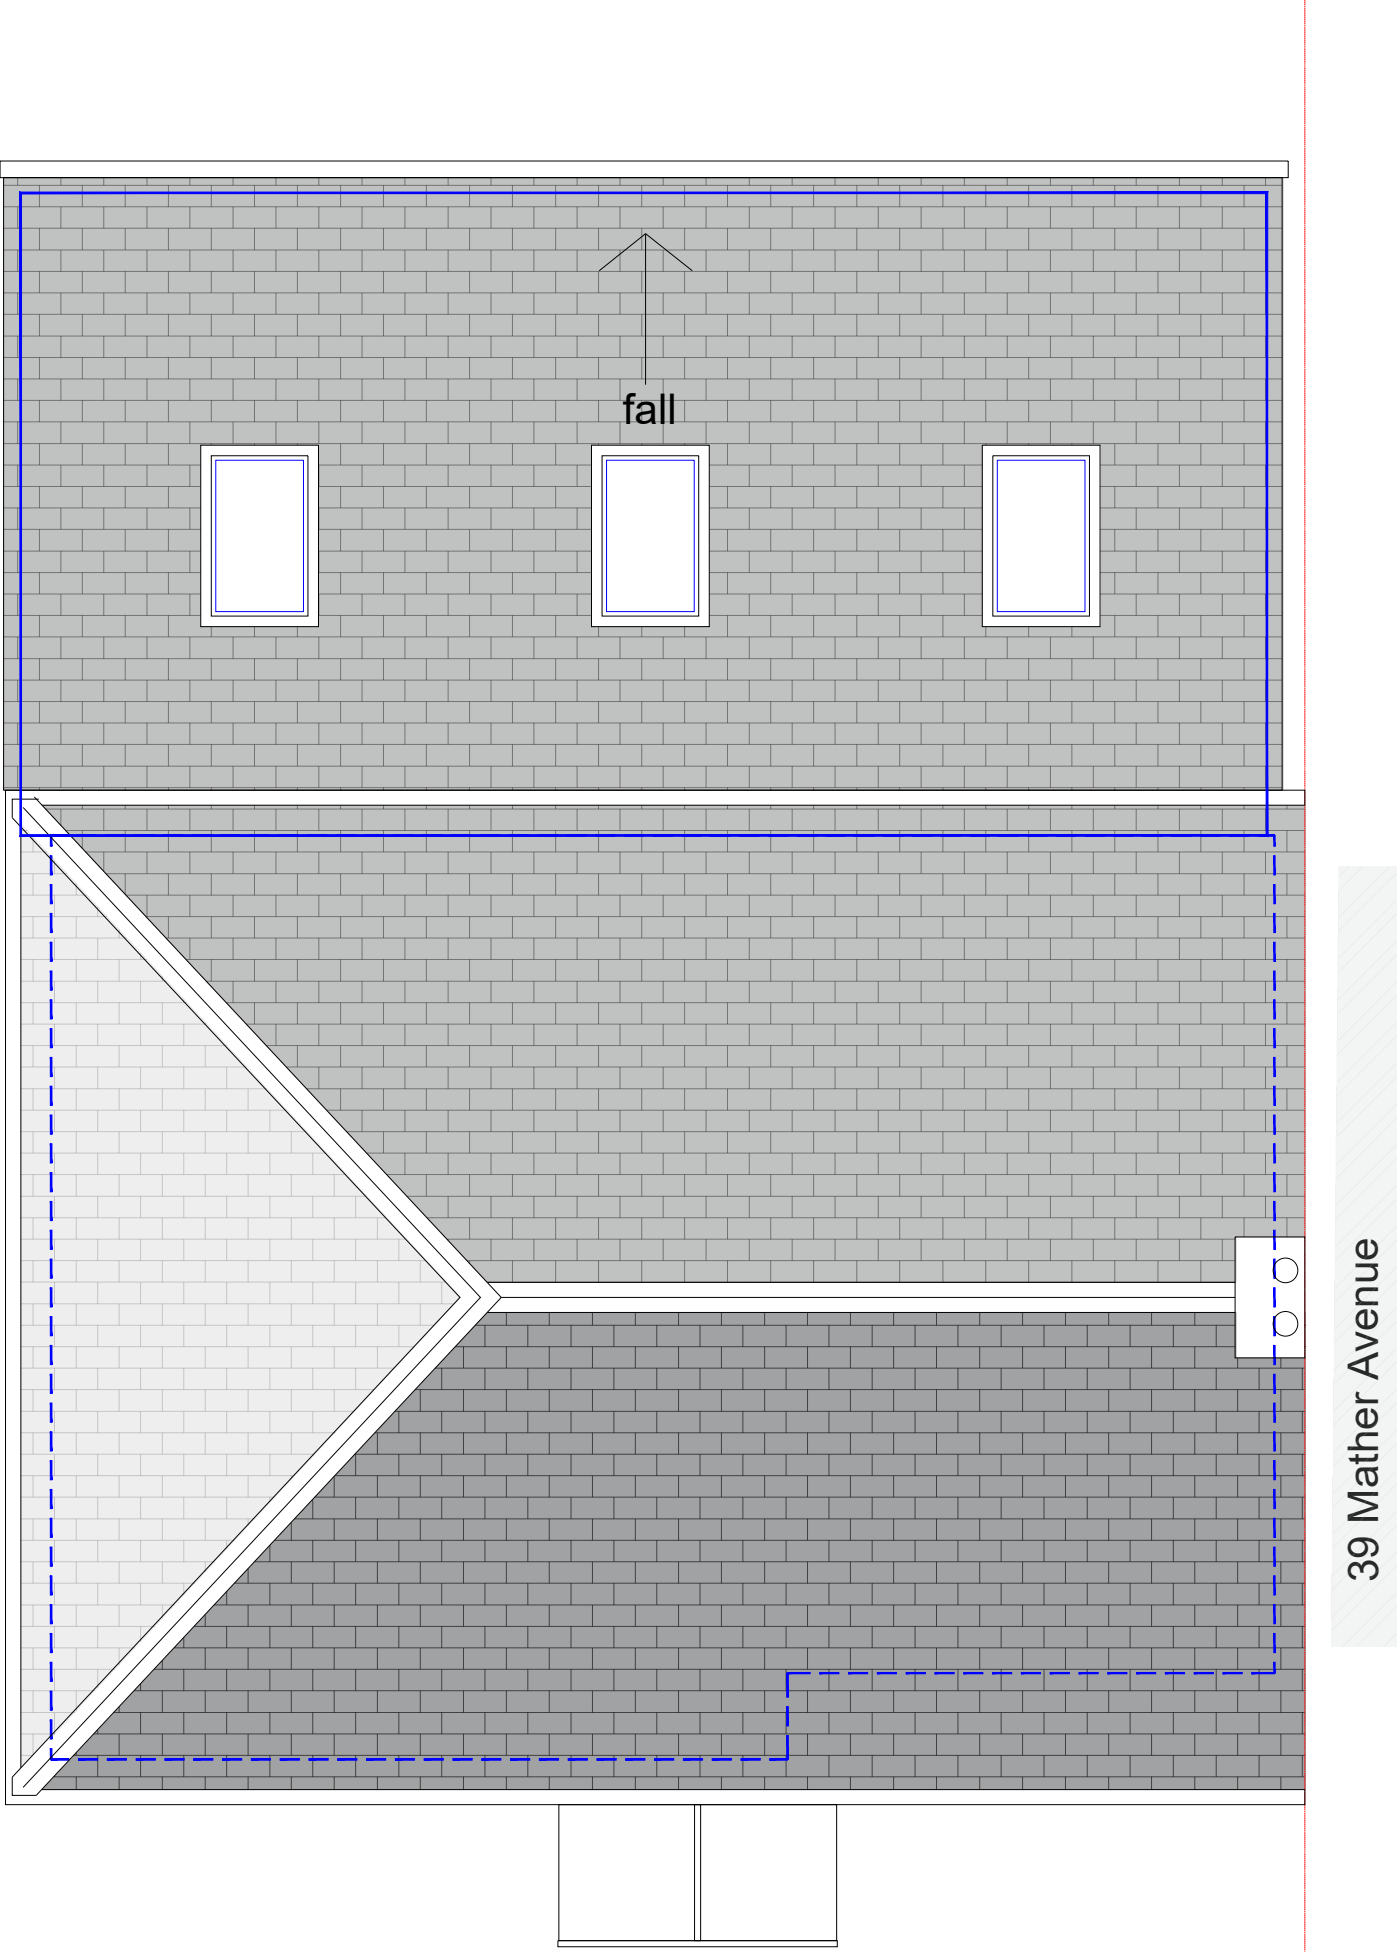


Proposed roof Plan
Scale 1:50

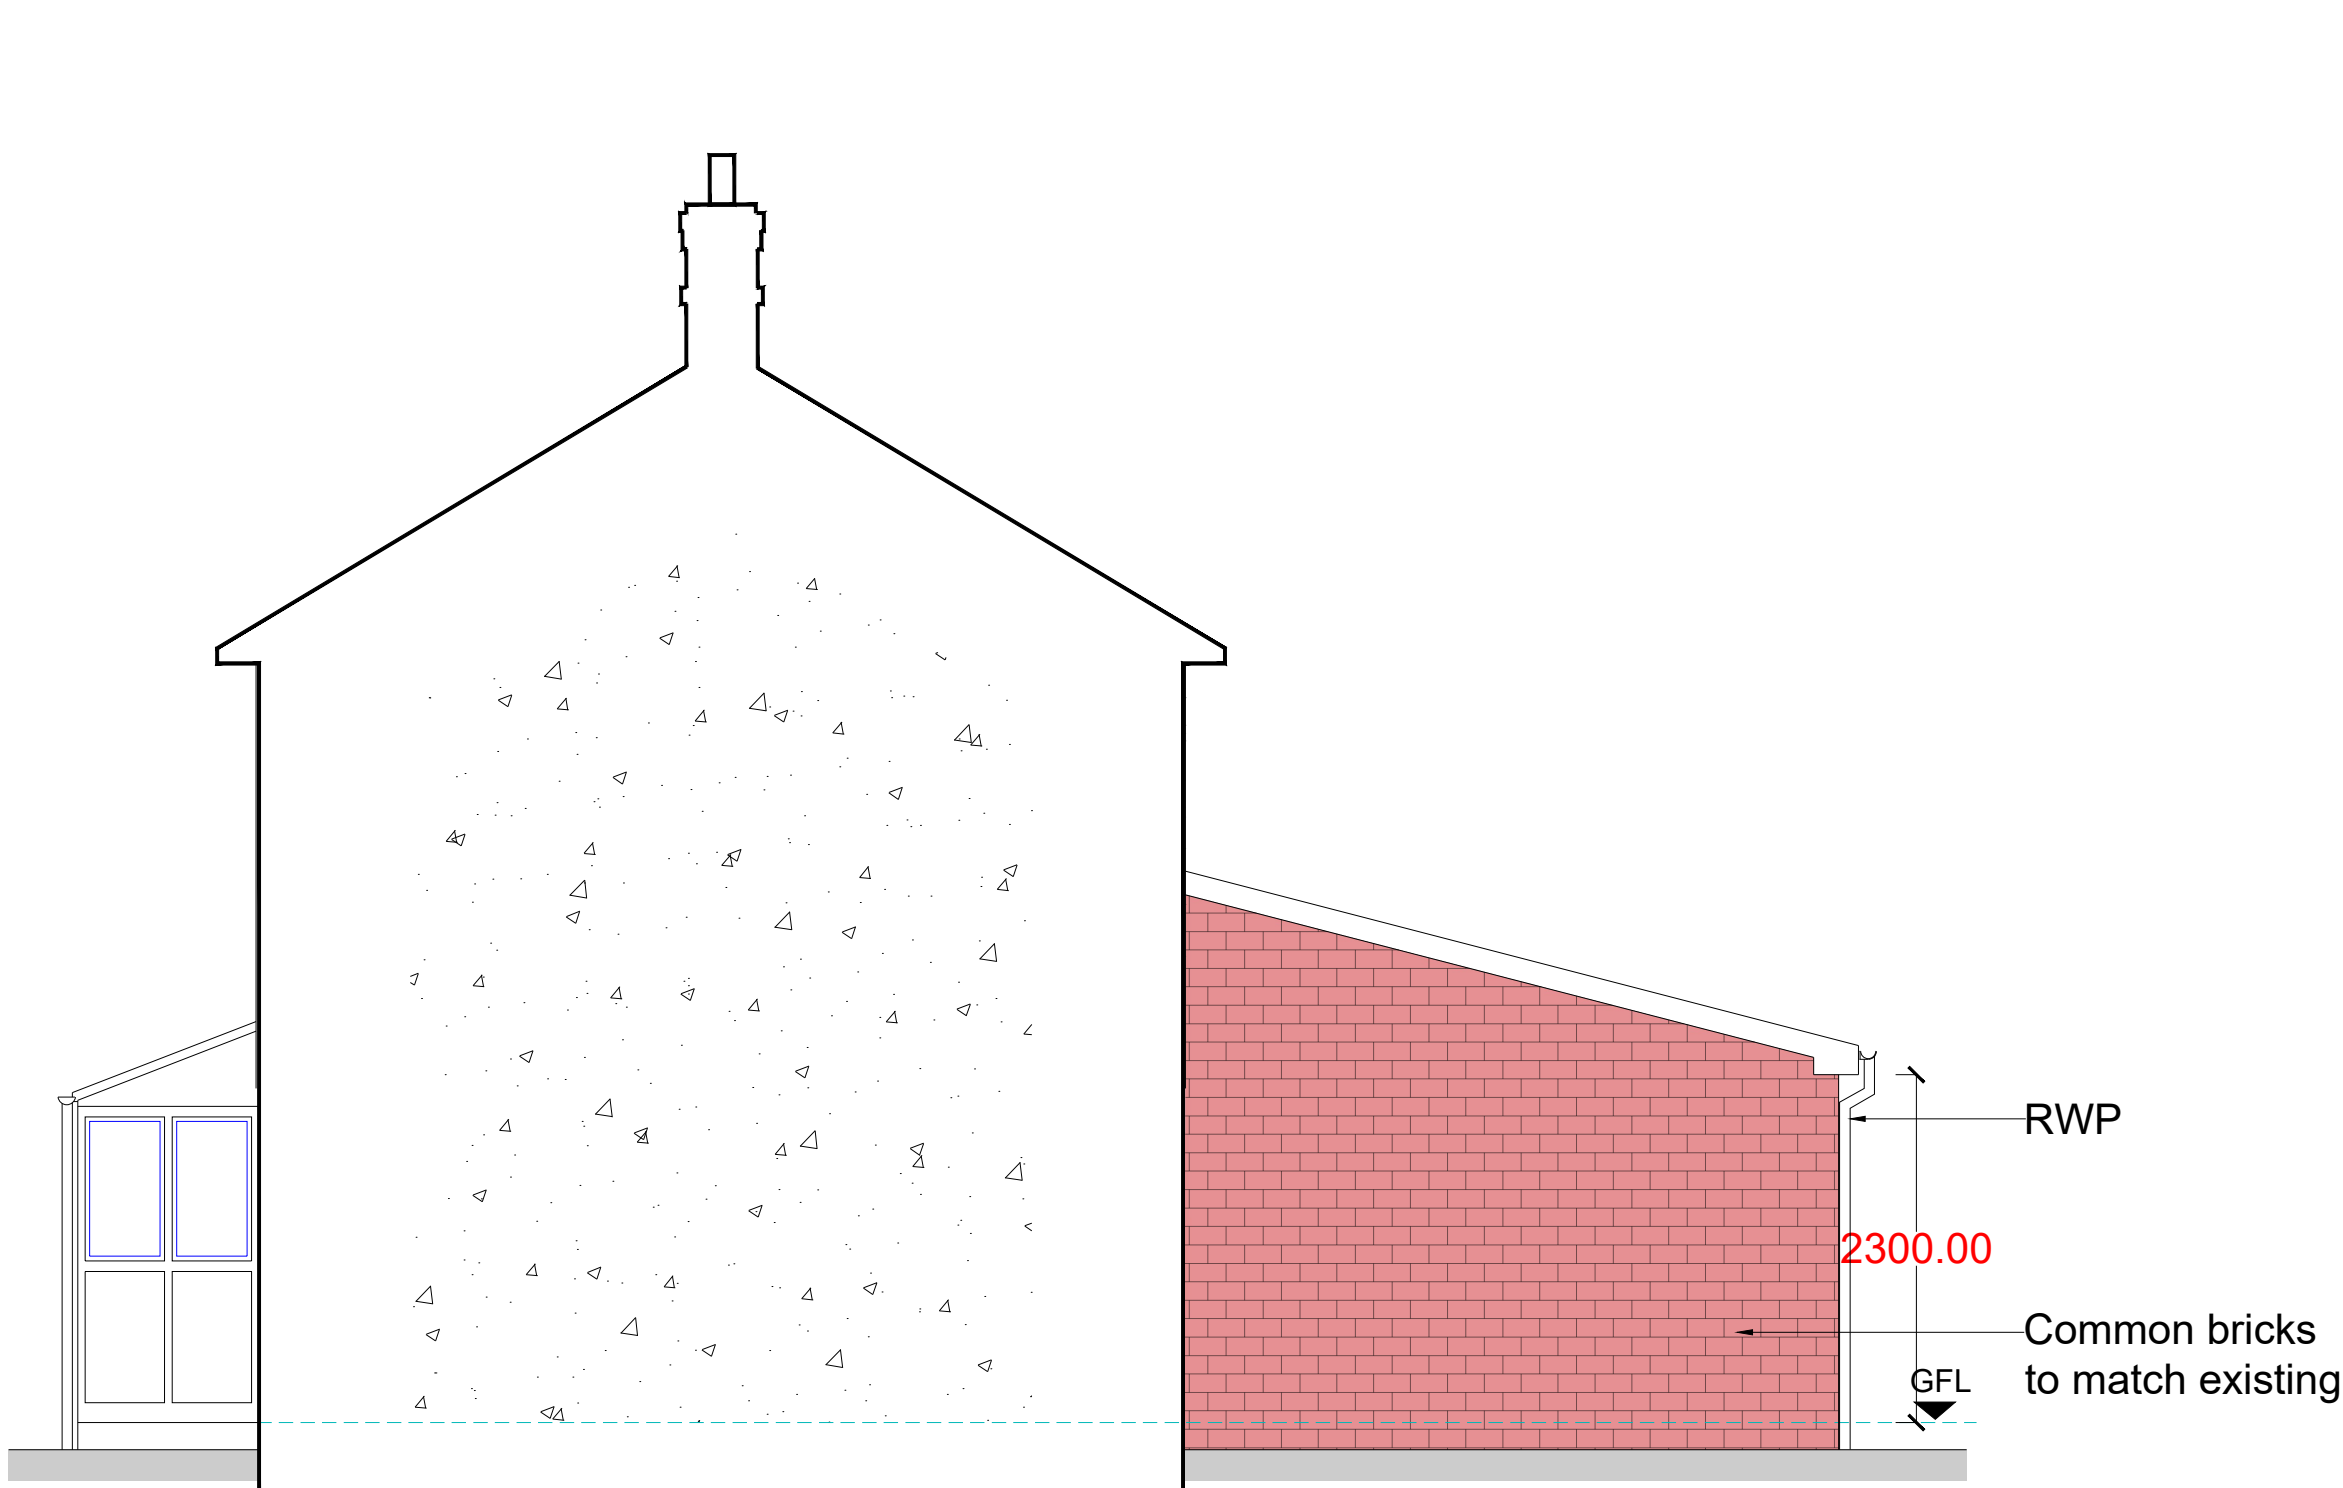

Proposed Party Wall Elevation
Scale 1:50



Proposed Rear Elevation
Scale 1:50

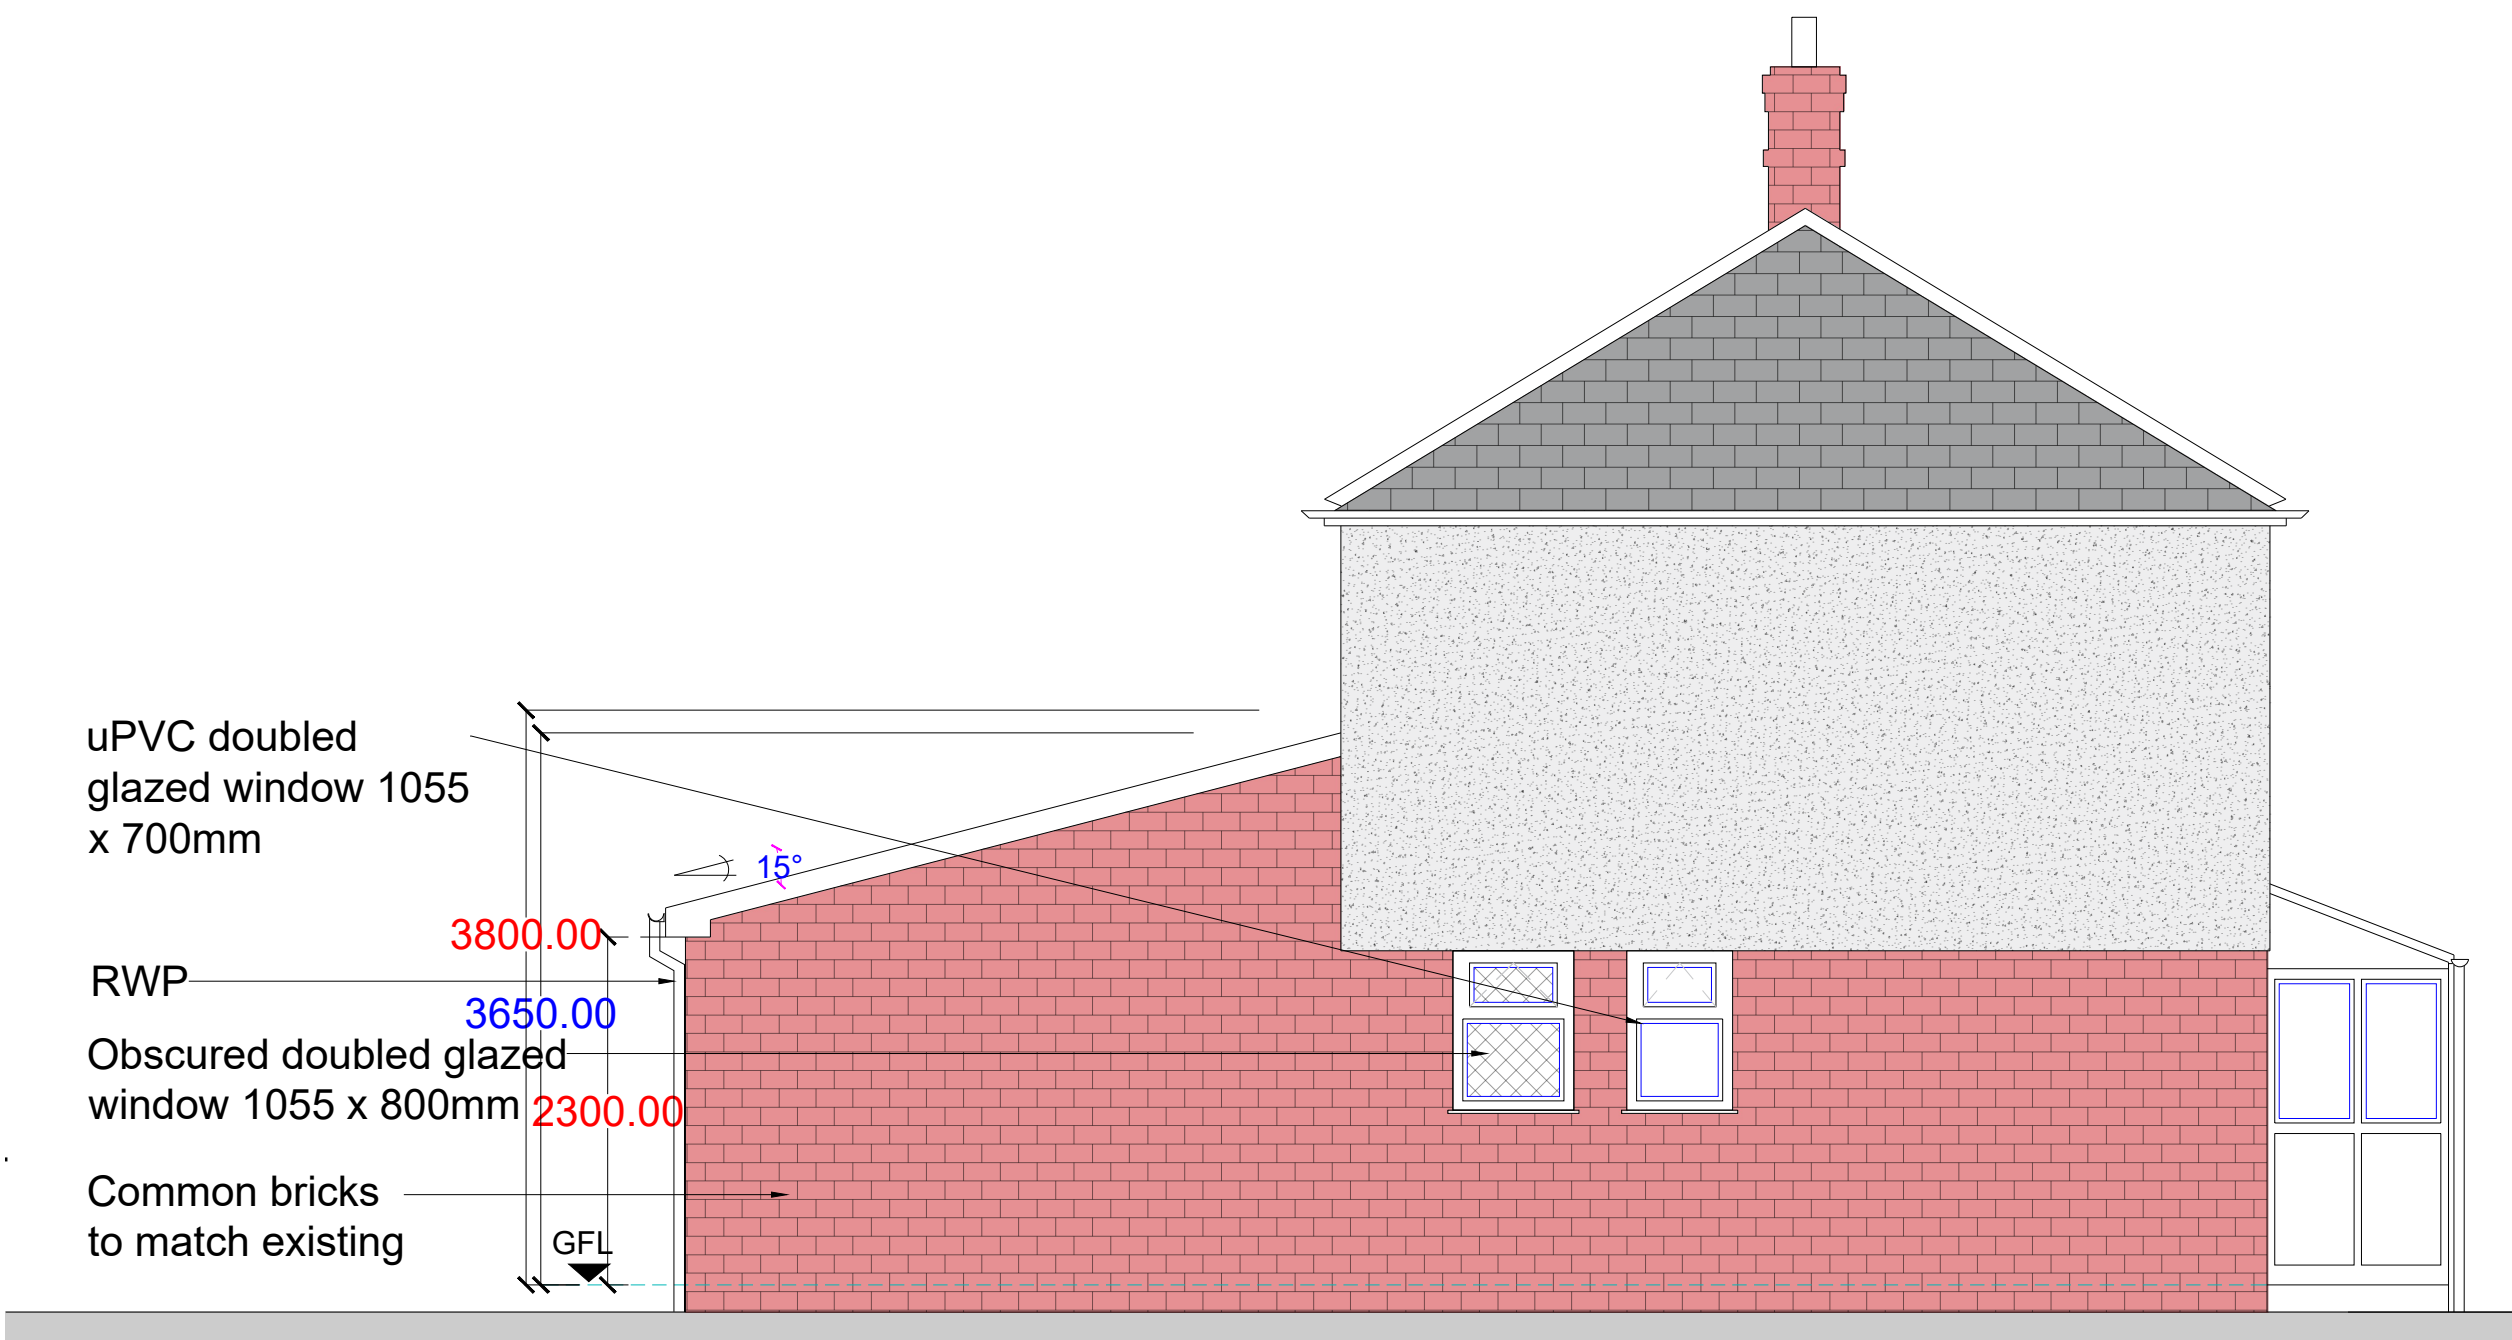

Proposed Side Elevation
Scale 1:50

GENERAL NOTES

1. The contractor must check the site and the approved drawings before commencing the works and must take any working measurements as necessary and any discrepancy must be reported to the client.
2. Work shall comply with any current relevant BS/codes of practices and confirm to the Building Regulations including the latest amendment. The contractor is responsible for setting out the works.

KEY

- Boundary
- External Wall Line
- Velux Window
- DW Dish Washer
- Block opening

PROJECT ADDRESS

37 Mather Avenue
Unsworth
Manchester
M45 8NU

PROJECT

Single storey rear extension

DRAWING No.

PP170-3/23

SCALE

1:50

REVISION	DATE

DATE 03/11/23 STATUS Planning

DRAWN BY AT

PAPER SIZE A1

AT A. Design
12 Hastings Gardens
Stockport
SK5 8BF
ata_design@hotmail.com
07830039347

