




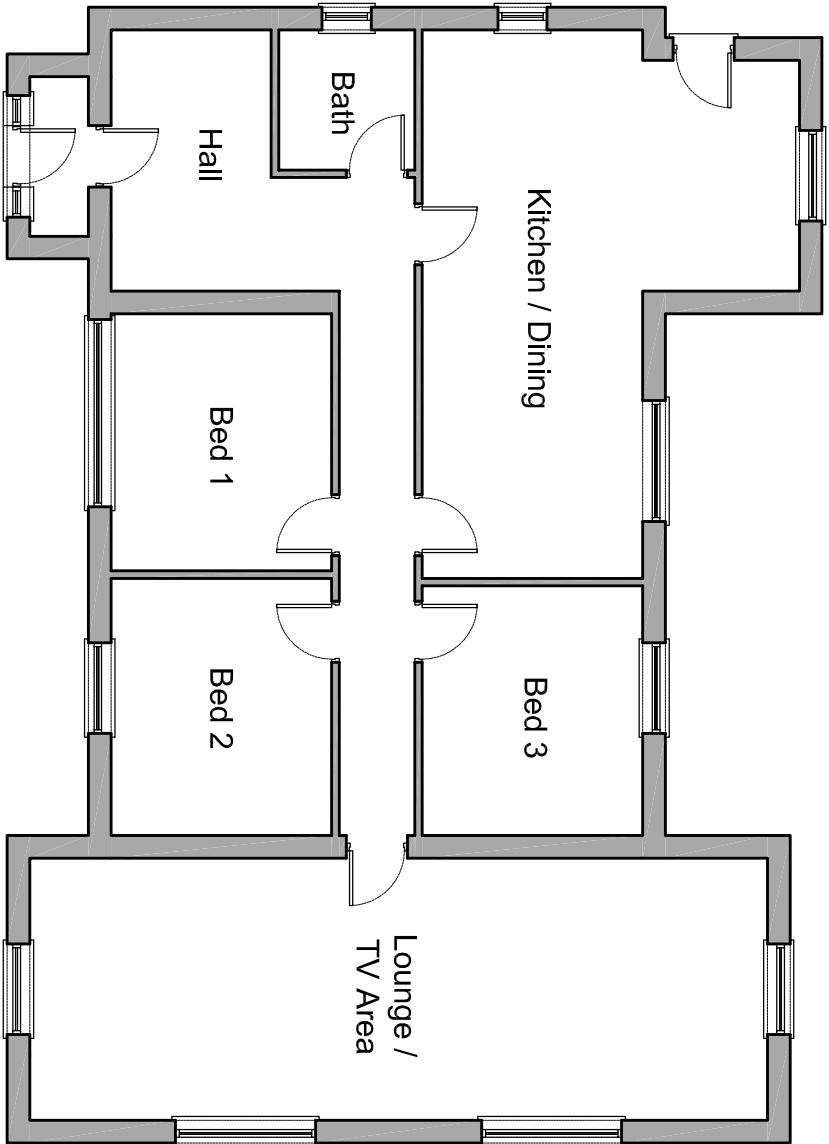

Existing Ground Floor Plan
Scale 1:100

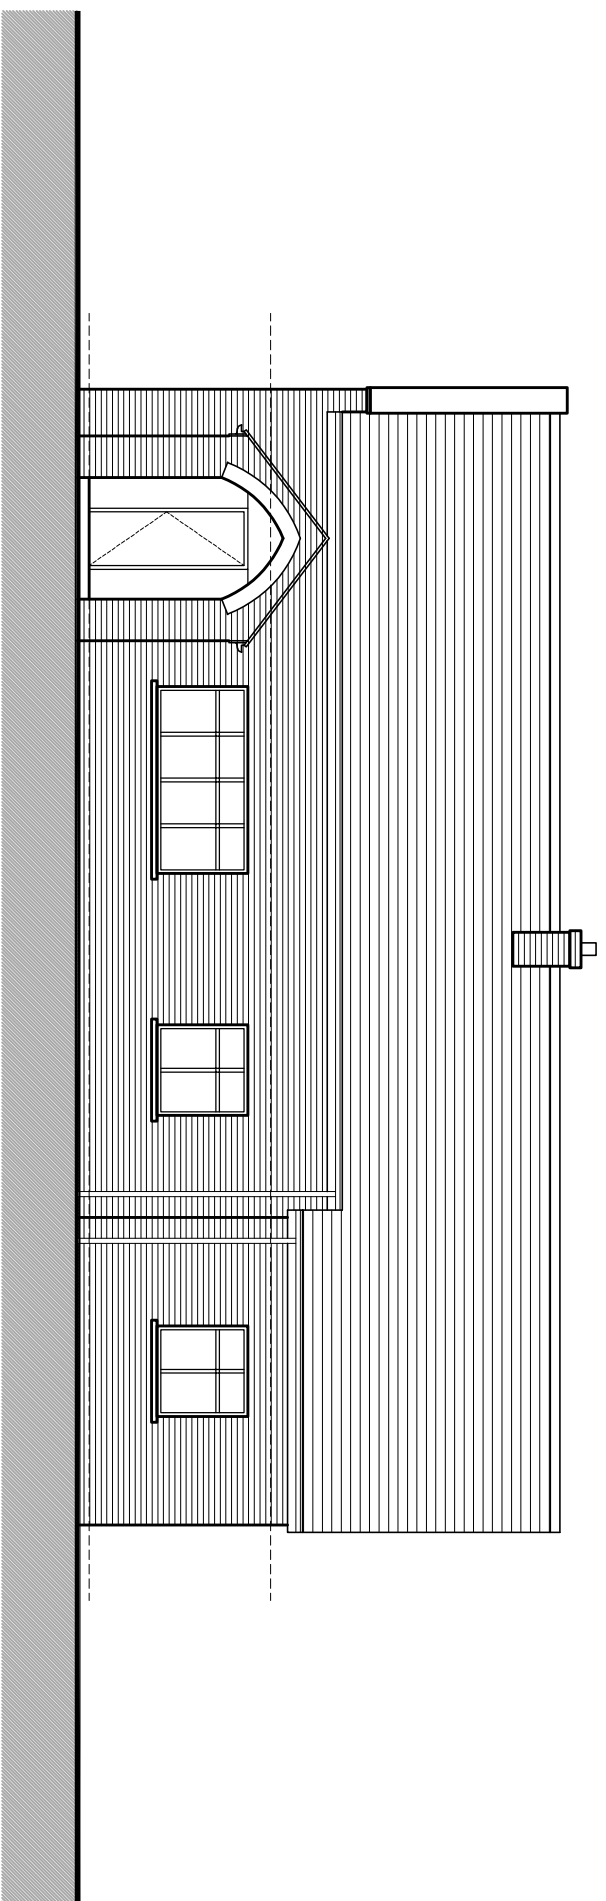

Existing Front Elevation
Scale 1:100

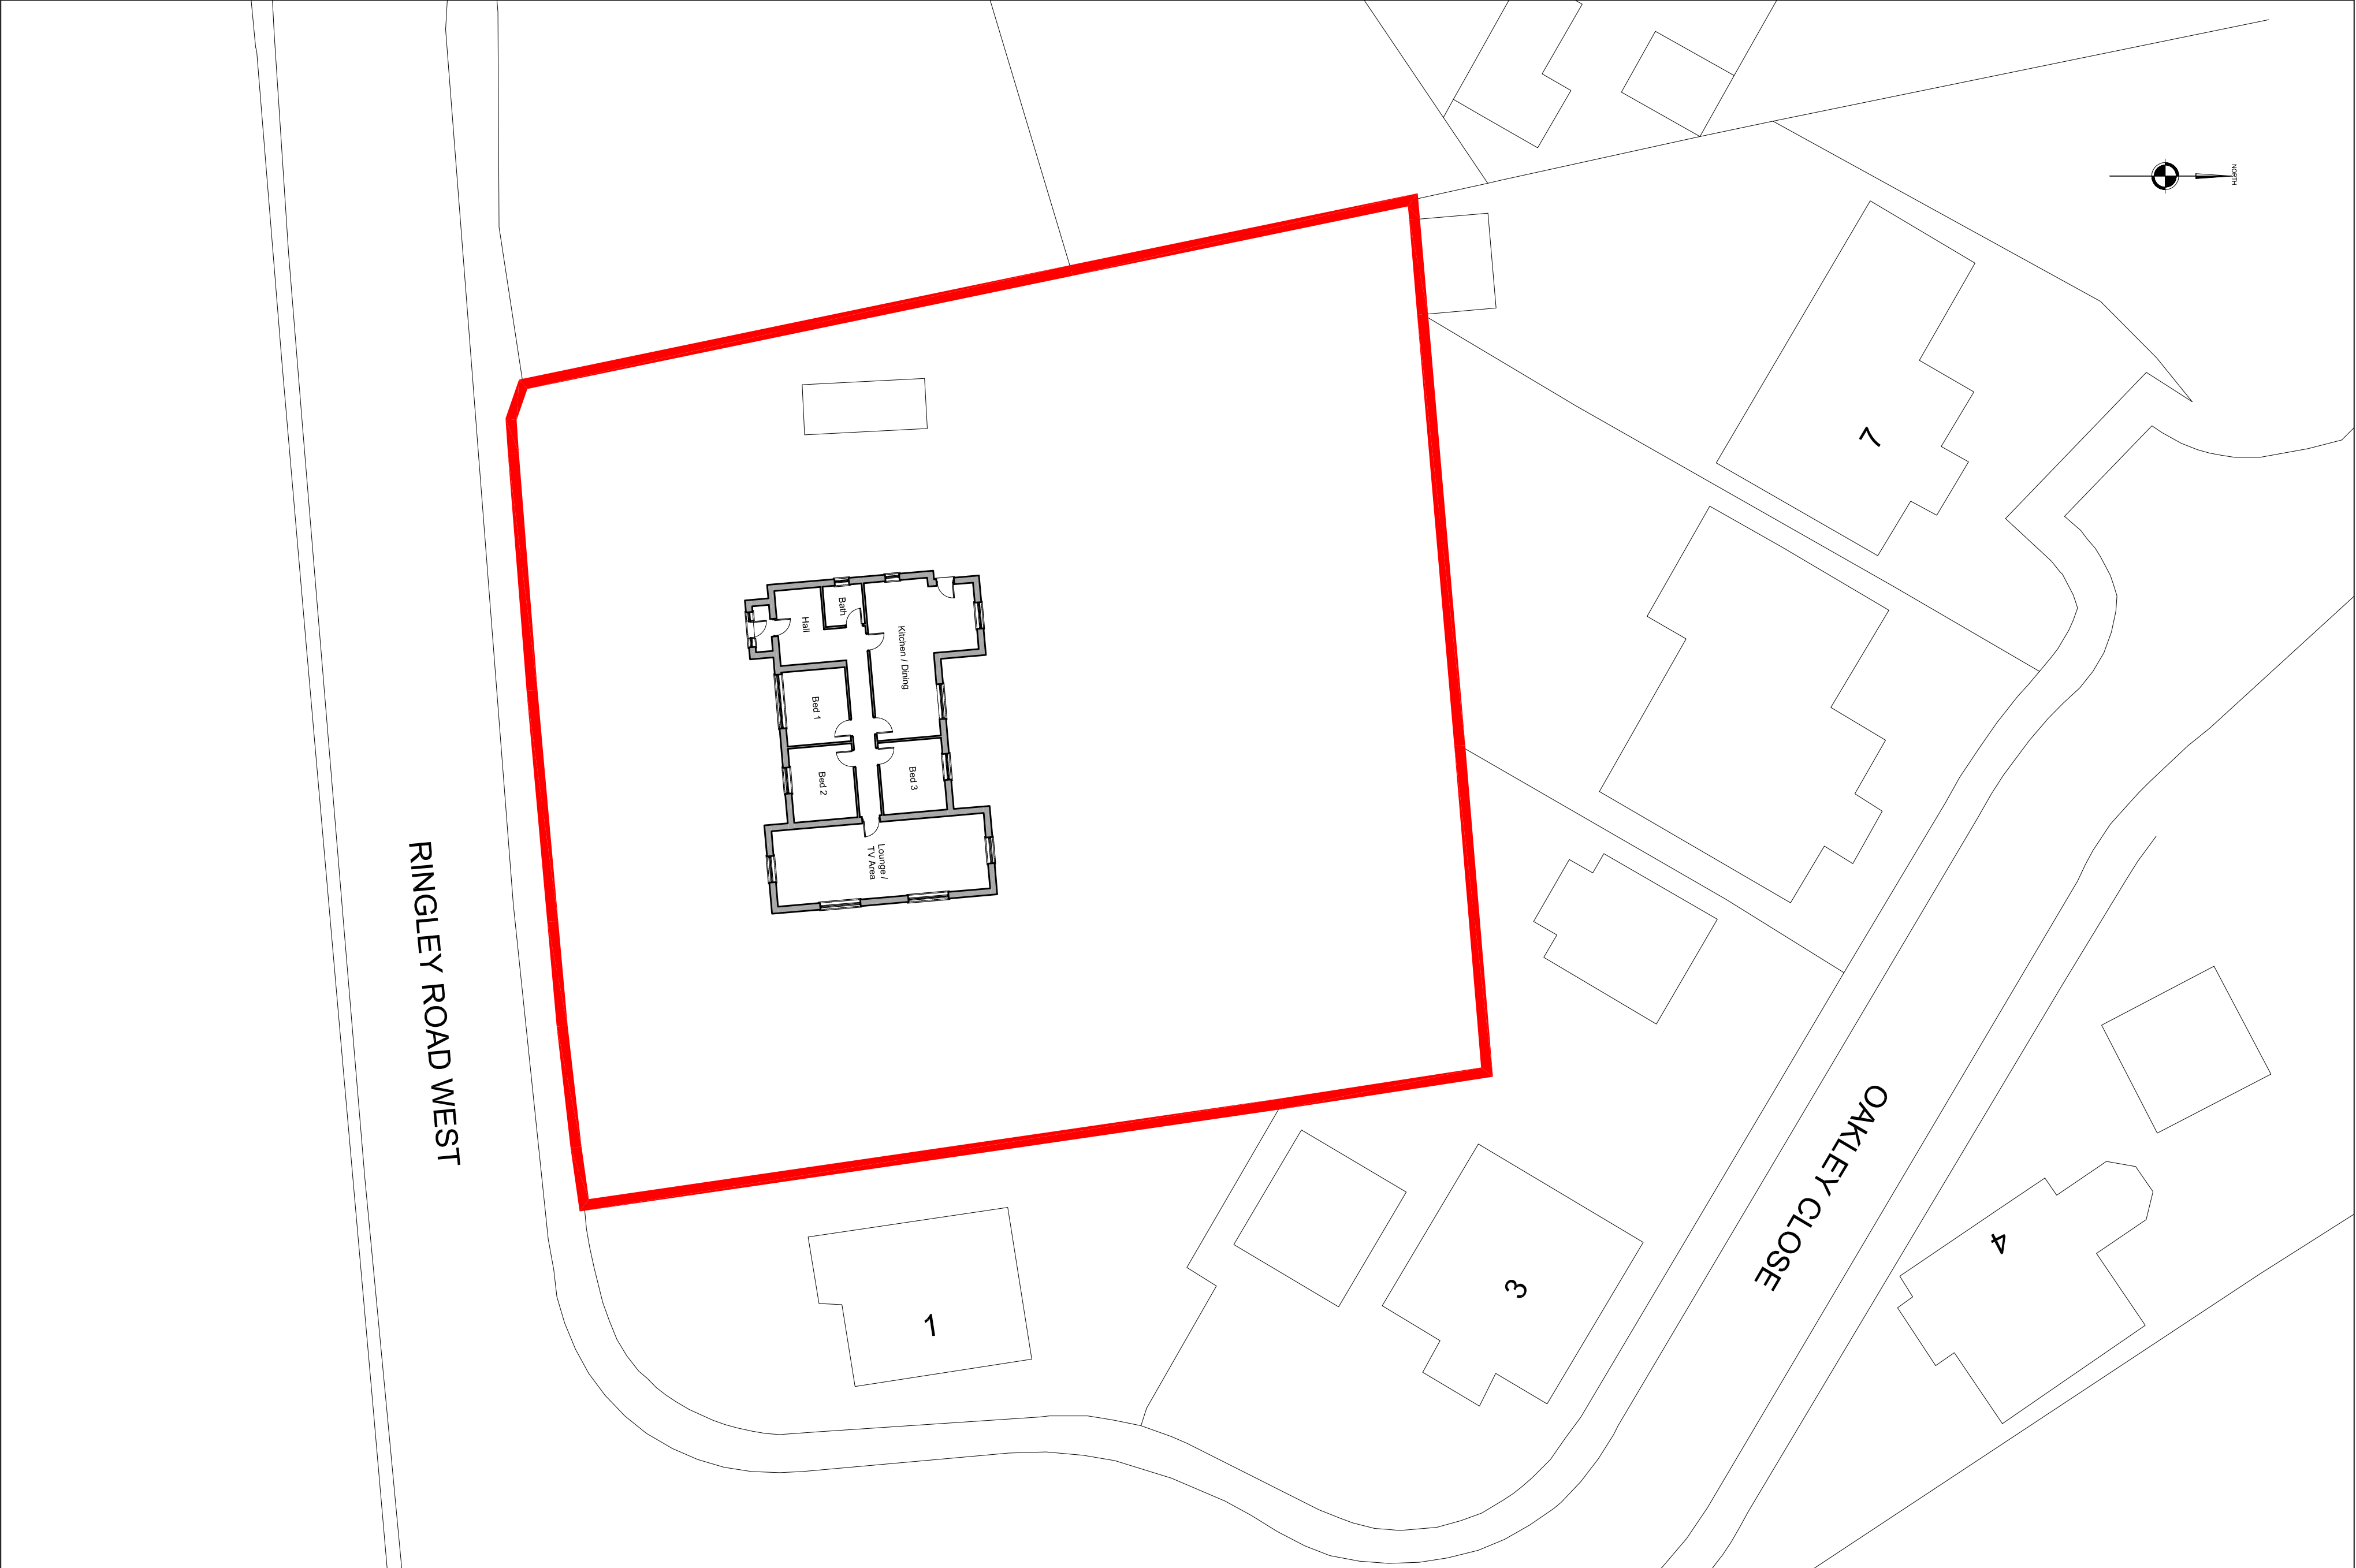

Existing Site Plan
Scale 1:200



Do not scale from this drawing. Use figured dimensions only which are displayed in millimetres unless stated otherwise. The contractor is requested to check all dimensions before work is reported prior to commencement of works. Drawing shall be the property of Reveal Architecture Ltd. This drawing must only be used for the reproduction for any purpose without written permission.

Project:	70 Ringley Road West, Whitefield
Client:	TBC
Title:	Existing Plans & Front Elevation
Date:	02.11.23
Drawn:	CW
Check:	SGD
Scale@A1:	1:100
Revision:	-
Status:	Planning