


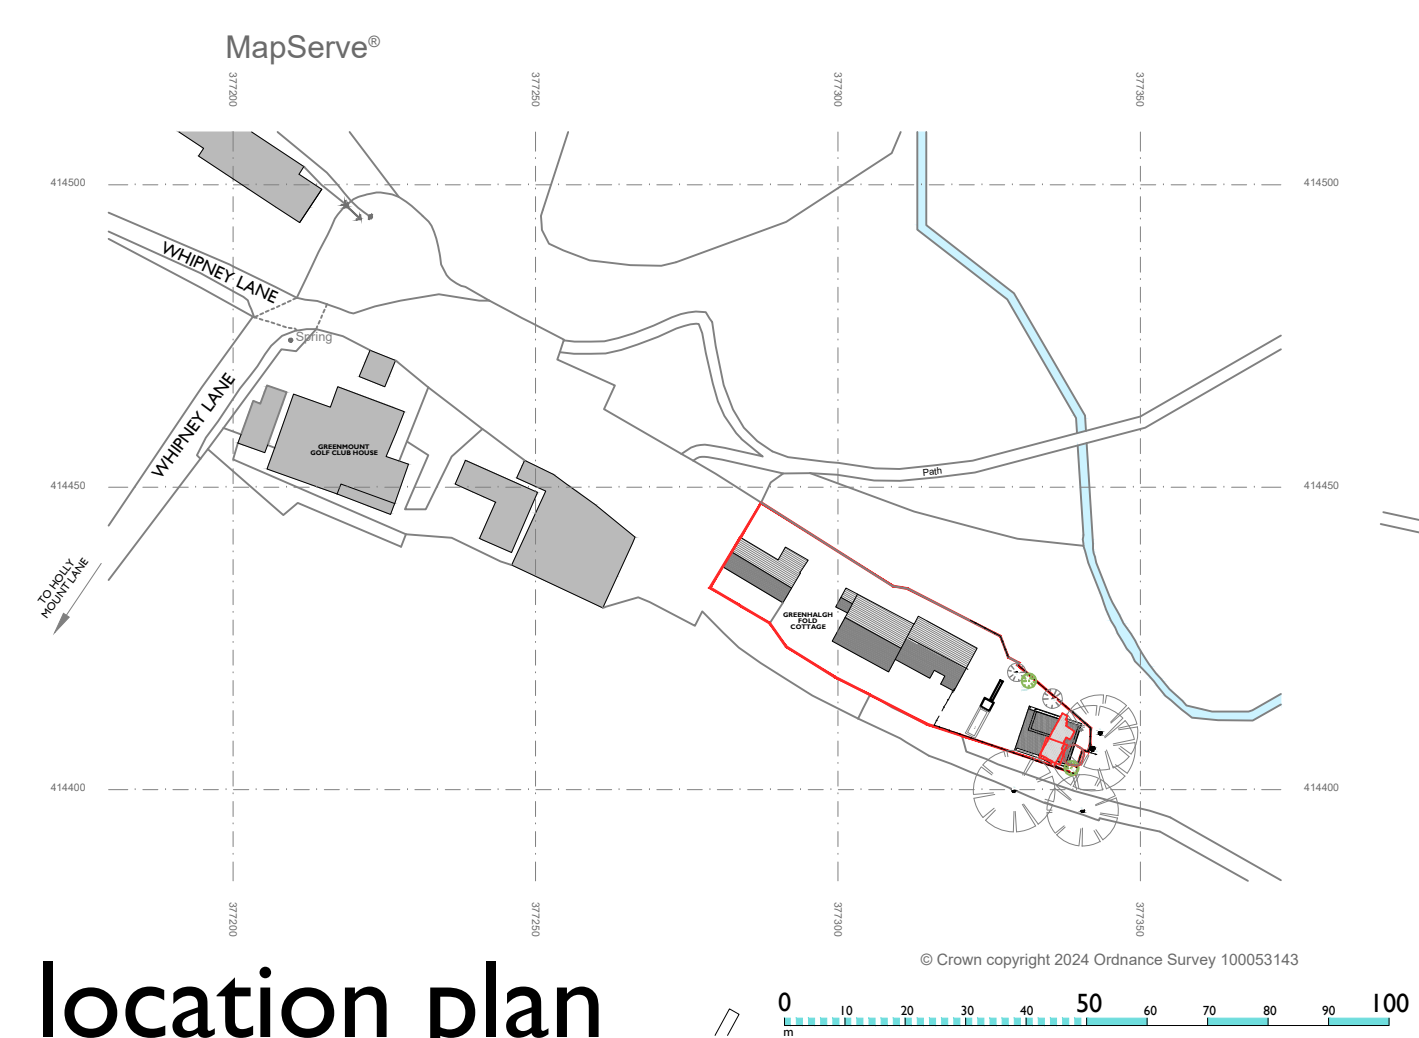

location plan
scale 1:1250



site plan
scale 1:200

SKY architecture, design & consulting	e: james@skyarchitecture.co.uk	Client Sarah & Charlotte	Drawing Title Proposed Site and Location Plans	Job Number 24009	Date March 2024	Paper Size A1	Revision
	t: 07743644720	Site Address Greenhalgh Fold Cottage, Whipney Lane, Greenmount, BL8 4HT		Drawing Number 100	Stage Planning	Scale 1:200 / 1250	
	ww: www.skyarchitecture.co.uk						