


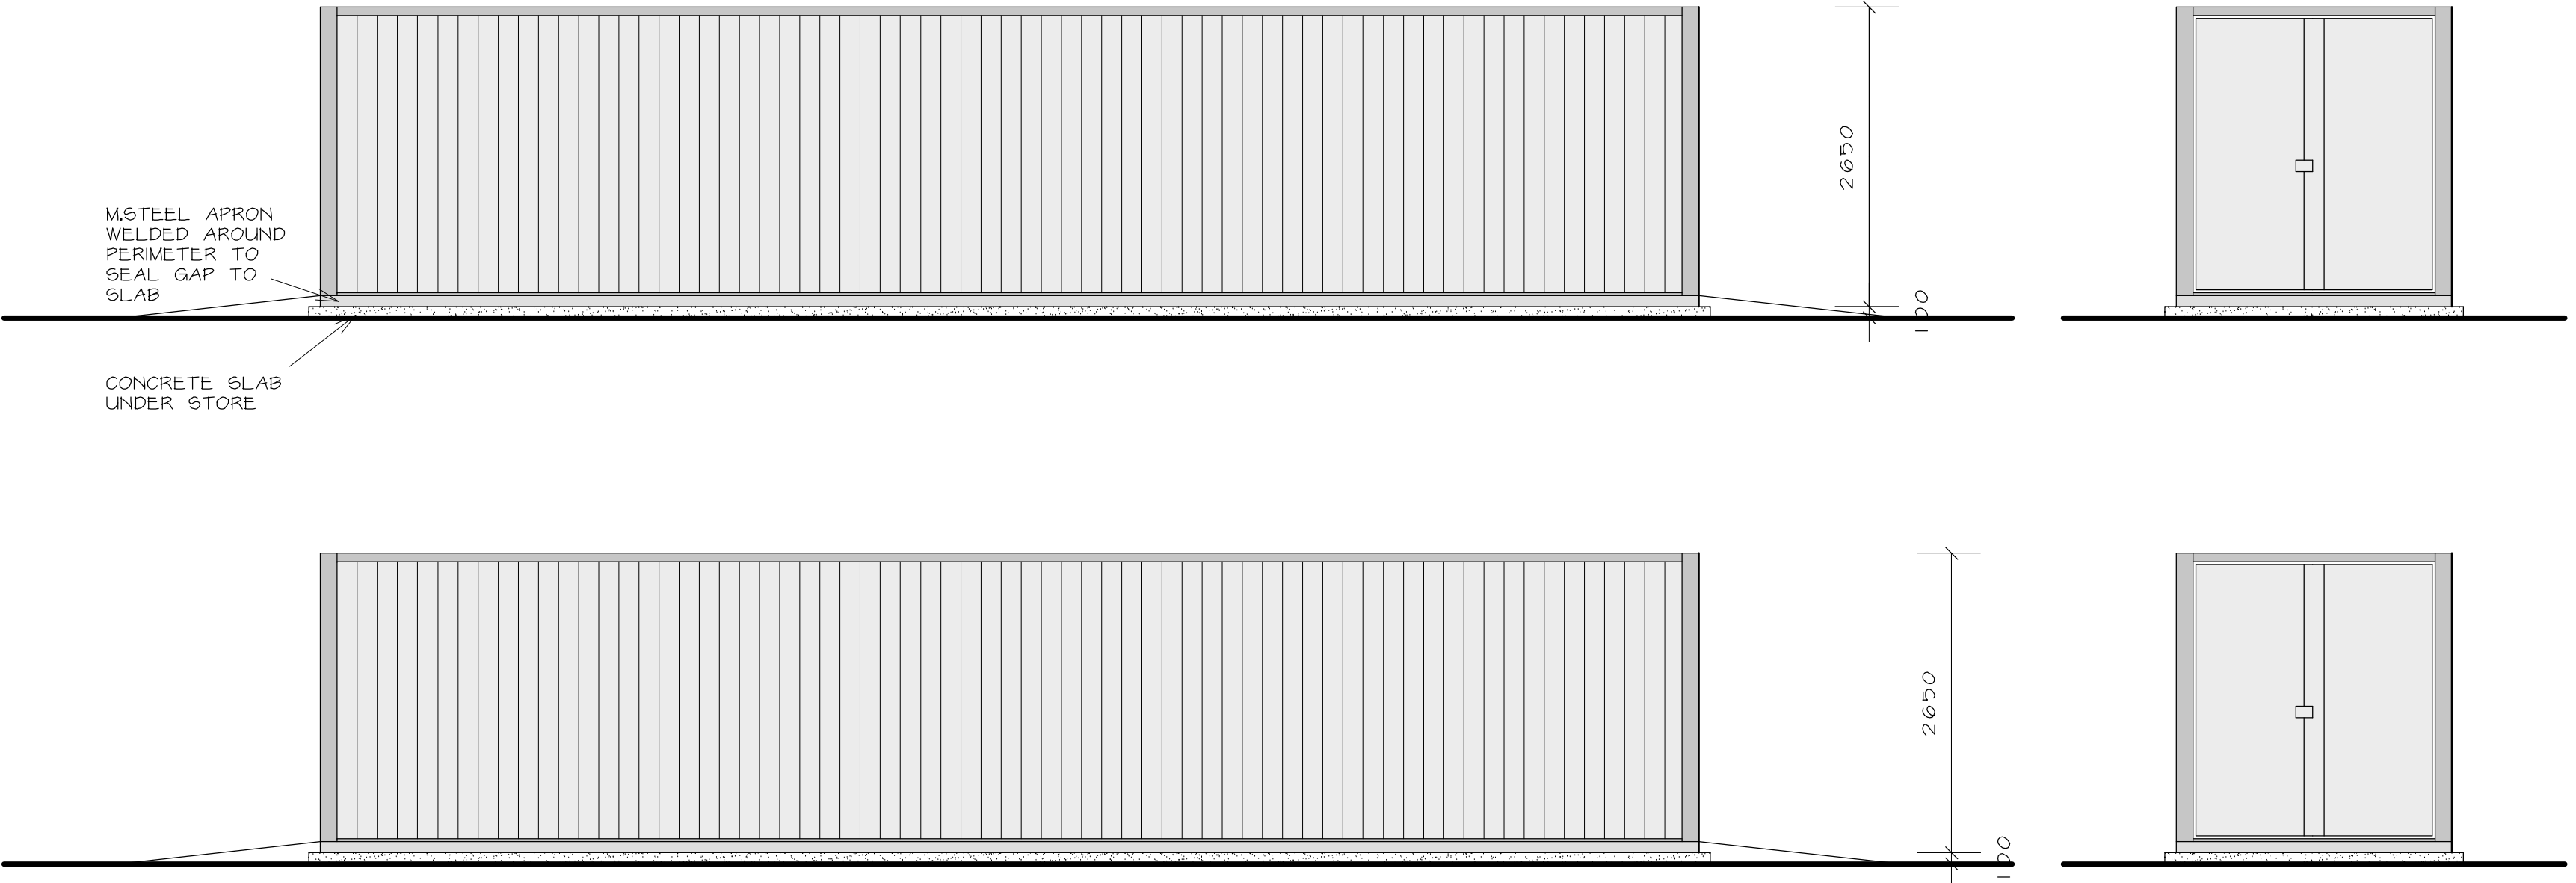


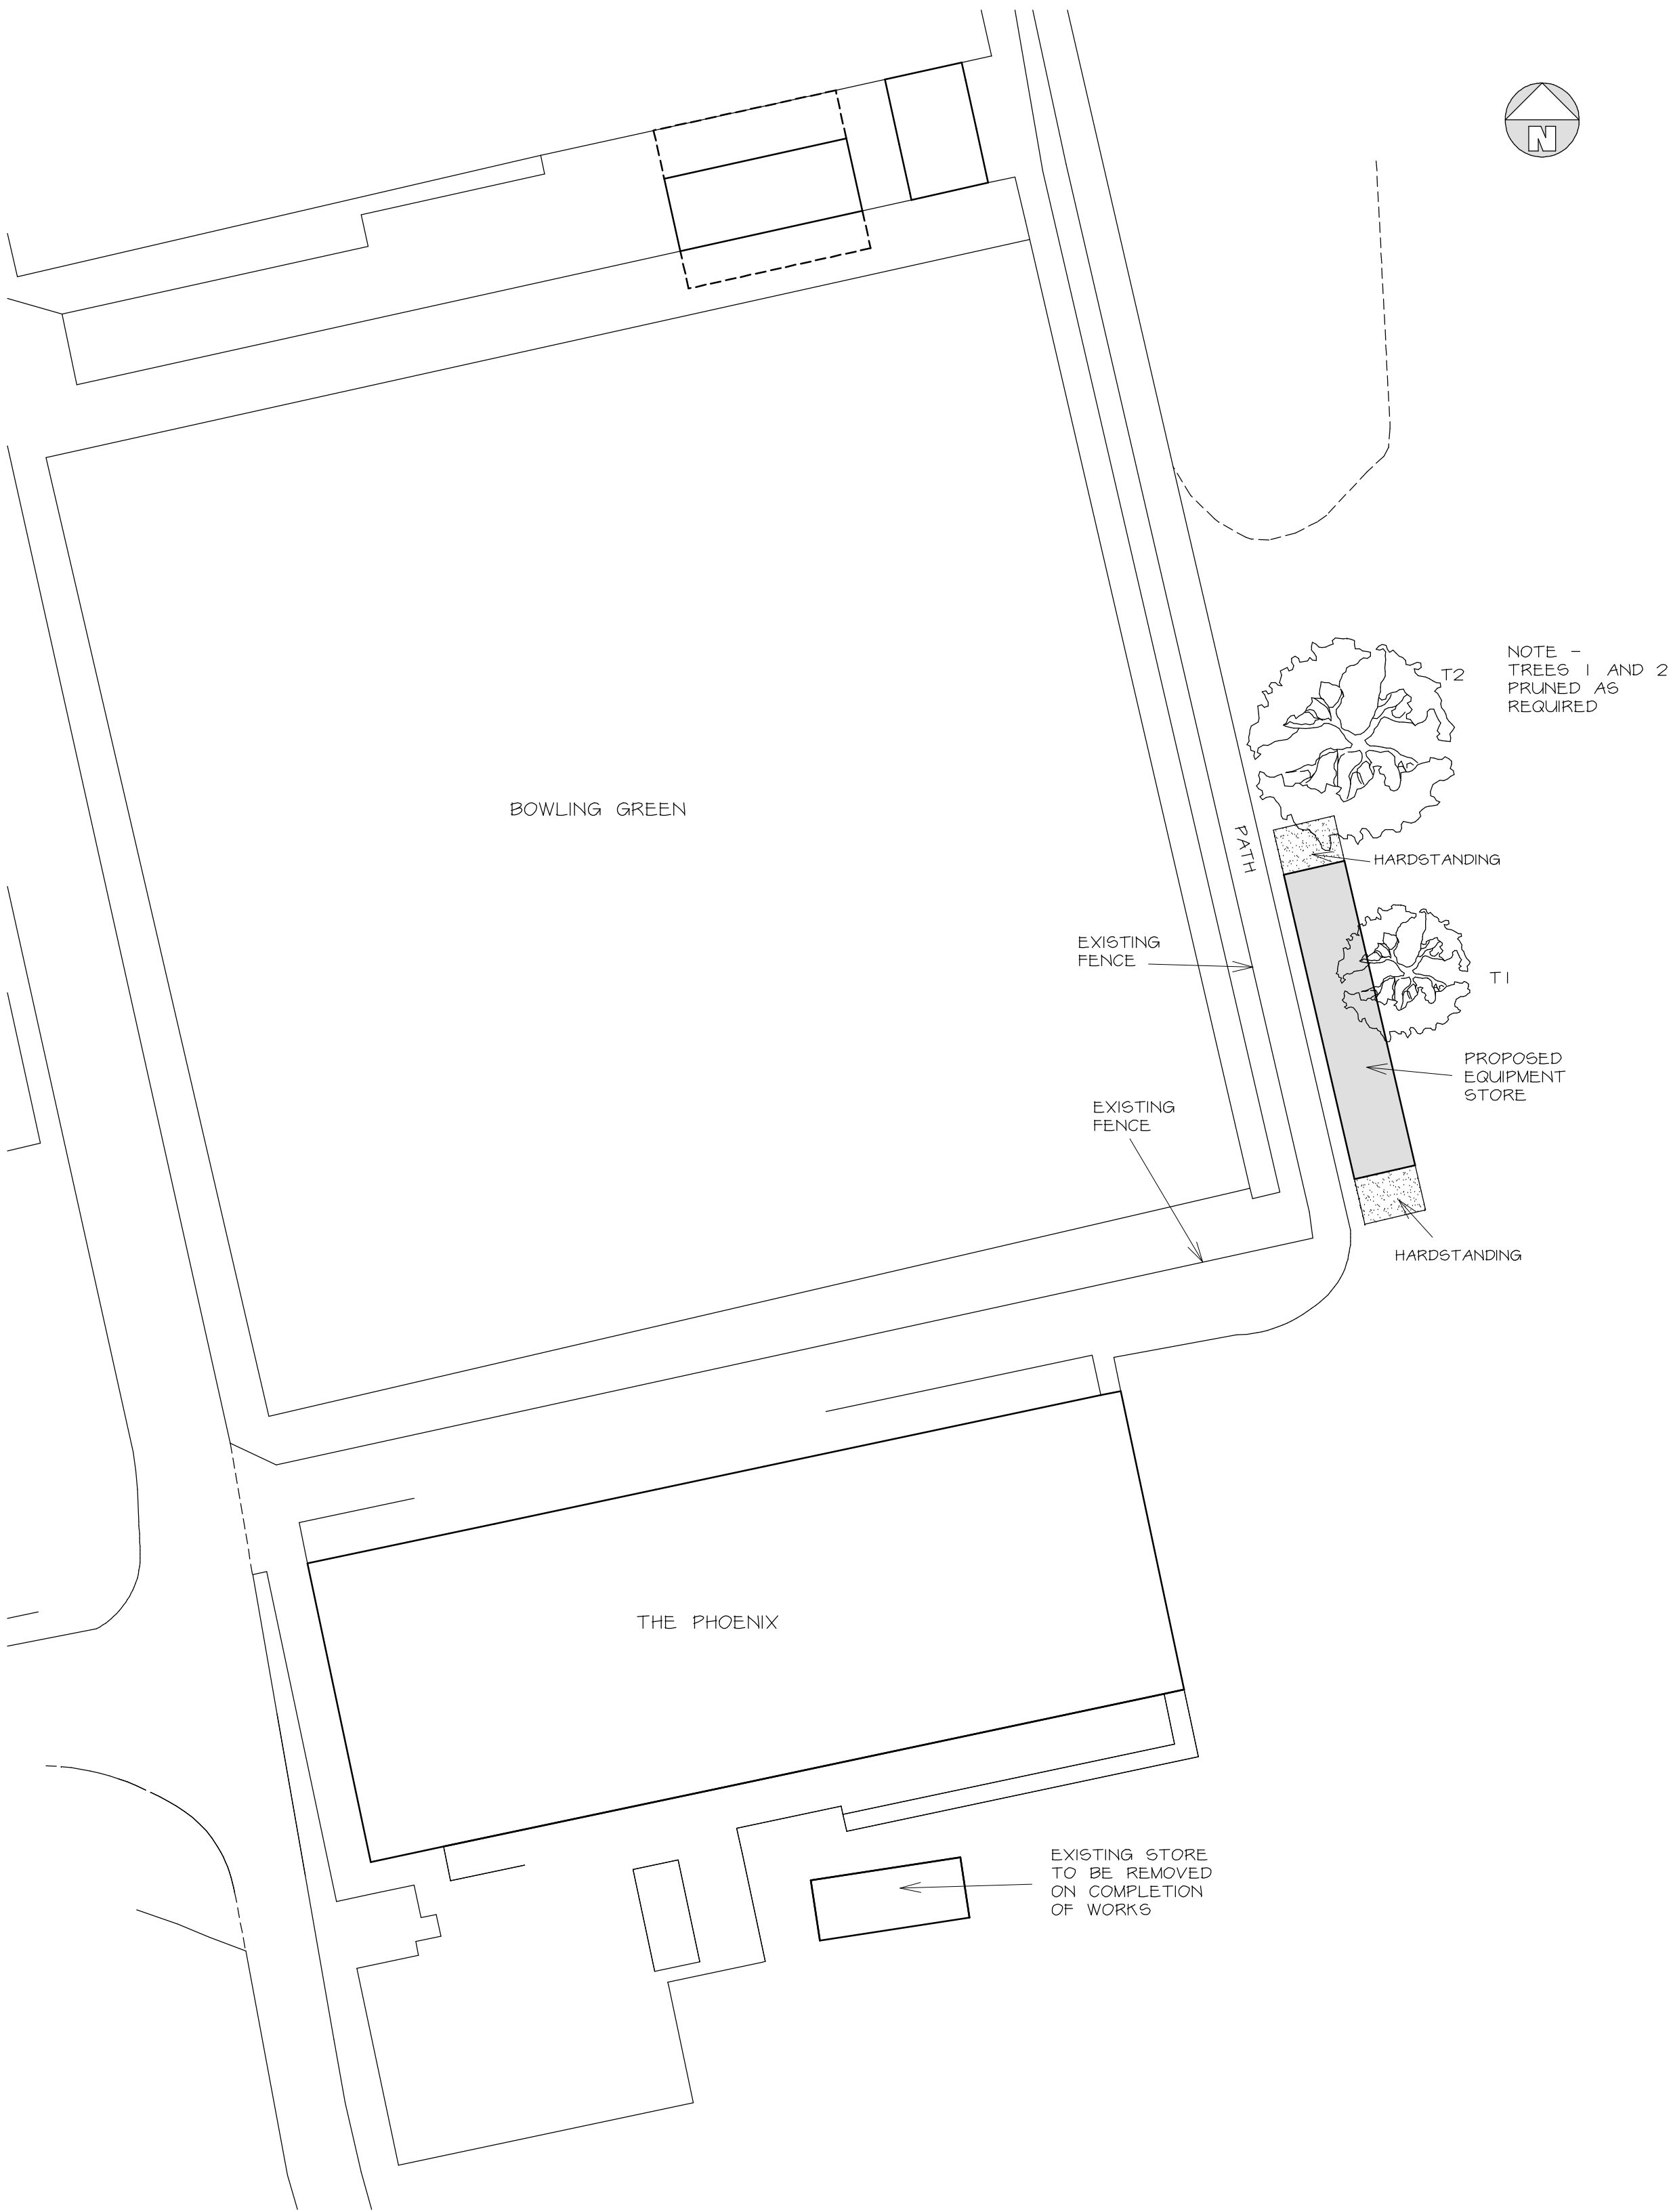

PROPOSED ELEVATIONS 1 : 50

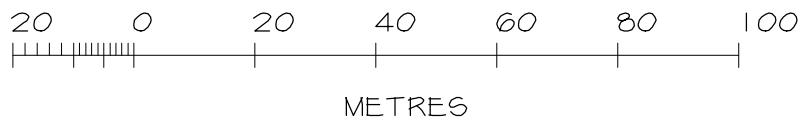

PROPOSED PLAN 1 : 50

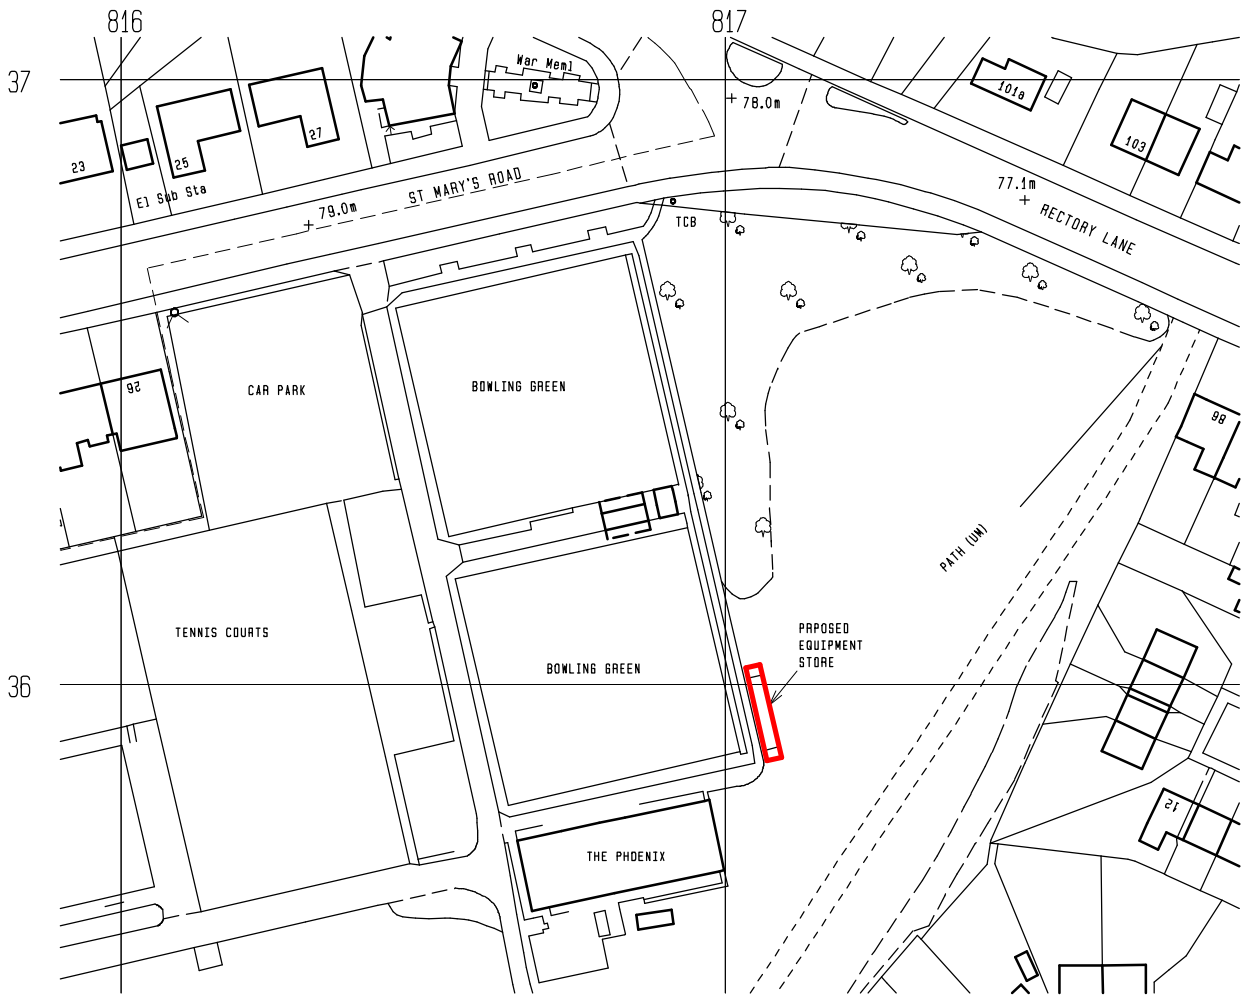

LOCATION PLAN 1 : 1250

MATERIALS
METAL ROOF AND WALLS PAINTED GREEN
(RAL 6005)

Telephone 0161 643 2422

Northside Plans Ltd

Planning and Building Design

116 Simister Lane Prestwich Manchester M25 2SB

Project

PROPOSED EQUIPMENT STORE
ST MARY'S PARK
ST MARY'S ROAD
PRESTWICH

Title

FLOOR PLAN, ELEVATIONS AND
SITE PLAN

Scale 1:50 1:200 (A1) Date 08/2021
Drawn by NIGEL TAMG Dwg.no. SMP/1C