



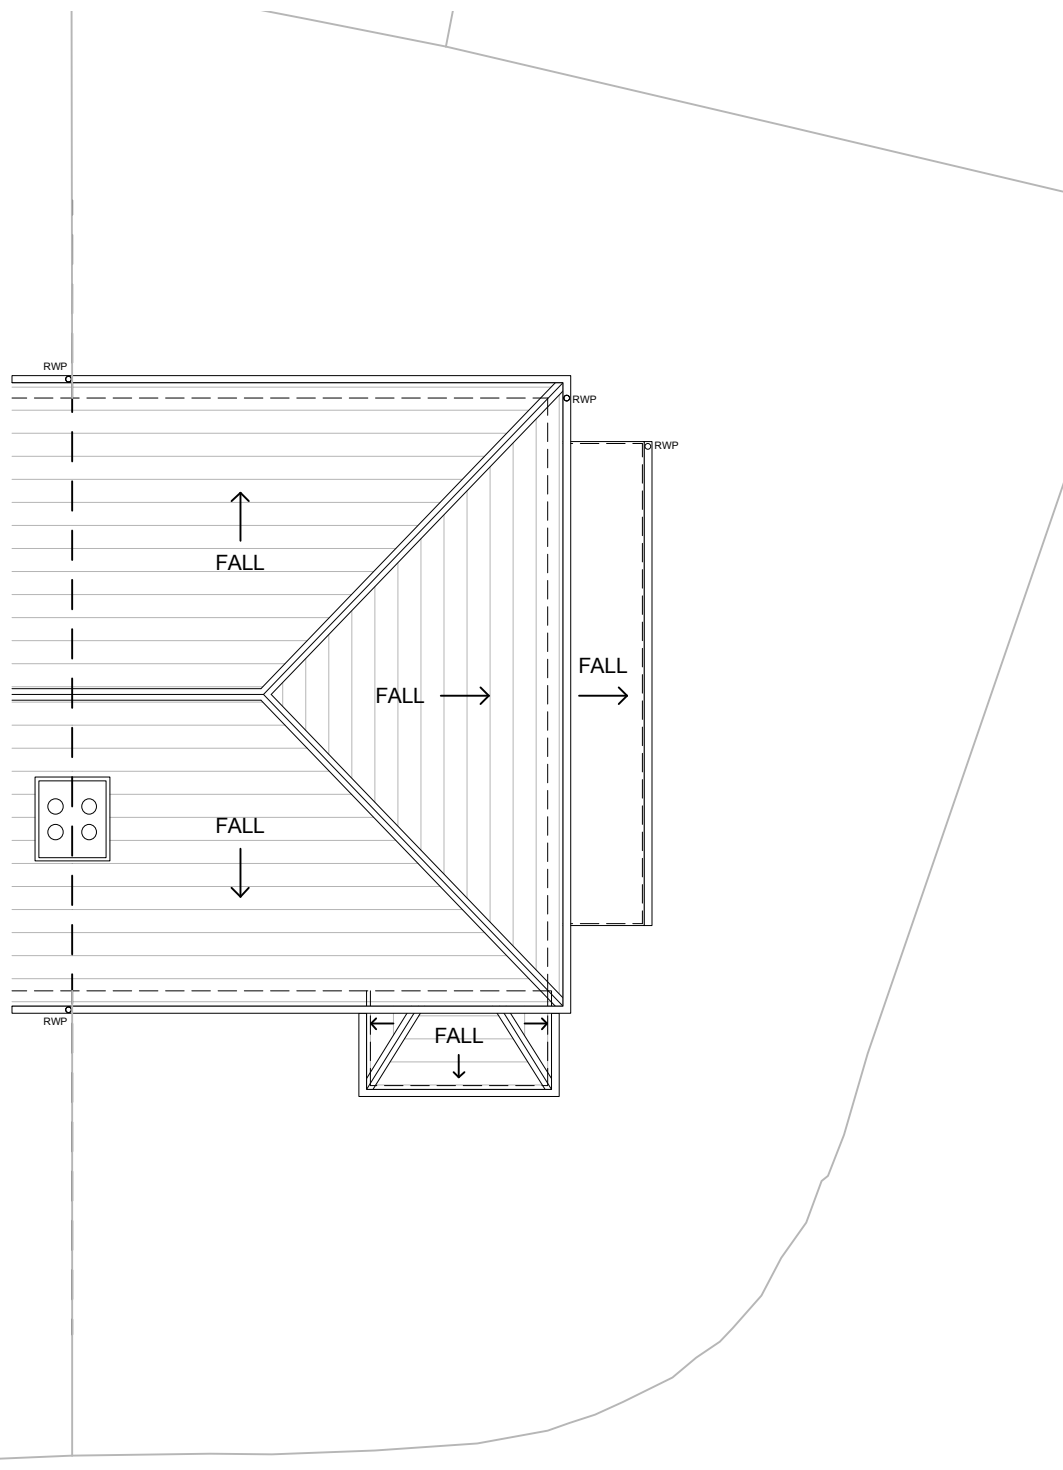

Existing Roof Plan

 


NO DIMENSIONS ARE TO BESCALED FROM THIS DRAWING.
ALL DIMENSIONS AND SIZES TO BE CHECKED ON SITE.
NORTH POINTS SHOWN ARE INDICATIVE

SITE SPECIFIC HAZARDS

IN ACCORDANCE WITH THE REQUIREMENTS OF THE CDM
REGULATIONS 2015 THE FOLLOWING SIGNIFICANT
RESIDUAL HAZARDS HAVE NOT BEEN DESIGNED OUT OF
THIS PROJECT AND MUST BE TAKEN INTO CONSIDERATION
BY CONTRACTORS PLANNING TO UNDERTAKE THEWORKS
SHOWN ON THIS DRAWING

Note:
Drawing based on site
measurements and subject to detail
building survey by surveyor

 

REV.	DATE	NOTES	INIT.
------	------	-------	-------

CLIENT/PROJECT

MR MOHAMMED FAISIL
55 CHAPEL ROAD, PRESTWITCH,
MANCHESTER, M25 9SQ

DRAWING TITLE

EXISTING ROOF PLAN

STATUS			
PLANNING			
DATE	DRAWN BY	SCALE @ A3	
MAY 2026	-	1:100	
PROJECT NUMBER	TYPE & NUMBER	REVISION LETTER	

DRAWING NO.
124

111 -