


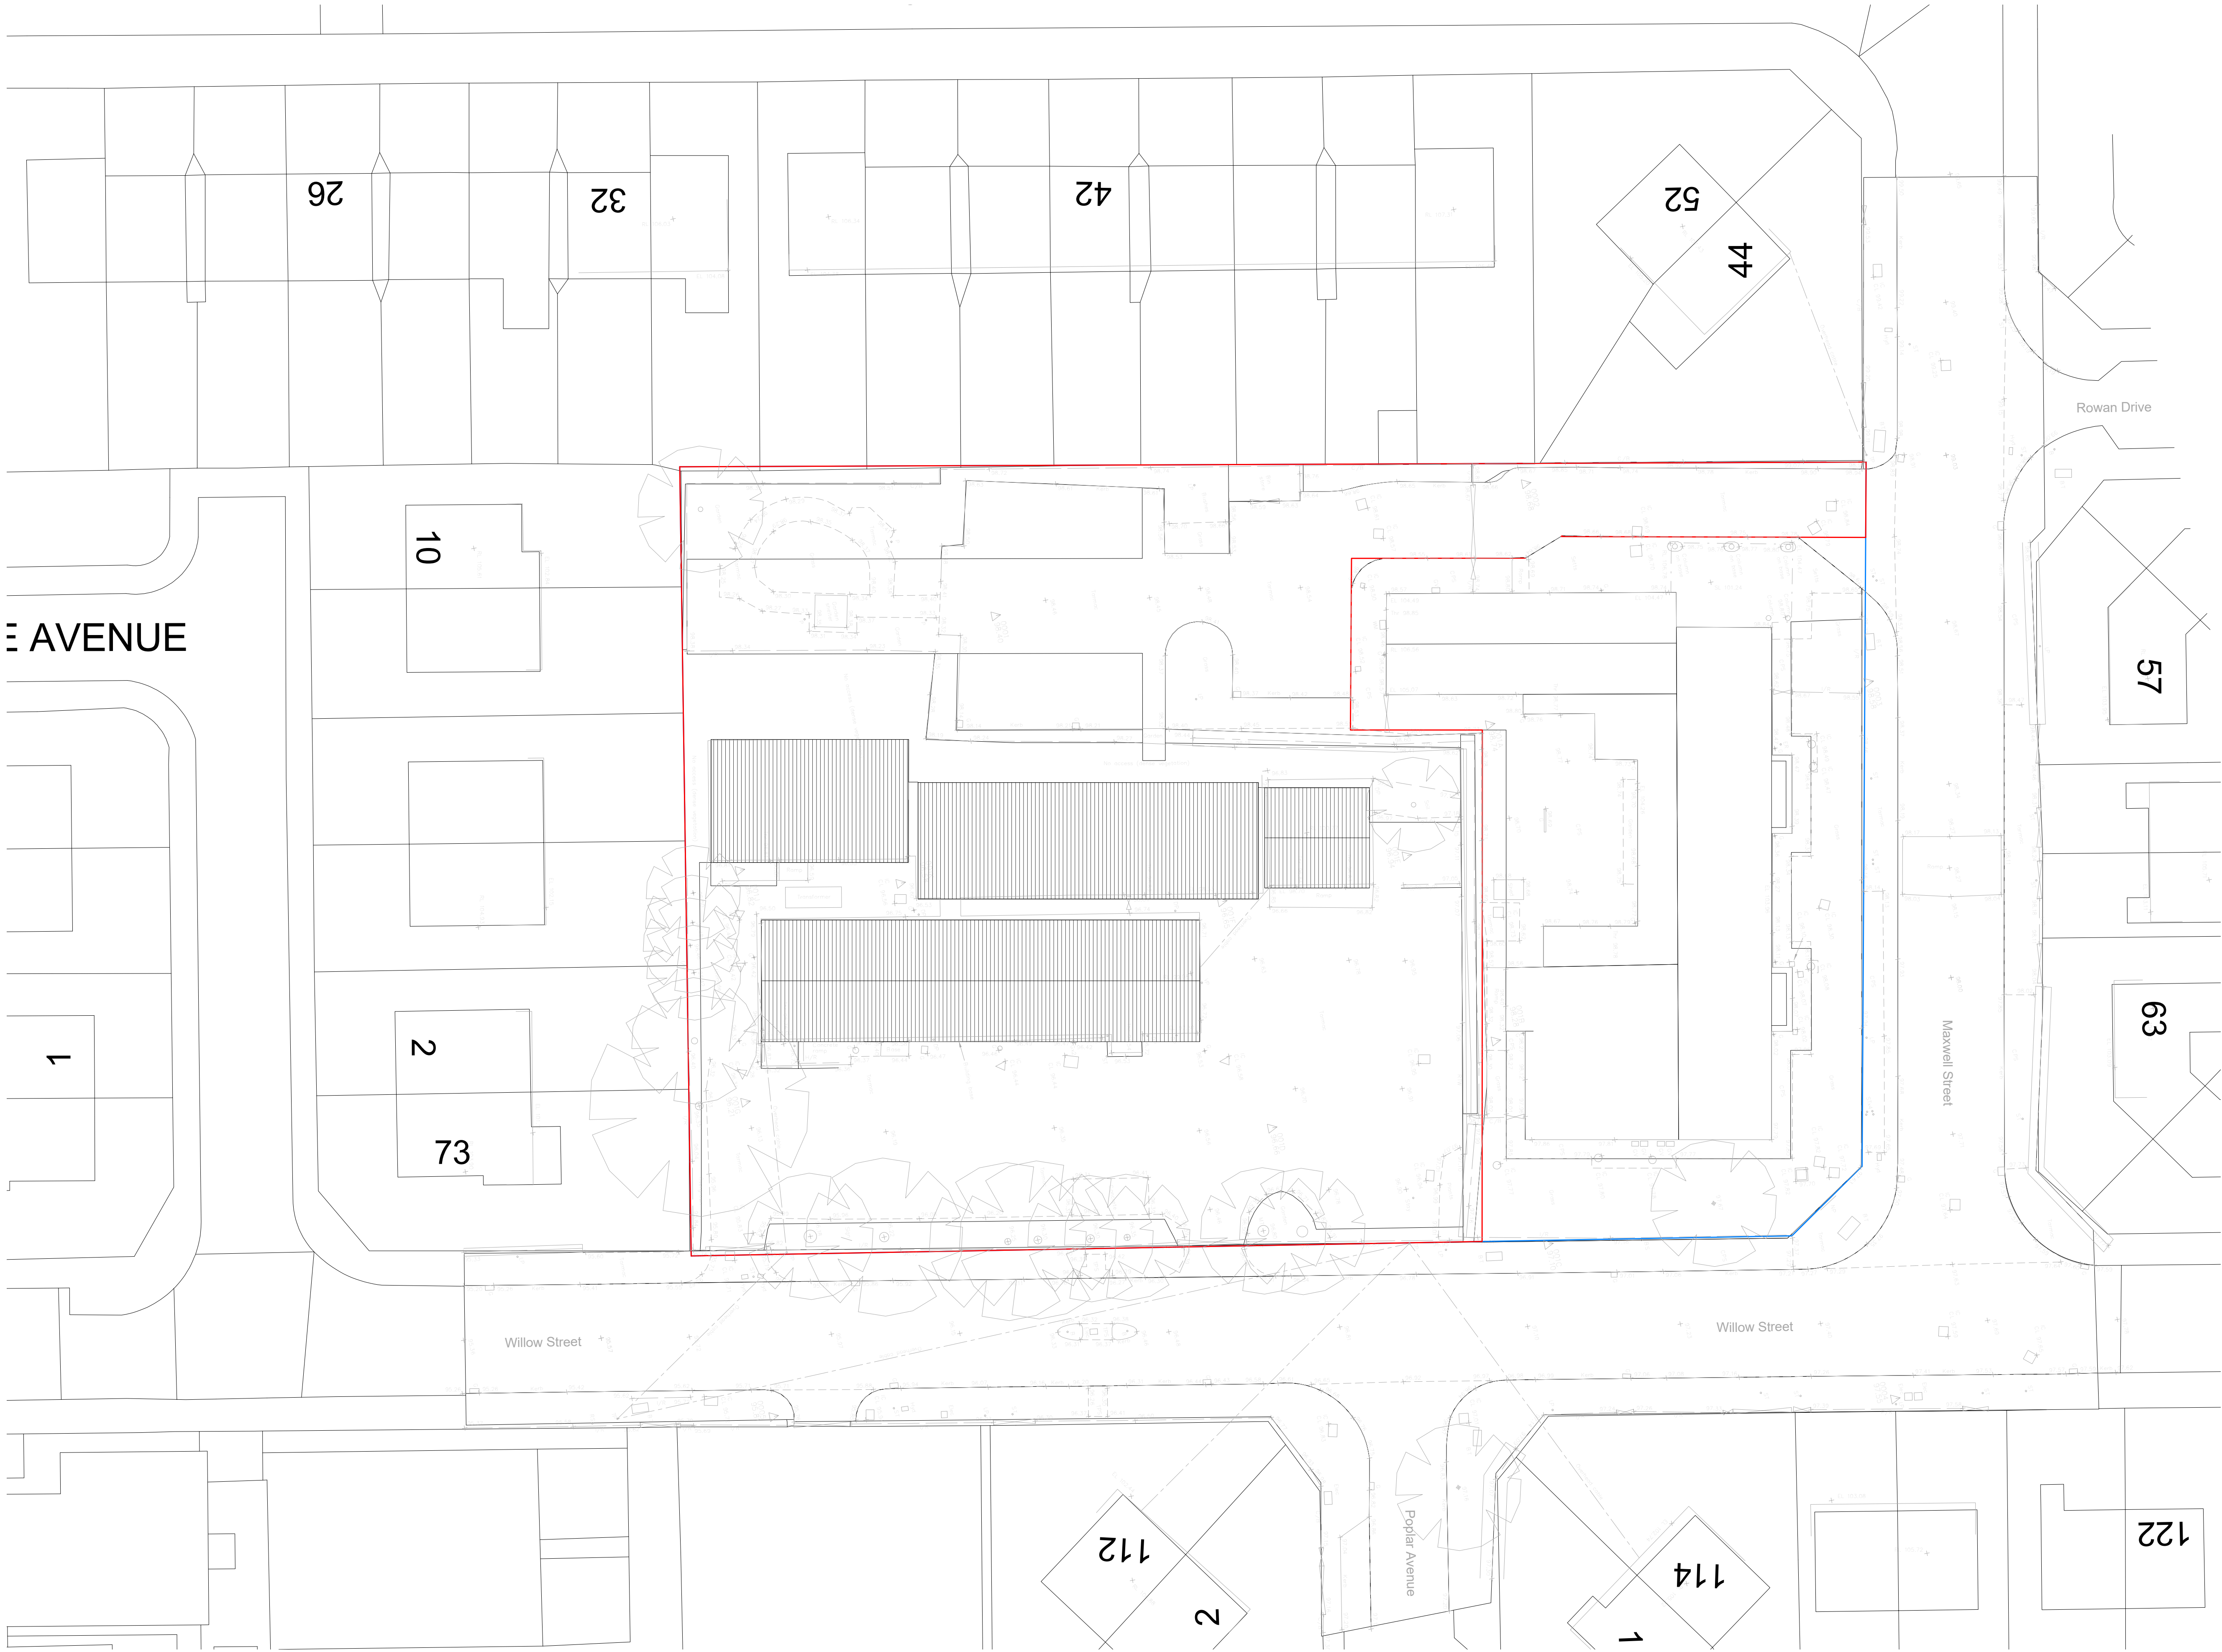

E AVENUE

Rowan Drive

Maxwell Street



Willow Street

Willow Street

Poplar Avenue

Notes

Jennings Design Associates take no responsibility for any dimensions obtained by scaling from this drawing. If no dimension is shown the recipient must ascertain the dimension specifically from the Architect or by site measurement. Supplying this drawing in digital form is solely for convenience and no reliance may be placed on digital data. All data must be checked against hard copy. Dimensions must be checked on site. Any discrepancies must be reported to the Architect immediately. This drawing is copyright of Jennings Design Associates

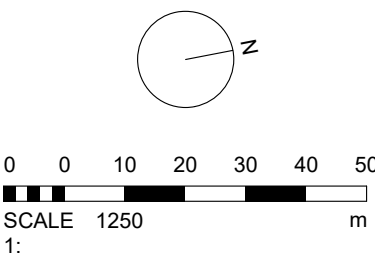 

Rev	Description	Date	By
Revision Schedule			



jda architects
info@jda-architects.com
www.jda-architects.com
manchester: 0151 336 5011
liverpool: 0151 685 0112

Project Details:		1264 - Willow Street, Bury	
Client:		Irwell Valley	
RIBA Workstage:		Preliminary	
Scale:		1: 200	
@ Original size		@ A1	
Date:		14/09/22	
Drawn by:		SD	
Checked By:		KOR	
Status/Suitability Code:		S0	

Project Code	Originator	Vol/Sys	Level	Type	Role	Number
1264-JDA-Z1-00-DR-A-0002						
Description						Rev
Existing Site Plan						

Z:\1264 - Willow Street, Bury\Drawings\Level\BIM\264_Z1_00_00_UR_A_0001.rvt