


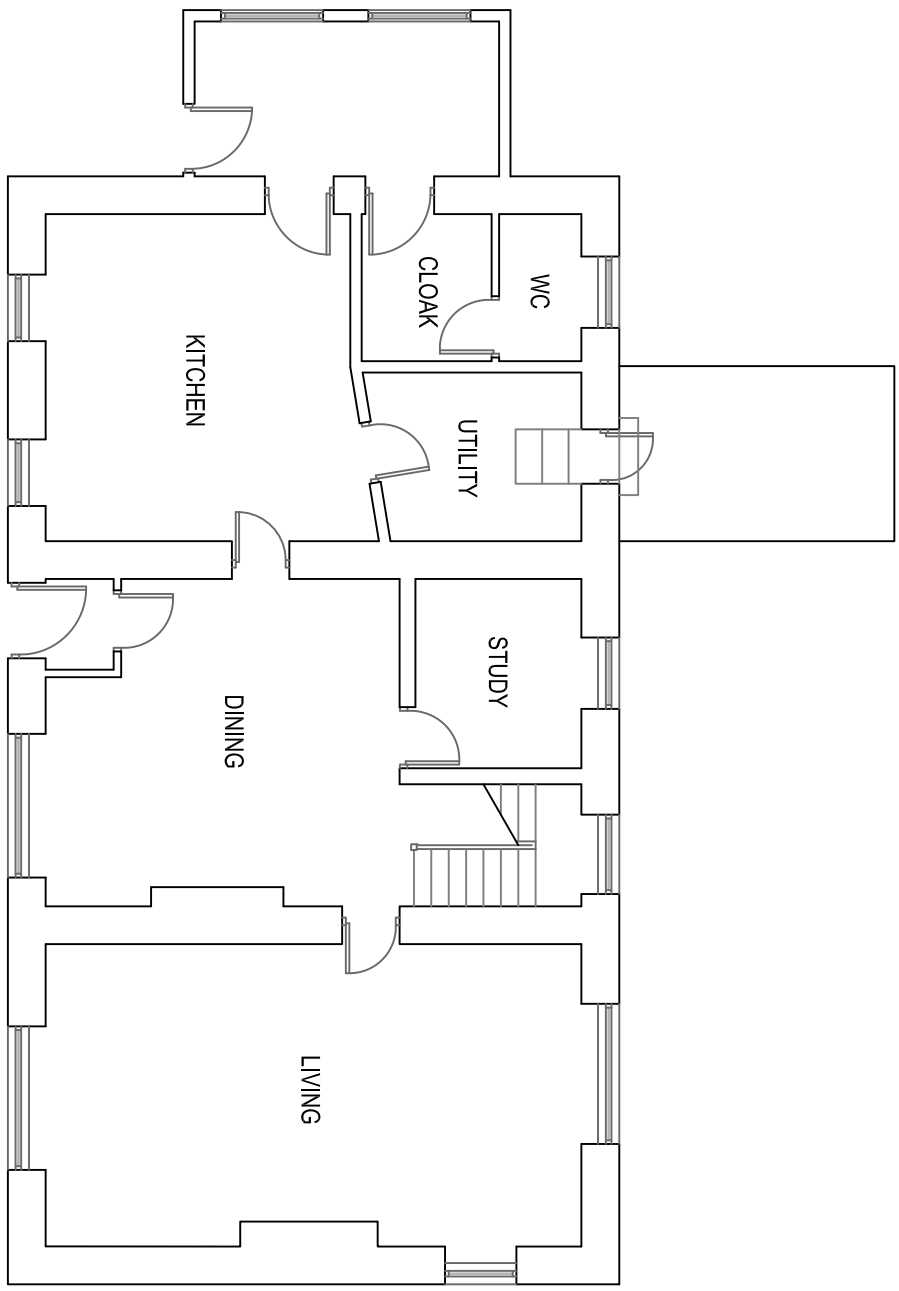


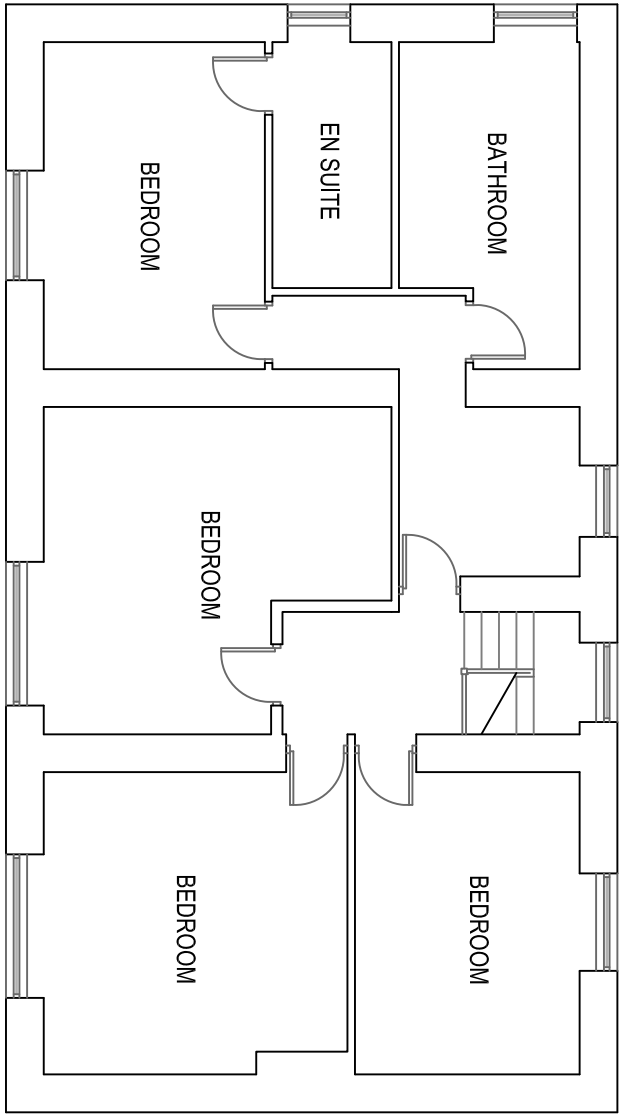


EXISTING GF PLAN 1:100

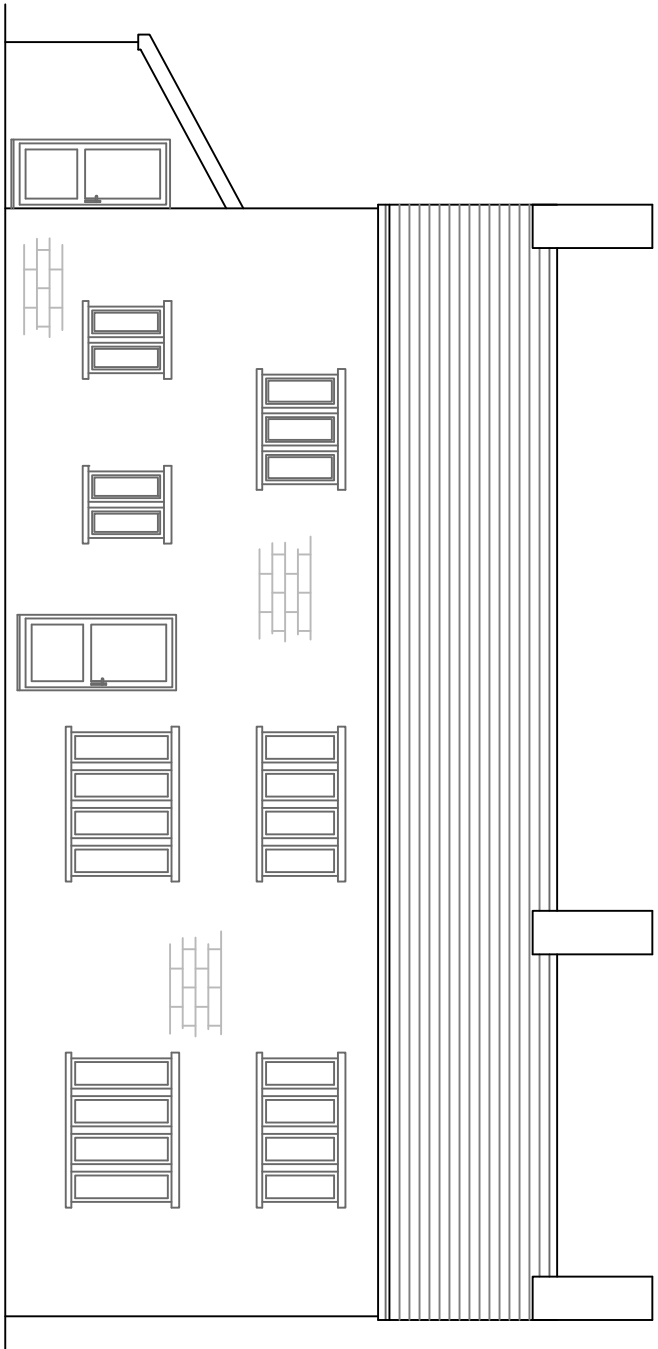


EXISTING FF PLAN 1:100

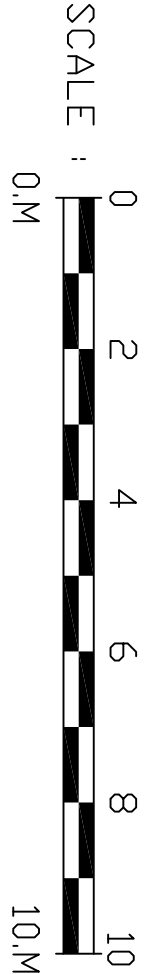


EXISTING FRONT ELEVATION 1:100

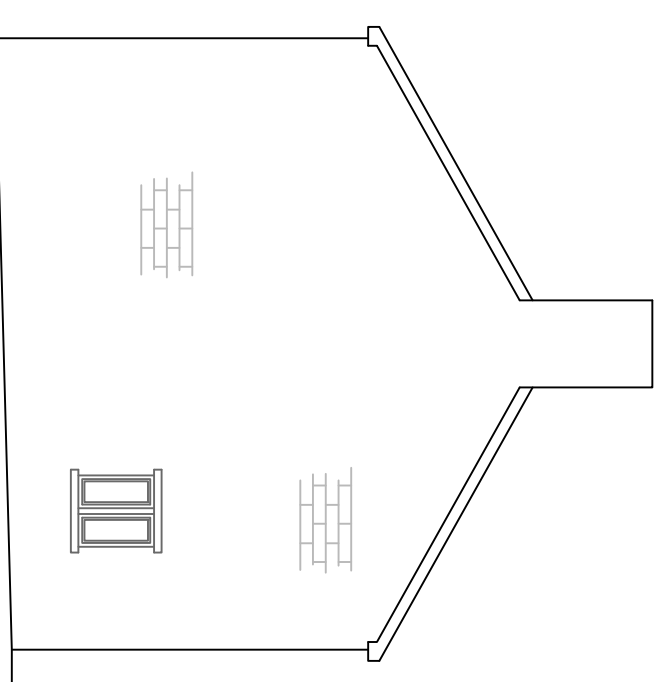


EXISTING SIDE ELEVATION 1:100

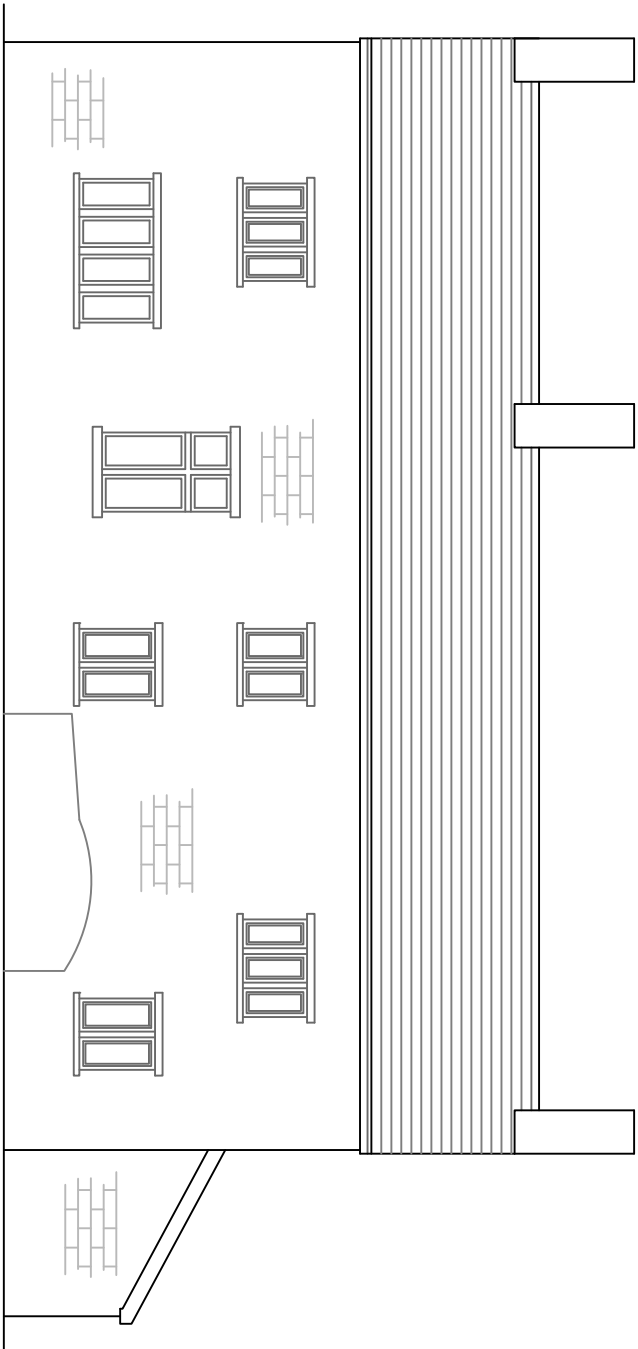


EXISTING REAR ELEVATION 1:100

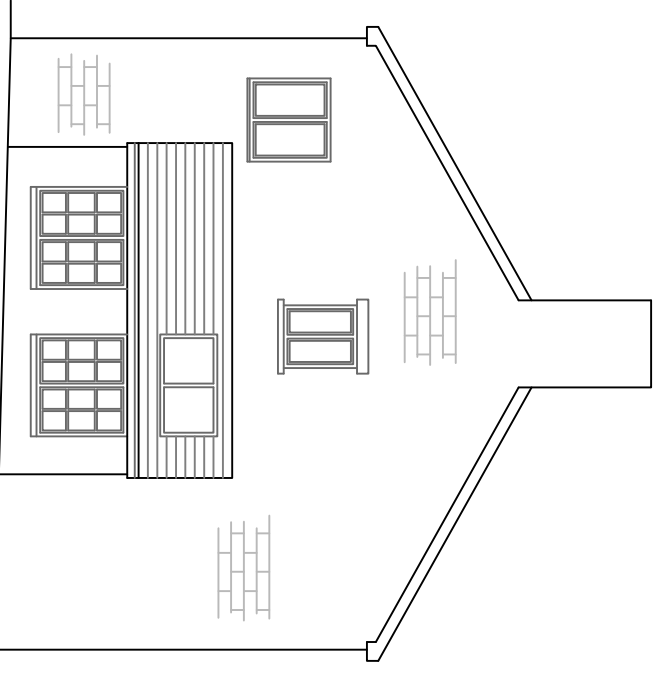


EXISTING SIDE ELEVATION 1:100

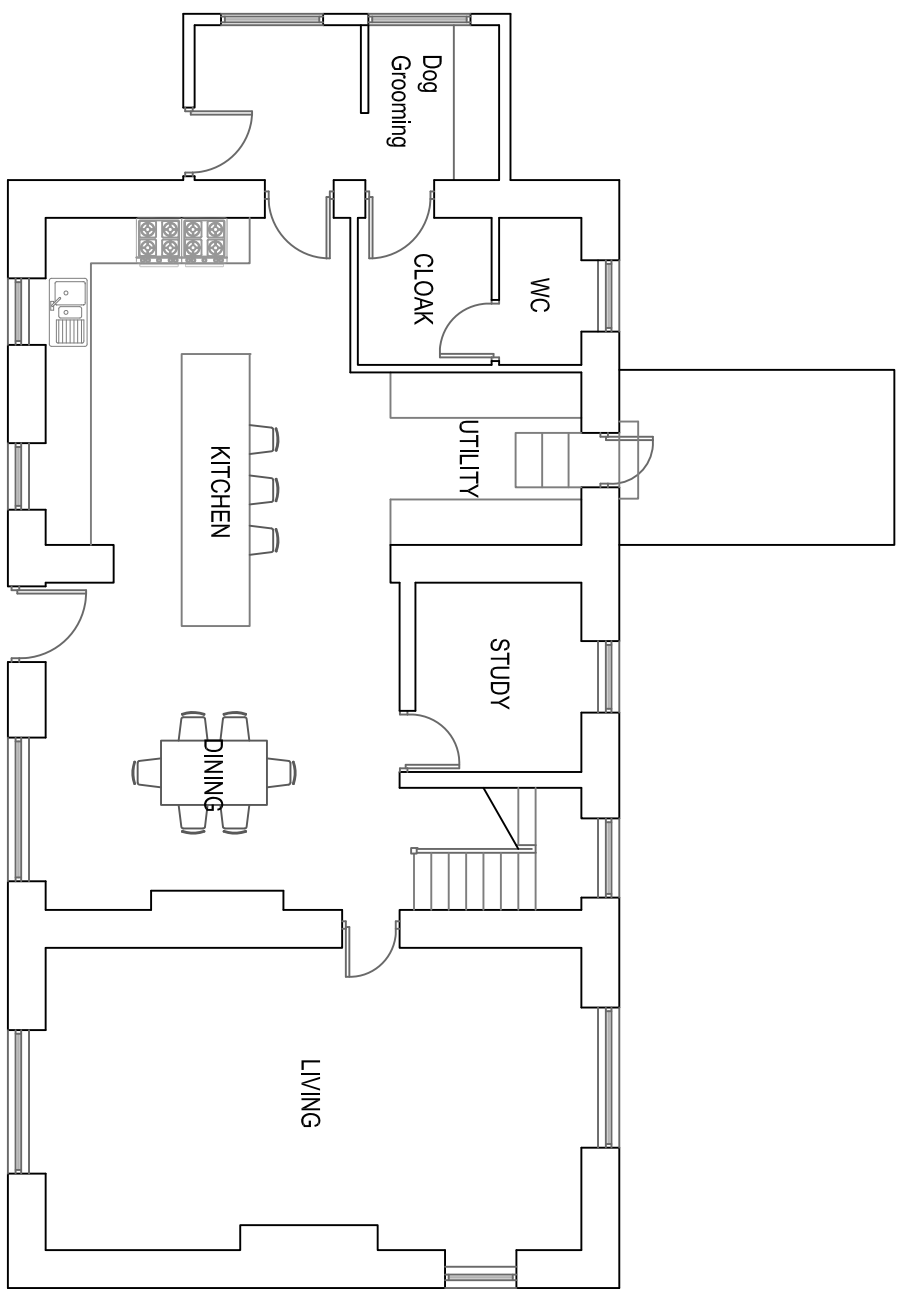


PROPOSED GF PLAN 1:100

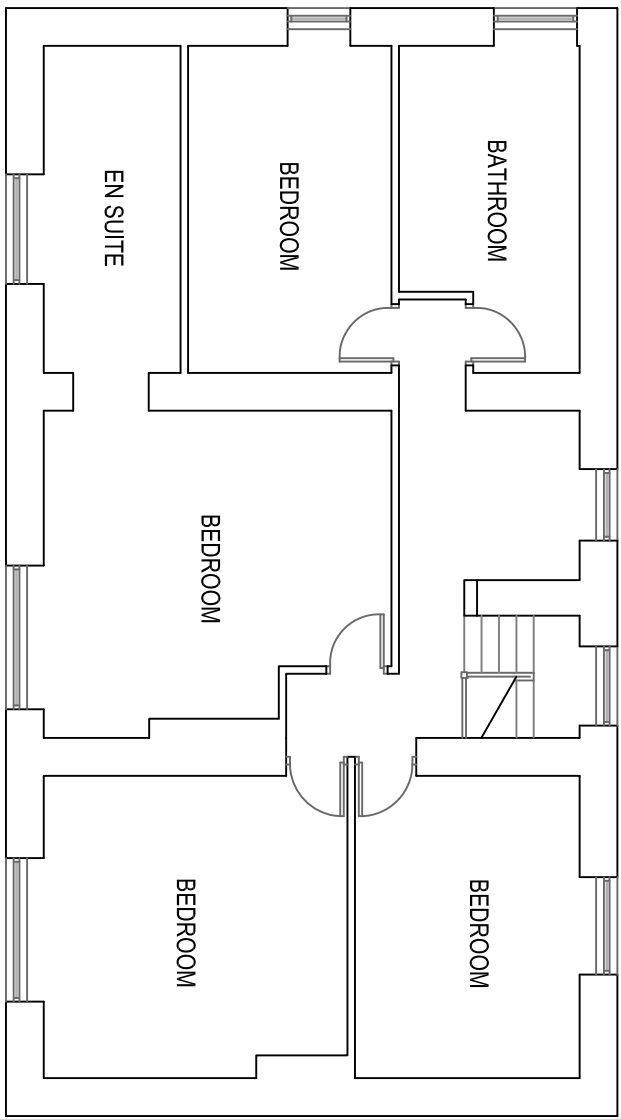


PROPOSED FF PLAN 1:100

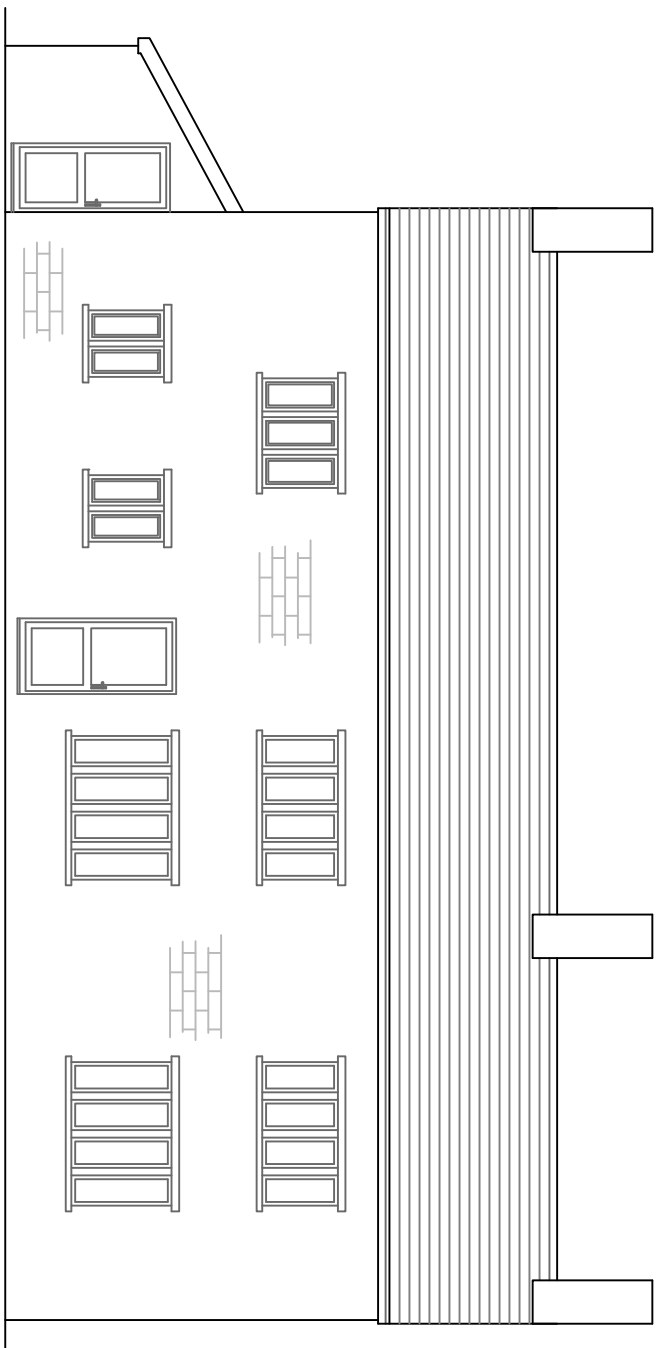


PROPOSED FRONT ELEVATION 1:100

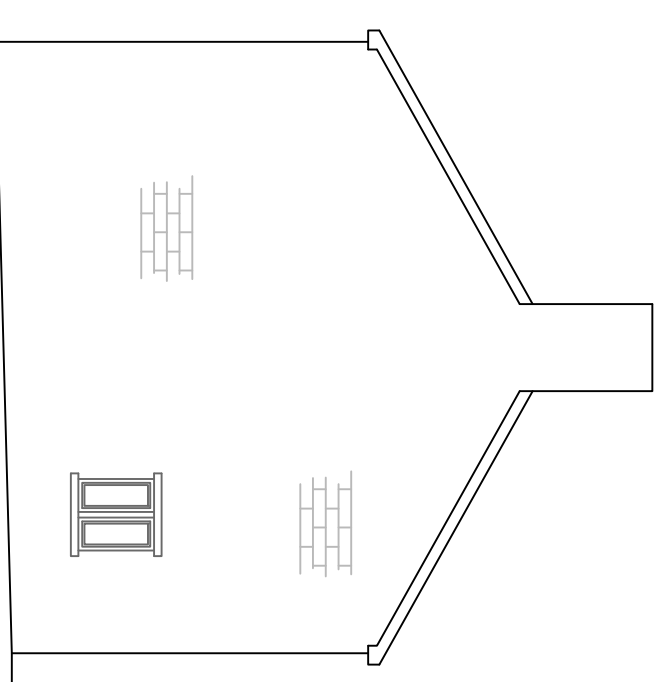

PROPOSED SIDE ELEVATION 1:100

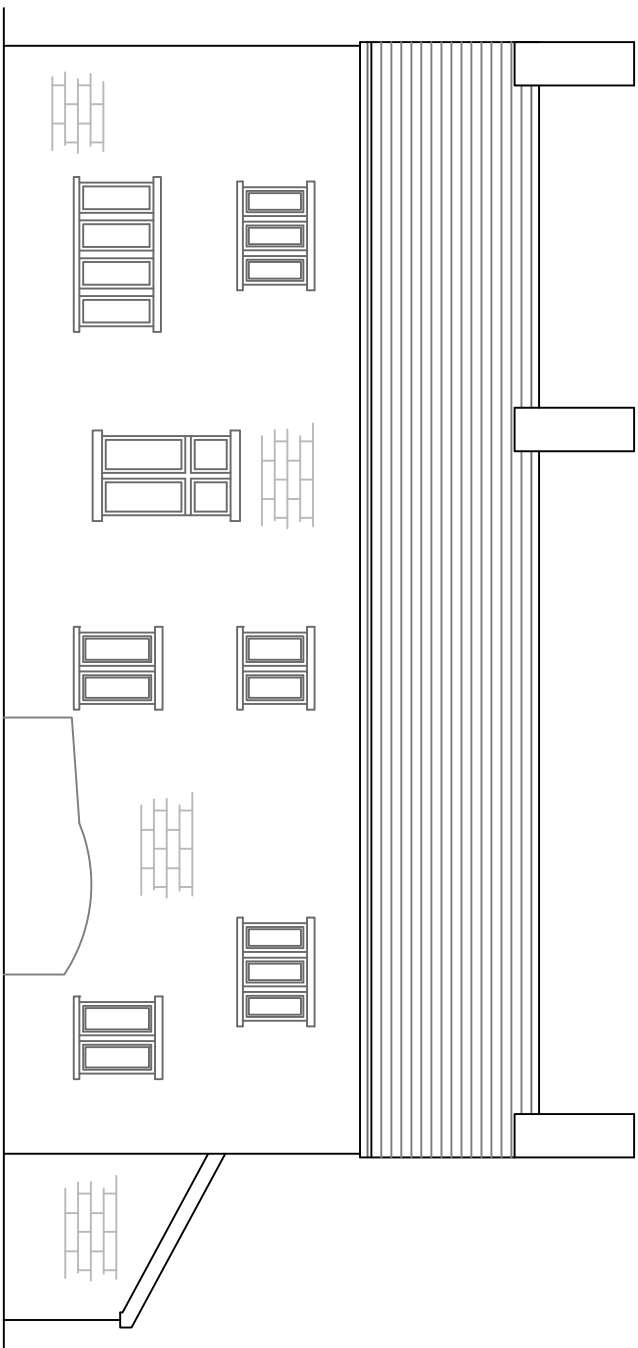

PROPOSED REAR ELEVATION 1:100

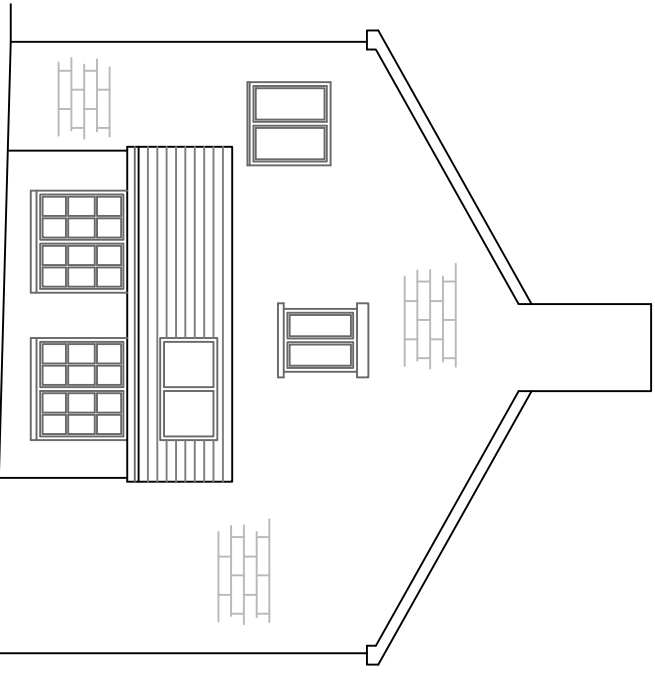

PROPOSED SIDE ELEVATION 1:100

INTERNAL ALTERATIONS

Plant Farm Close, Cross Lane
Ramsbottom
BL8 4LY

Existing & Proposed Plans
and Elevations

Drawn: CDW/
Scale: 1:100 @ A1
Date: December 2023

2715_RAM_02_Planning