




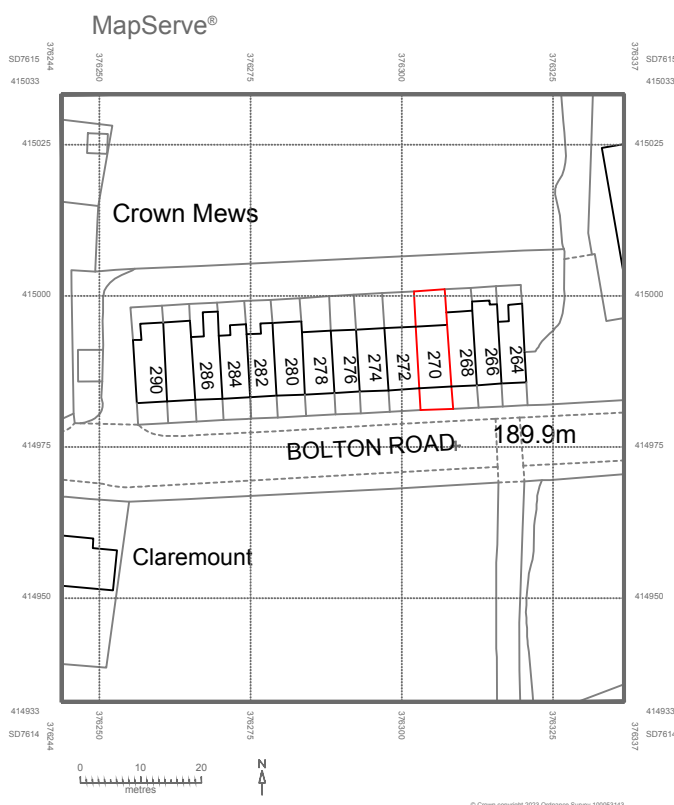

Location Plan 1:1250@A1

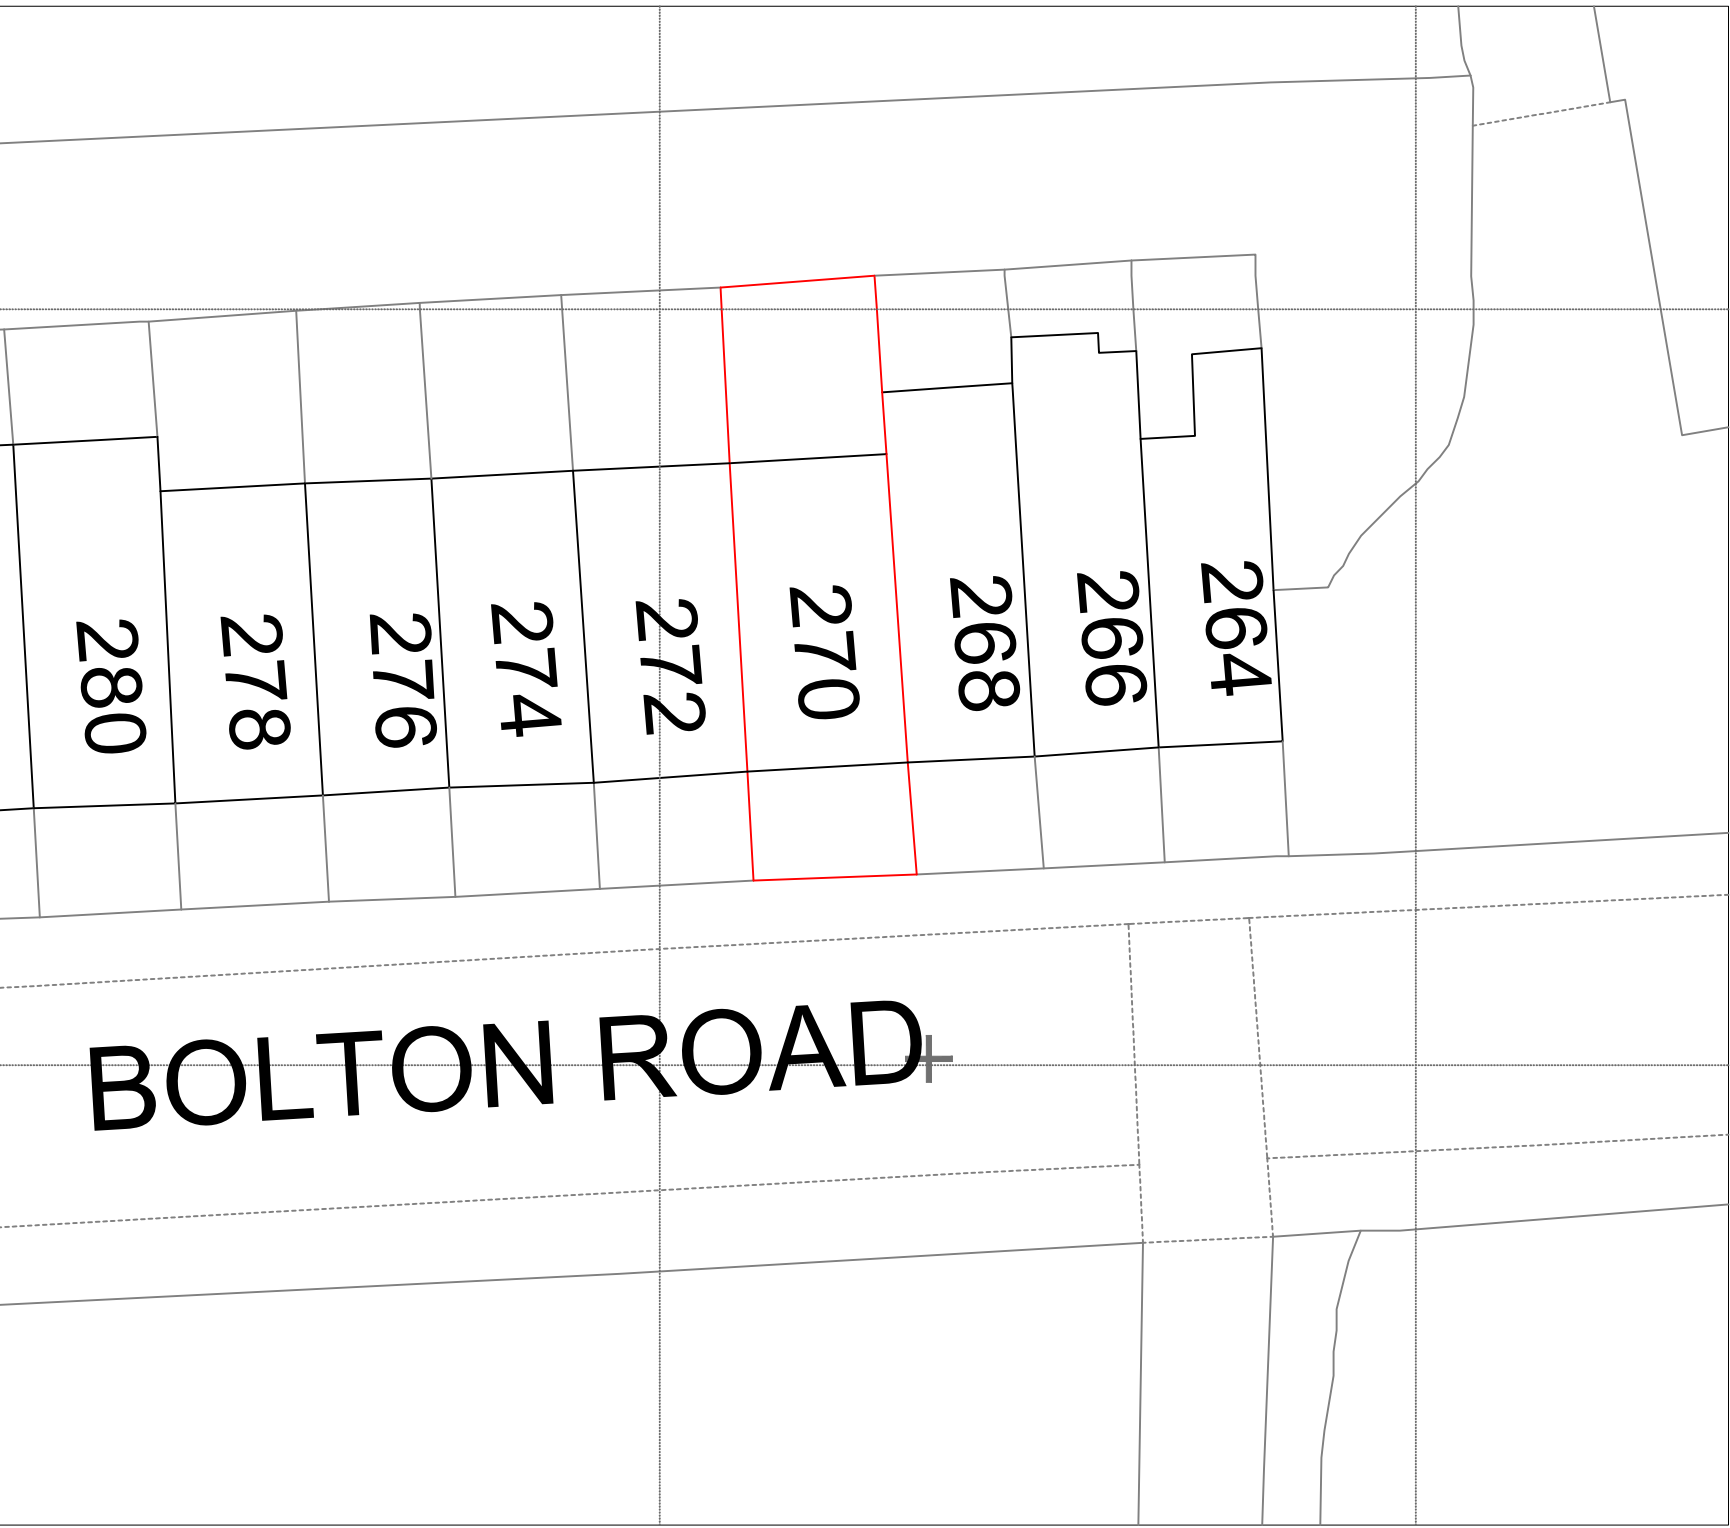

Existing Site Plan 1:250@A1

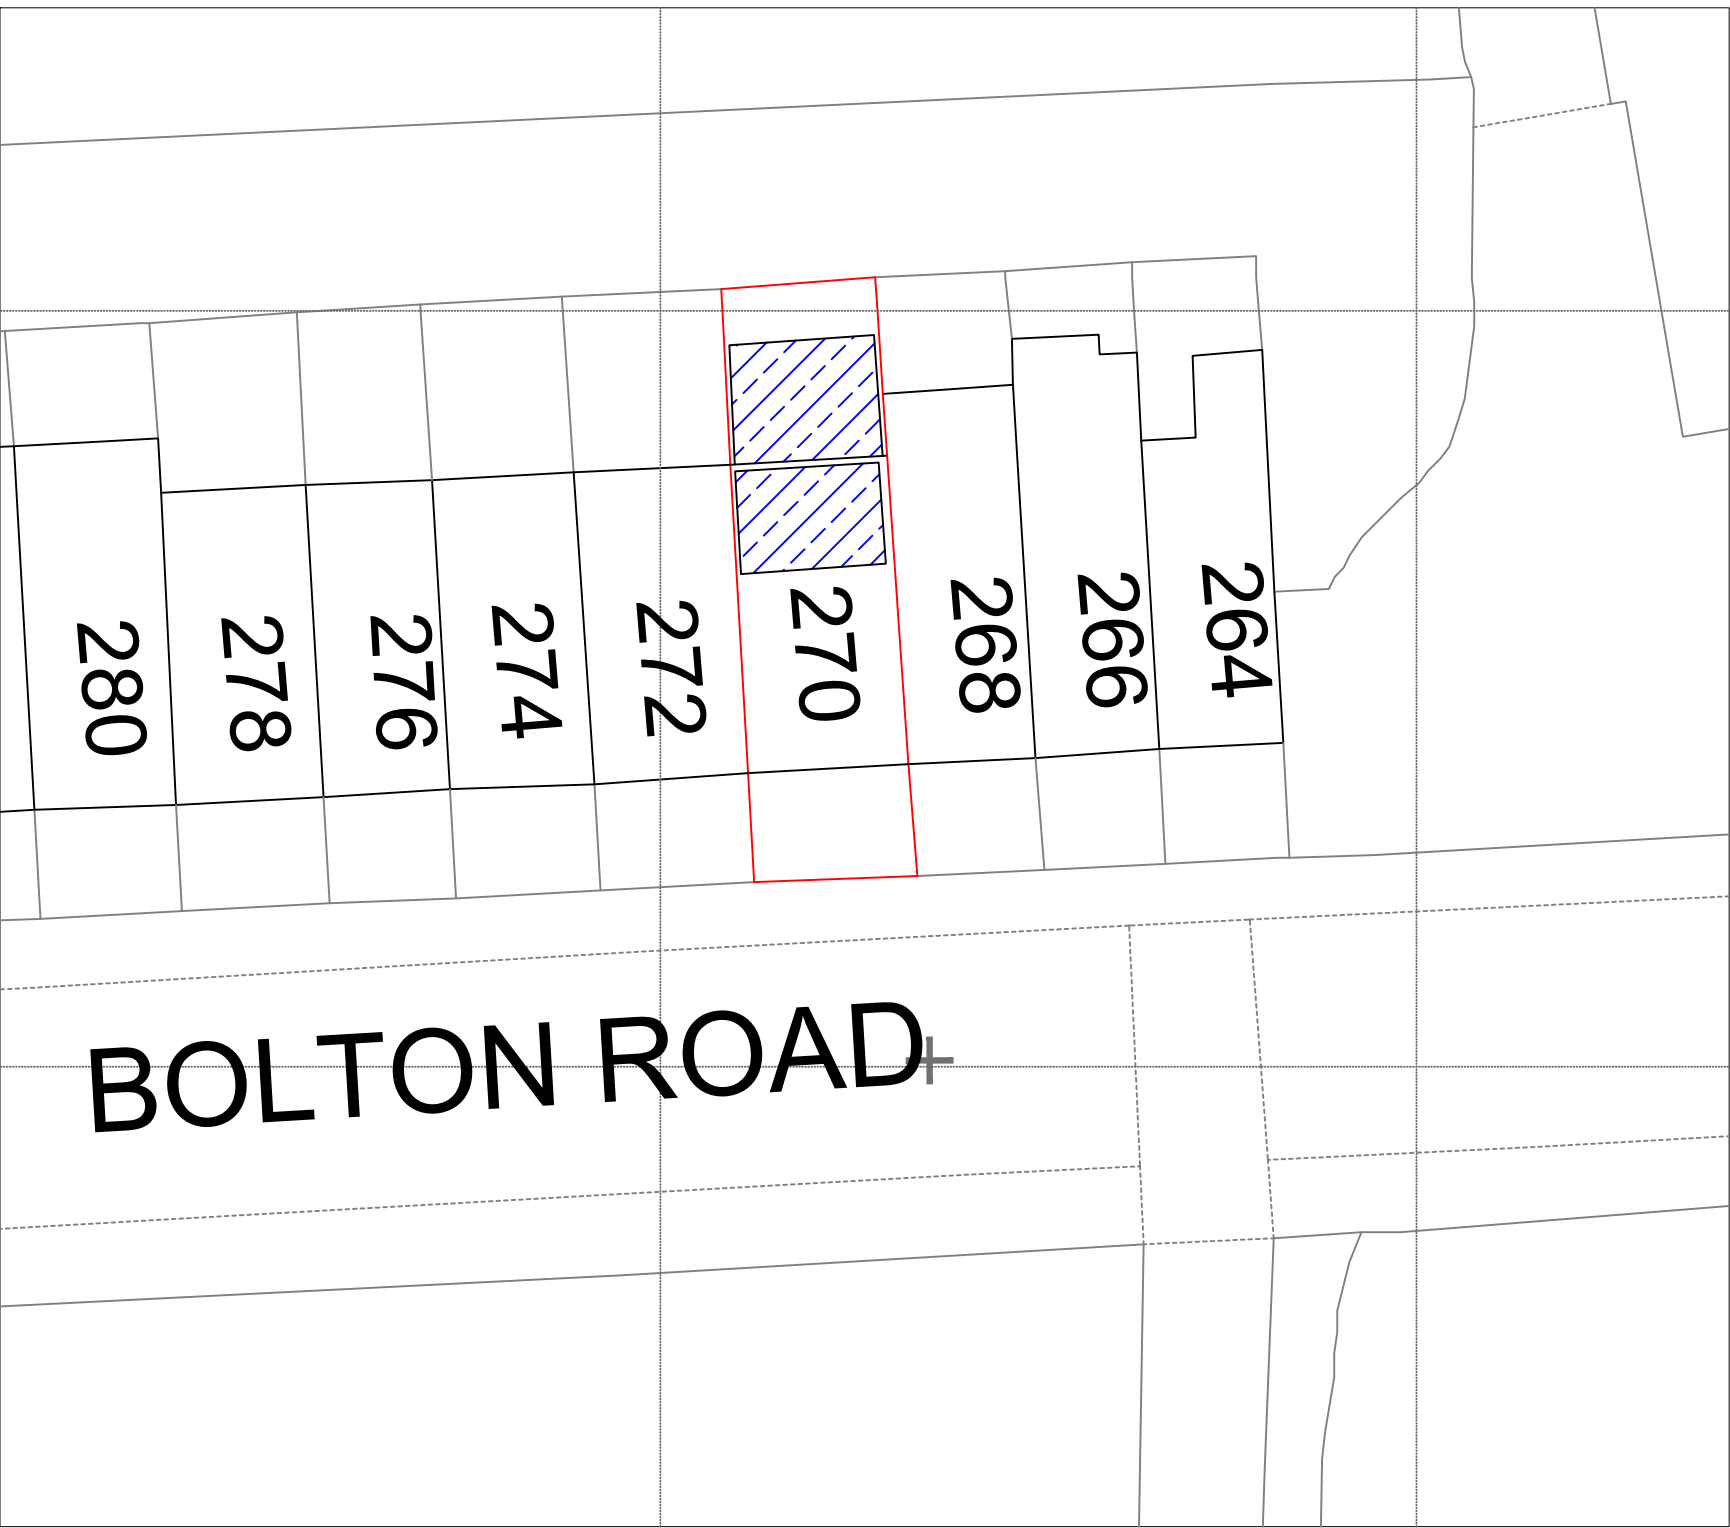

Proposed Site Plan 1:250@A1

Legend

- Property Boundary
- Proposed New Structure

Rev. No.	Revision note.	Date.
Title:	Location Plan, Existing and Proposed Site Plans	
Project:	270 Bolton Road Hawkshaw Bury BL8 4JN	
Client:	Hazel Simmonds 270 Bolton Road Hawkshaw Bury BL8 4JN	
Scale: Indicated	Designed: AW	Drawn: JW
Date: 30.06.2023		
Drawing No. JCBD-23-334 - 3. Rev00		
 J C Building Design Ltd Tel: 01706 872797 / 07824 871086 enquiries@jcbuildingdesign.co.uk		