

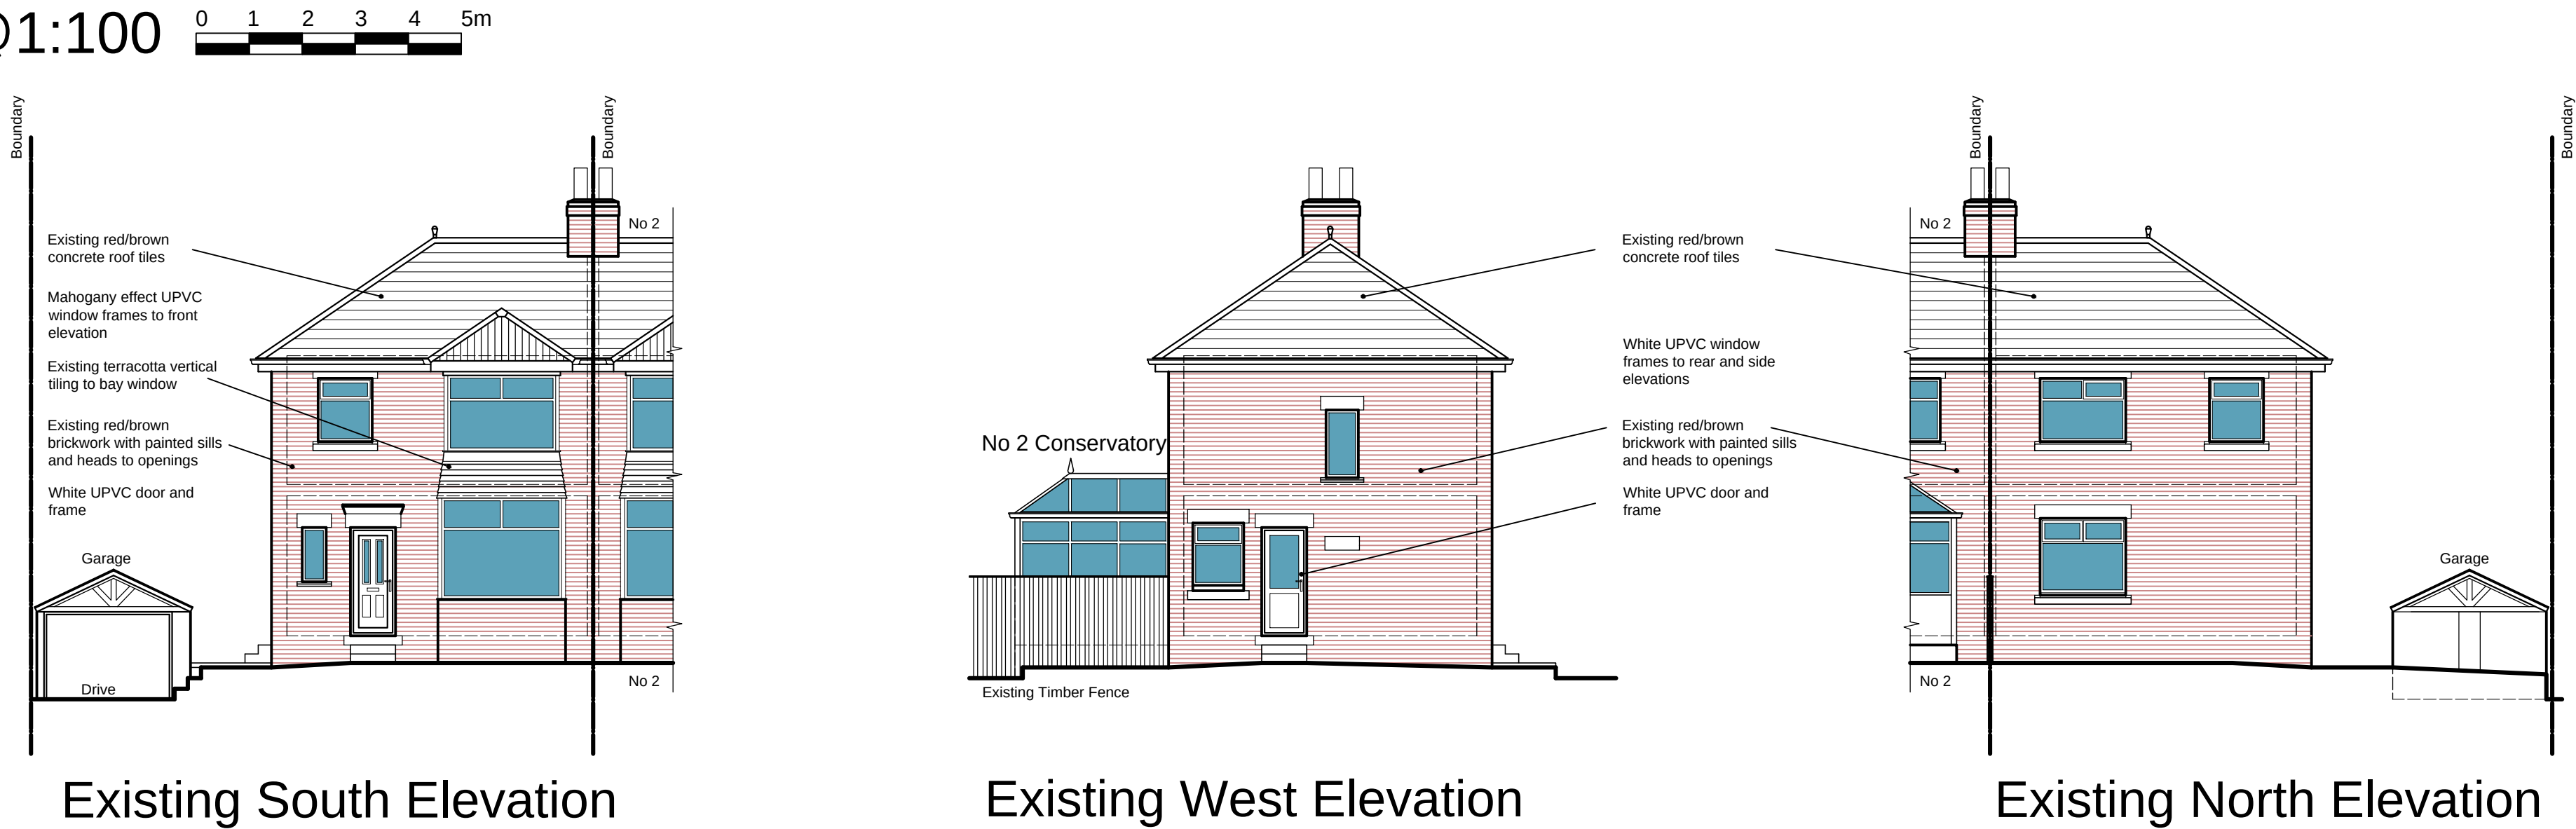


Existing Elevations @1:100

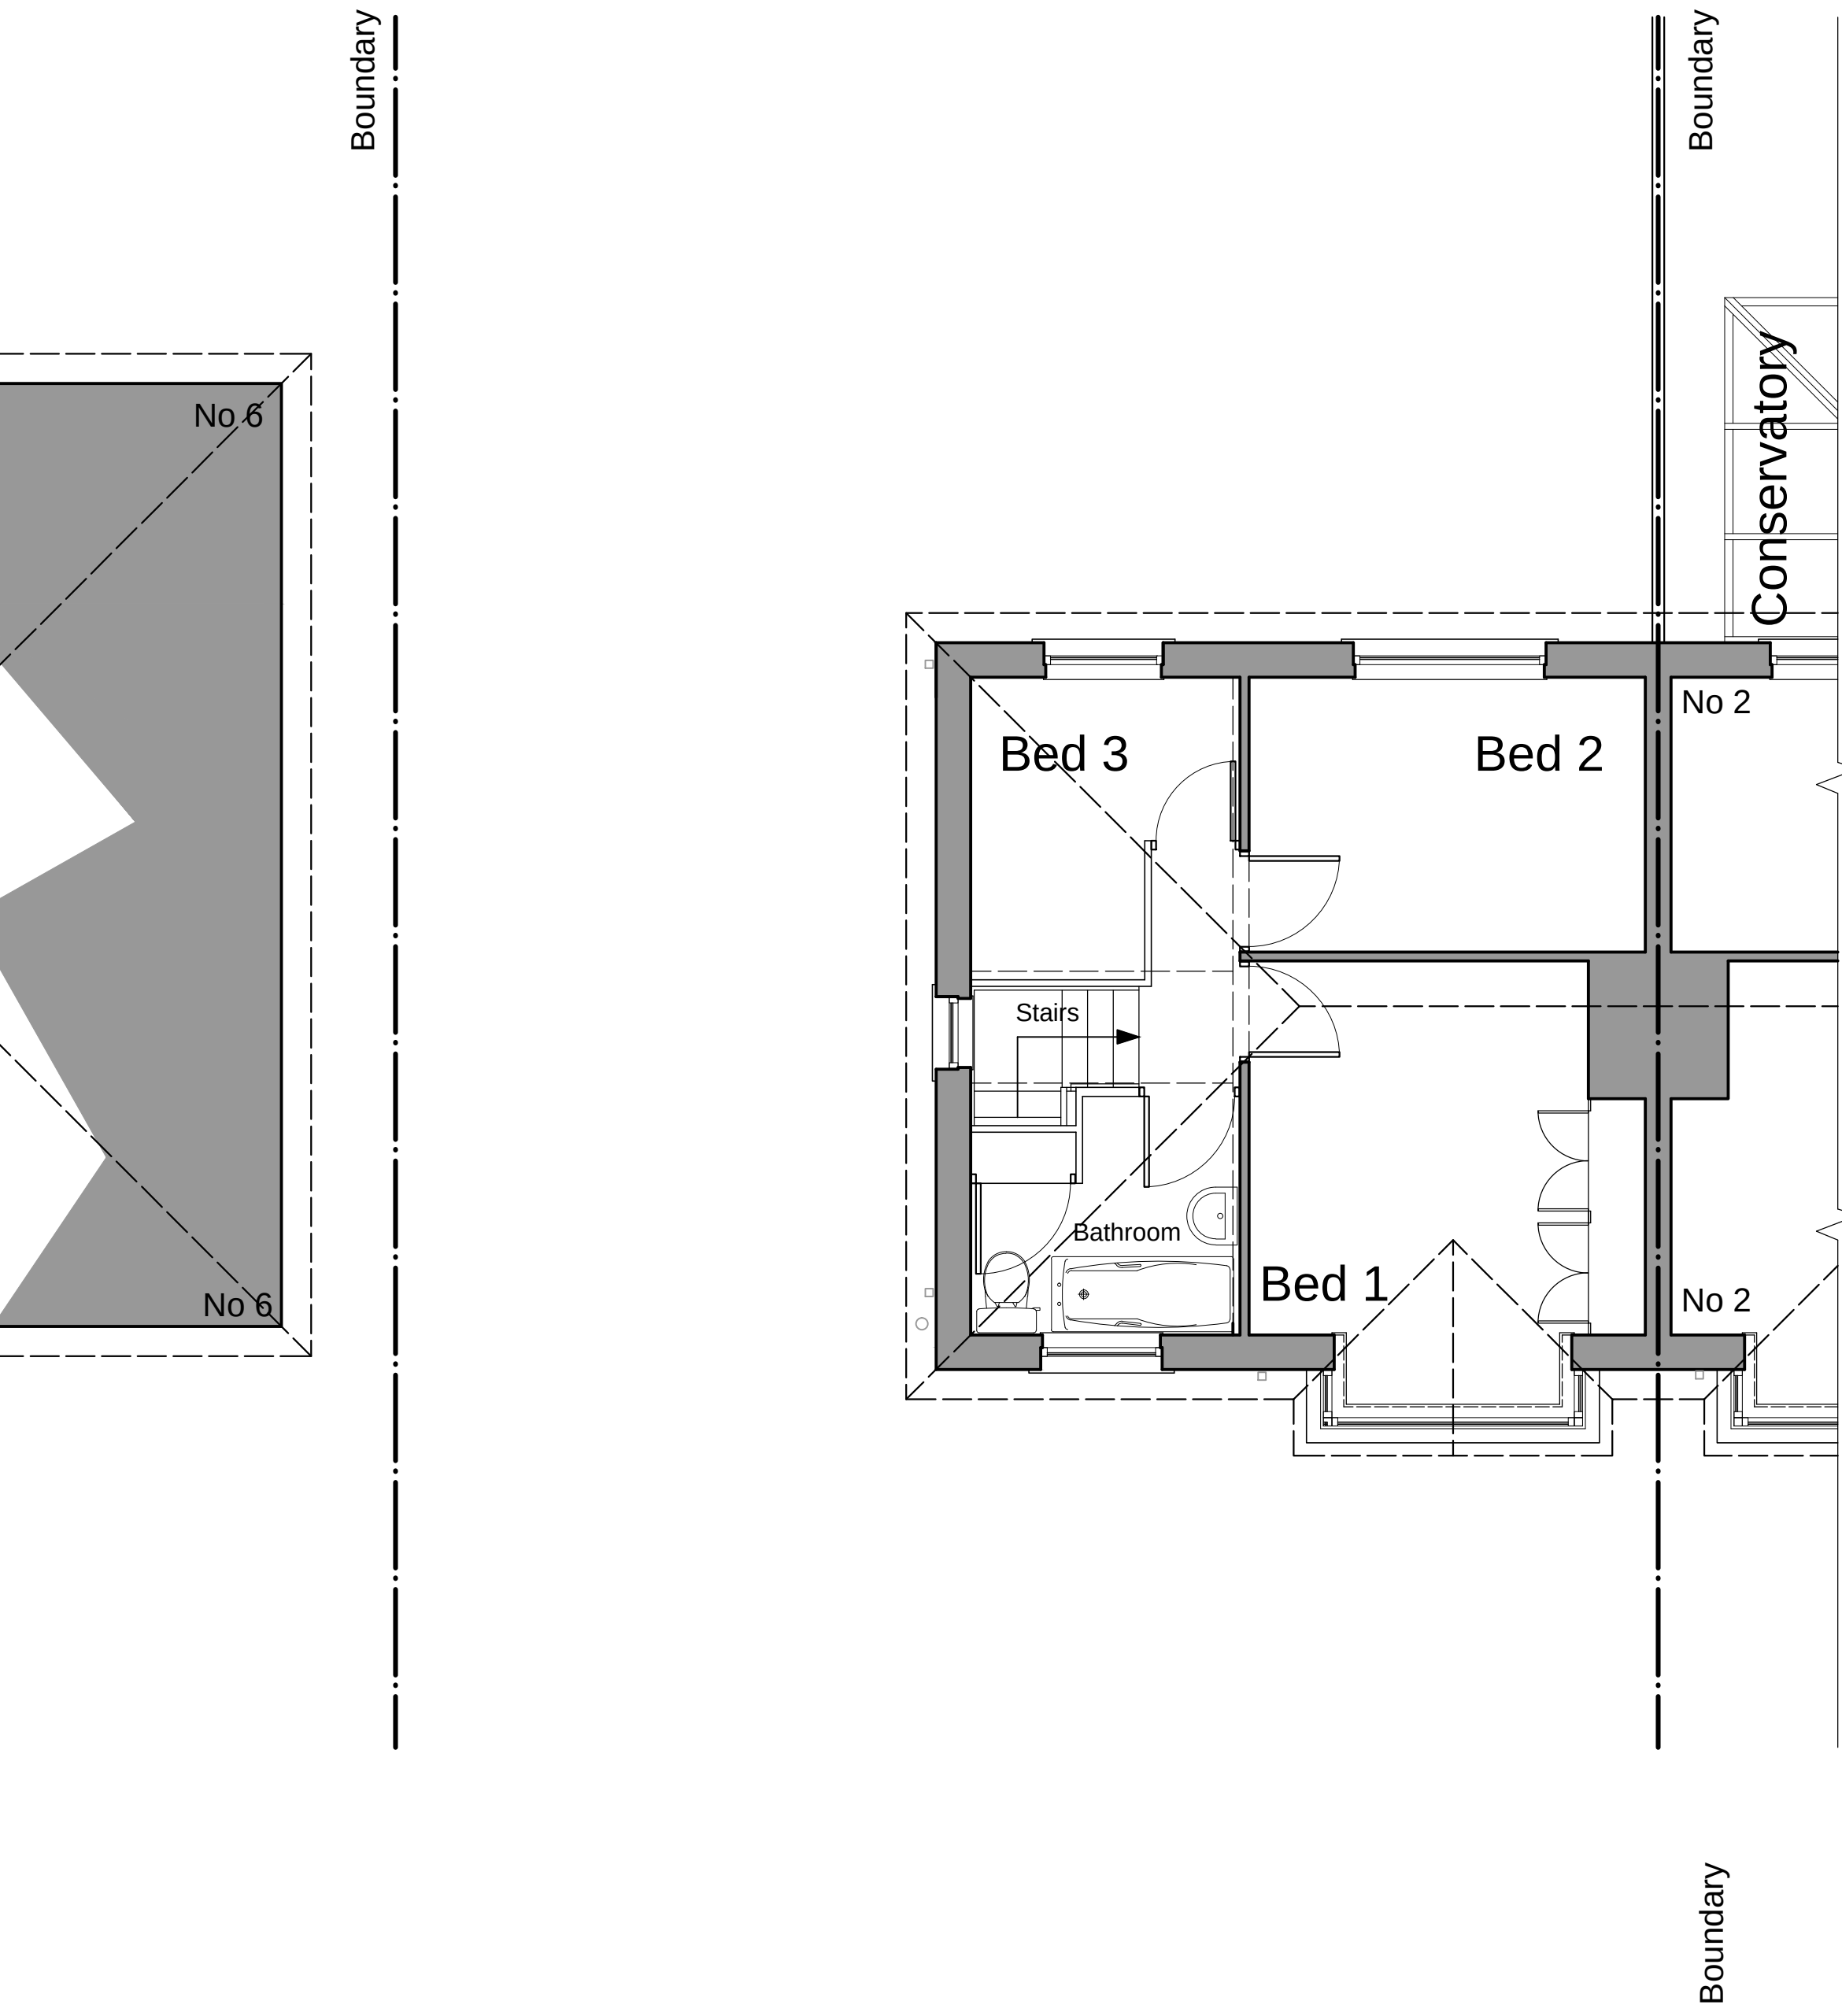


- NOTES
- This drawing is copyright. No unauthorised copying of drawing without the express permission of the architect.
 - Do not scale from prints. Use figure dimensions only.
 - Contractors to check all dimensions on site prior to commencement of works.
 - All works to be carried out in accordance with current statutory Health and Safety Regulations.
 - This drawing is to be read in conjunction with all relevant consultants' and / or specialists' drawings / documents and any discrepancies or variations are to be notified to the architect before affected work commences.
- | REV. | AMENDMENTS | DATE |
|------|------------|------|
|------|------------|------|

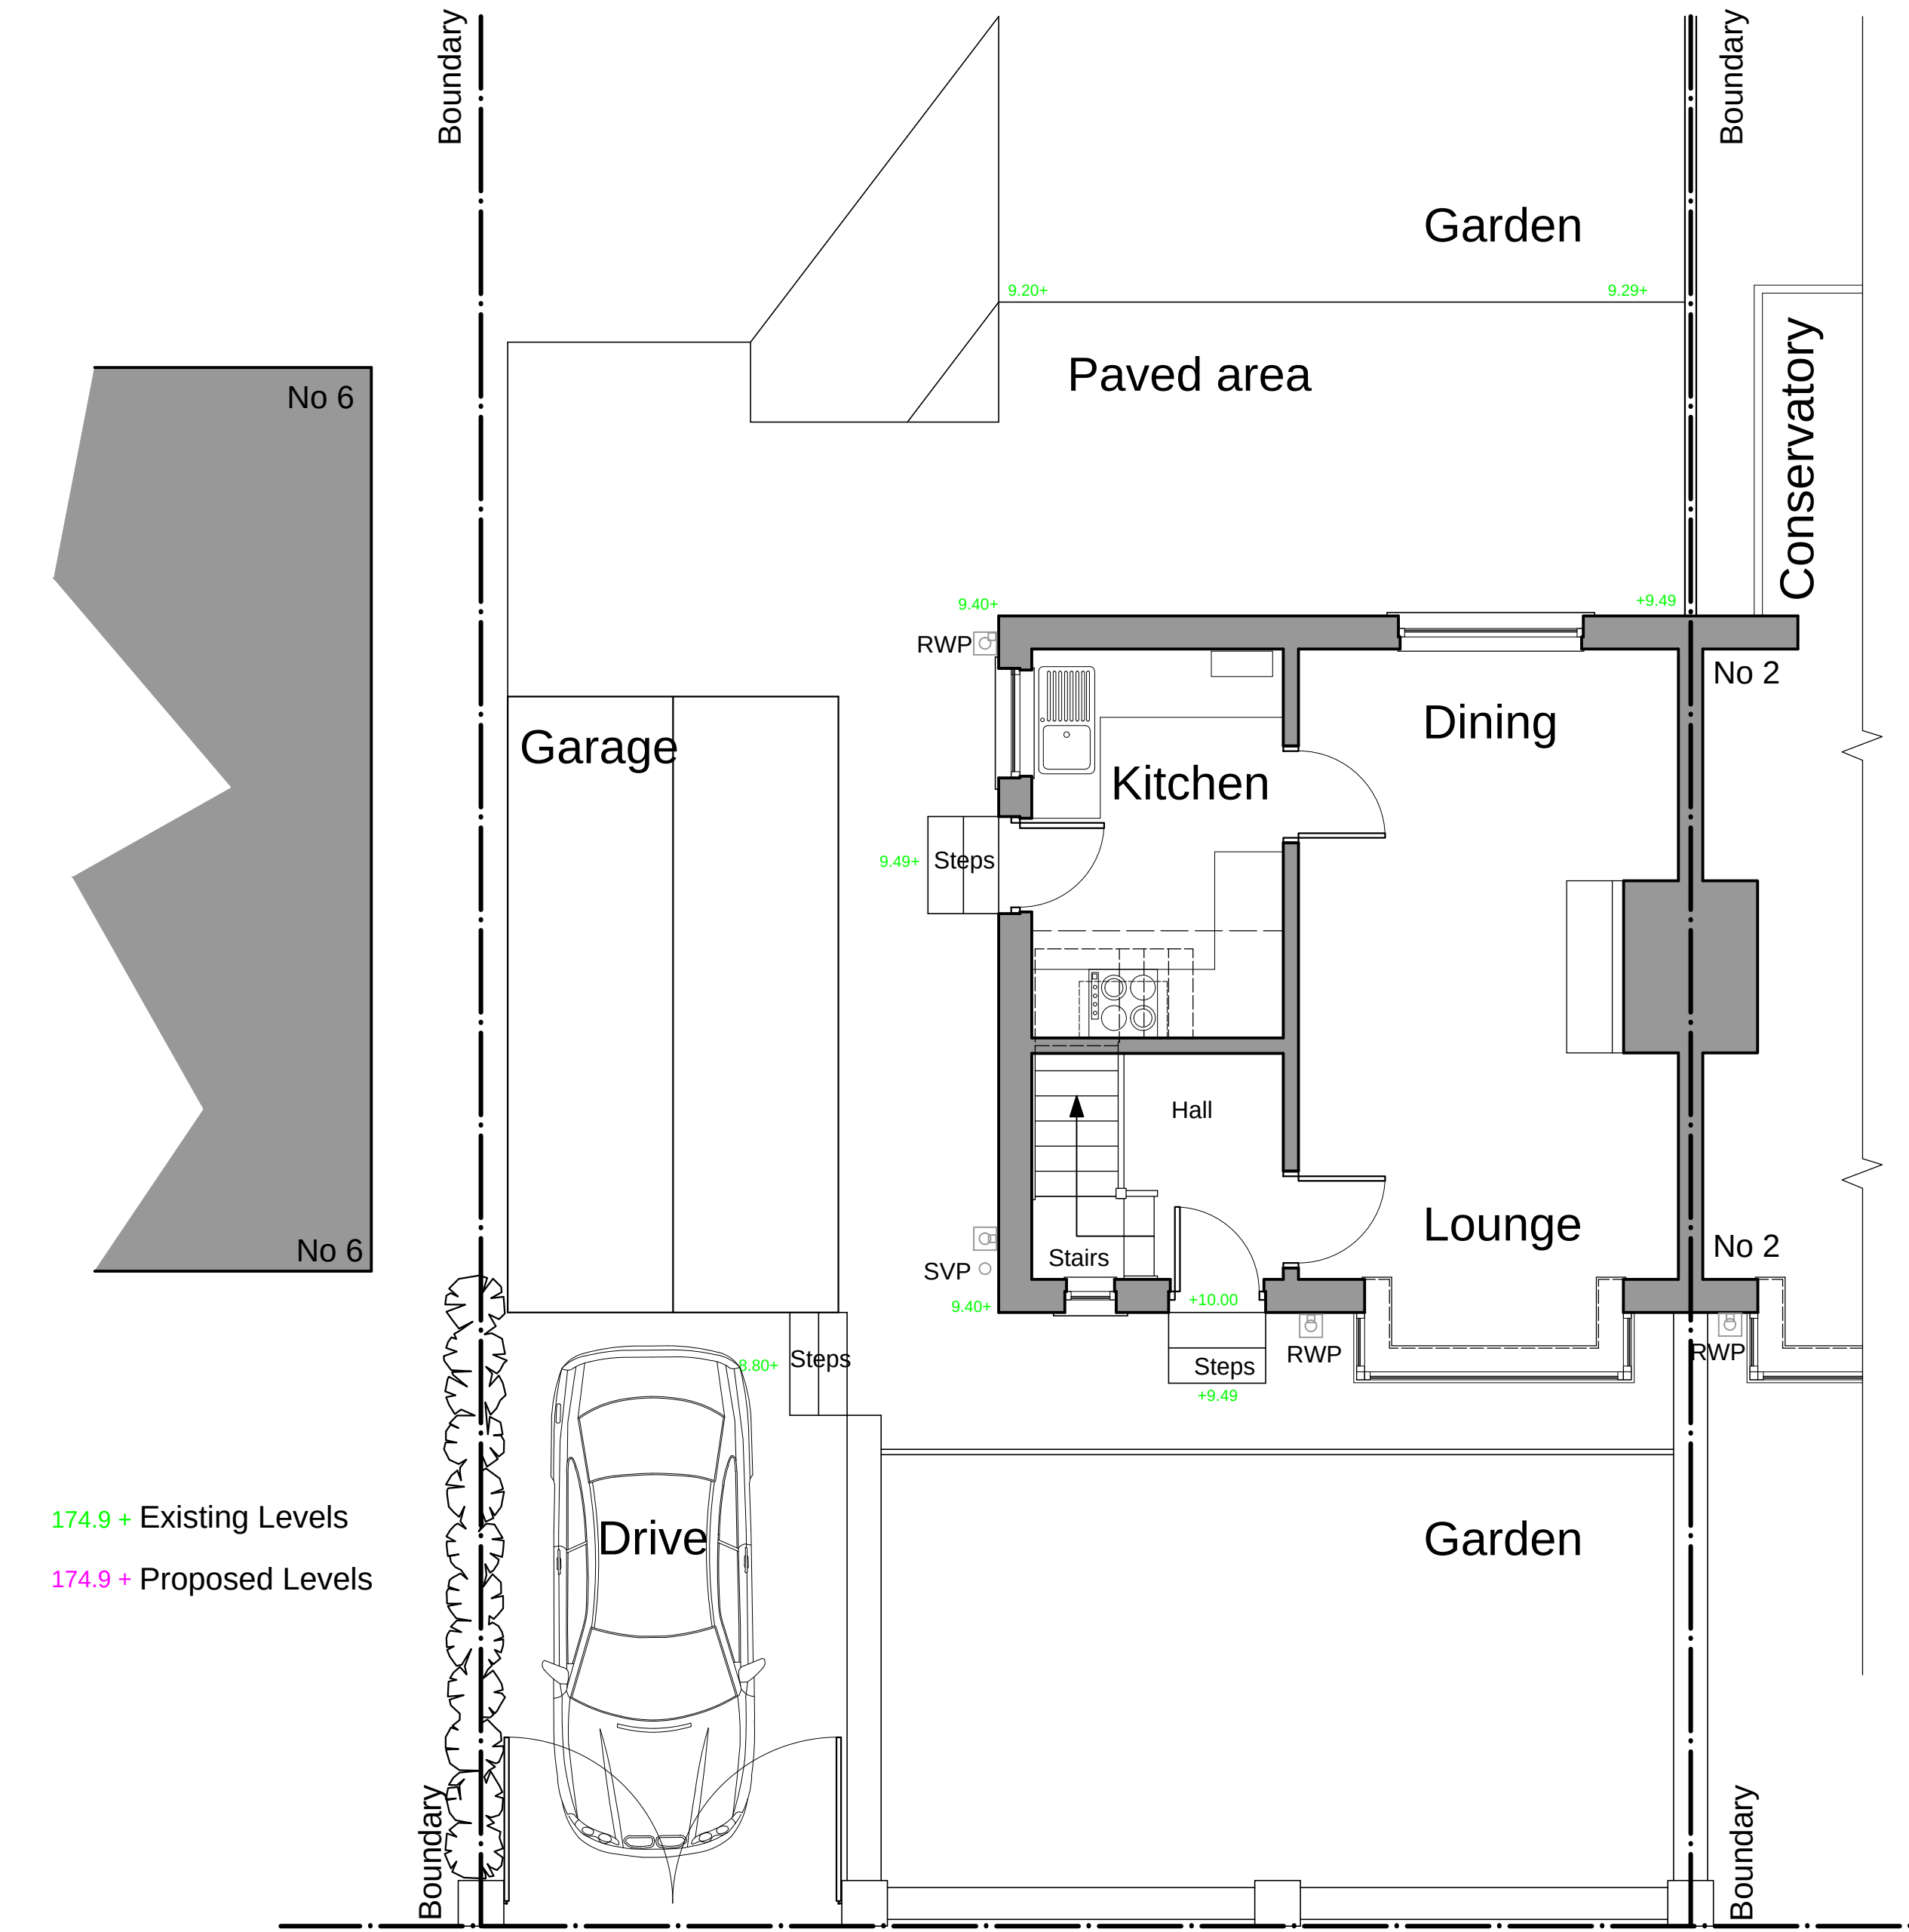

Existing Ground Floor Plan

Existing First Floor Plan

Existing Floor Plans @1:50

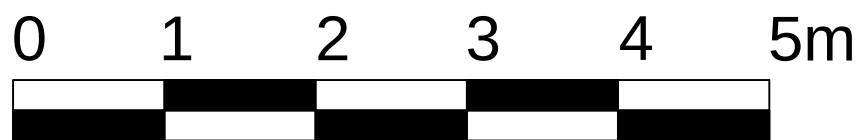

Project	EXTENSION & ALTERATIONS TO: 4 SHIPPERBOTTOM LANE RAMSBOTTOM, BURY BL0 0DB
Drawing	EXISTING GROUND & FIRST FLOOR PLANS AND EXISTING ELEVATIONS
Client	MS I. DE-KONING
Dwn. By	NP
Scale	1:50 & 1:100 @ A1
Drg. No.	22-05-05
Drg. Size	A1
Date	MARCH 2022