




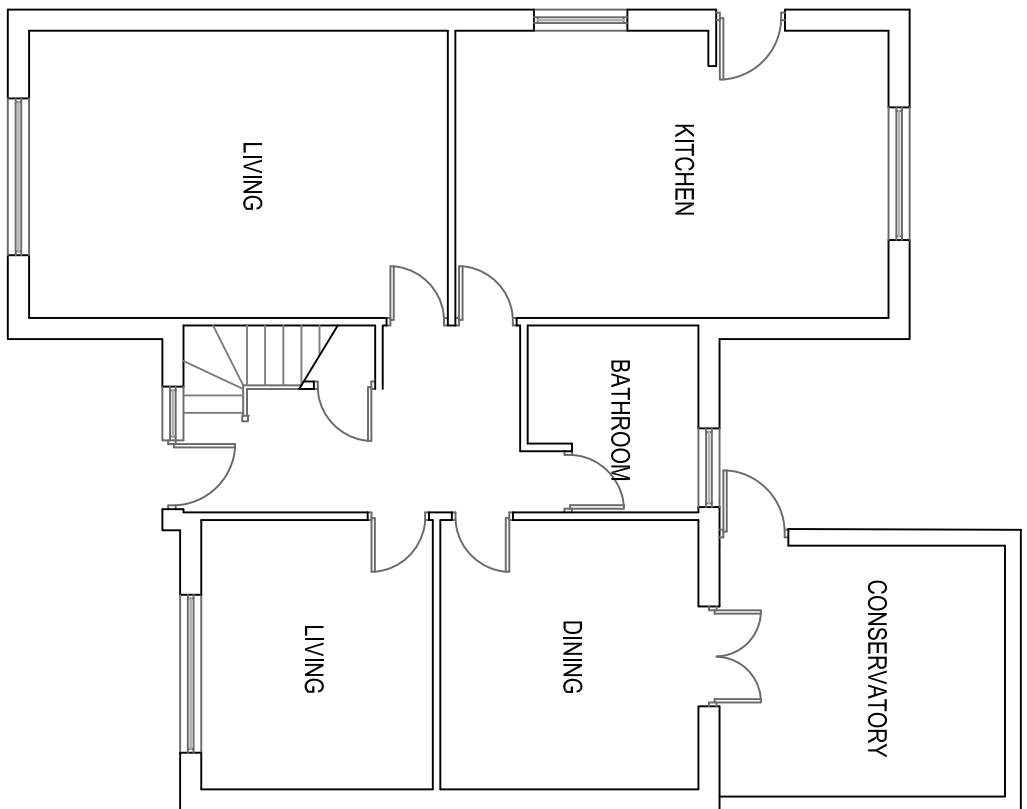


EXISTING GF PLAN 1:100 @ A3

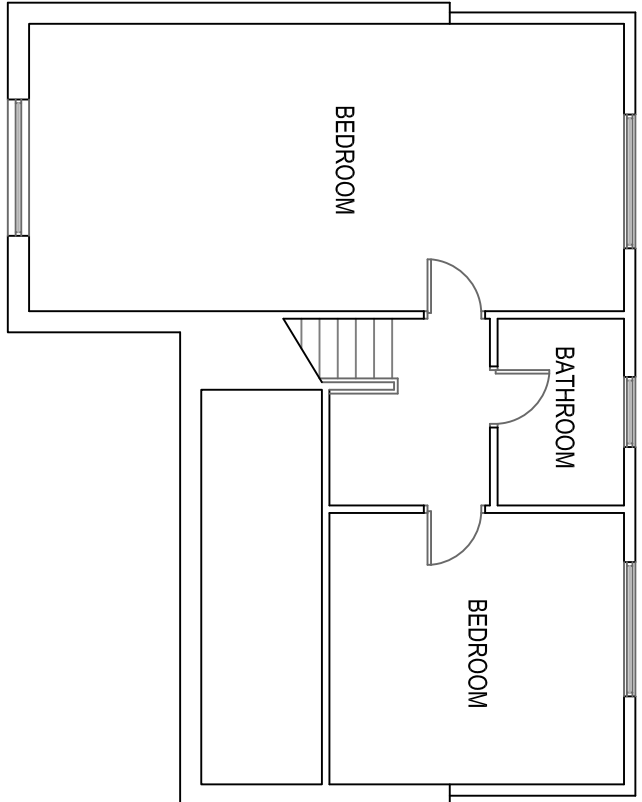


EXISTING FF PLAN 1:100

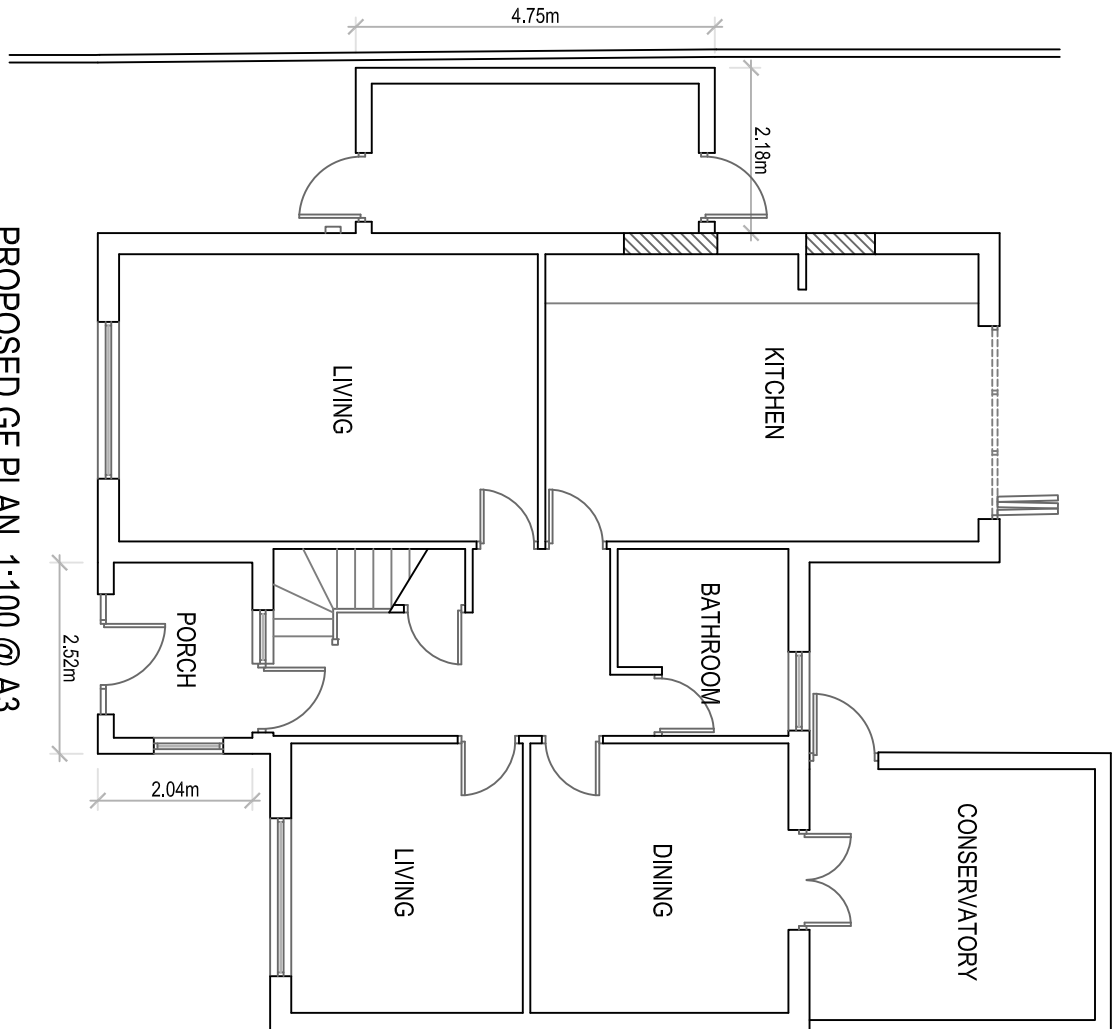


PROPOSED GF PLAN 1:100 @ A3

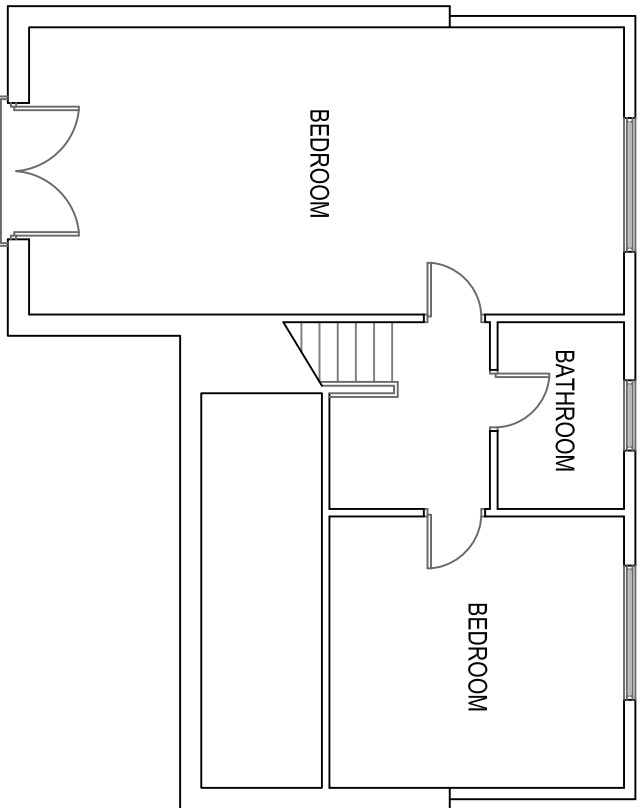


PROPOSED FF PLAN 1:100

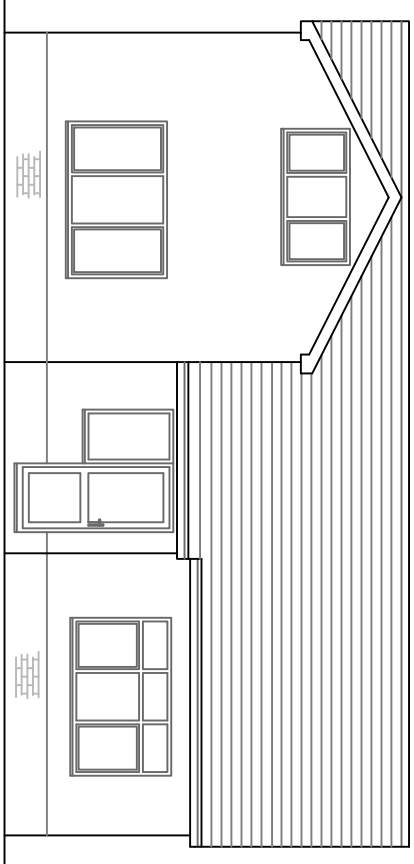


EXISTING FRONT ELEVATION 1:100

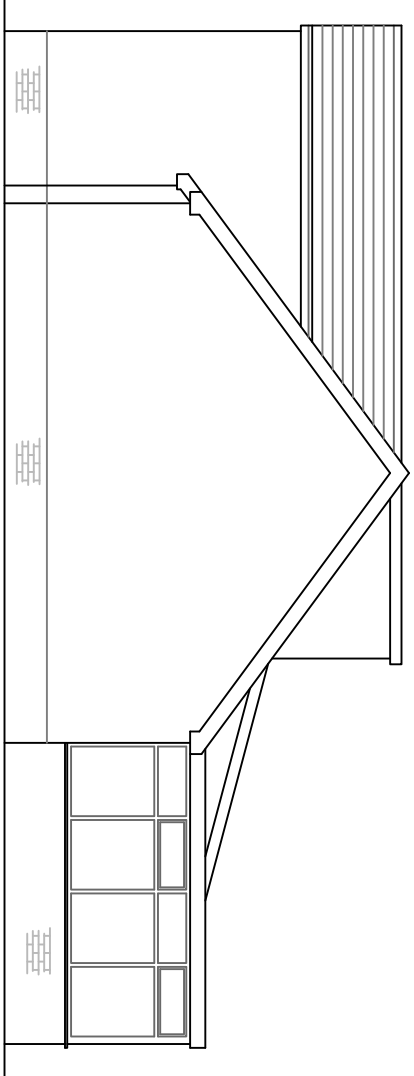


EXISTING SIDE ELEVATION 1:100

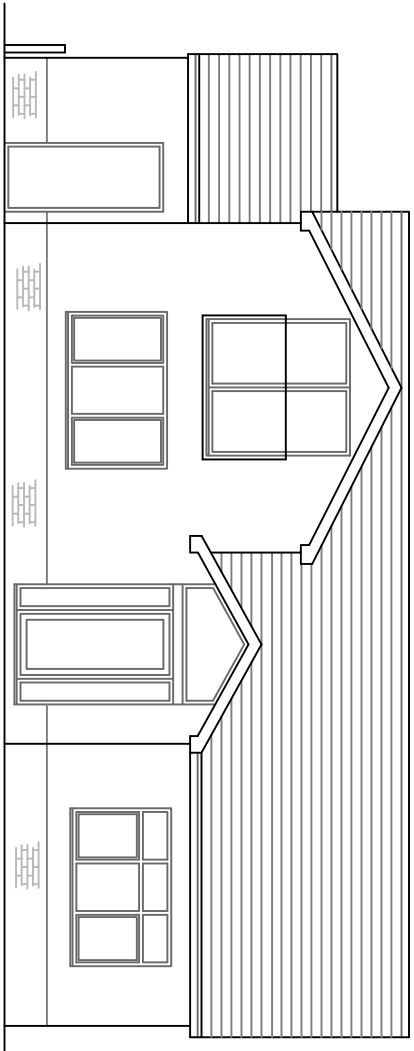


PROPOSED FRONT ELEVATION 1:100

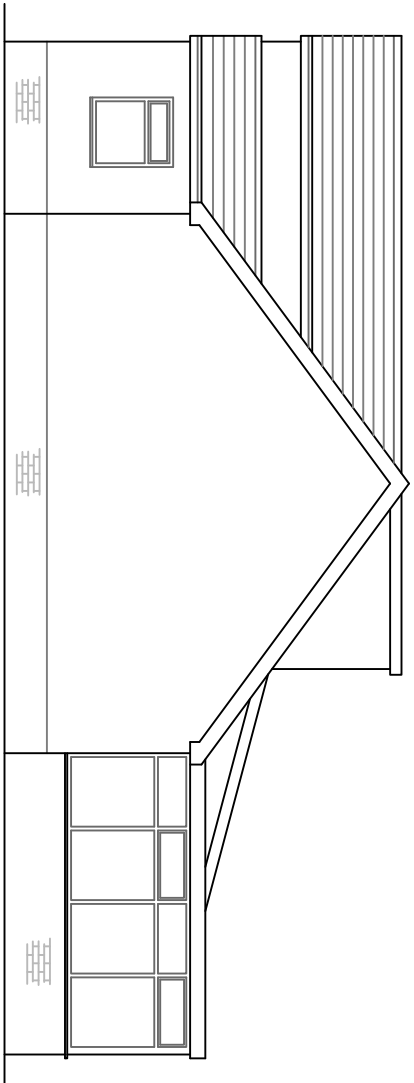


PROPOSED SIDE ELEVATION 1:100

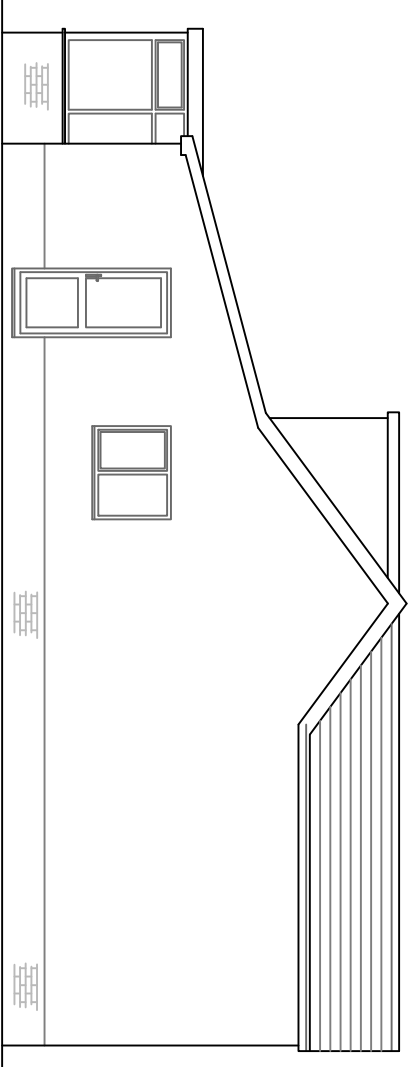


EXISTING SIDE ELEVATION 1:100

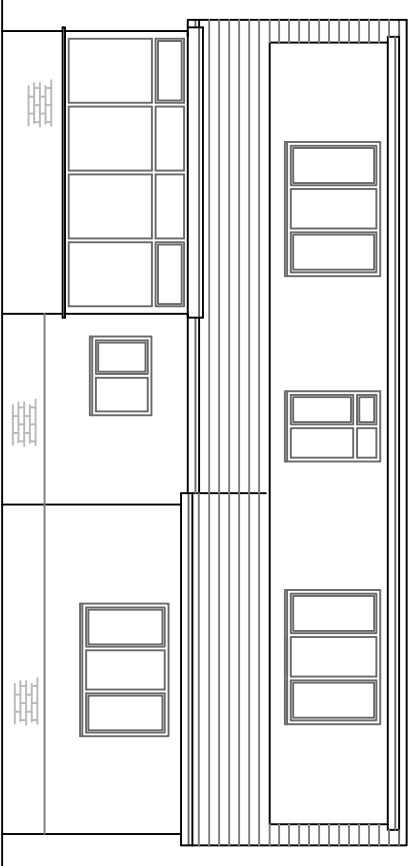




EXISTING REAR ELEVATION 1:100

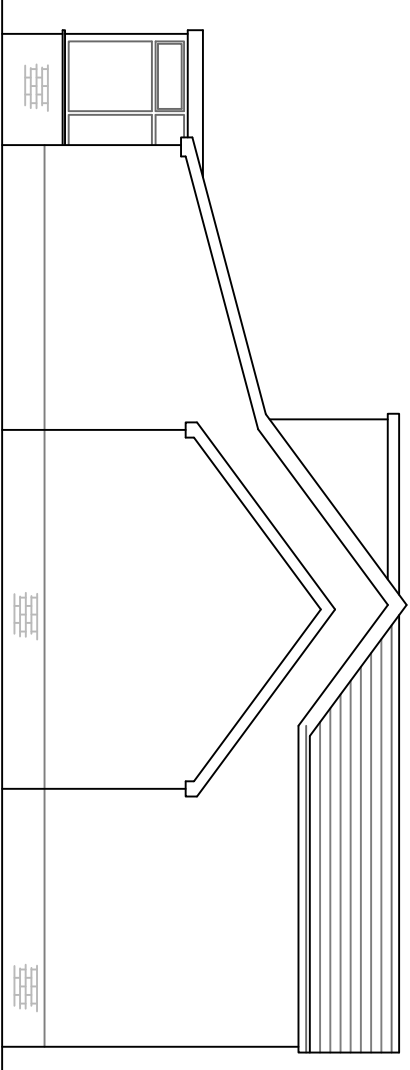

PROPOSED SIDE ELEVATION 1:100

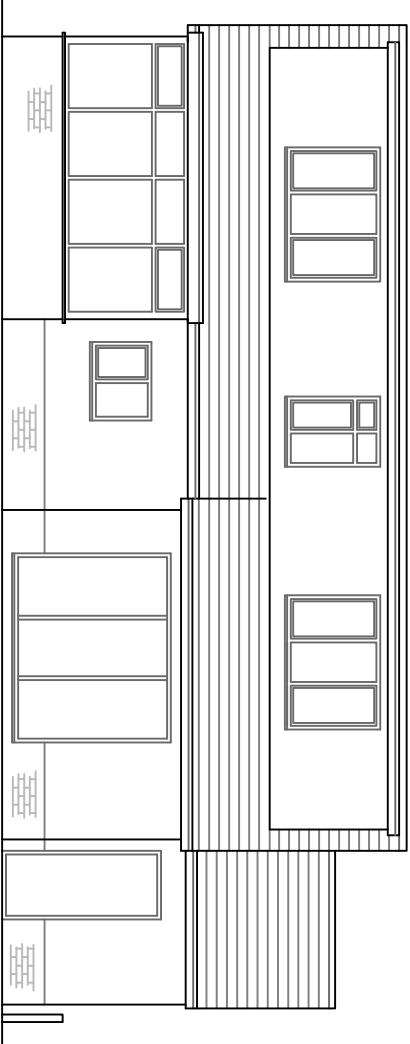


PROPOSED REAR ELEVATION 1:100

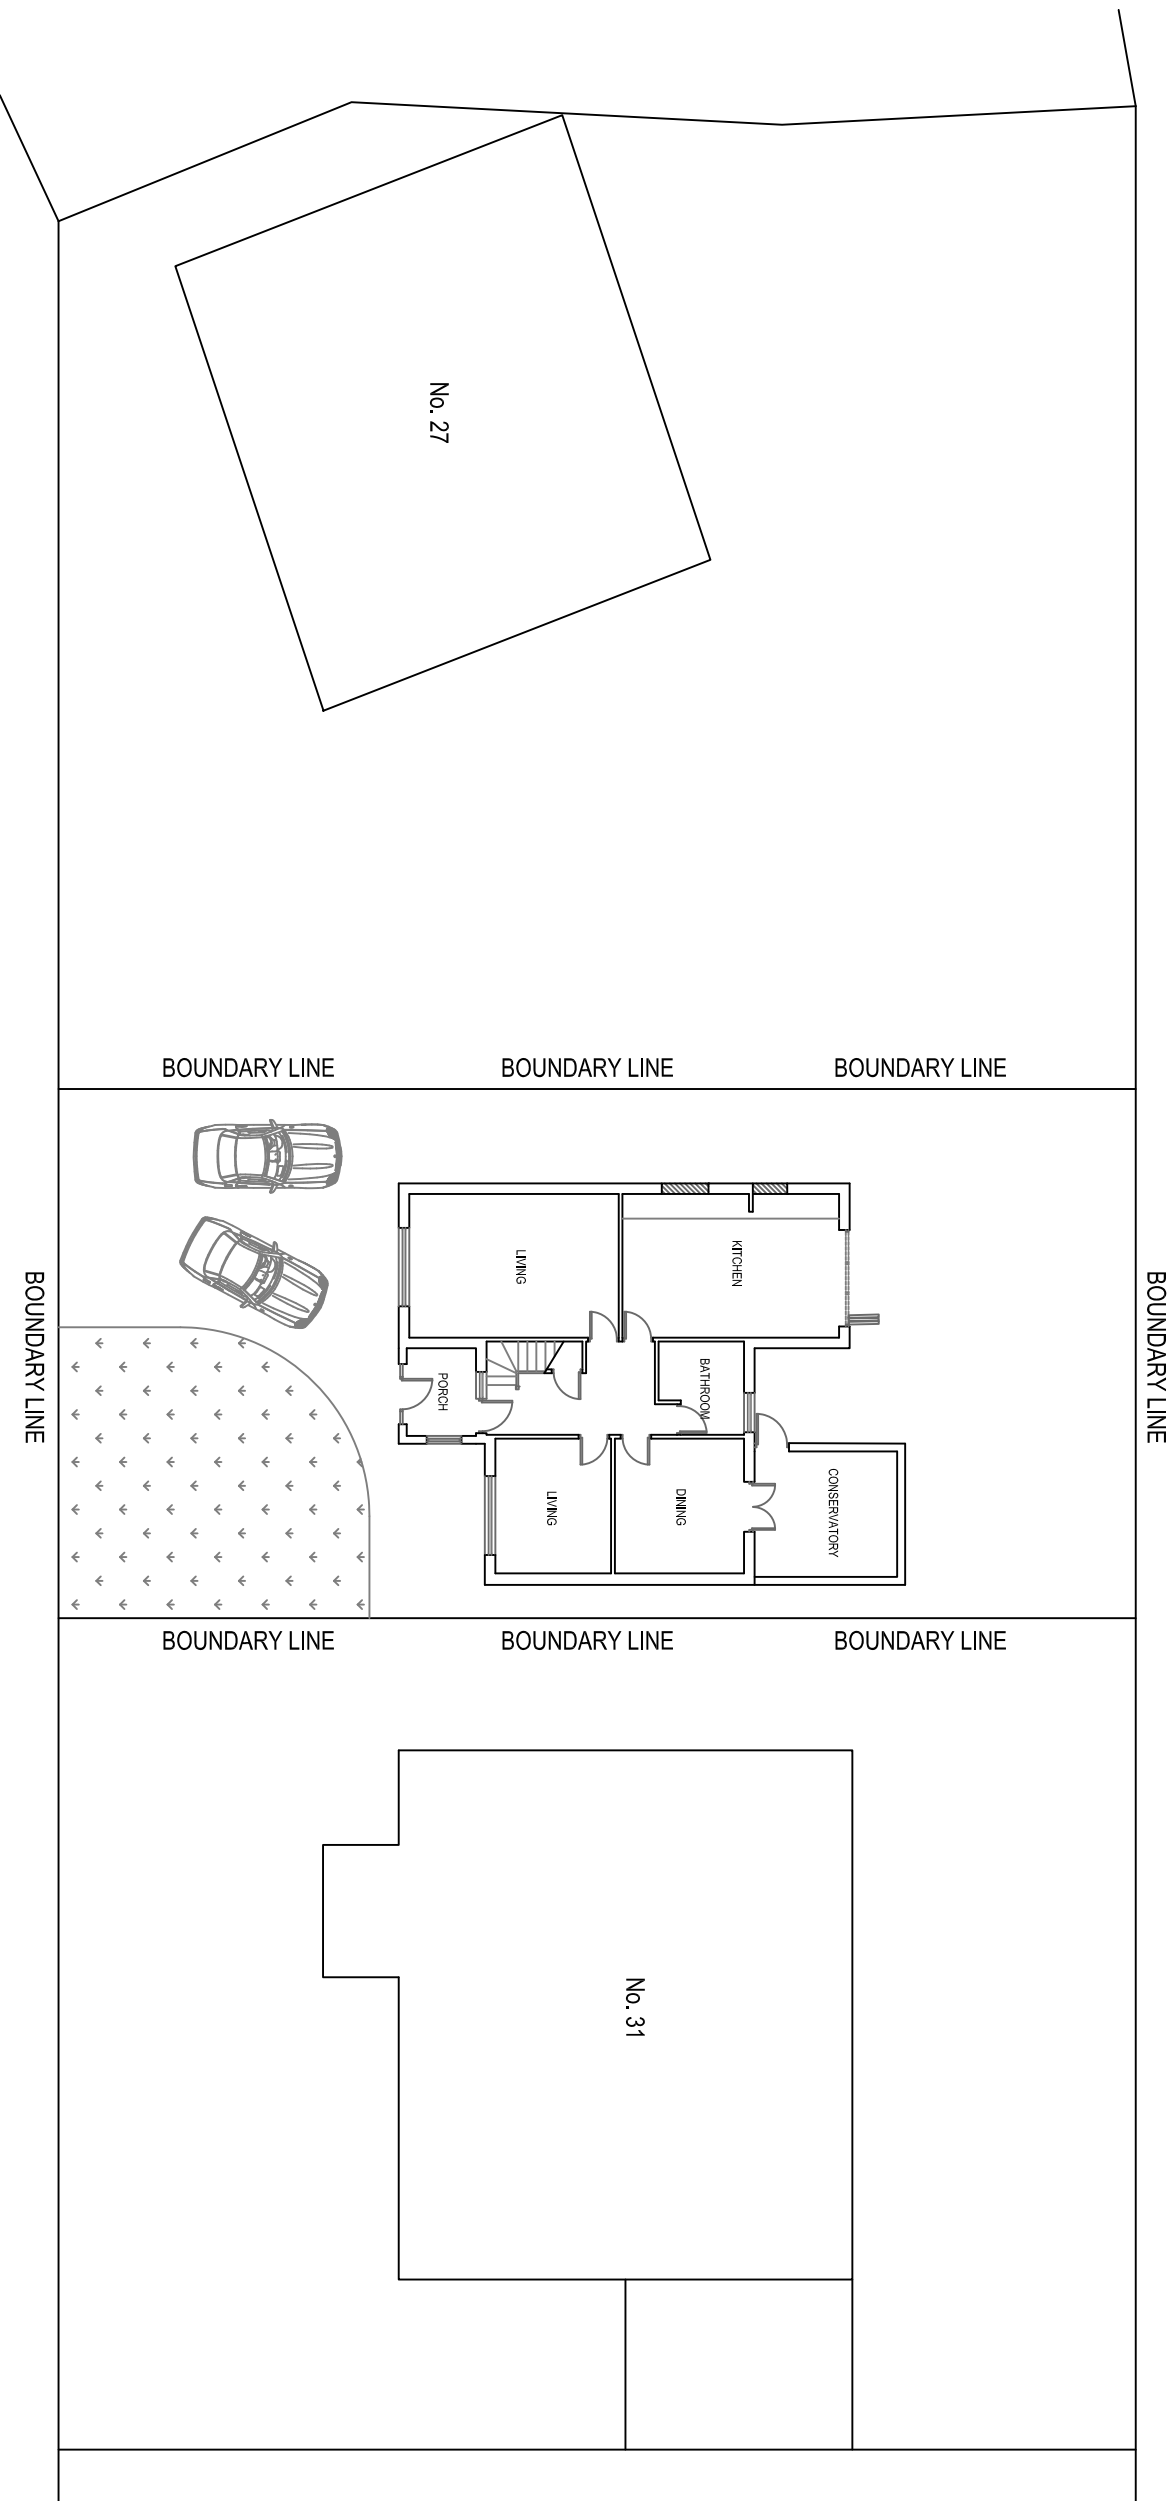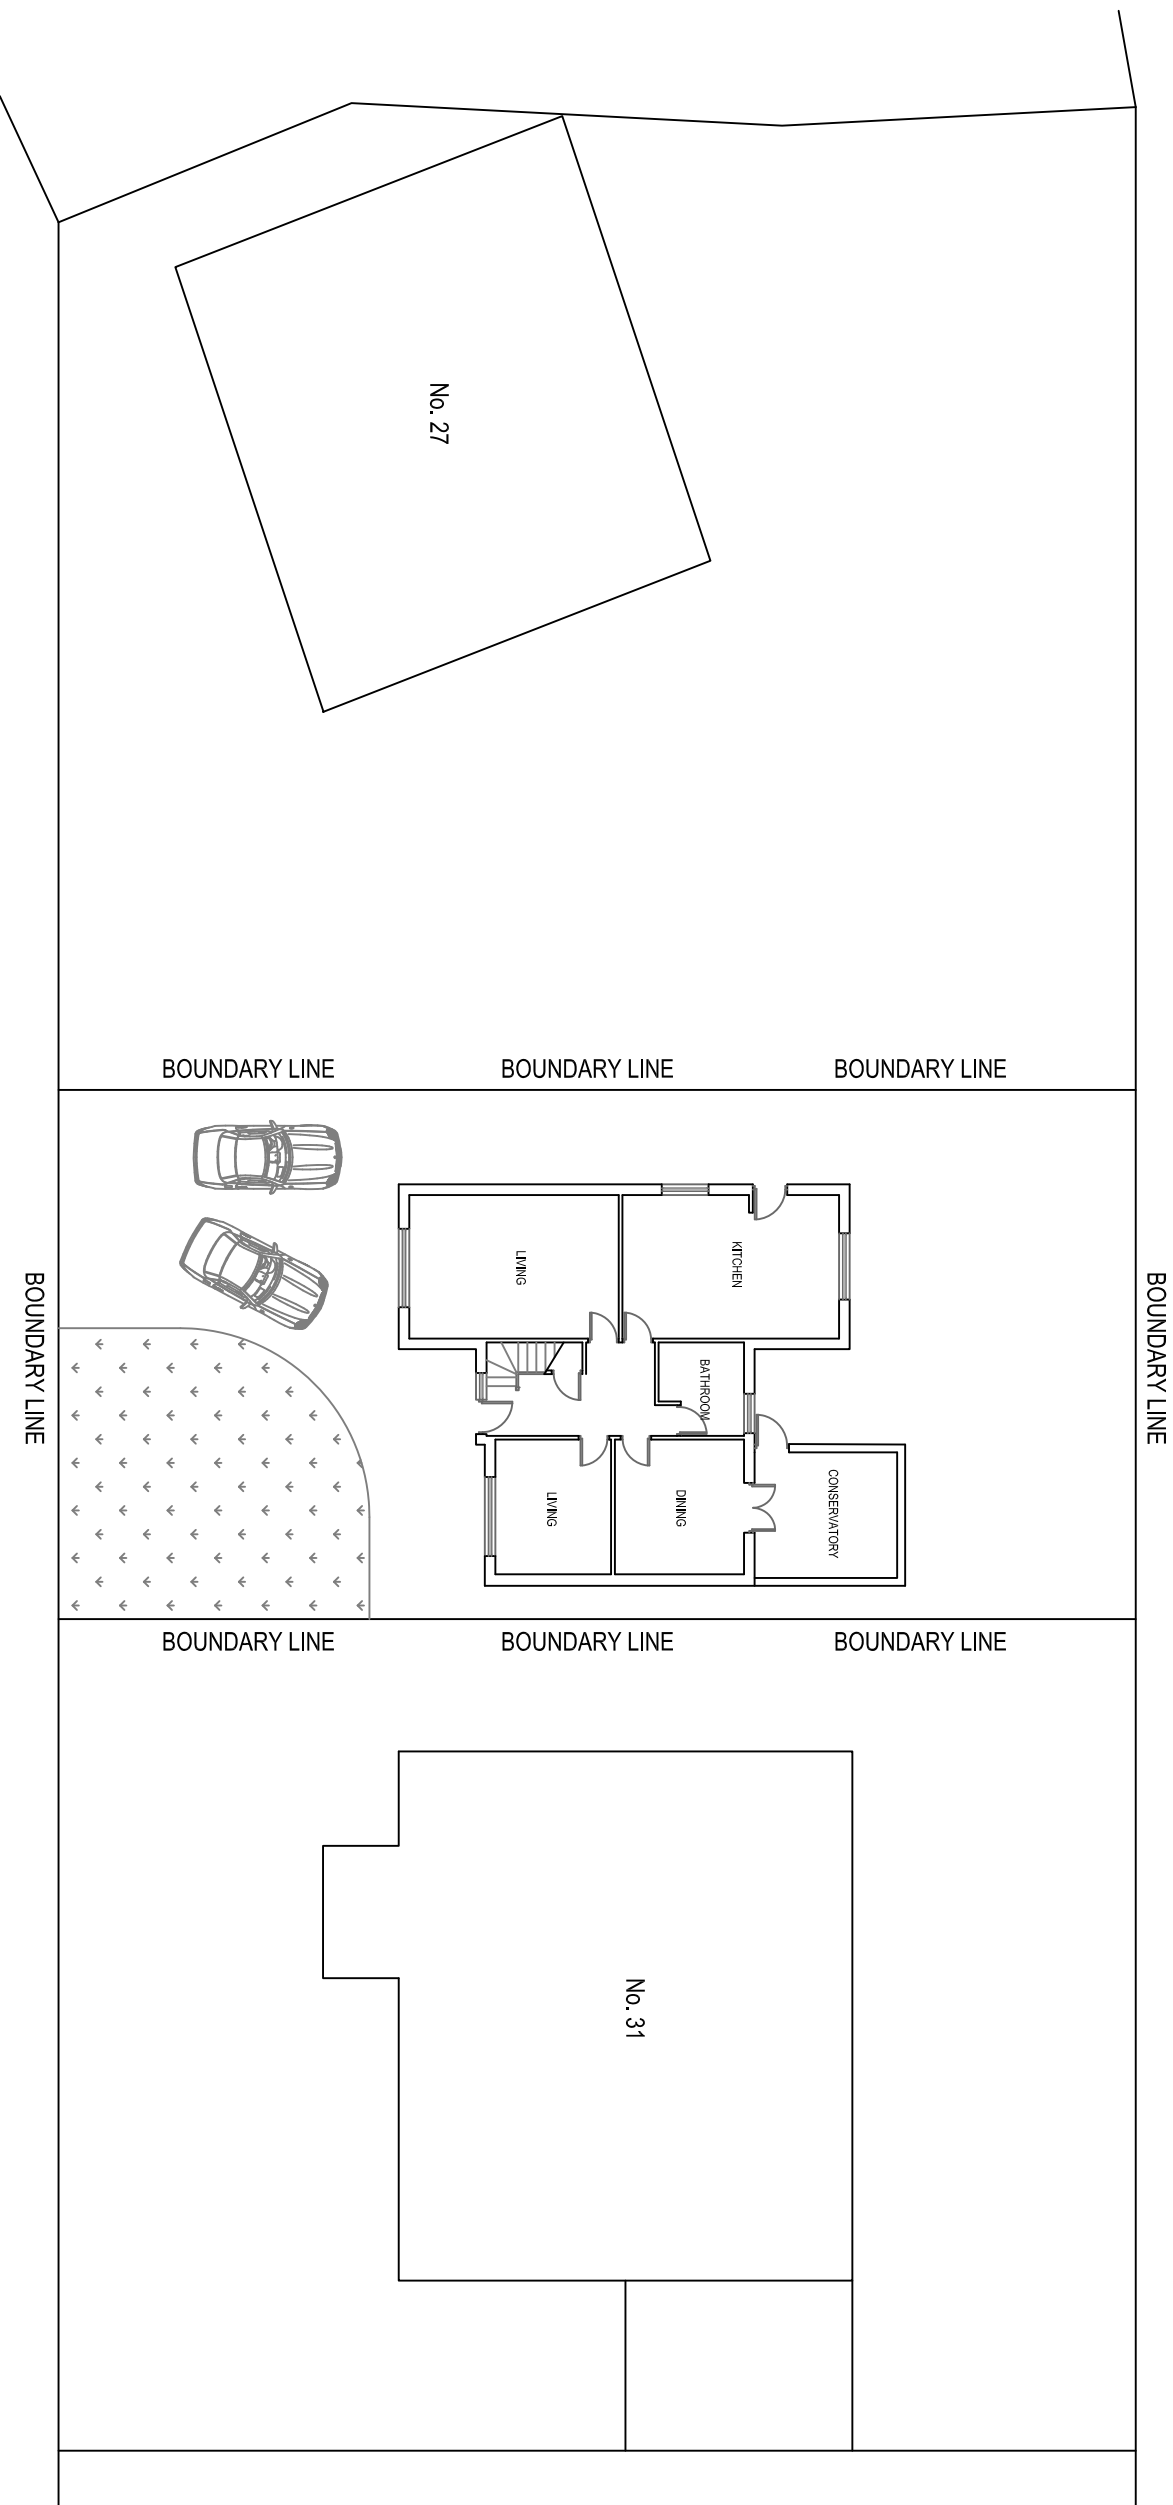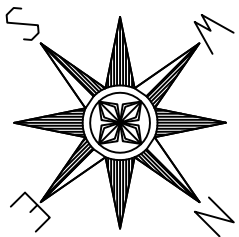

EXISTING SITE PLAN 1:200

PROPOSED SITE PLAN 1:200

 

REV A	General amendments
29 Greenside Almsworth, Bolton BL2 5SF	

Existing & Proposed Plans
and Elevations
Drawn: CDW
Scale: 1:100 & 1:200 @ A1
Date: June 2025

2949_BOL_01_Planning_Rev A