






EXISTING REAR ELEVATION

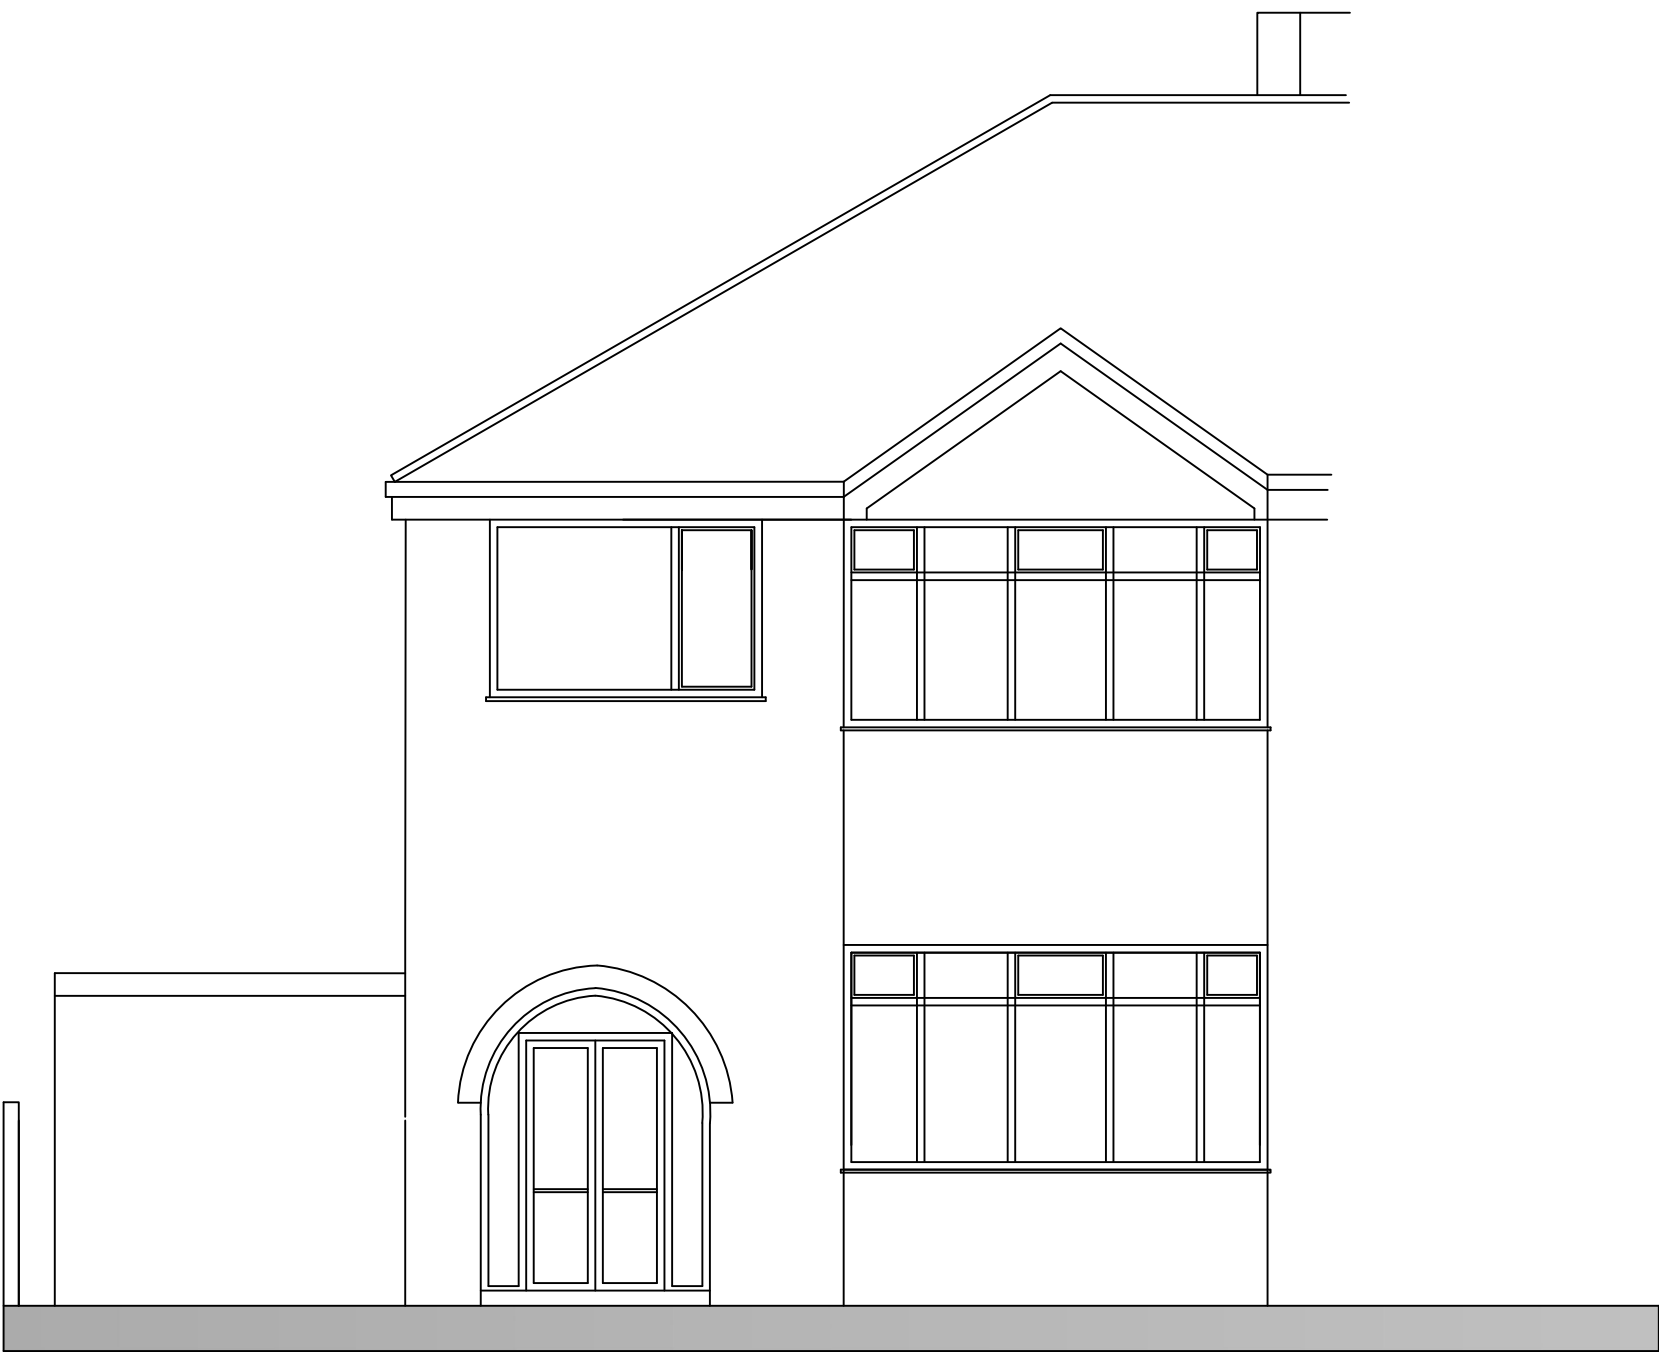

EXISTING FRONT ELEVATION

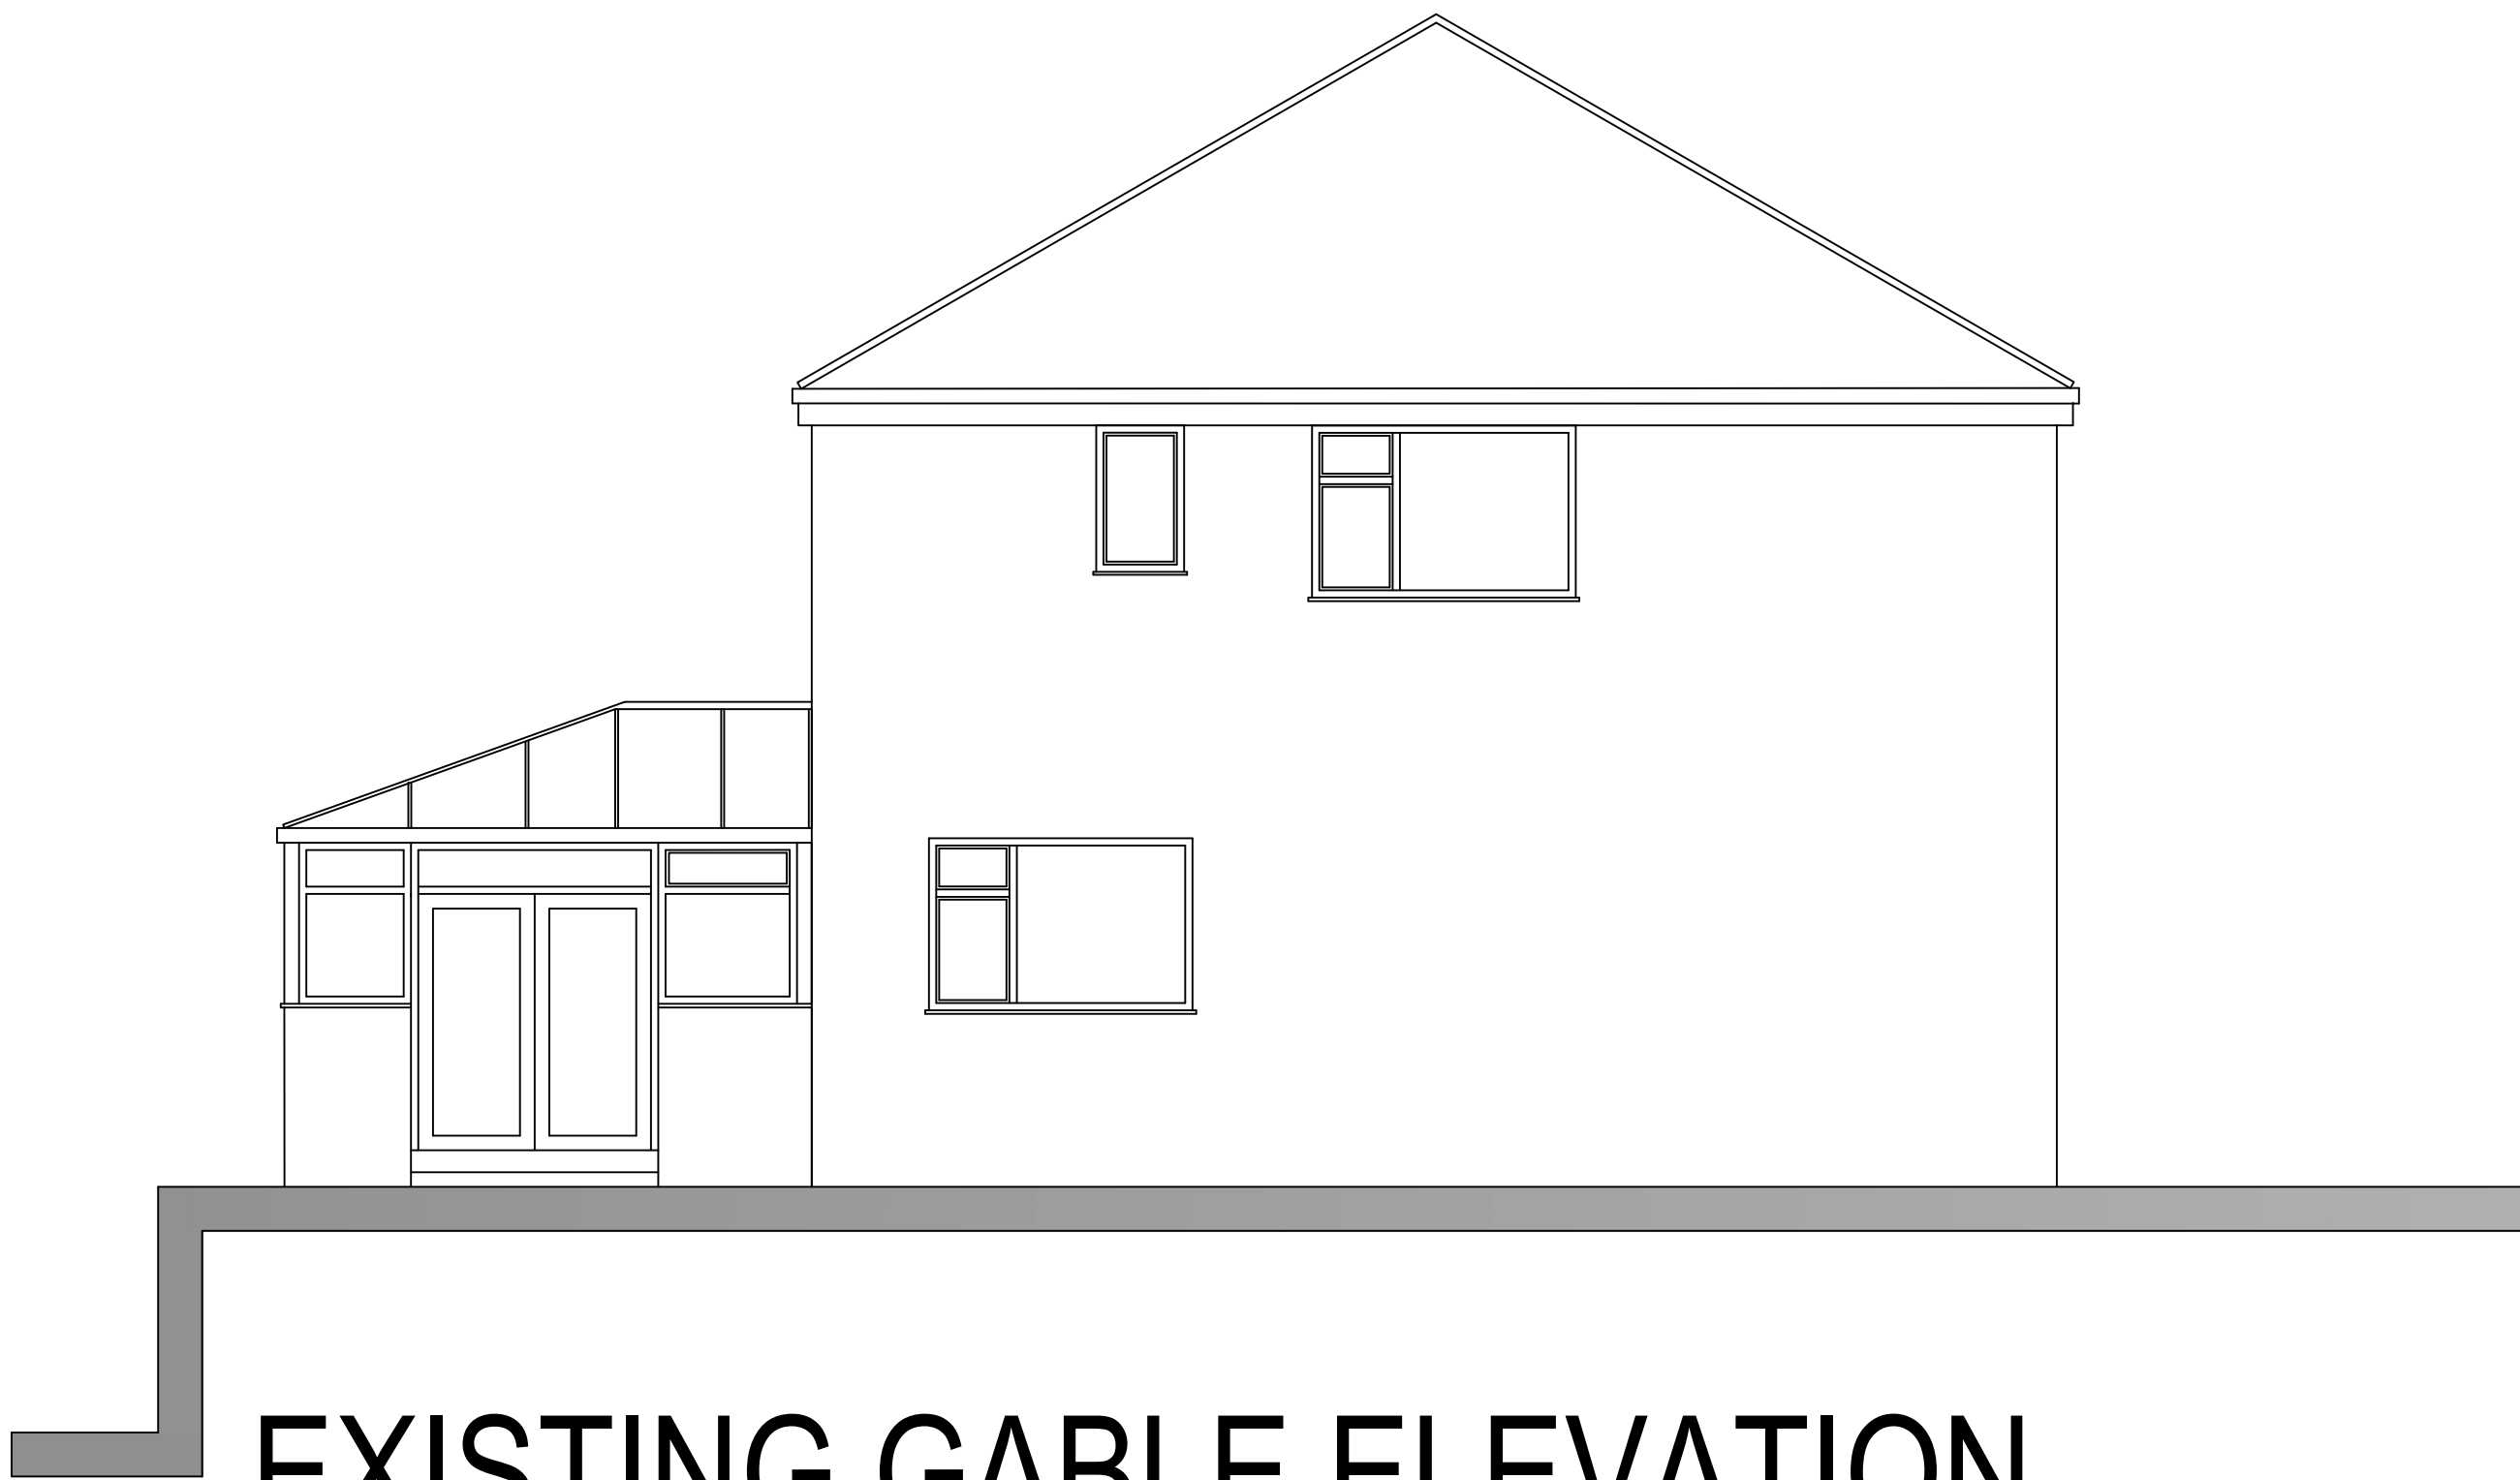

EXISTING GABLE ELEVATION

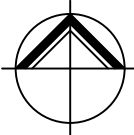

**NORTHERN  
DESIGN  
PARTNERSHIP**  
Chartered Architects

THE CHAPEL  
MILLMOOR ROAD  
MELTHAM  
HUDDERSFIELD HD9 5JU  
TELEPHONE (01484) 854848  
FAX (01484) 854949

CLIENT

MRS L OMEARA

PROJECT

PROPOSED EXTENSIONS  
15 BORROWDALE DRIVE  
BURY

DRAWING TITLE

EXISTING ELEVATIONS

| Rev. | Notes | Date | Drawn |
|------|-------|------|-------|
| *    | *     | *    | *     |
|      |       |      |       |
|      |       |      |       |
|      |       |      |       |
|      |       |      |       |

SCALE

1:50 AT A1

06.25

A.D.

| PROJECT No. | DRAWING No. | Rev. |
|-------------|-------------|------|
| 2548        | 02          | -    |