



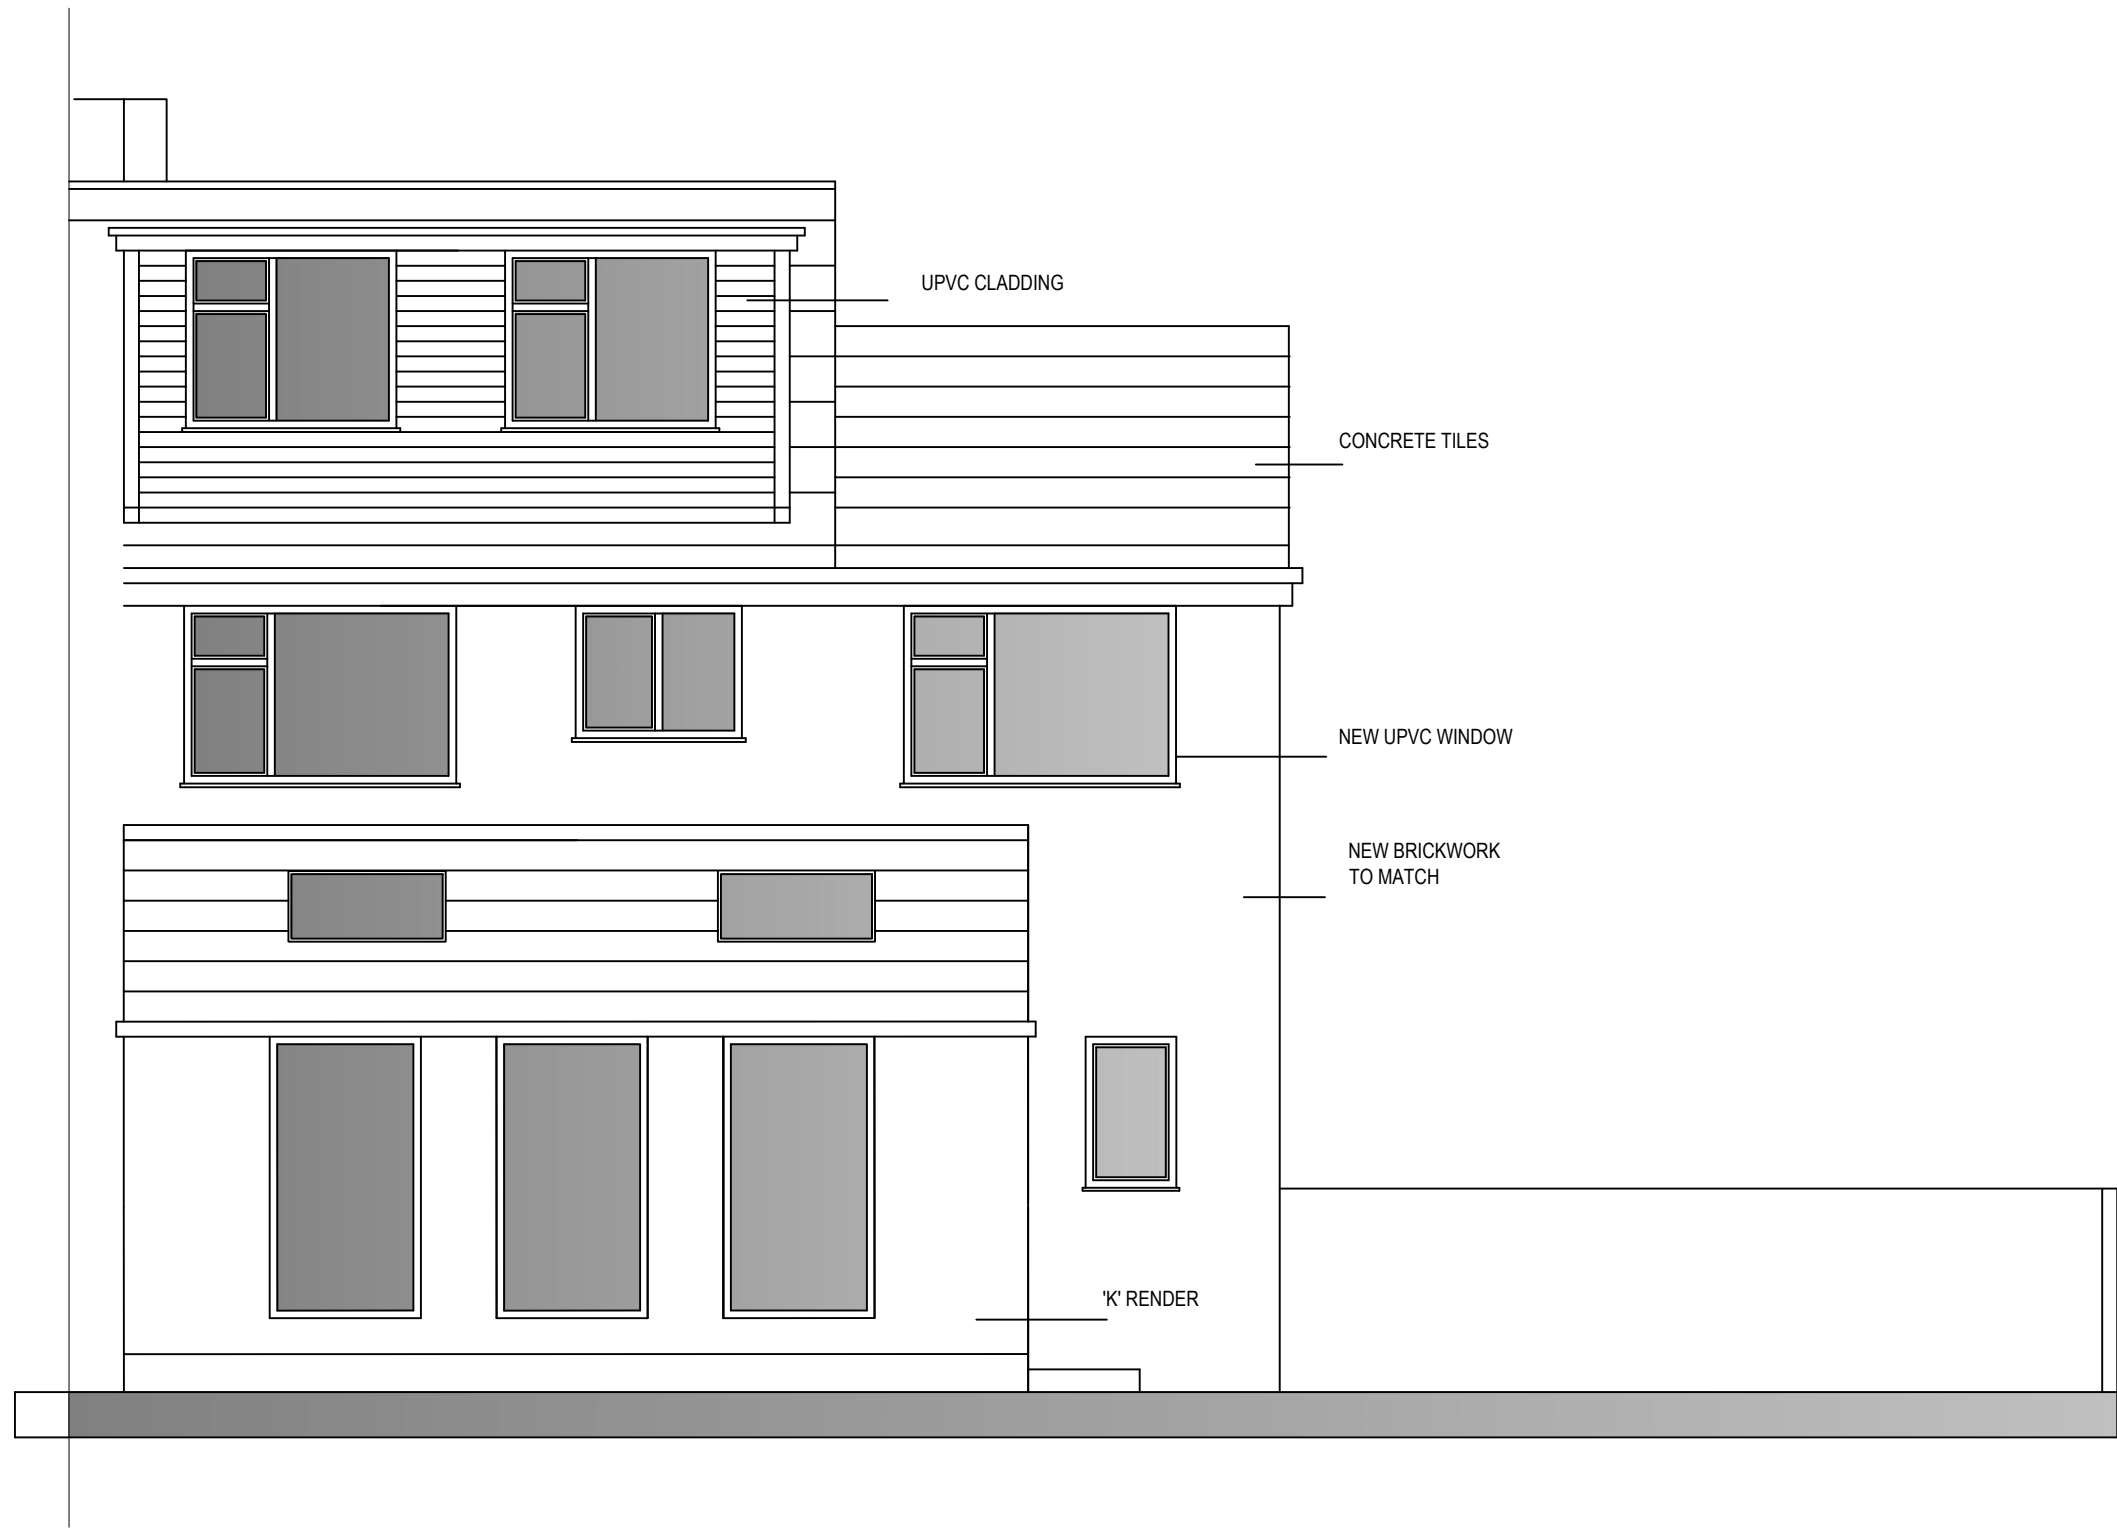


PROPOSED REAR ELEVATION



PROPOSED FRONT ELEVATION

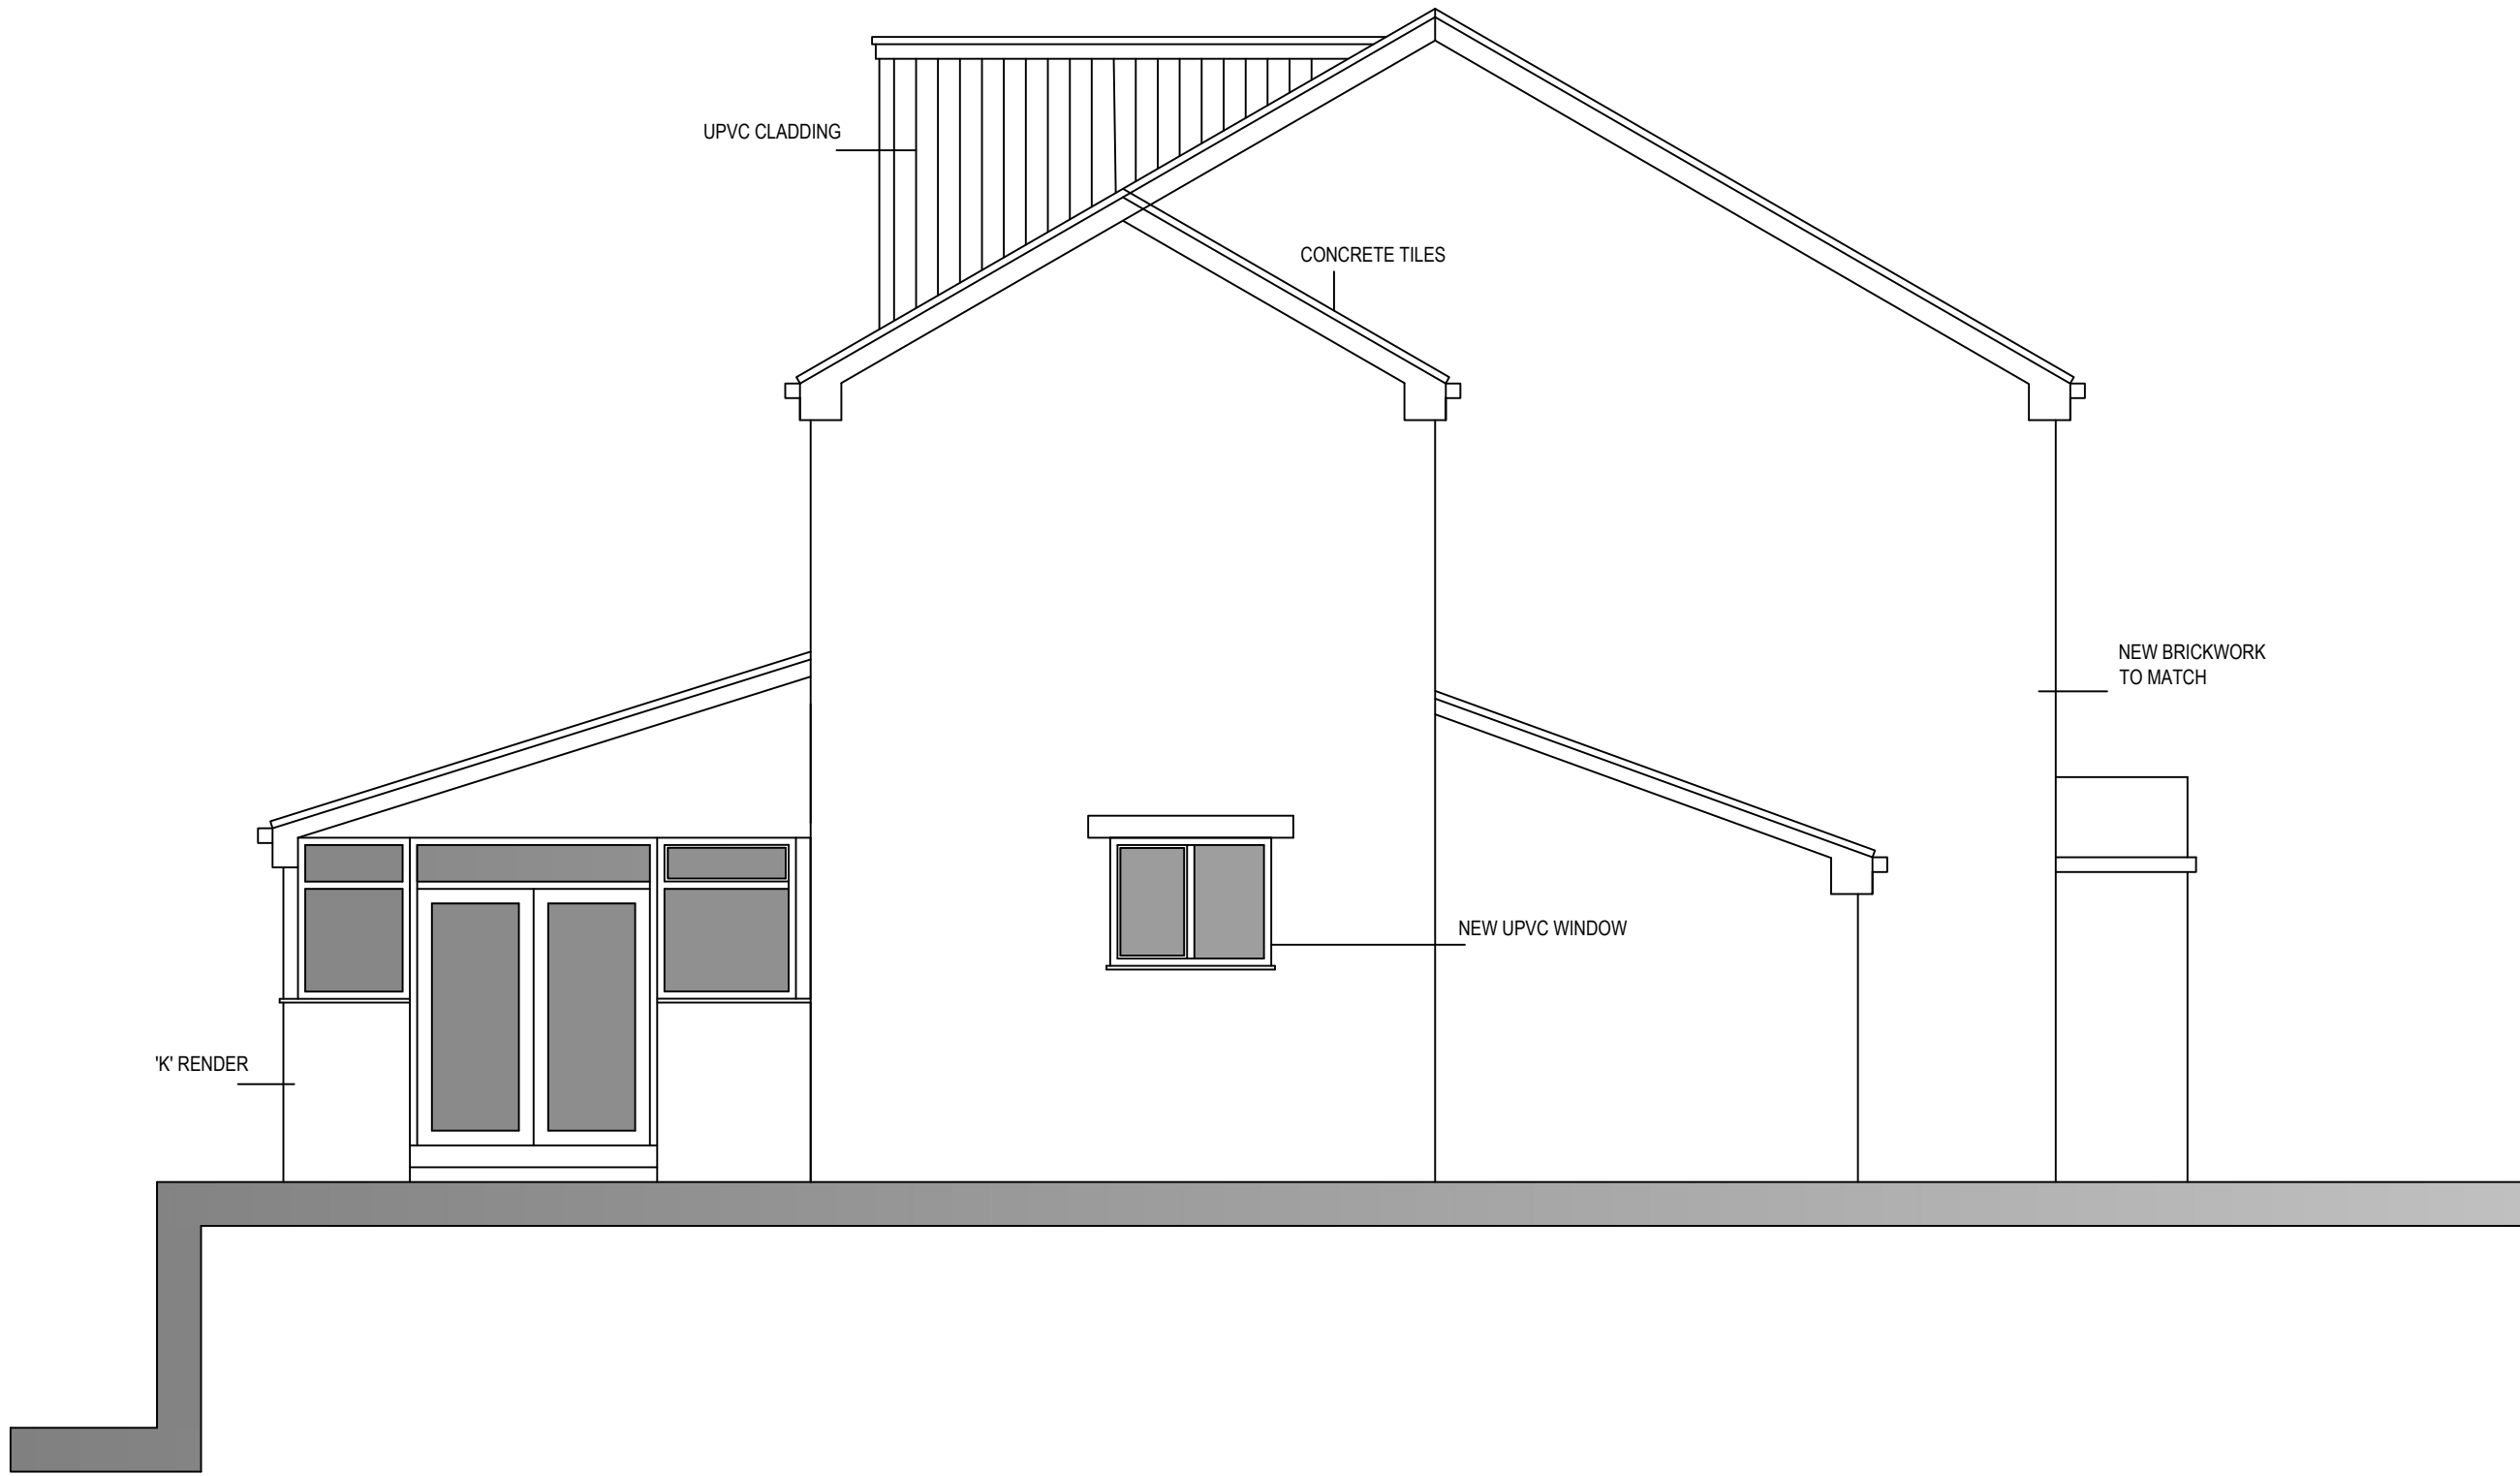

PROPOSED GABLE ELEVATION

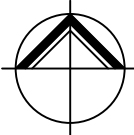

NORTHERN
DESIGN
PARTNERSHIP

Chartered Architects

THE CHAPEL
MILLMOOR ROAD
MELTHAM
HUDDERSFIELD HD9 5JU
TELEPHONE (01484) 854848
FAX (01484) 854949

CLIENT

MRS L OMEARA

PROJECT

PROPOSED EXTENSIONS
15 BORROWDALE DRIVE
BURY

DRAWING TITLE

PROPOSED ELEVATIONS

Rev.	Notes	Date	Drawn
A	PLANNING	07.25	A.D.

SCALE1:50 at A106.25A.D.

PROJECT No.	DRAWING No.	Rev.
2548	03	A