


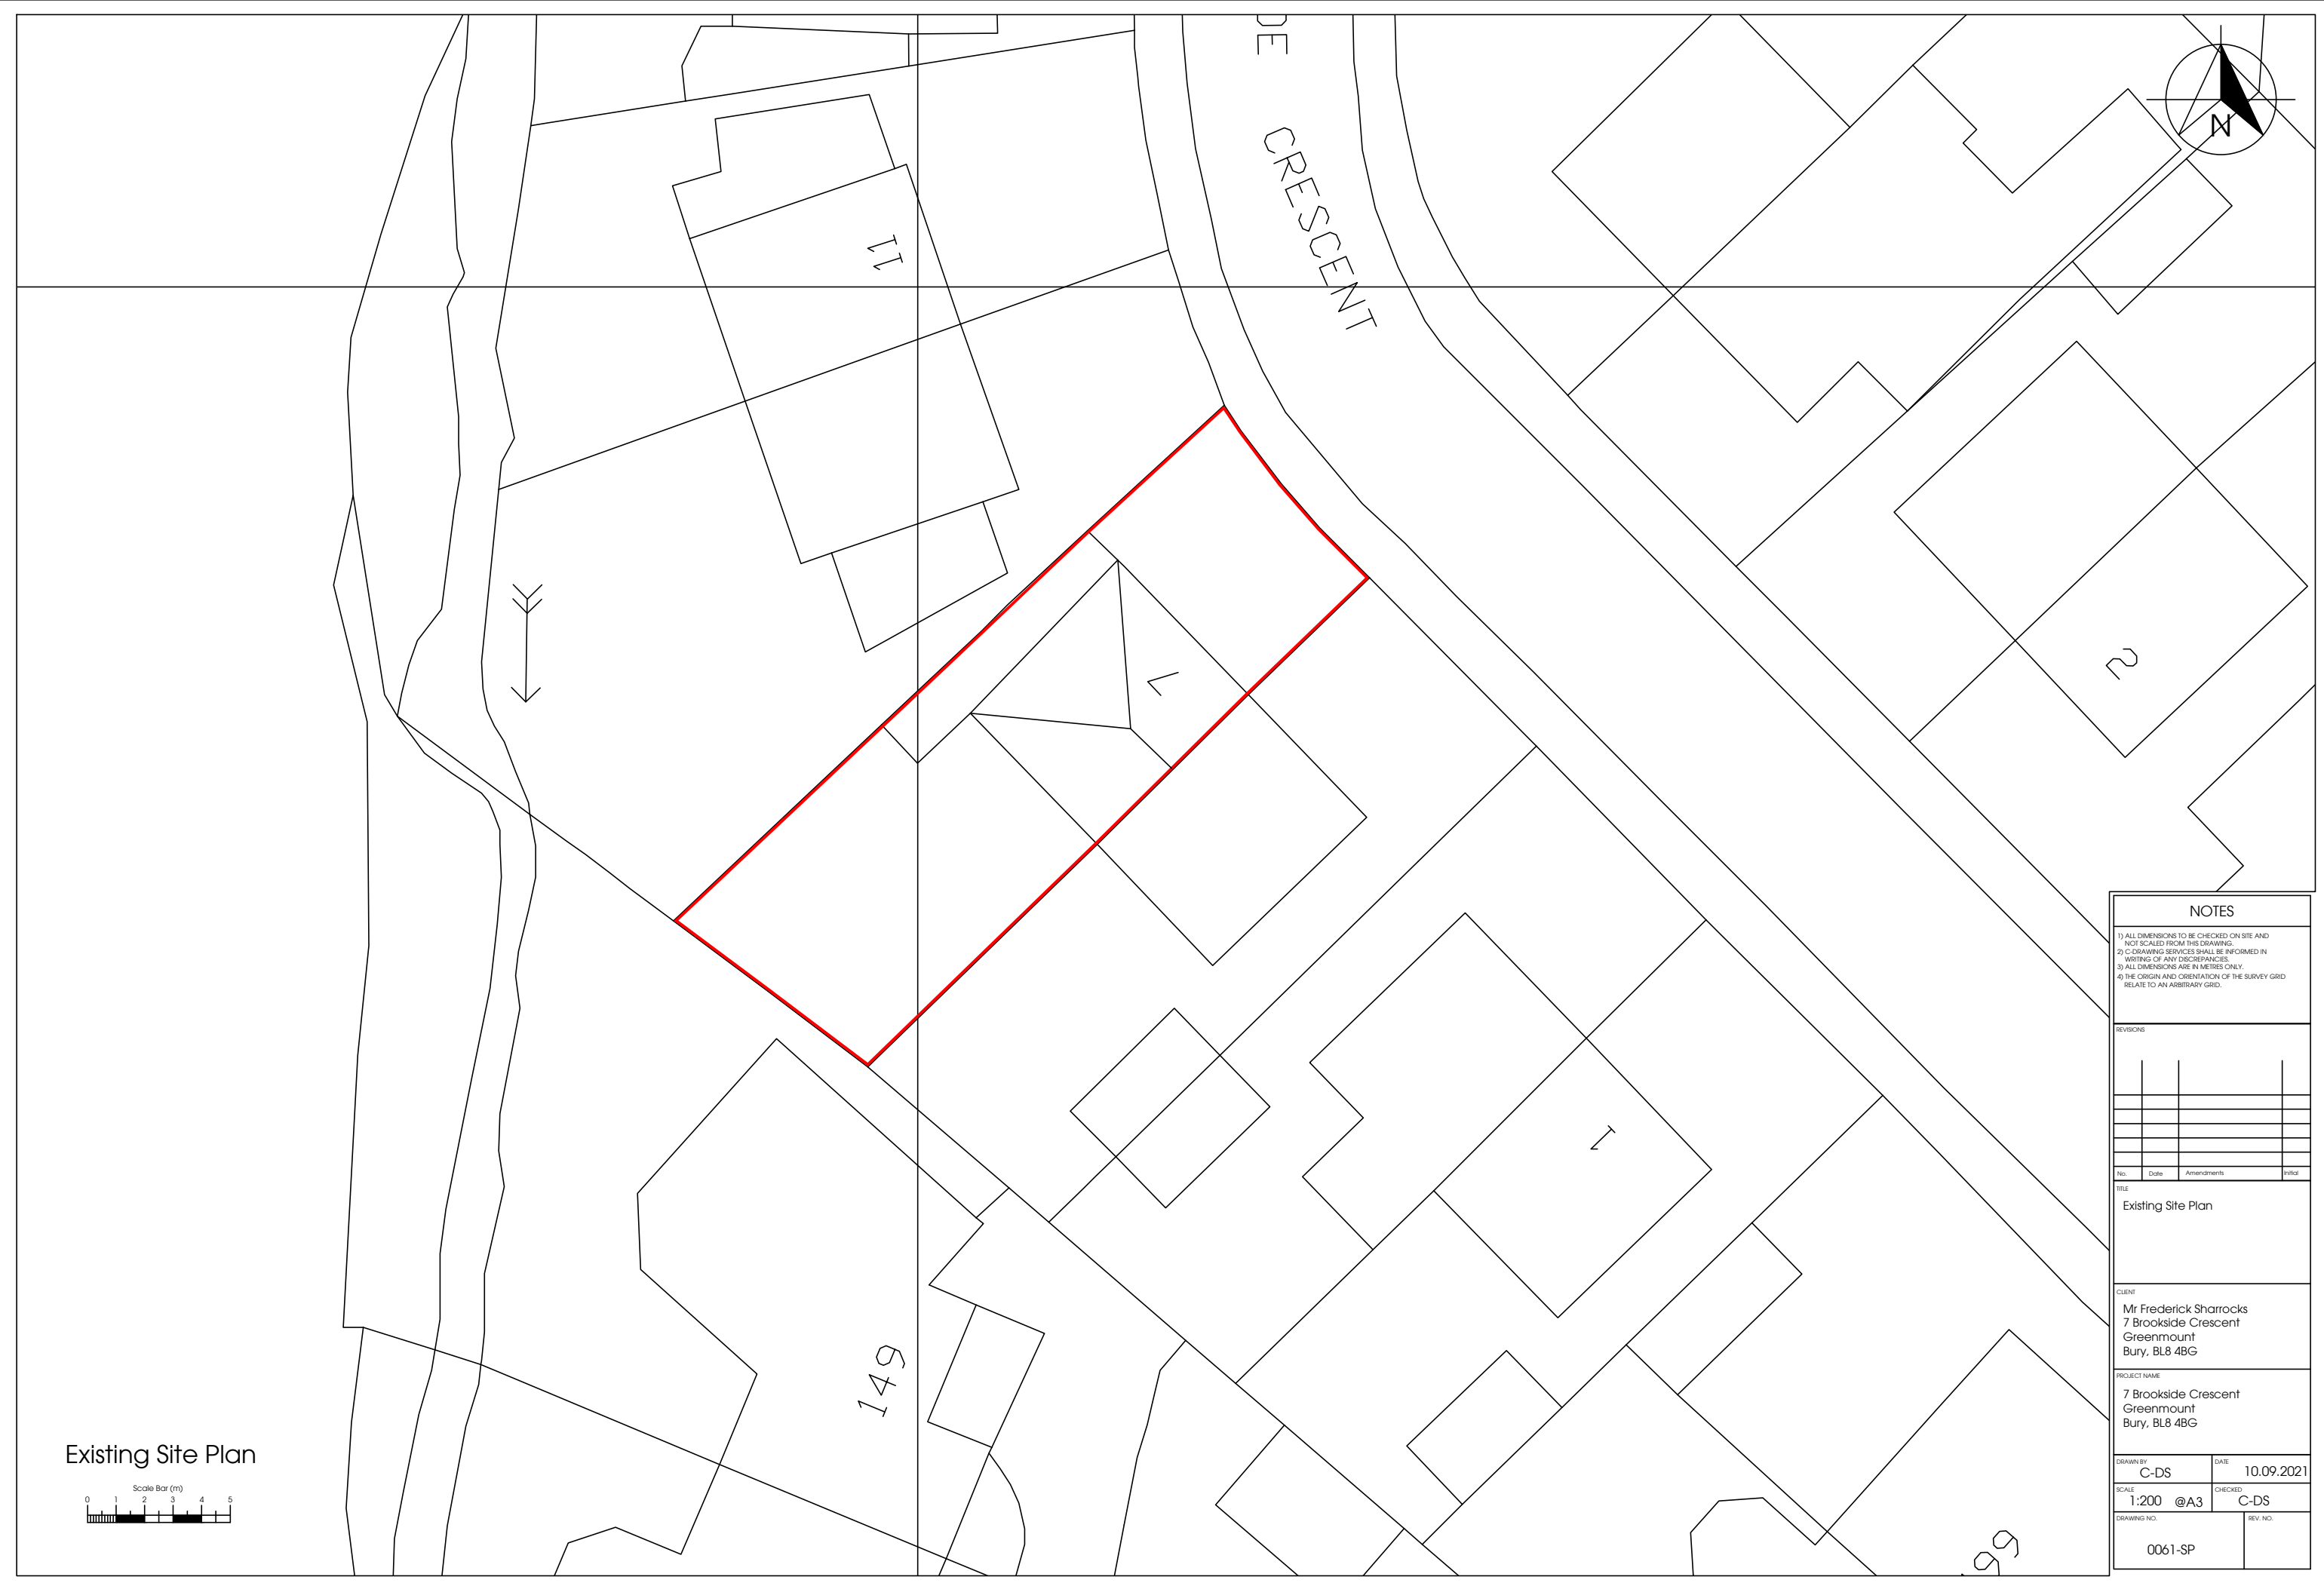

Existing Site Plan



NOTES

- 1) ALL DIMENSIONS TO BE CHECKED ON SITE AND NOT SCALED FROM THIS DRAWING.
- 2) C-DRAWING SERVICES SHALL BE INFORMED IN WRITING OF ANY DISCREPANCIES.
- 3) ALL DIMENSIONS ARE IN METRES ONLY.
- 4) THE ORIGIN AND ORIENTATION OF THE SURVEY GRID RELATE TO AN ARBITRARY GRID.

REVISIONS

No.	Date	Amendments	Initial
-----	------	------------	---------

TITLE

Existing Site Plan

CLIENT

Mr Frederick Sharrocks
7 Brookside Crescent
Greenmount
Bury, BL8 4BG

PROJECT NAME

7 Brookside Crescent
Greenmount
Bury, BL8 4BG

DRAWN BY	C-DS	DATE	10.09.2021
----------	------	------	------------

SCALE	1:200 @A3	CHECKED	C-DS
-------	-----------	---------	------

DRAWING NO.	REV. NO.
-------------	----------

0061-SP