




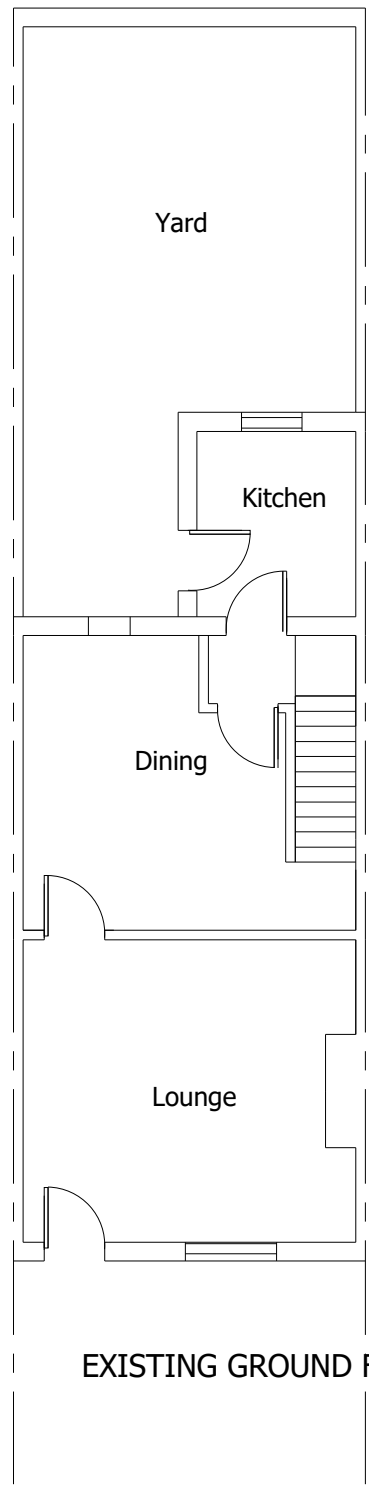


EXISTING GROUND FLOOR

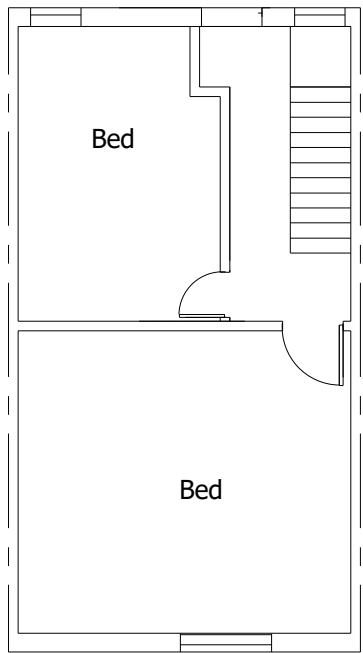


EXISTING FIRST FLOOR

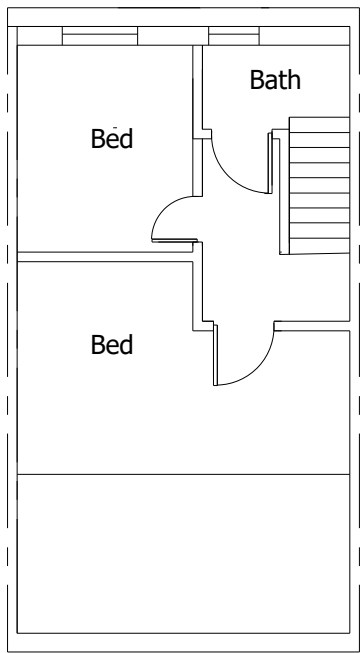

PROPOSED GROUND FLOOR

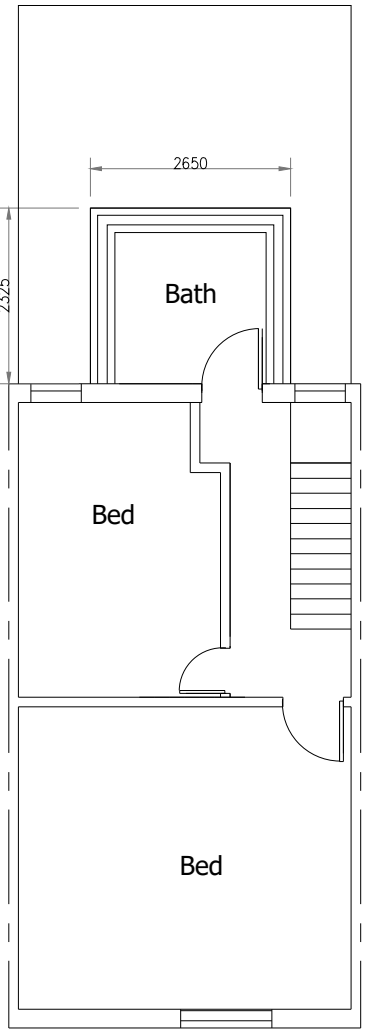

PROPOSED FIRST FLOOR

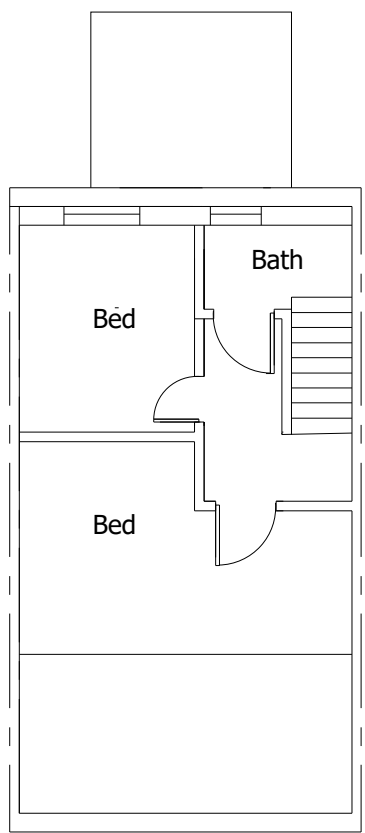


PROPOSED SECOND FLOOR


DORMER HAS BEEN CONSTRUCTED UNDER PD AND IS NOT PART OF THE PROPOSAL




SITE PLAN (1:200)

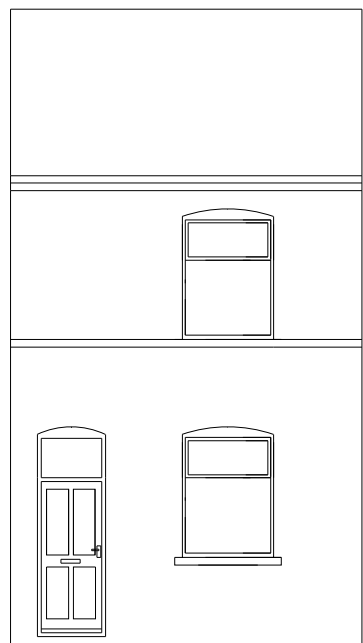

EXISTING FRONT ELEVATION

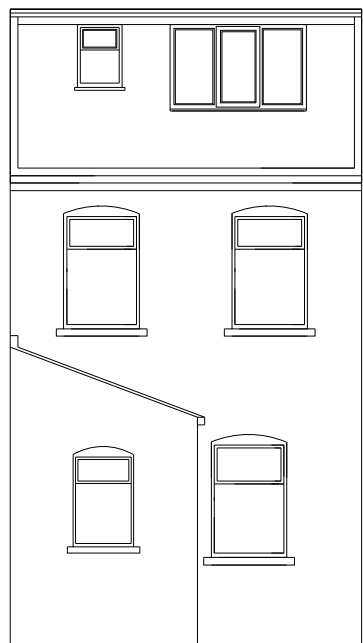


EXISTING REAR ELEVATION

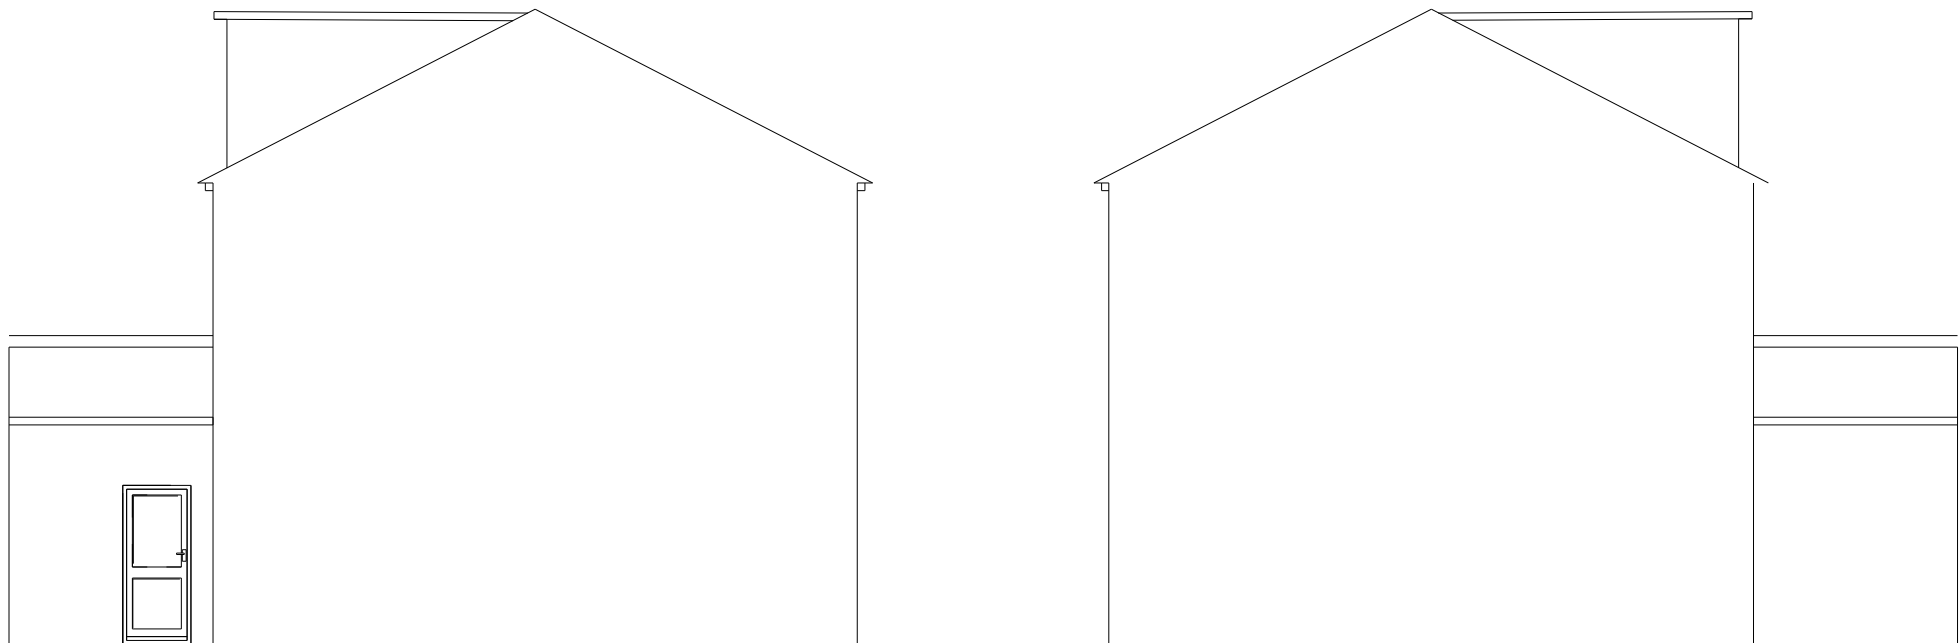


EXISTING SIDE ELEVATION

EXISTING SIDE ELEVATION

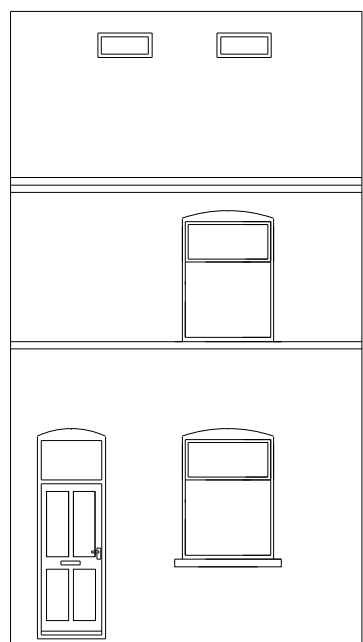


PROPOSED FRONT ELEVATION

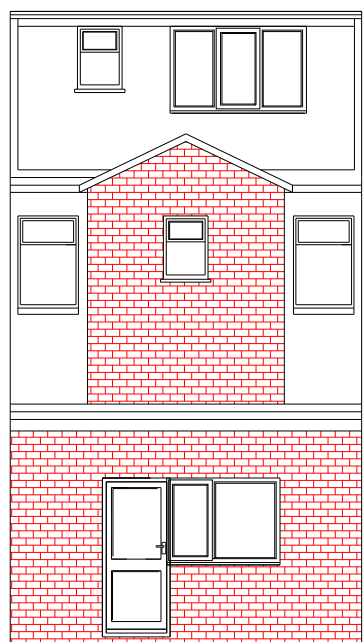


PROPOSED REAR ELEVATION

DORMER HAS BEEN CONSTRUCTED UNDER PD AND IS NOT PART OF THE PROPOSAL

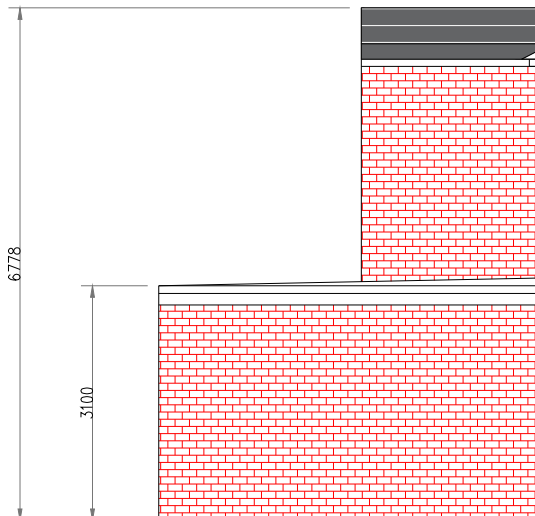


PROPOSED SIDE ELEVATION

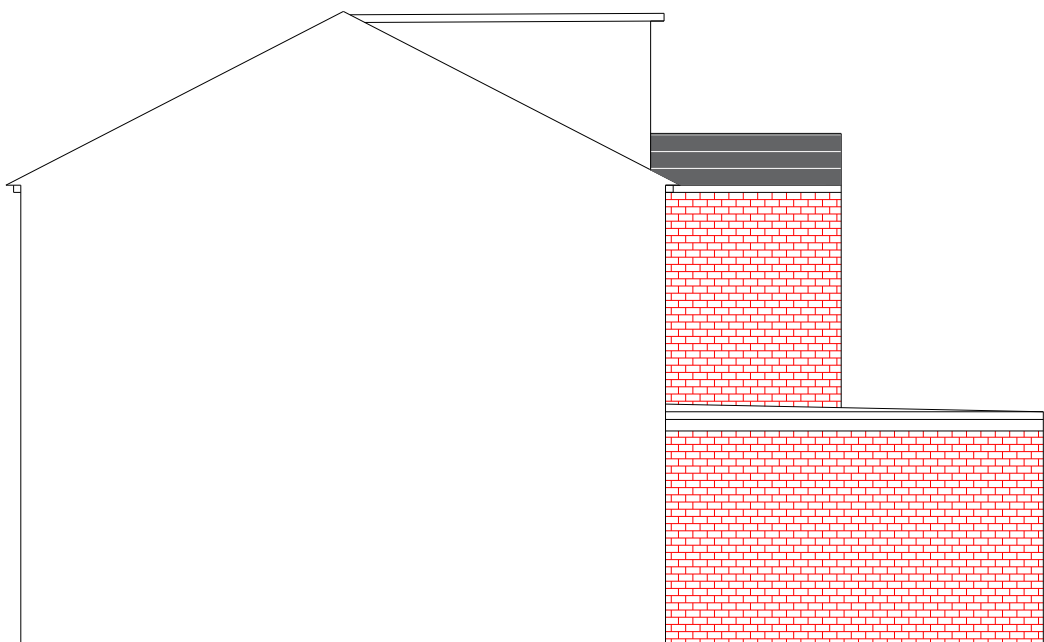

PROPOSED SIDE ELEVATION



LOCATION PLAN (1:1250)
© Crown copyright and database rights 2022
Ordnance Survey 0100031673

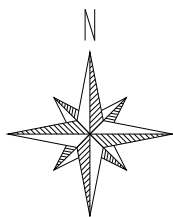

BLOCK PLAN (1:500)

Date	Rev.		Initials	
4/7/25	A.	Amended drawing	RA	
7/7/25	B.	Amended drawing	RA	
22/7/25	C.	Note added	RA	

This drawing is subject to copyright and is not to be reproduced in part or whole without approval.
Figured dimensions take precedence over scaled measurements from the drawing. All dimensions and drawings to be checked by Client and Contractor and discrepancies clarified with the Client prior to commencement.
The whole of the works to comply with Planning Approval & Conditions and current Building Regulations. No work to commence without Planning & Building Regulations approval.
The client must ensure the project complies with the Construction Design and Management Regulations 2015.
The Client should ensure consent from any landowner or interested party is obtained, as well as compliance with Party Wall Act 1996

Notes

RAD

The White House,
42-44 Chorley New Road,
Bolton
BL1 4AP

Tel : 01204 322196
Fax : 01204 214110
Mob: 07790 361104
Email: info@radesignprojects.co.uk

Project
68 HORNE ST
BURY
BL9 9HS

Title
EXISTING & PROPOSED PLANS

Client
Tabinda Begum

Drawn
RA

Date
JULY 2025

Scale
1:100 @ A1 / 1:200 @ A3

Drawing Number
RAD/3302/25/1/RevC