


SITE SPECIFIC HAZARDS

IN ACCORDANCE WITH THE REQUIREMENTS OF THE CON REGULATIONS 2015 THE FOLLOWING SIGNIFICANT RESIDUAL HAZARDS HAVE NOT BEEN DESIGNED OUT OF THIS PROJECT AND MUST BE TAKEN INTO CONSIDERATION BY CONTRACTORS PLANNING TO UNDERTAKE THE WORKS SHOWN ON THIS DRAWING:

SCALE 1:200

 


STRUCTURE REMOVED
EXISTING GROUND LEVELS

HOLLYMOUNT LANE ELEVATION

Section 1

NEW BUILD SHIPPON TYPE 4

NEW BUILD FARMHOUSE TYPE 2

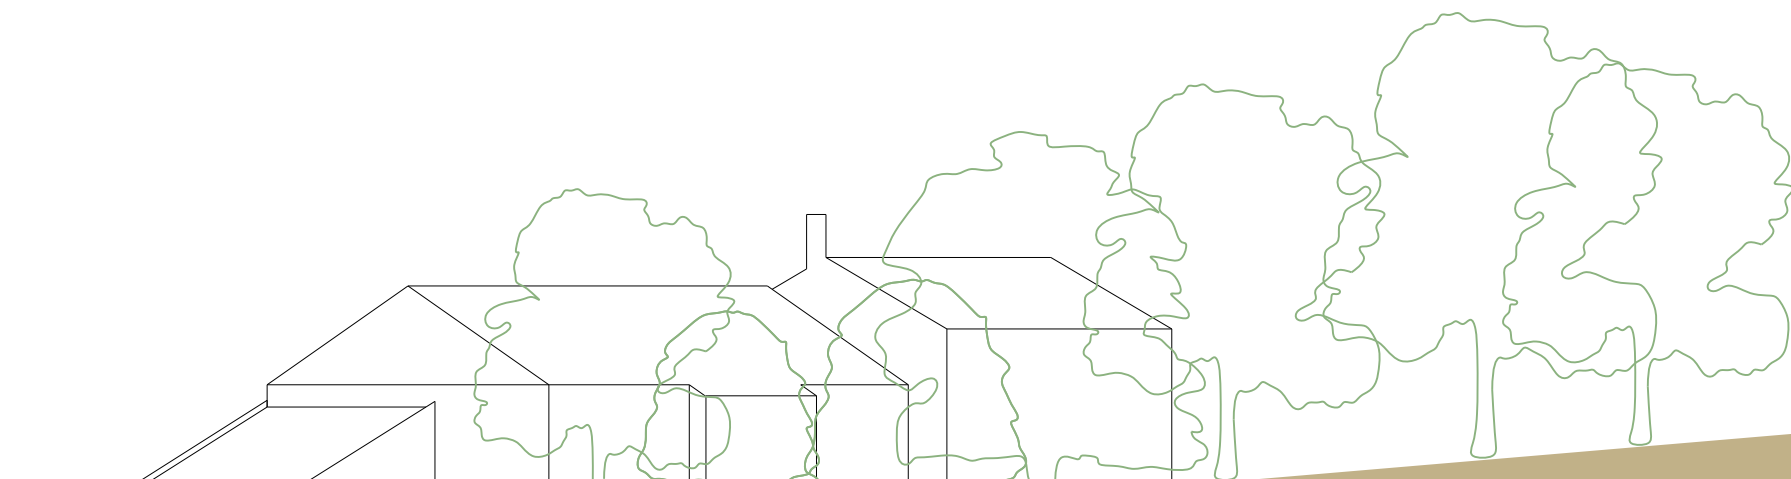

Section 3

NEW BUILD FARMHOUSE TYPE 2

CONVERTED AND EXTENDED EXISTING BARN

EXTENDED EXISTING FARMHOUSE

NEW BUILD DWELLING TYPE 5



Section 4

NEW BUILD DWELLING TYPE 5

EXTENDED EXISTING FARMHOUSE

CONVERTED AND EXTENDED EXISTING BARN

NEW BUILD FARMHOUSE TYPE 2



Section 5

NEW BUILD SHIPPON TYPE 4

NEW BUILD BARN TYPE 3

NEW BUILD FARMHOUSE TYPE 2

CONVERTED AND EXTENDED EXISTING BARN



Section 6

NEW BUILD DWELLING TYPE 5

EXTENDED EXISTING FARMHOUSE

CONVERTED AND EXTENDED EXISTING BARN

NEW BUILD BARN TYPE 3

NEW BUILD FARMHOUSE TYPE 2

NEW BUILD SHIPPON TYPE 4



PROPOSED SITE PLAN 1:500

REV. A 220522 PLANNING ISSUE

RSJ

REV. DATE NOTES

INT.

CLIENT / PROJECT
J.BUCKLEY PROPERTIES
HOLLYMOUNT FARM
GREENMOUNT

DRAWING TITLE
PROPOSED SITE SECTIONS

STATUS
PLANNING

DATE
APR 22

DRAWN
SSS

SCALE @ A0
1:200

PROJECT NUMBER	PLAN / BUILD	TYPE	NUMBER	REVISION LETTER
107	PLN	S	02	A

Site Location Plans
Sections

L S GA Plans Details E Elevations P D F Proofs Colour C

HAWTHORN DESIGN PARTNERSHIP

HAWTHORN ESTATES LTD
LUMB, ROSSDALE, BB4 9ND
T. 08455 900 444

E. design@hawthorn-estates.co.uk
www.hawthorn-estates.co.uk

