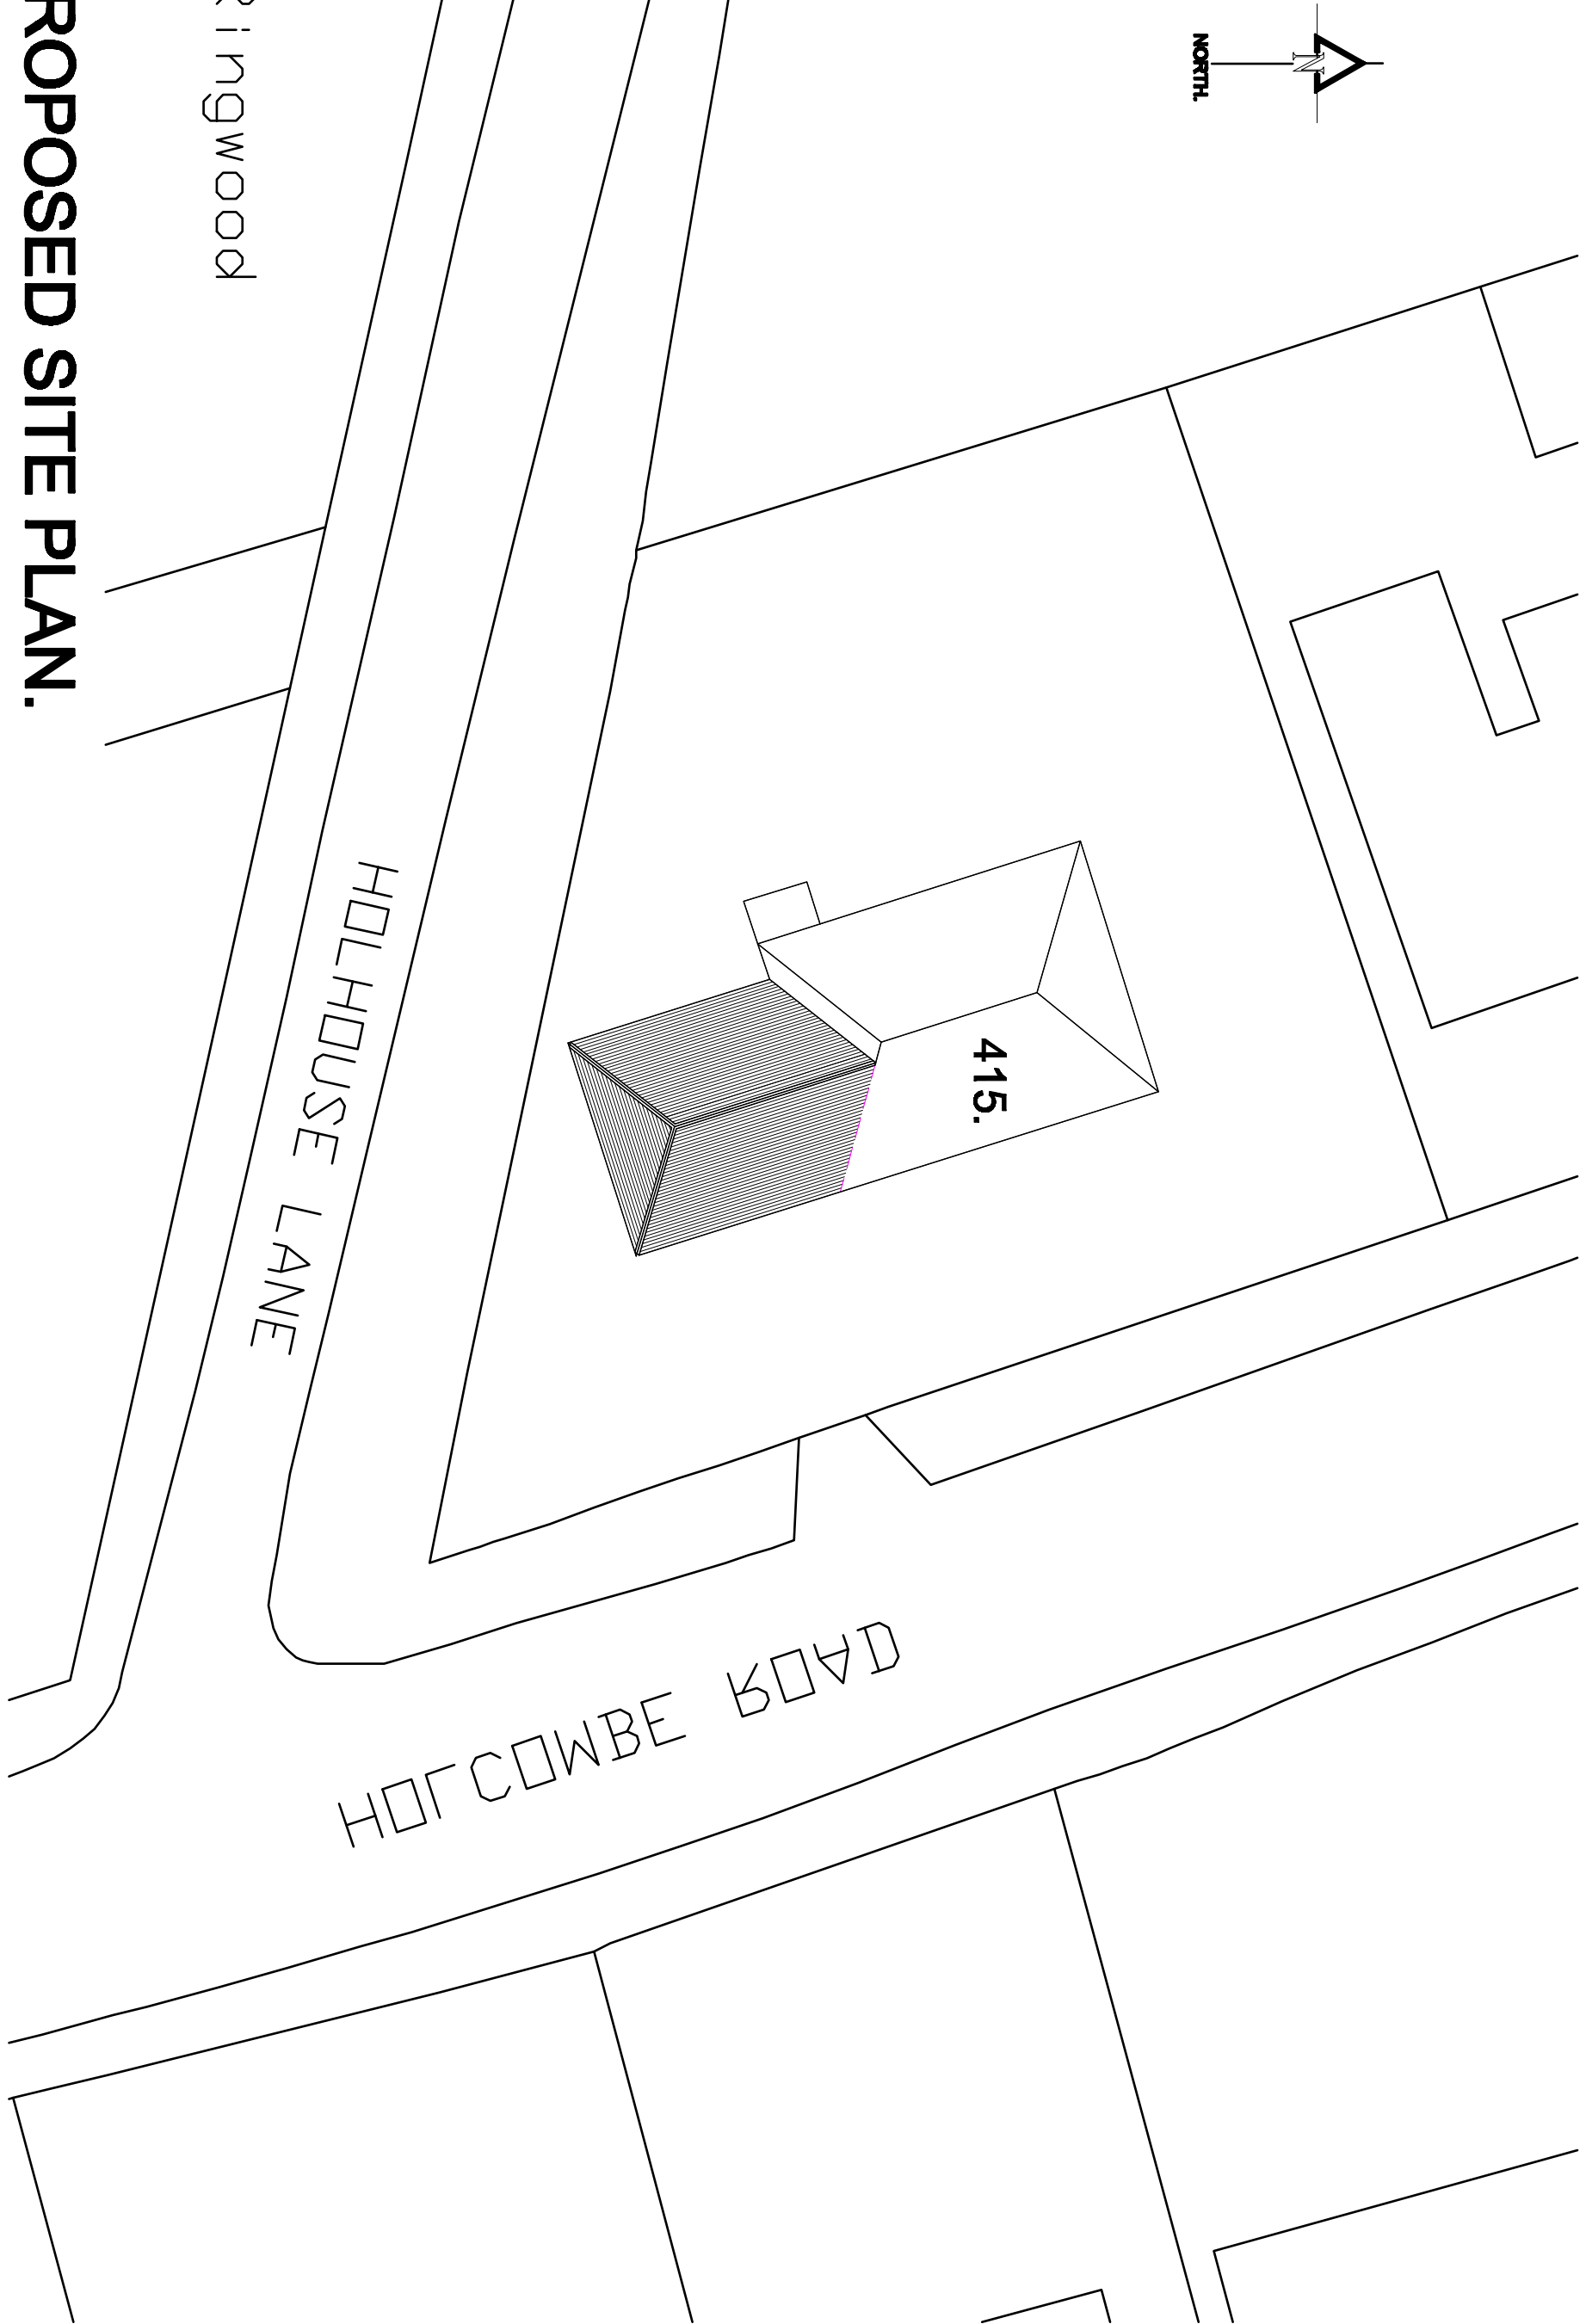


PROPOSED SITE PLAN.

Revision.	Title :	Project :	MTC Designs Scale: 1:200 @ A3 Date: May 2024.	31 Edmond Drive Boston MA 02118 T: 617.64.4187/4, 418.677.0258/14 Email: info@mtcdesigns.com
	PROPOSED FIRST FLOOR SIDE EXTENSION ABOVE EXISTING GARAGE.	415, HOLCOMBE ROAD, GREENWICH, CT 06830		