




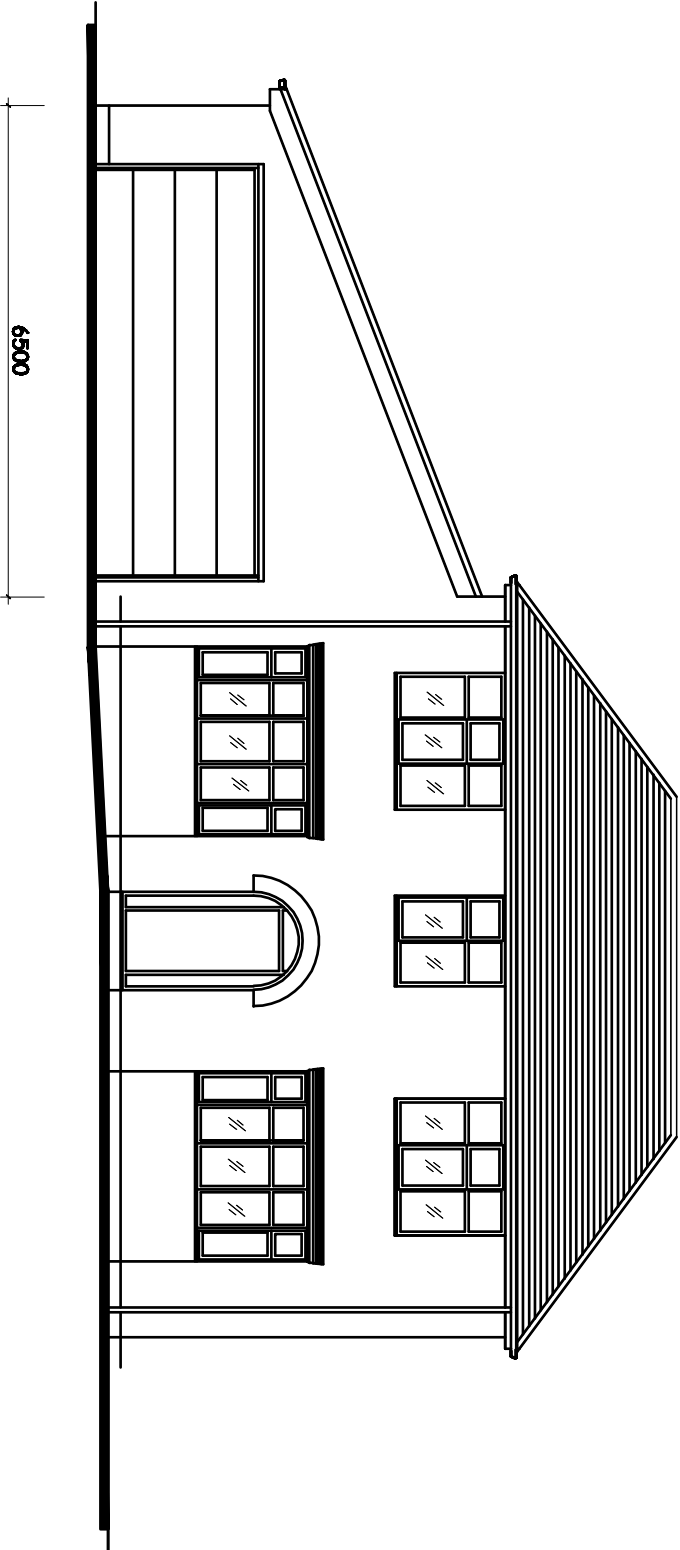

EXISTING FRONT ELEVATION.

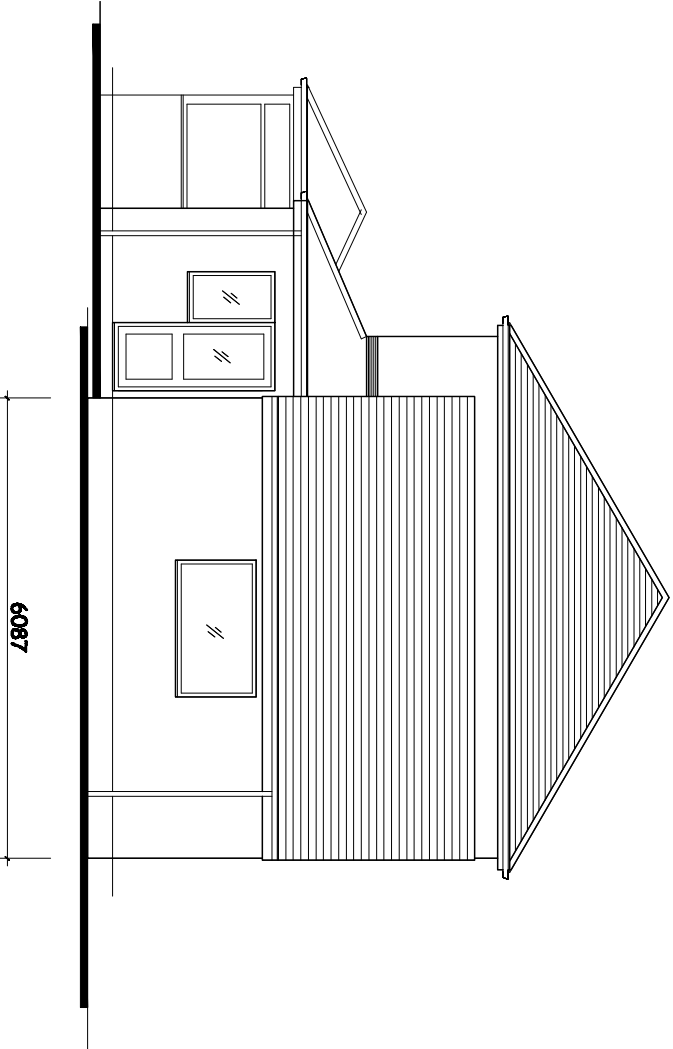

EXISTING SIDE ELEVATION.

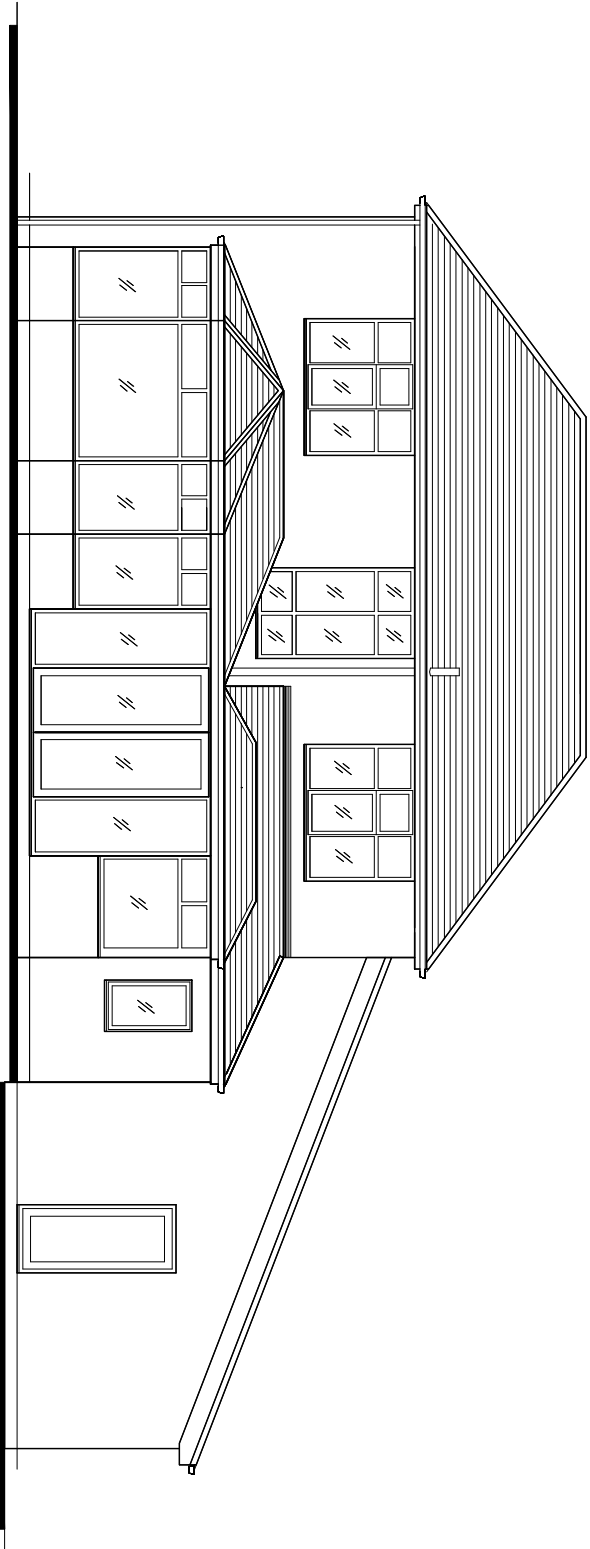

EXISTING REAR ELEVATION.

Revision	Title :	Project :	MTC Designs
	PROPOSED FIRST FLOOR SIDE EXTENSION ABOVE EXISTING GARAGE.	416, HOLCOMBE ROAD, GREENMOUNT, BURY, BL9 4HB	31 Essex Drive Bolton BL9 6TB T: 01204 418714 W: 07700820714 Email: mitch@mtcdesigns.co.uk
			Scale 1:100 @ A3 Date: May 2026.
			Drawing No: P01