



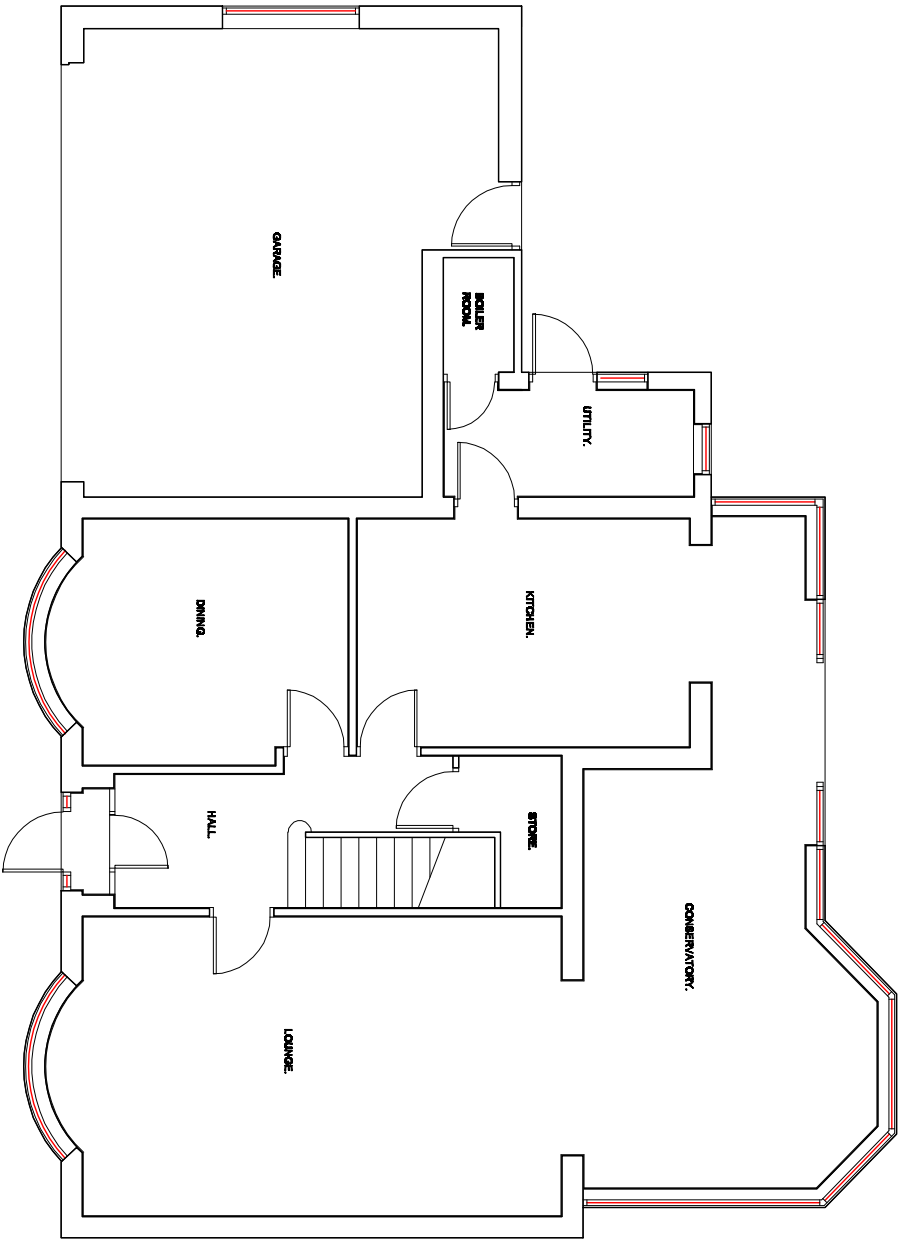

EXISTING GROUND FLOOR PLAN.

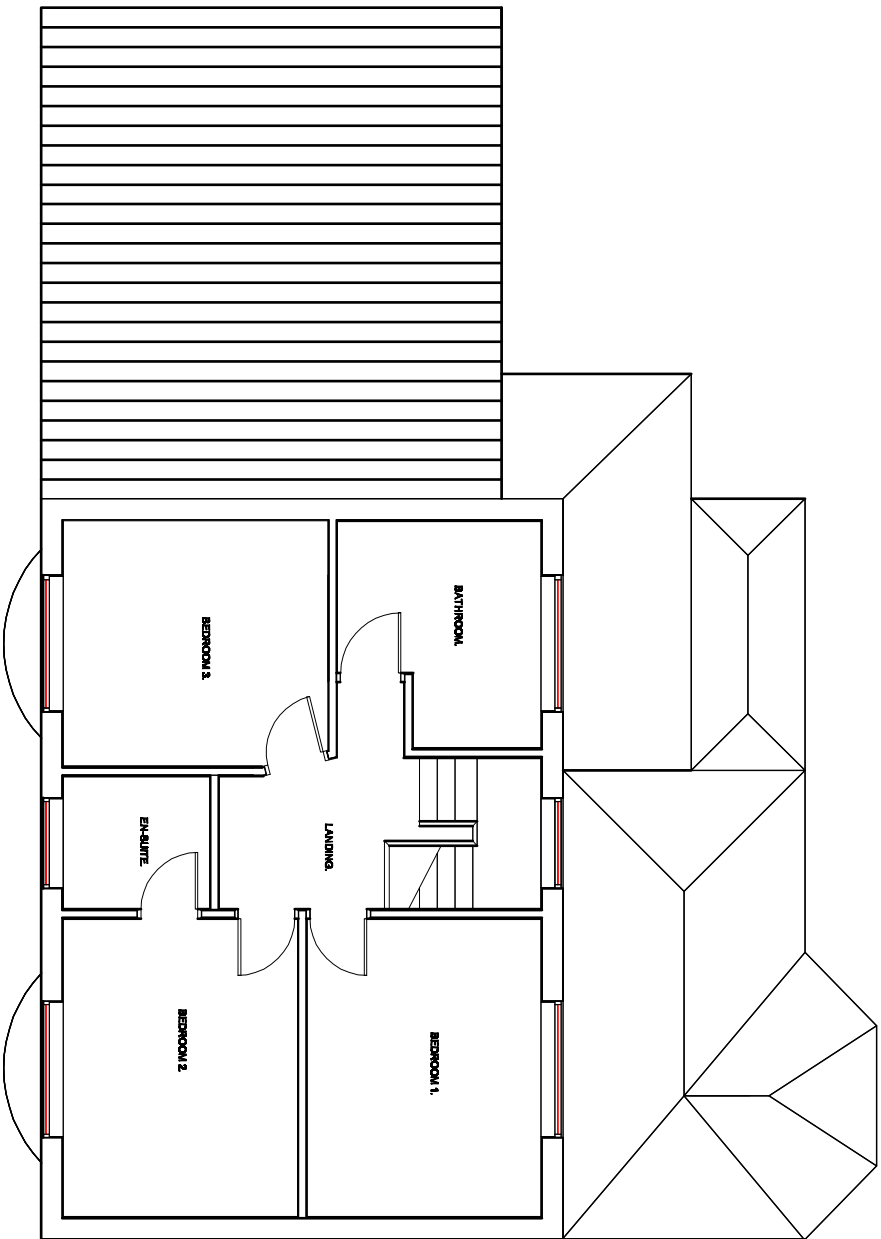

EXISTING FIRST FLOOR PLAN.

Revision	Title :	Project :	MTC Designs
	PROPOSED FIRST FLOOR SIDE EXTENSION ABOVE EXISTING GARAGE.	415, HOLCOMBE ROAD, GREENWICHT, BURRY, BL9 4HB	31 Edmond Drive, Bedford BL2 5ETB T: 01234 418714, M: 0778828974 Email: mitchell@mtcdesigns.co.uk
			Scale 1:100 @ A3 Date: May 2026.
			Drawing No: P02