




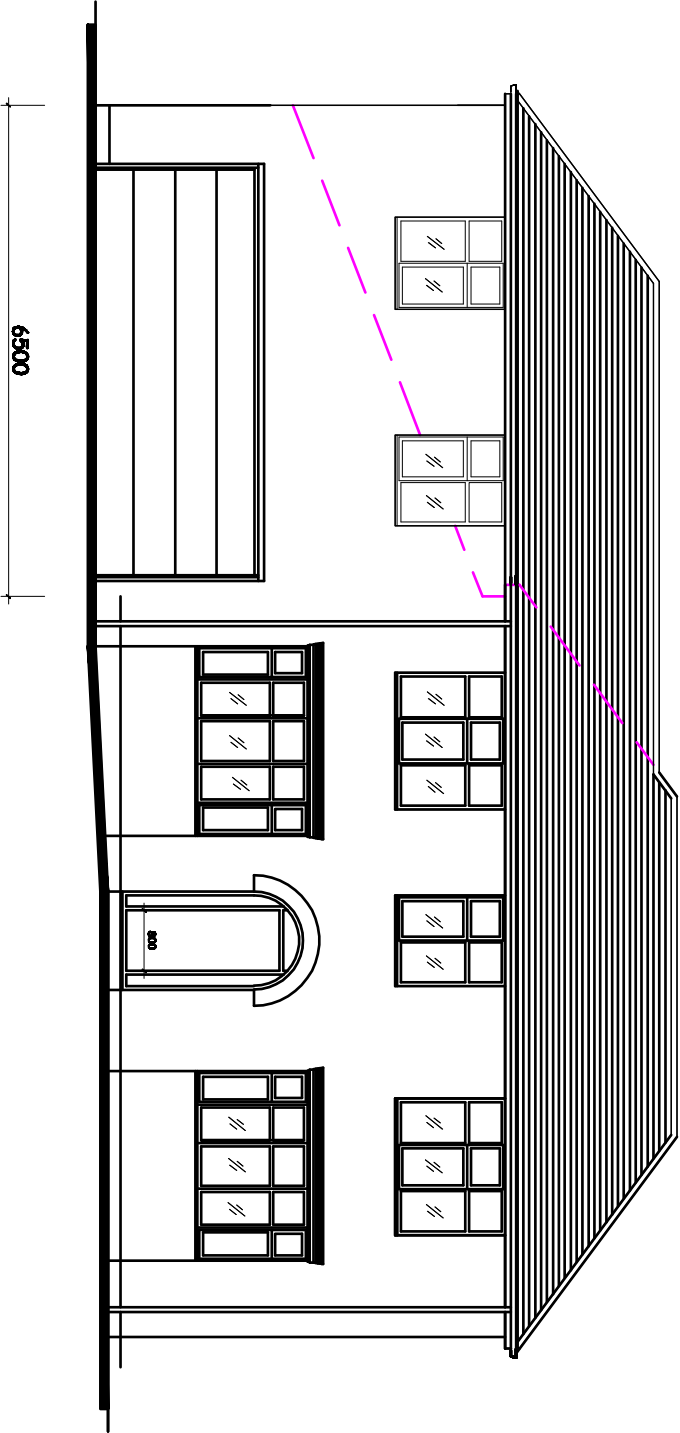

PROPOSED FRONT ELEVATION.

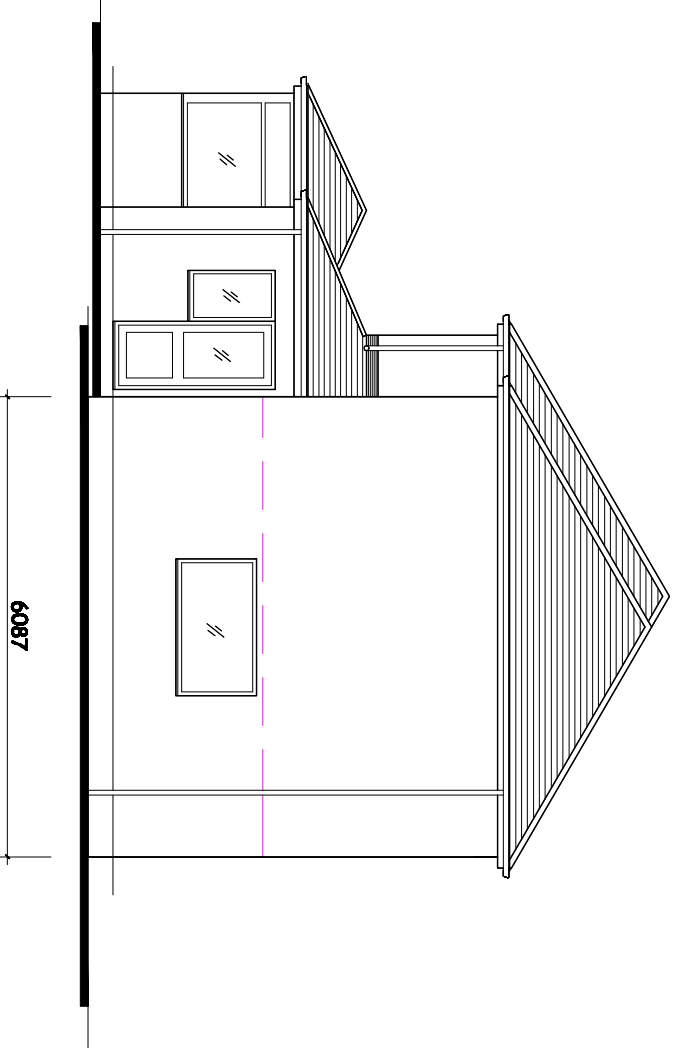

PROPOSED SIDE ELEVATION.

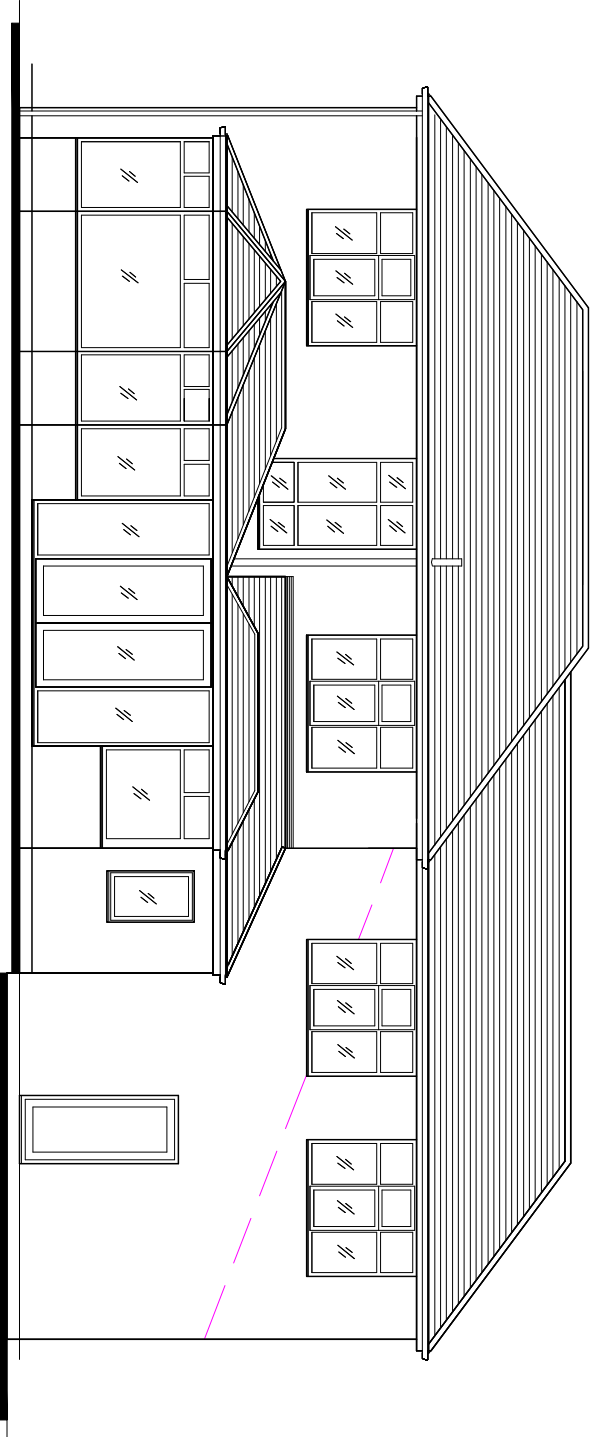

PROPOSED REAR ELEVATION.

Revision	Title :	Project :	MTC Designs
	PROPOSED FIRST FLOOR SIDE EXTENSION ABOVE EXISTING GARAGE.	415, HOLCOMBE ROAD, GREENHICOUNT, BL9 4HB	31 Eddard Drive Bordon BL2 6TB T: 01234 418714, M: 0778328514 Email: info@mtcdesigns.co.uk
			Scale 1:100 @ A3 Date: May 2023.
			Drawing No: P03