
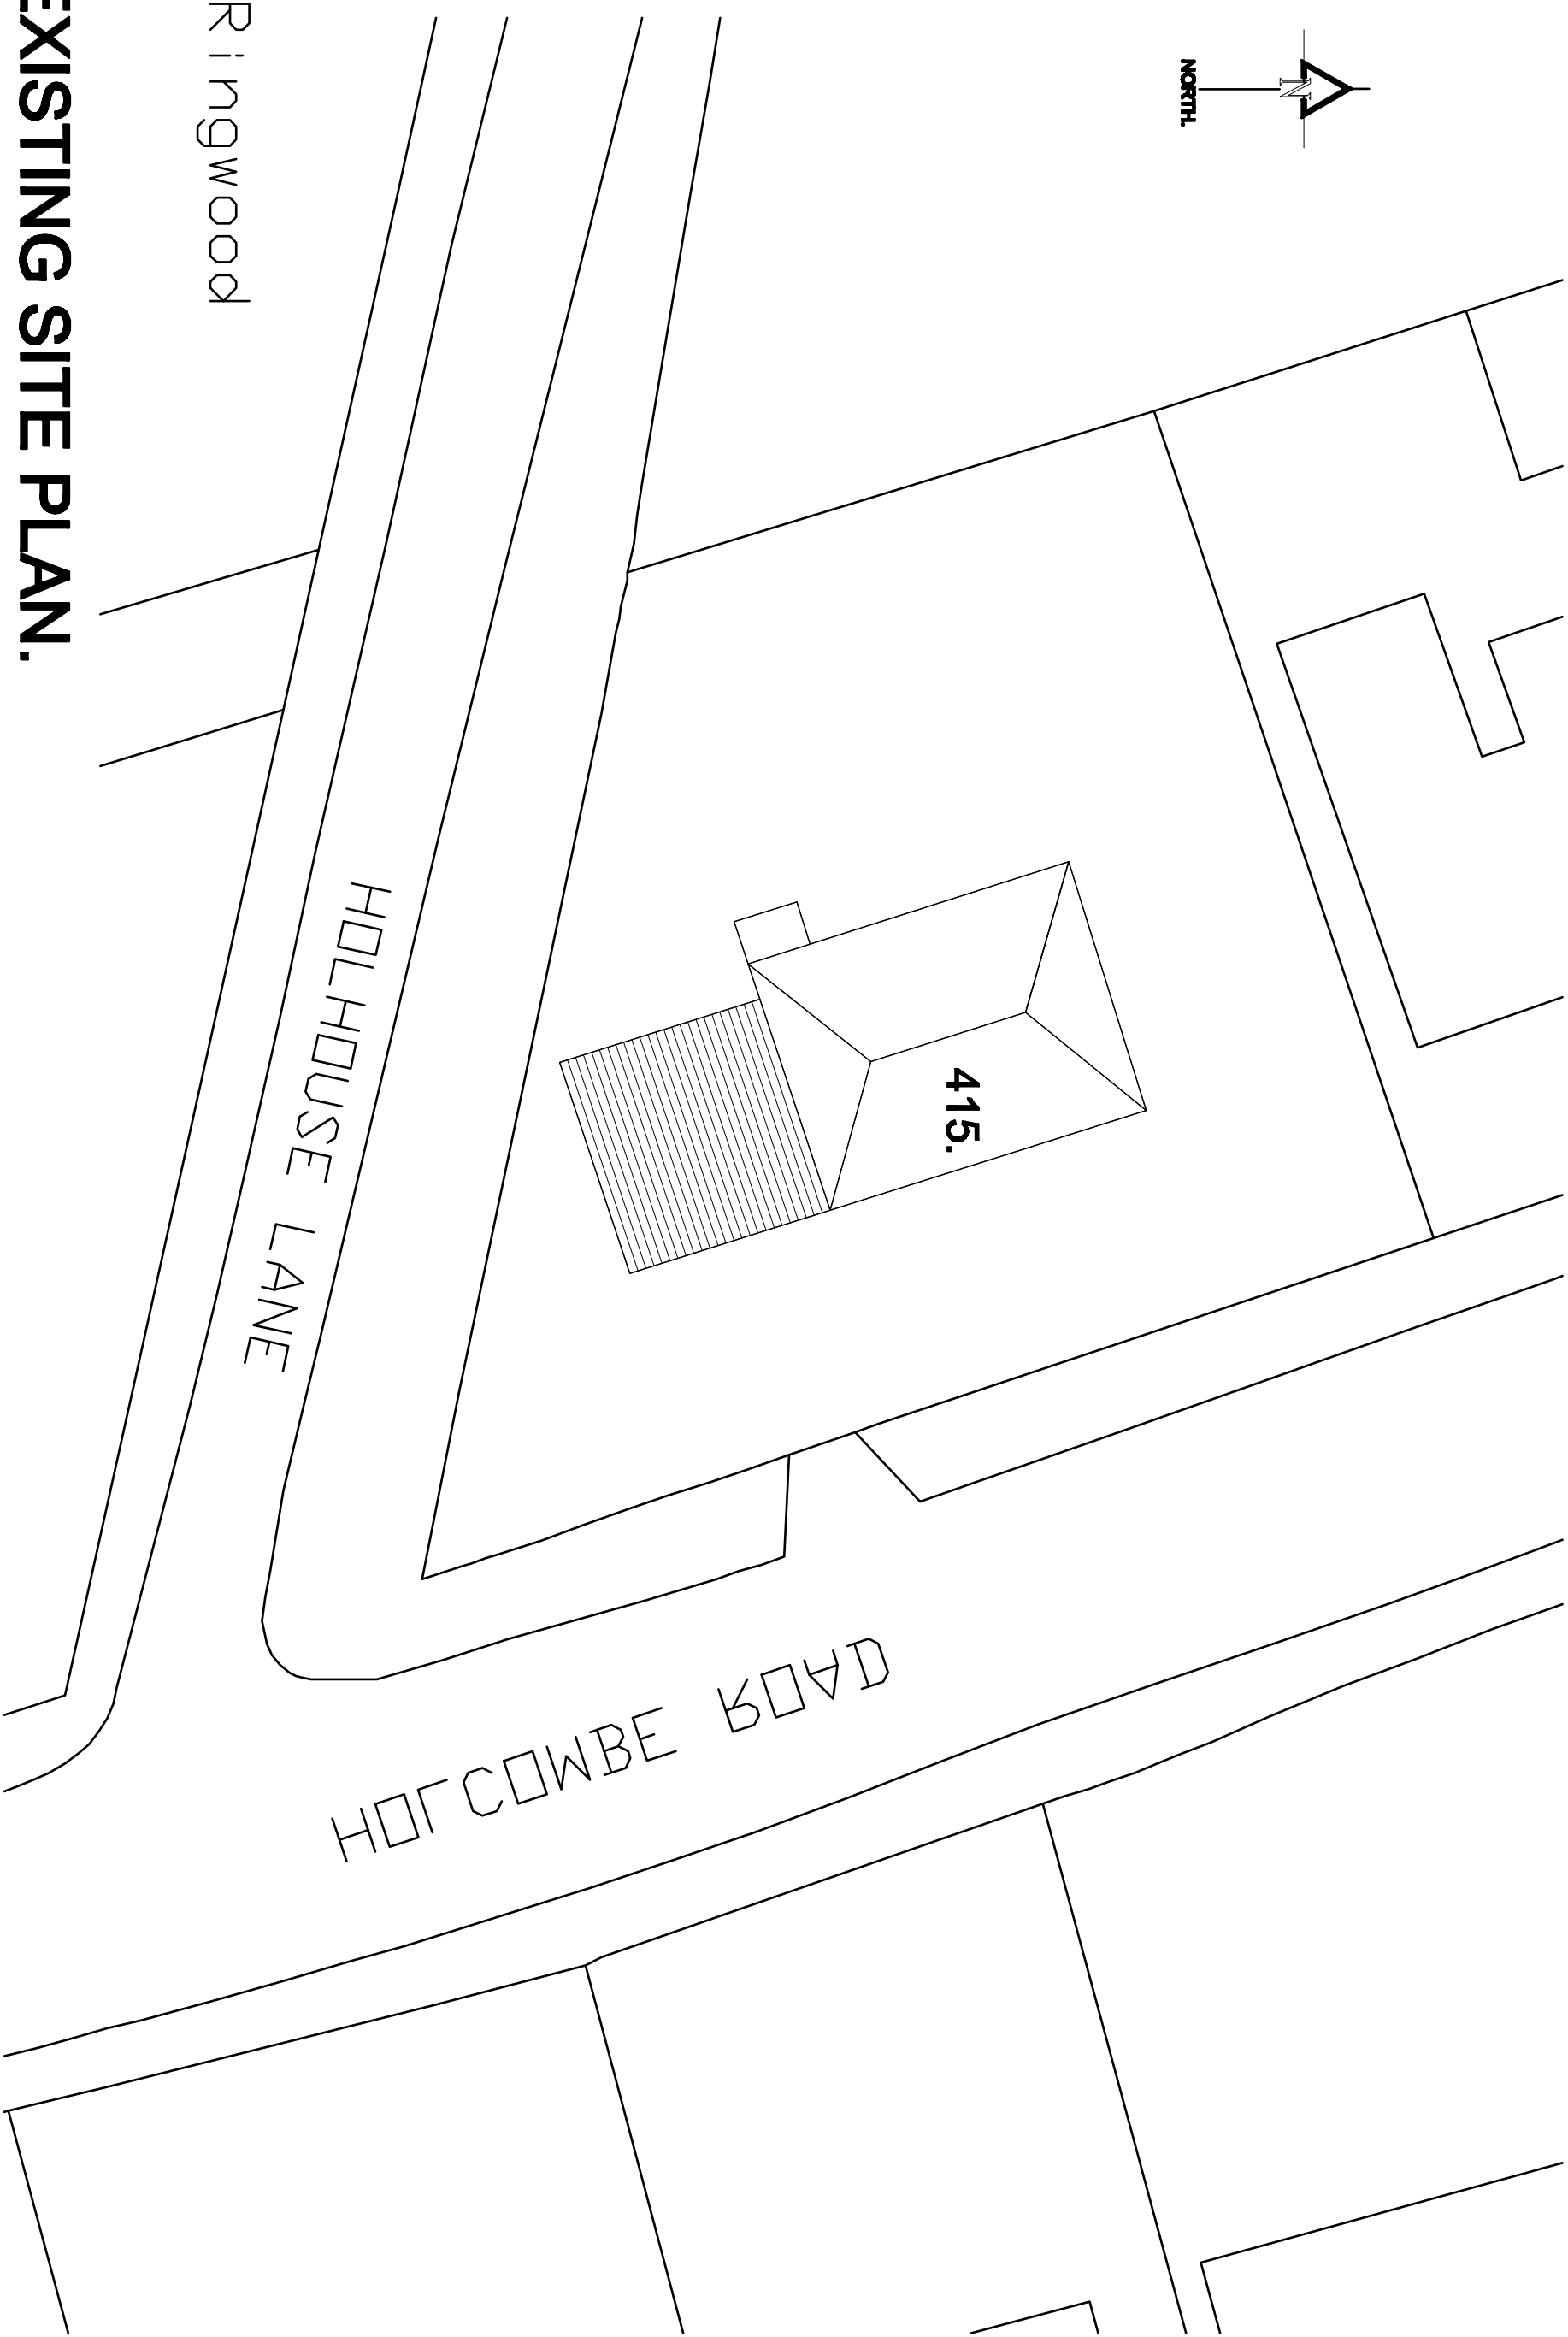


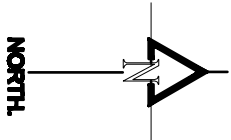

Ringwood

HOLHOUSE LANE

HOLCOMBE ROAD

EXISTING SITE PLAN.

Revision.	Title :	Project :	MTC Designs
	PROPOSED FIRST FLOOR SIDE EXTENSION ABOVE EXISTING GARAGE.	415, HOLCOMBE ROAD, GREENMOUNT, BLB 4HB	21 Edmond Drive Bordon BL2 6TB T: 01204 418714 M: 07768828914 Email: info@mtcdesigns.co.uk
			Scale: 1:500 @ A3 Date: May 2024.
			Drawing No: P05