


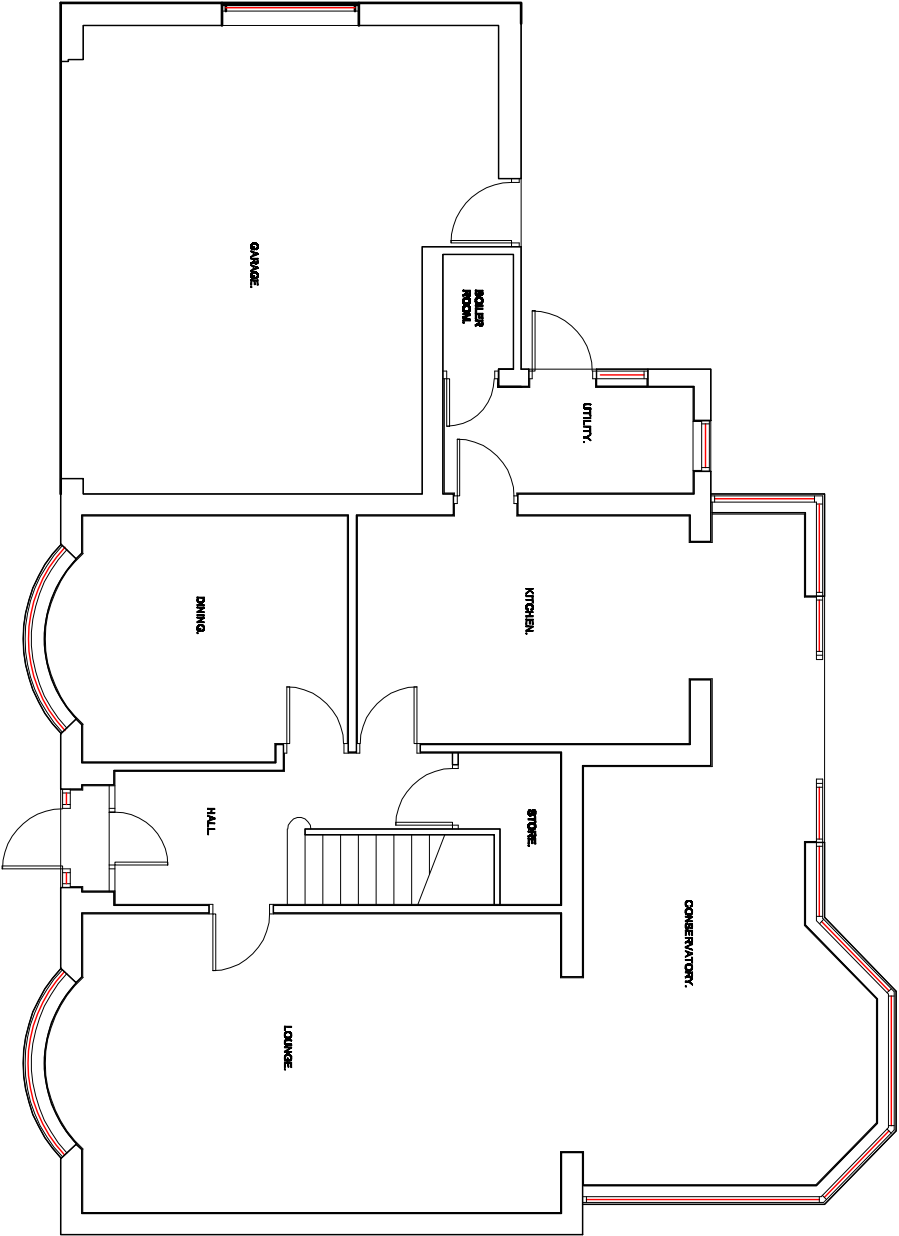

PROPOSED GROUND FLOOR PLAN.



PROPOSED FIRST FLOOR PLAN.

Revision	Title :	Project :	MTC Designs
	PROPOSED FIRST FLOOR SIDE EXTENSION ABOVE EXISTING GARAGE.	415, HOLCOMBE ROAD, GREENWICHT, BL8 4HB	31 Exford Drive London BL2 6TB T: 01294 418714, M: 07783288114 Email: info@mtcdesigns.co.uk
			Scale 1:100 @ A3 Date: May 2023.
			Drawing No: P04