




WEST ELEVATION

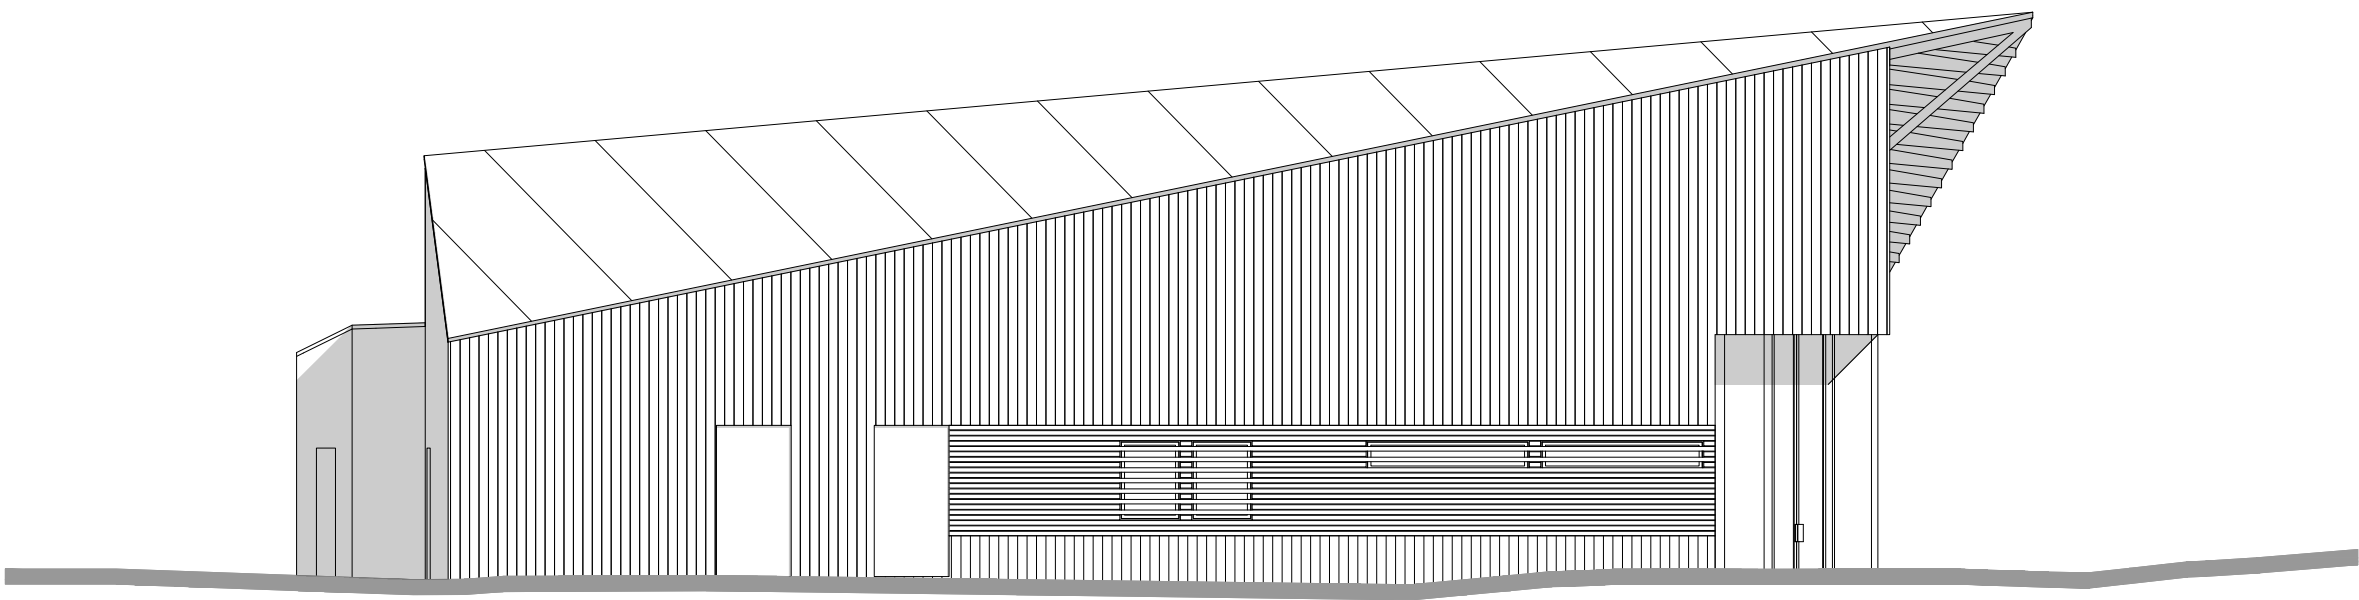

NORTH ELEVATION

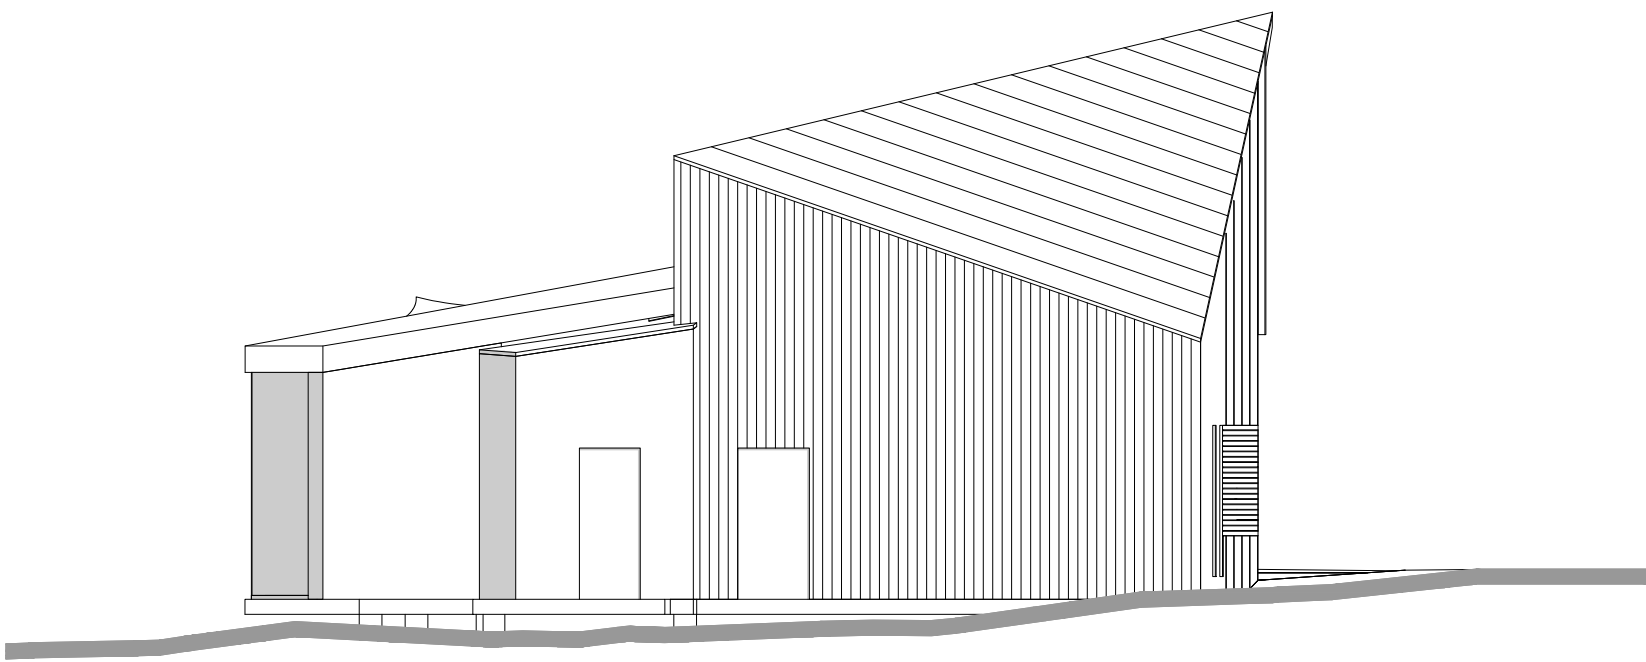

EAST ELEVATION

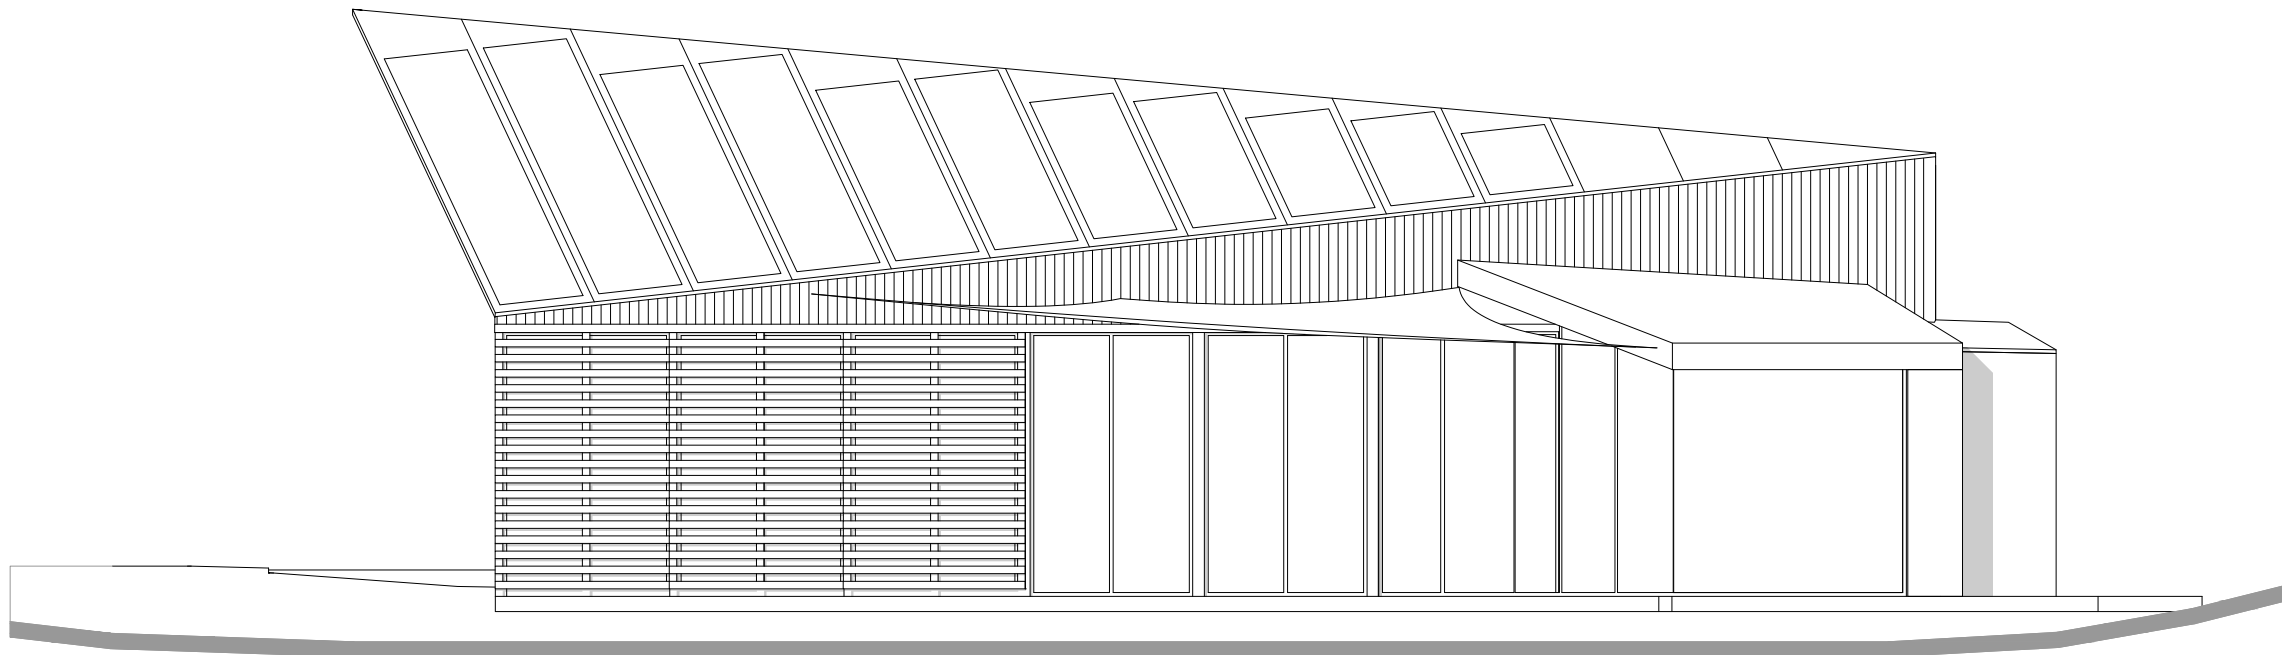

SOUTH ELEVATION

AS PROPOSED

A	Lowered roof	15.07.24
Revision	Amendment	Date

ATELIER
architecture & design ltd
The Studio, 6 Marsworth Wharf, Tring
Bucks, HP23 4BW, tel 01442 828201
www.atelier-architects.co.uk

Project :
Pillsworth Lake
Cafe Shop & Boat House
I & I Patel

Drawing Title :
Cafe Shop Elevations

Scale : 1:100 @ A1 Date : 14.02.24

Drawing No : 544 / TP / 004	Rev :
--------------------------------	-------