

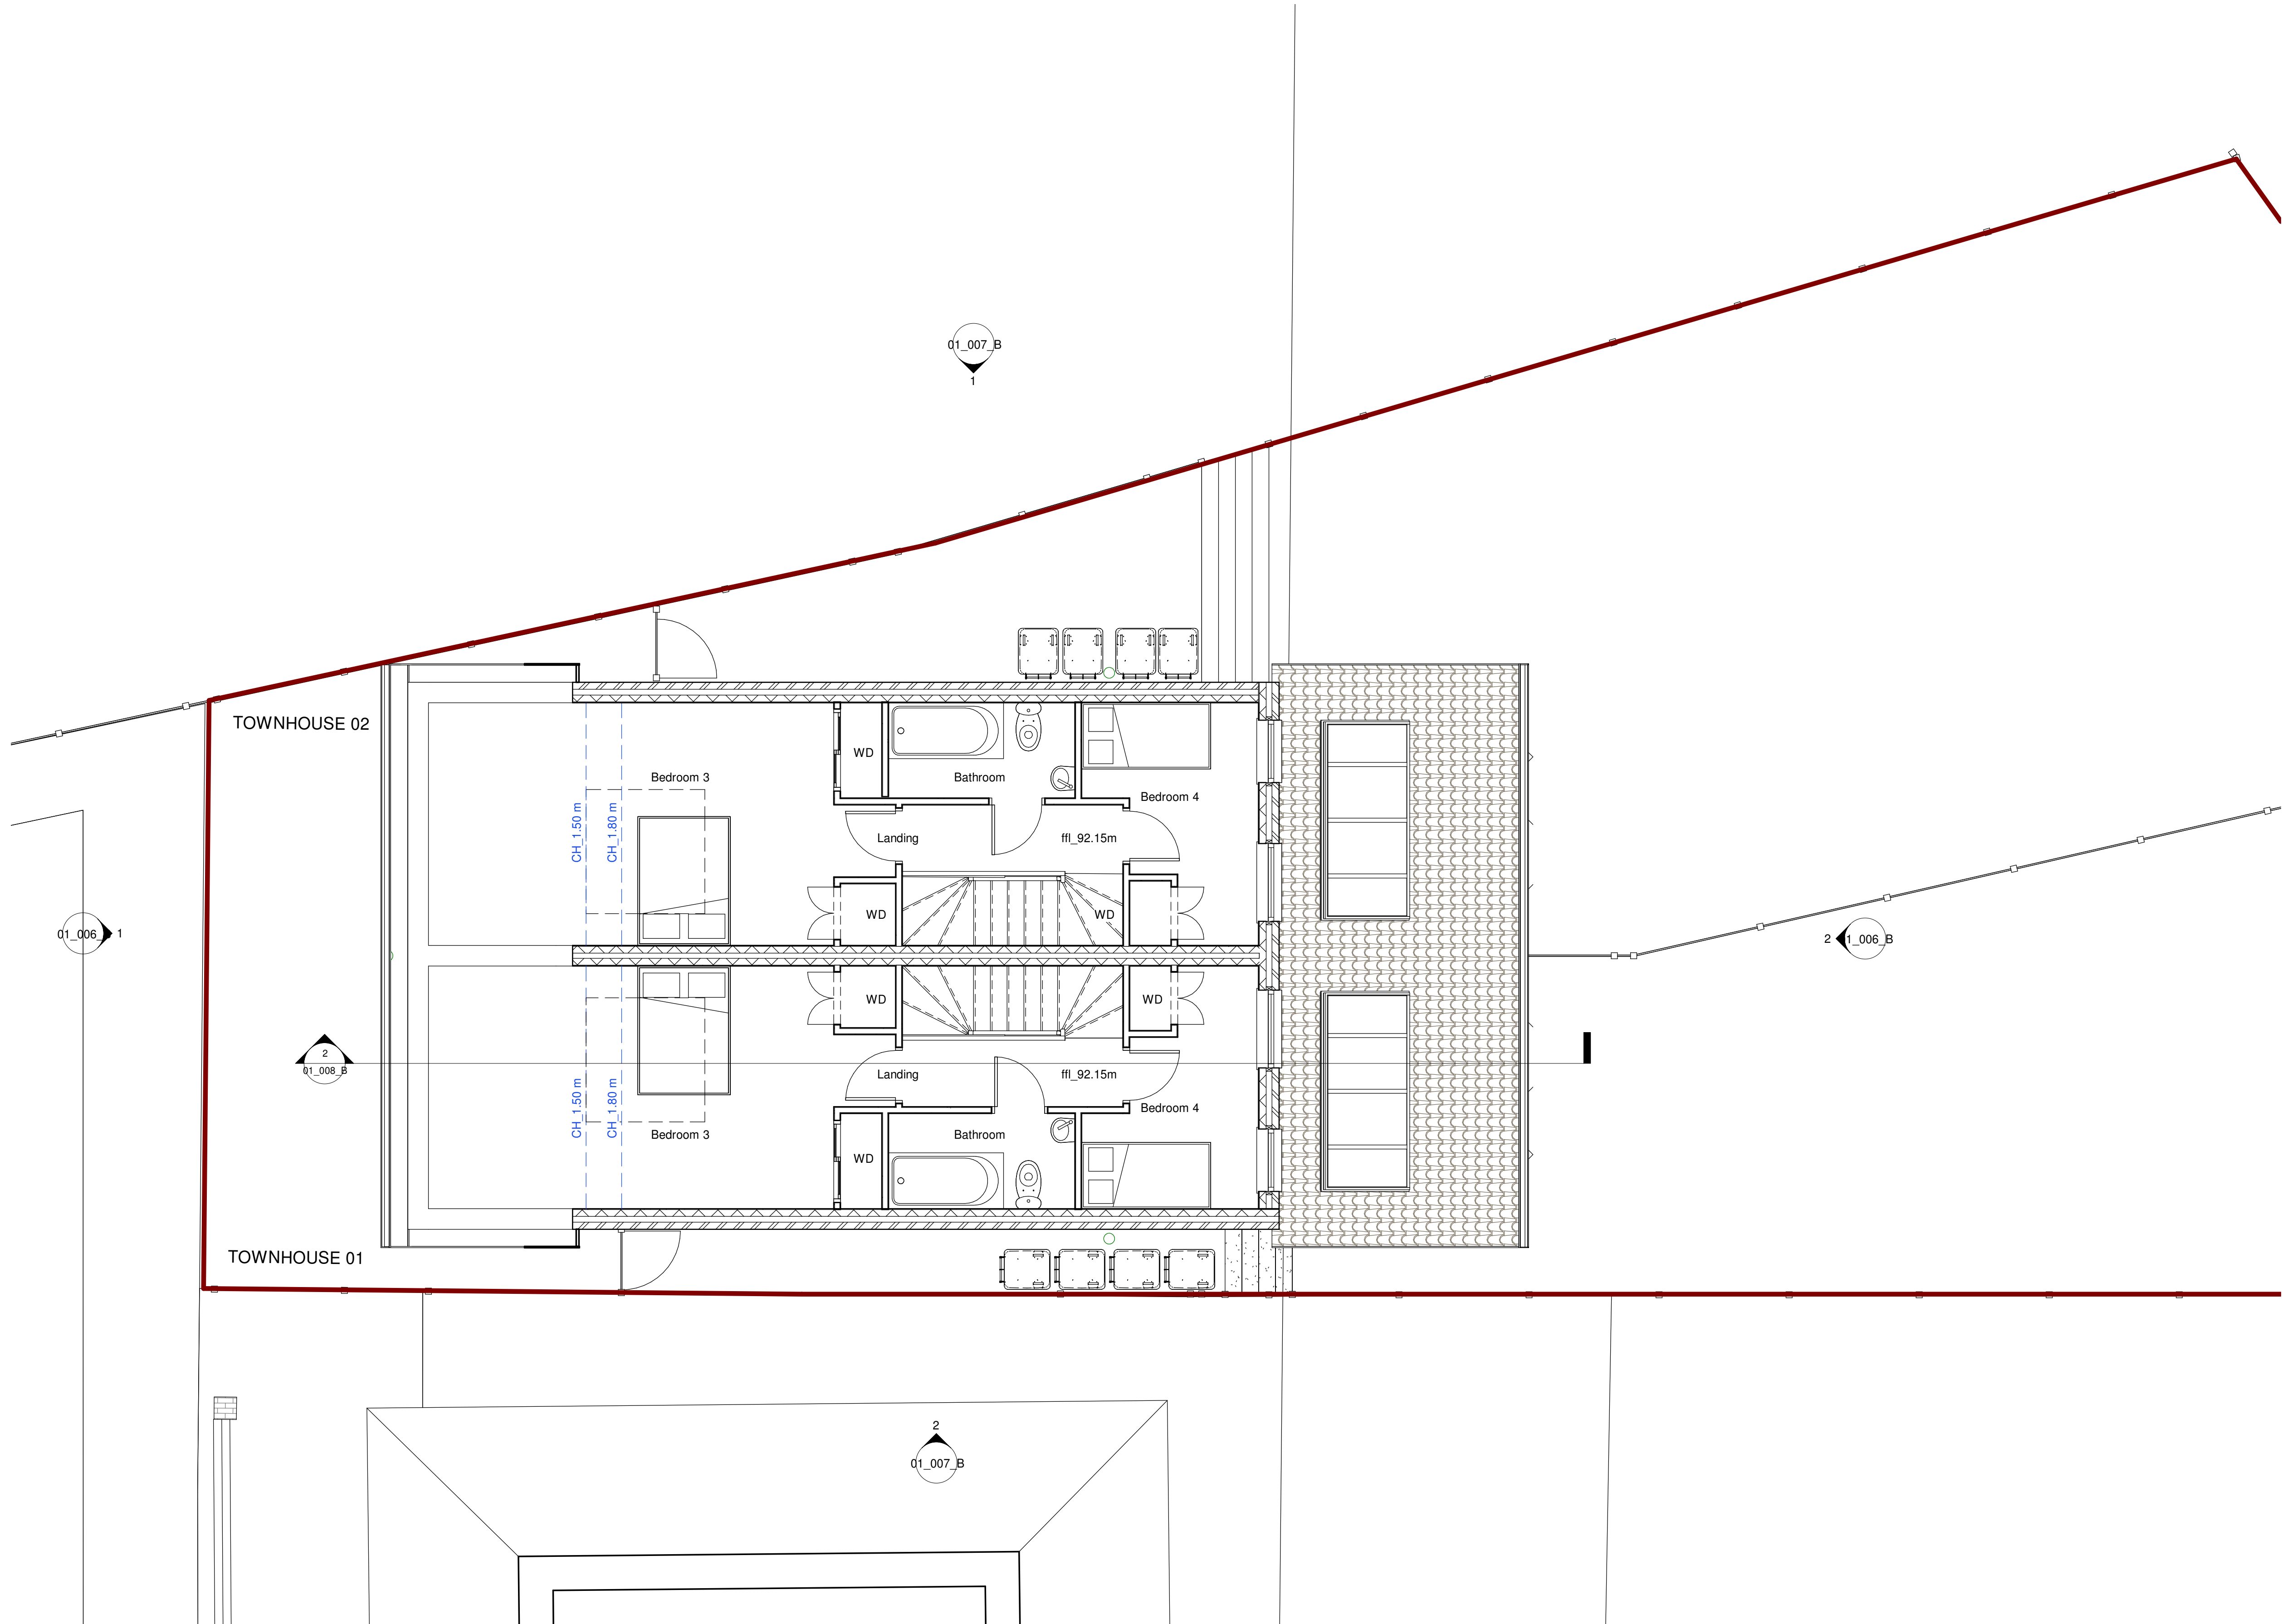


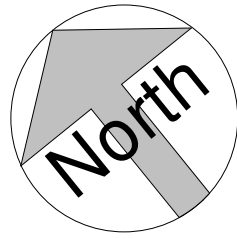

Proposed Second Floor
1 : 50

 

©
DO NOT SCALE. Use figured dimensions only. Contractor is to check all dimensions before commencement of works. This drawing is copyright. This data to be used as a reference only - not as live data. This drawing must only be used for the purpose for which it is supplied.

NOTES:

Proposed Rooflight

Revision Number	Date	Description of Revision	Chkd	Appr
B	16/08/22	Amendments following planner comments		
A	15/08/22	Amendments following planner comments		

SEED Architects
Parsonage Chambers
3 Parsonage
Manchester
M3 2HW
Tel: 0161 832 5750 E: office@seedarchitects.co.uk

status
Planning Permisson

job title
24 Brookfield | Prestwich

Location

drawing title
Proposed Second Floor Plan

author DR	date 08/02/2022
checker RH	date 08/02/2022
scale 1 : 50	paper size A1

Project no.	Type	Seed drawing no.	Rev.
3268		01_004_B	B