


NOTES


- This drawing is copyright. No unauthorised copying of drawing without the express permission of the architect.
- Do not scale from prints. Use figure dimensions only.
- Contractors to check all dimensions on site prior to commencement of works.
- All works to be carried out in accordance with current statutory Health and Safety Regulations.
- This drawing is to be read in conjunction with all relevant consultants' and / or specialists' drawings / documents and any discrepancies or variations are to be notified to the architect before affected work commences.

REV. AMENDMENTS


DATE

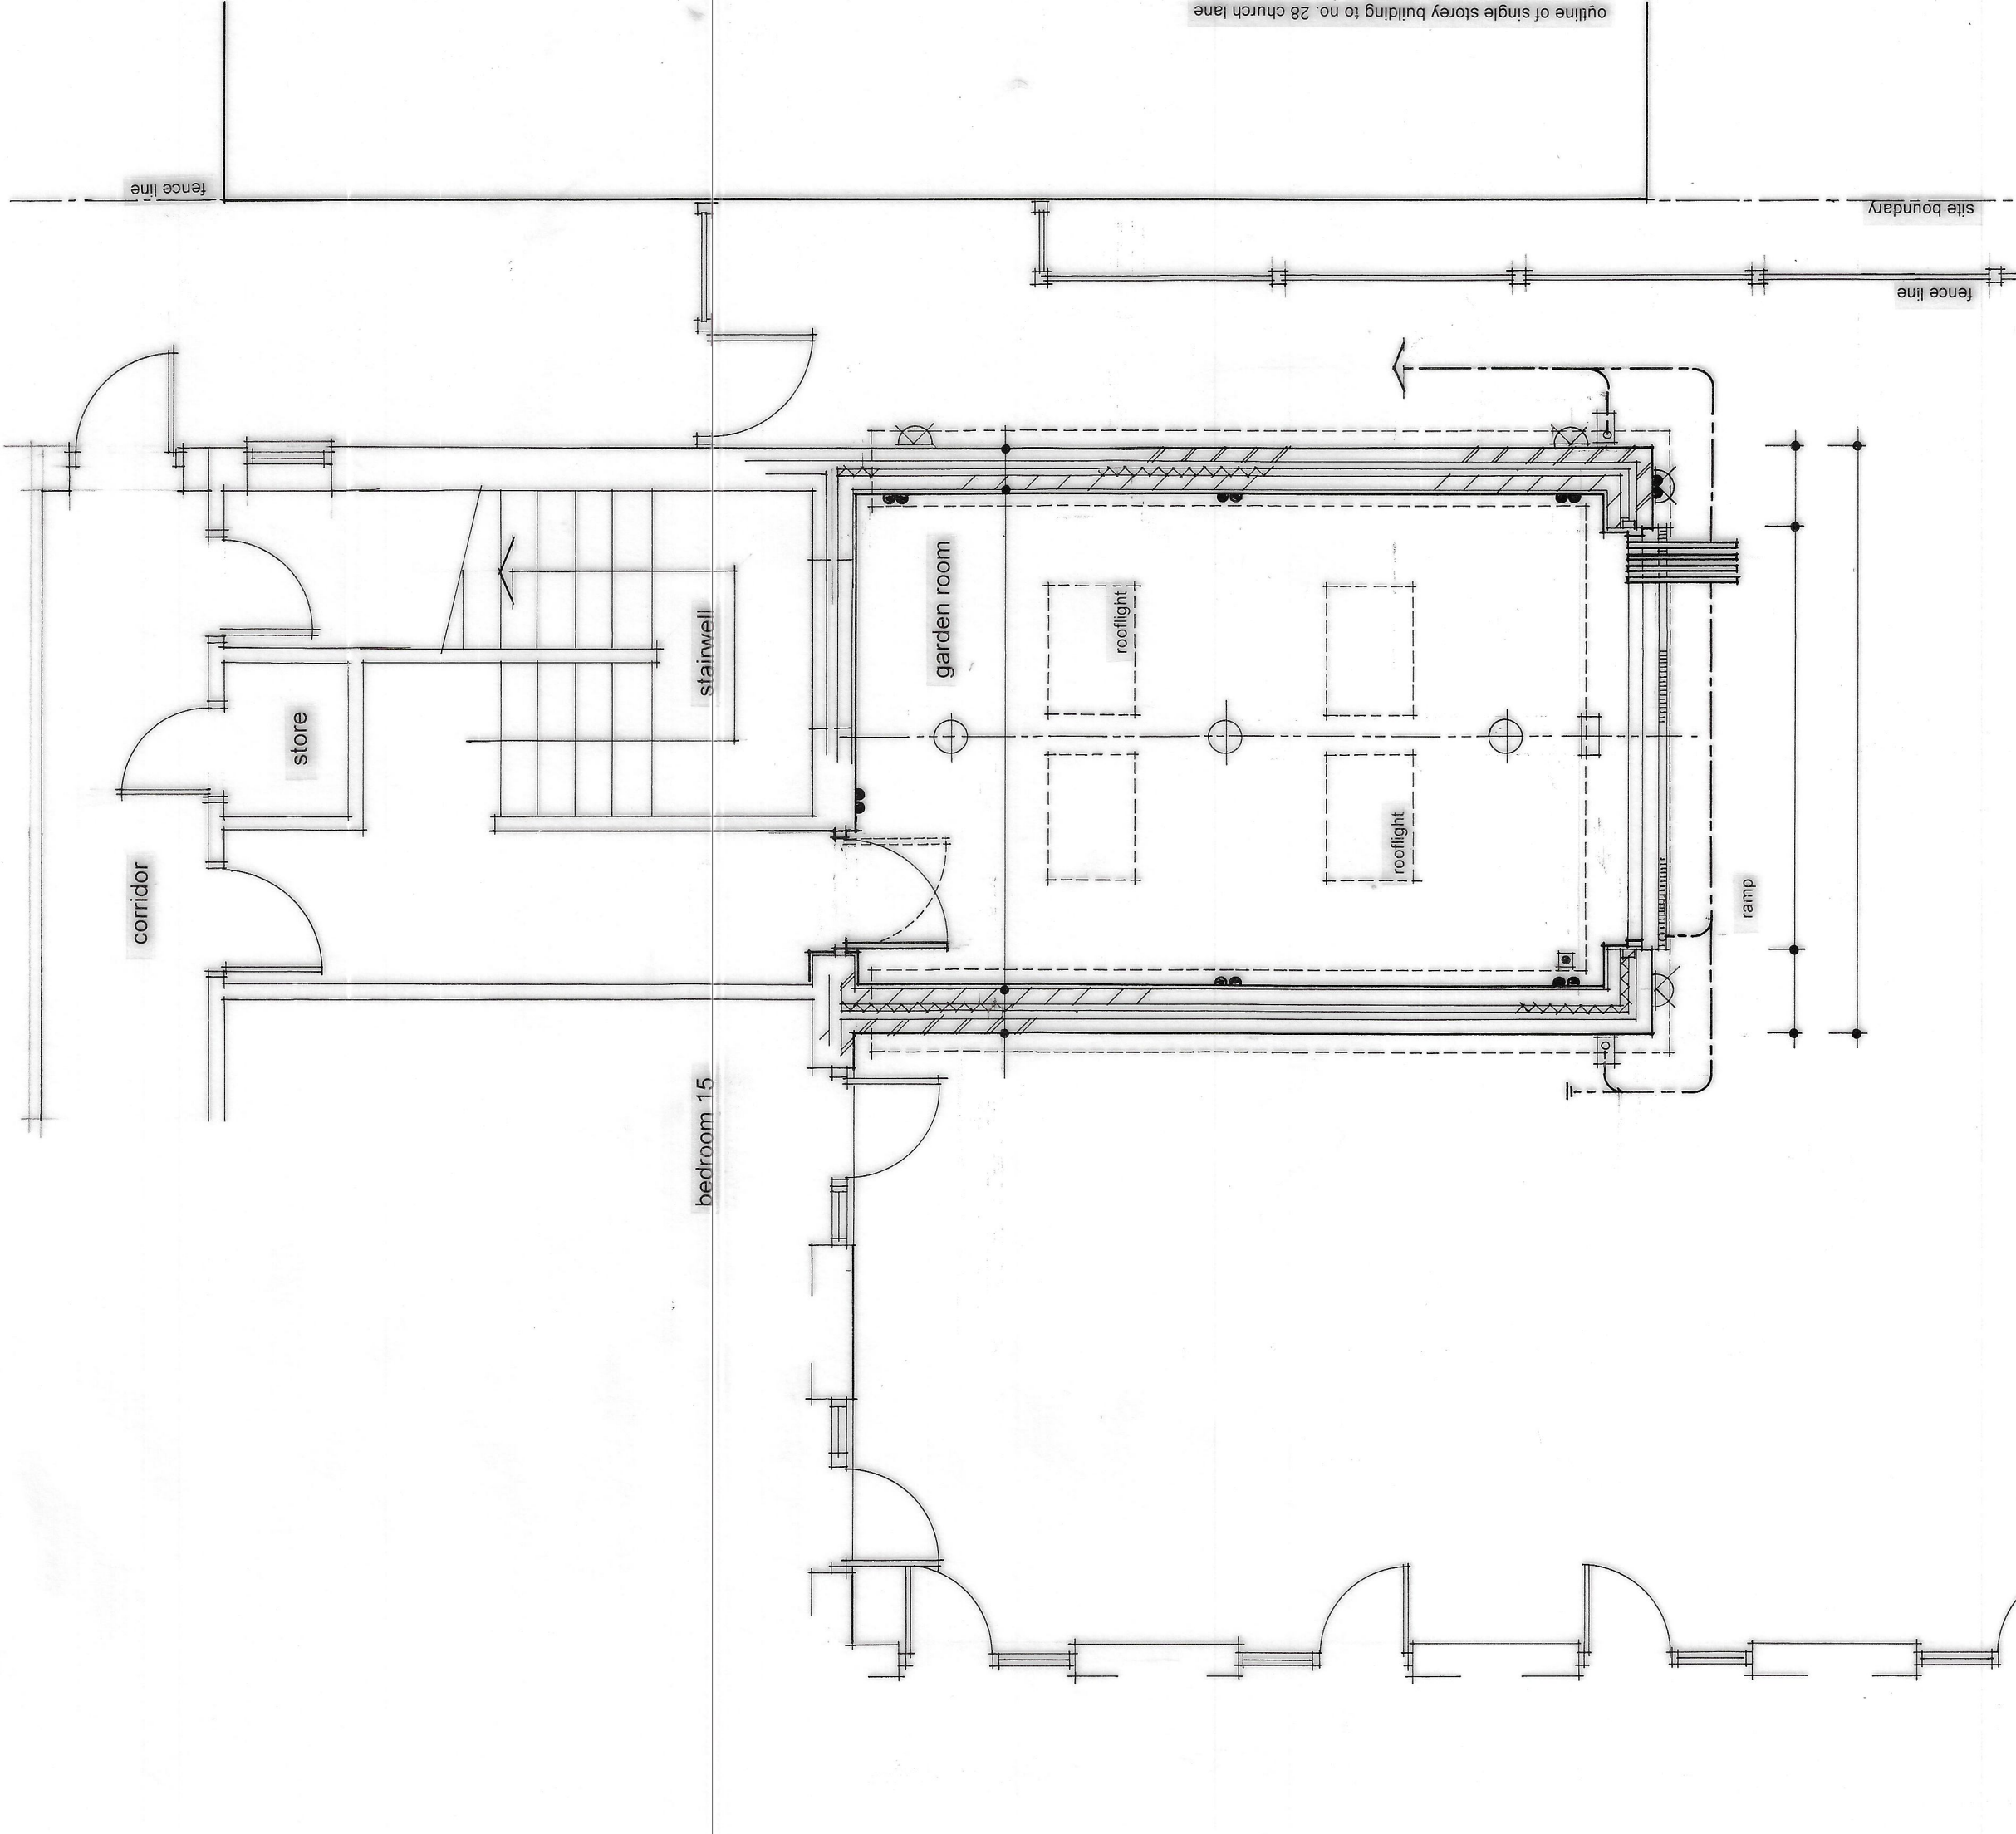


proposed part ground floor plan

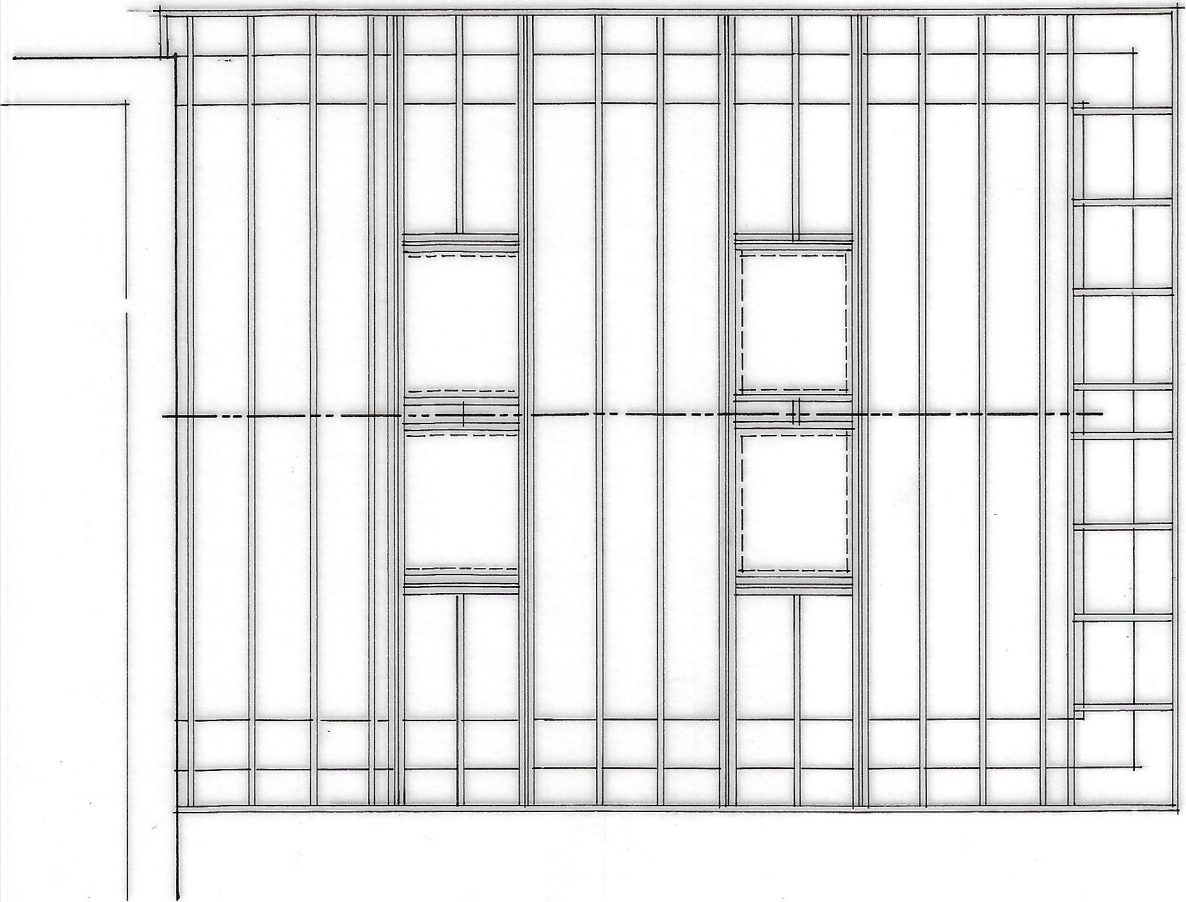

roof plan

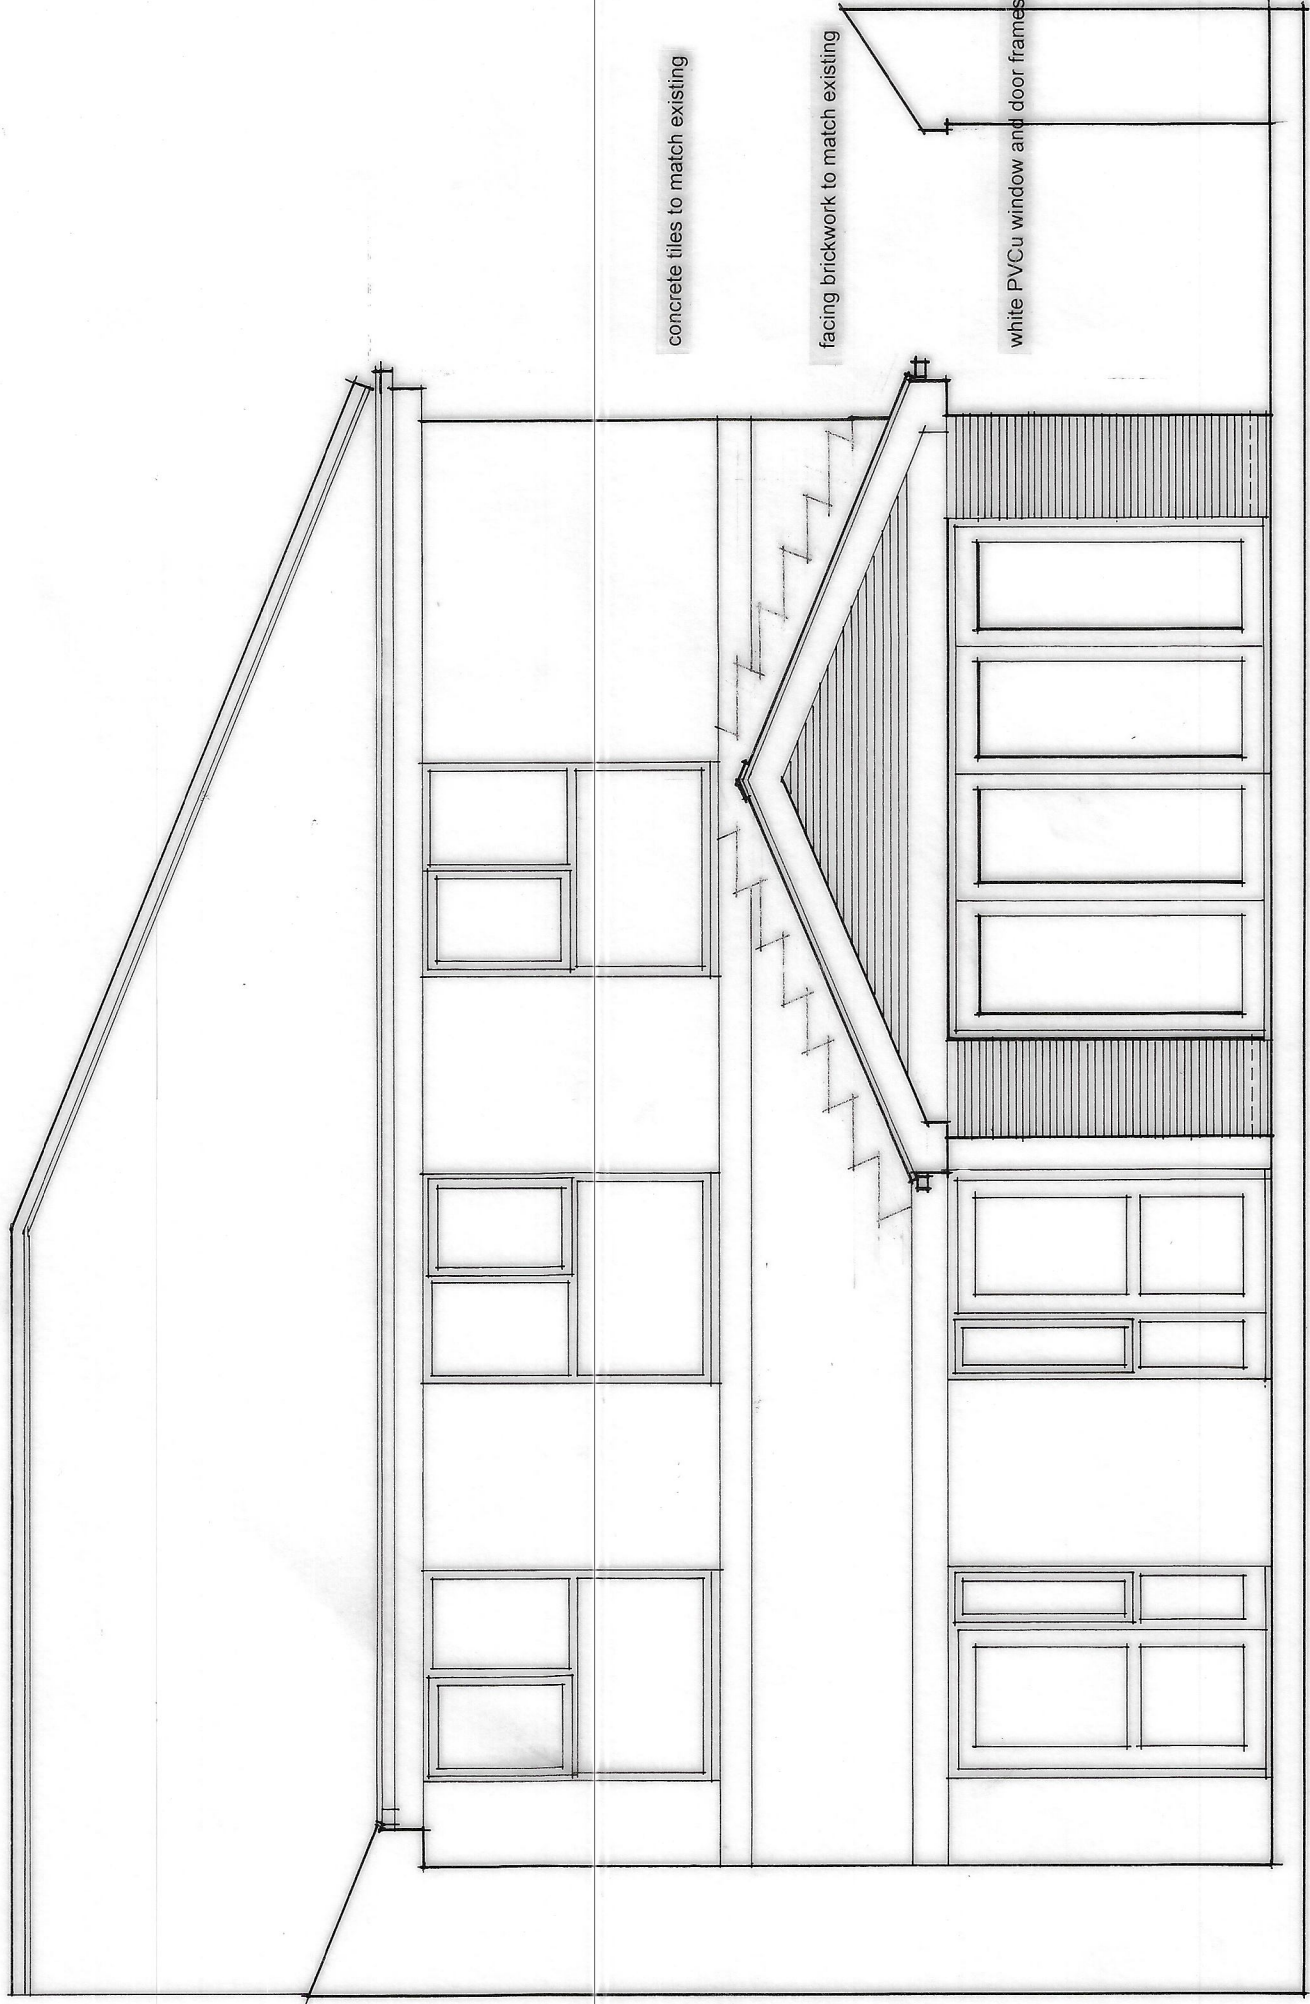

proposed north elevation

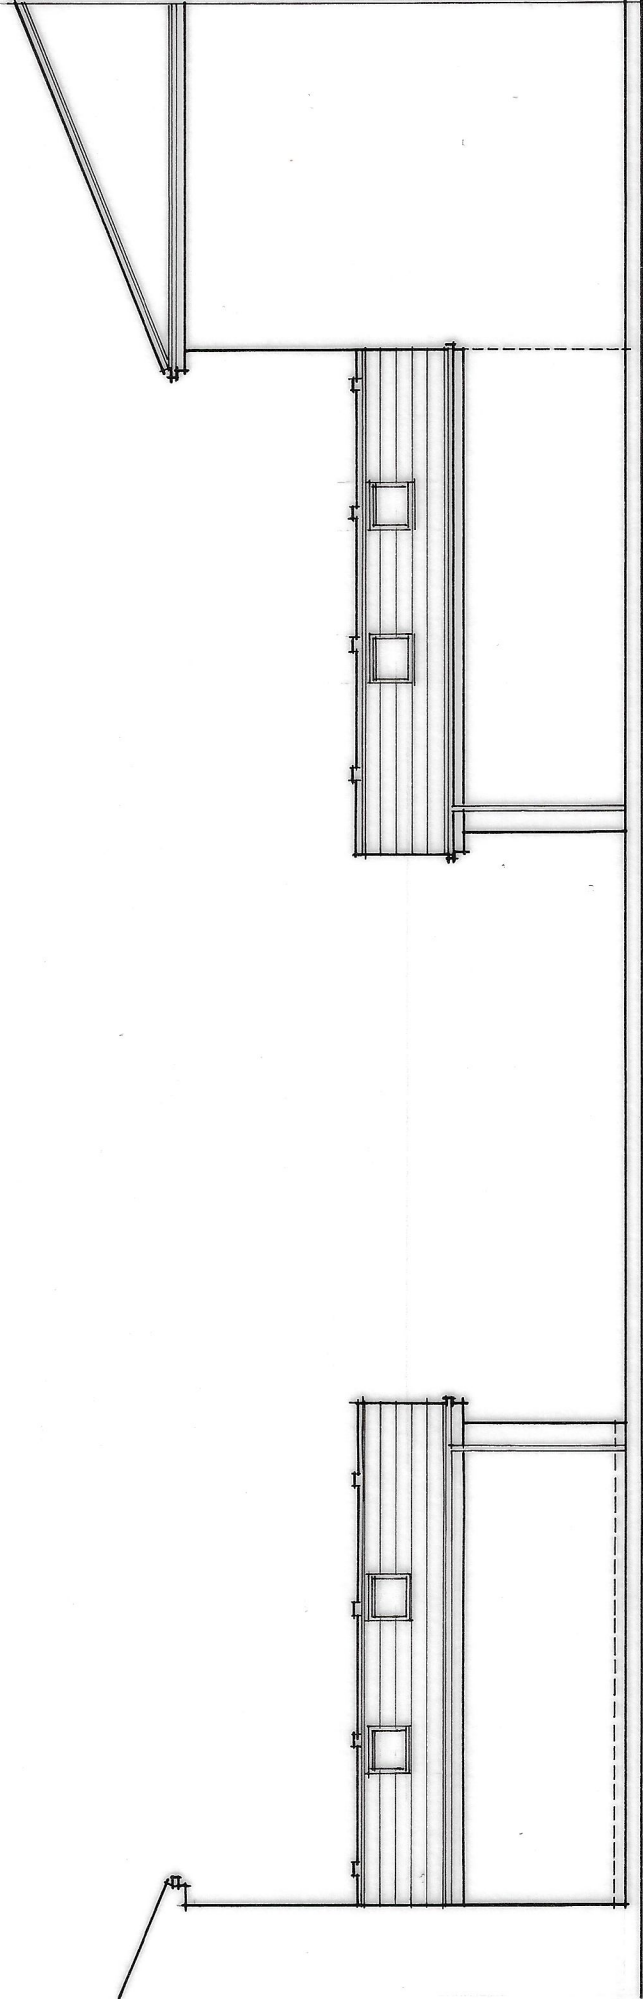

proposed east elevation

proposed west elevation

Project	EXTENSIONS & ALTERATIONS: WHITEFIELD HOUSE
Drawing	PROPOSED GARDEN ROOM
Client	WHITEFIELD HOUSE RESIDENTIAL CARE HOME
Dwn. By	WJH
Scale	1:50 & 1:100
Dwg. No.	200580 21
Dwg. Size	A1
Date	AUGUST 2020

JOHN HOLT ARCHITECTS LTD.

3 MANCHESTER ROAD BURY LANCASHIRE BL9 0DR
TELEPHONE 0161 764 6314 FACSIMILE 0161 764 6896
E-MAIL: mail@johnholtarchitects.co.uk
DO NOT SCALE DRAWING