



REVISION

date	revision description	init	rev
21.10.2021	Revised site plan following client comment.	JE	A

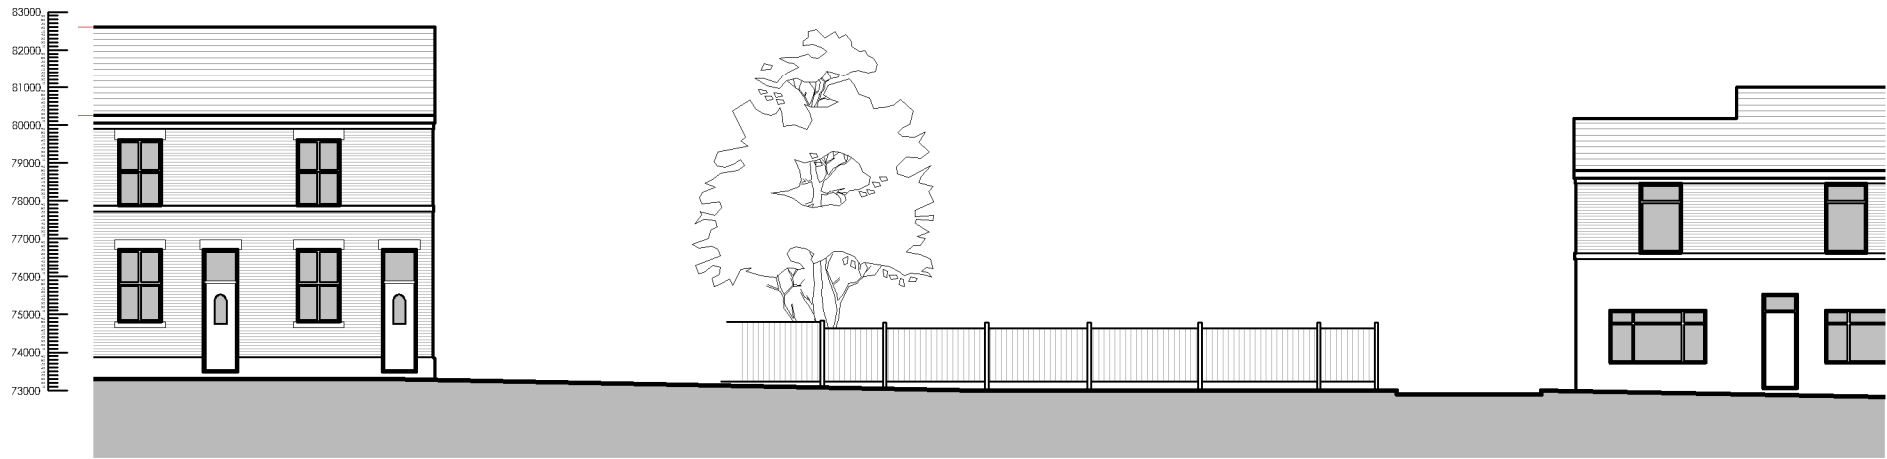

STREET SCENE AS EXISTING
SCALE 1:200

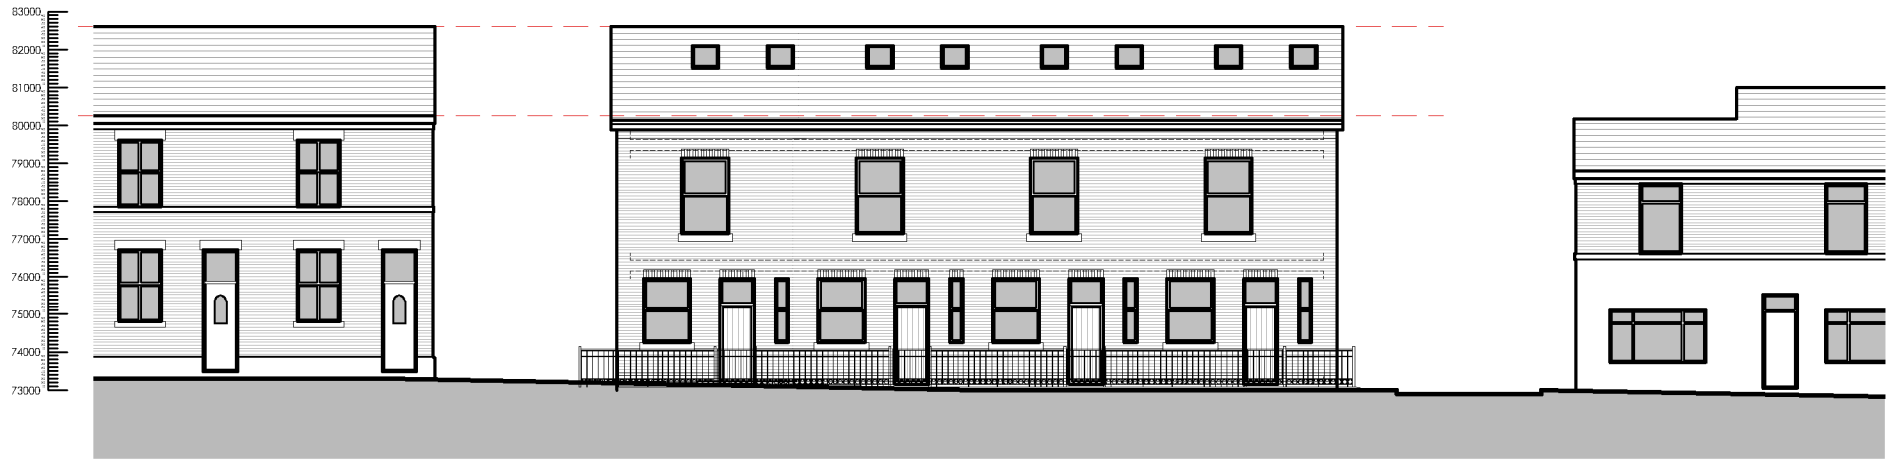

STREET SCENE AS PROPOSED
SCALE 1:200

General Notes
The purpose of these drawings is for a planning
application and for consideration by the local authority
planning department only. Drawings are not to be used
for building control review, building regulations,
construction, fabrication or any other work on site.

PROJECT:
**LAND ADJACENT TO JAMES STREET
NORTH, RADCLIFFE.**

CLIENT:
MAIROSE PROPERTY DEVELOPMENT

DRAWING TITLE:
**EXISTING AND PROPOSED
STREET SCENES**

DRAWING No: **2163 PL 300 A**

SCALE: **1:200 @A3**

DATE: **12.04.2021**

DRAWN BY: **JE** CHECKED BY: ******

Edmondson Design Limited
Architectural Design and Planning Services
W: edmondsondesign.co.uk
T: 07881957321
E: john@edmondsondesign.co.uk