




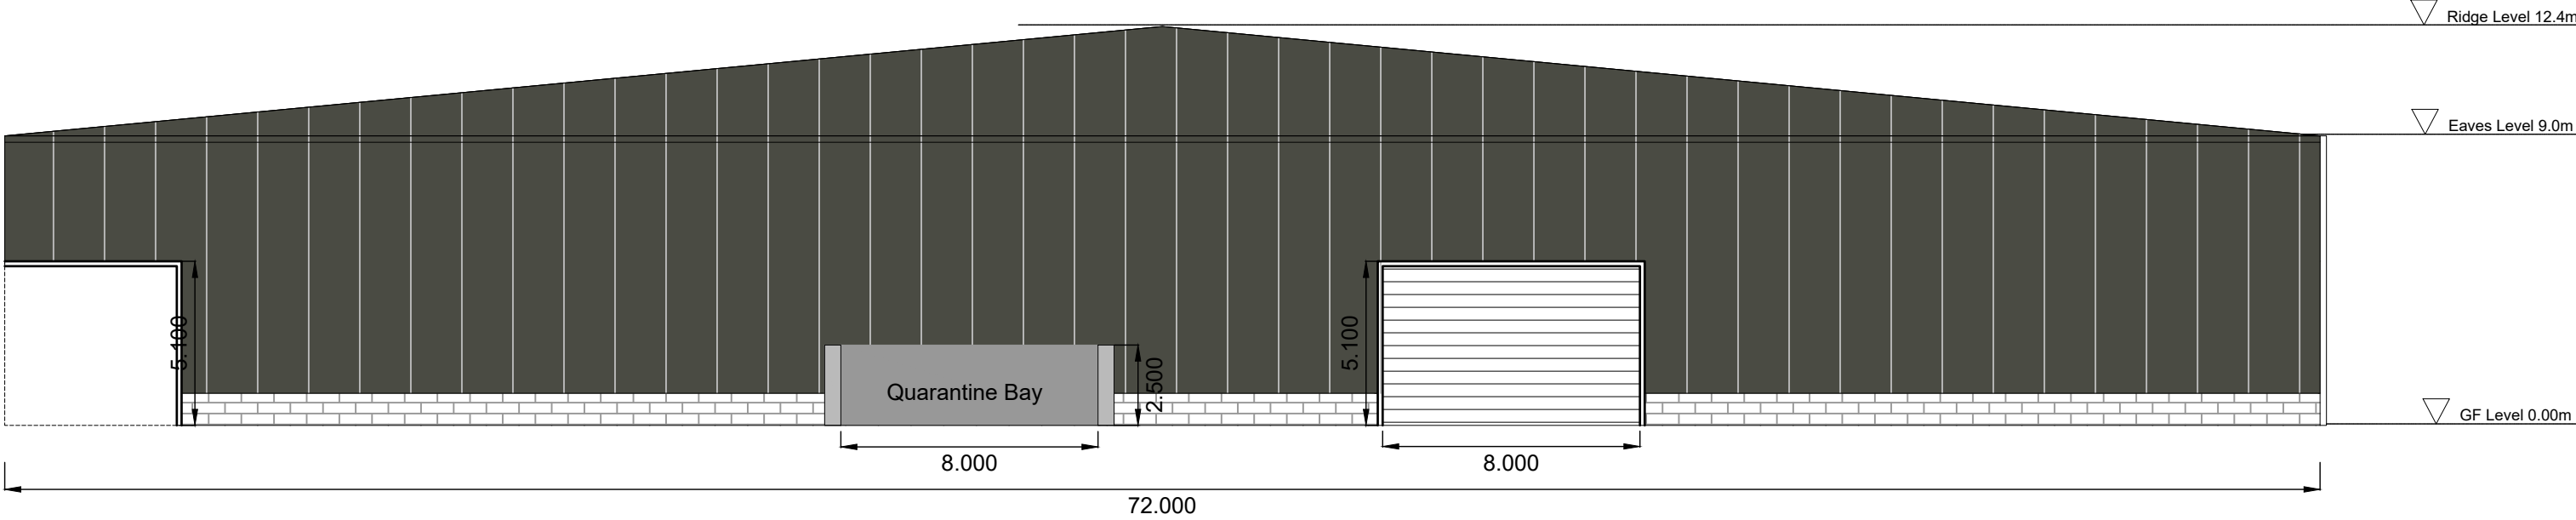


South Elevation - Rear Elevation
Scale 1:200

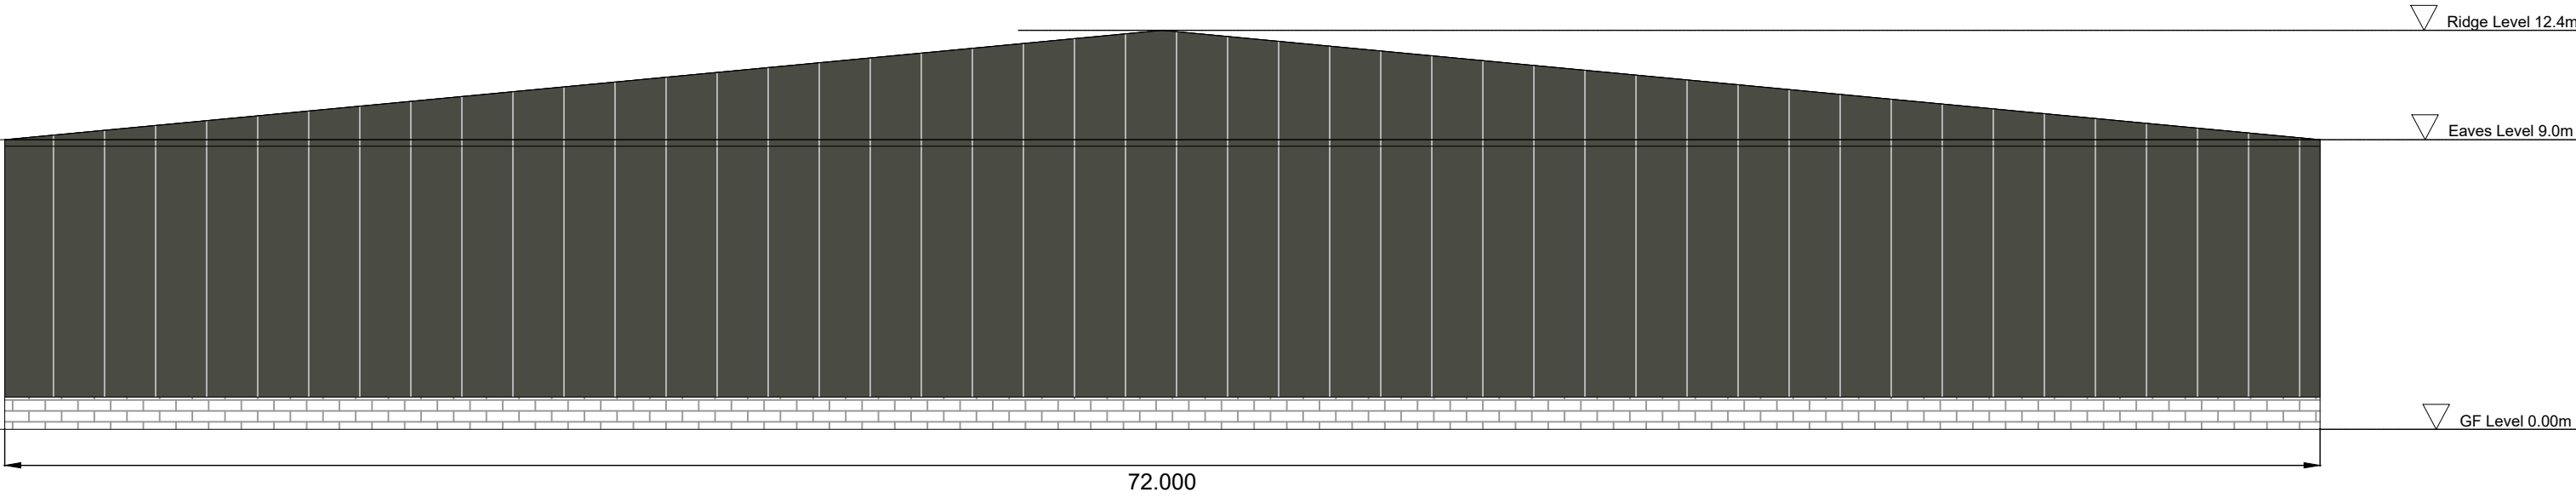

North Elevation - Front Elevation
Scale 1:200

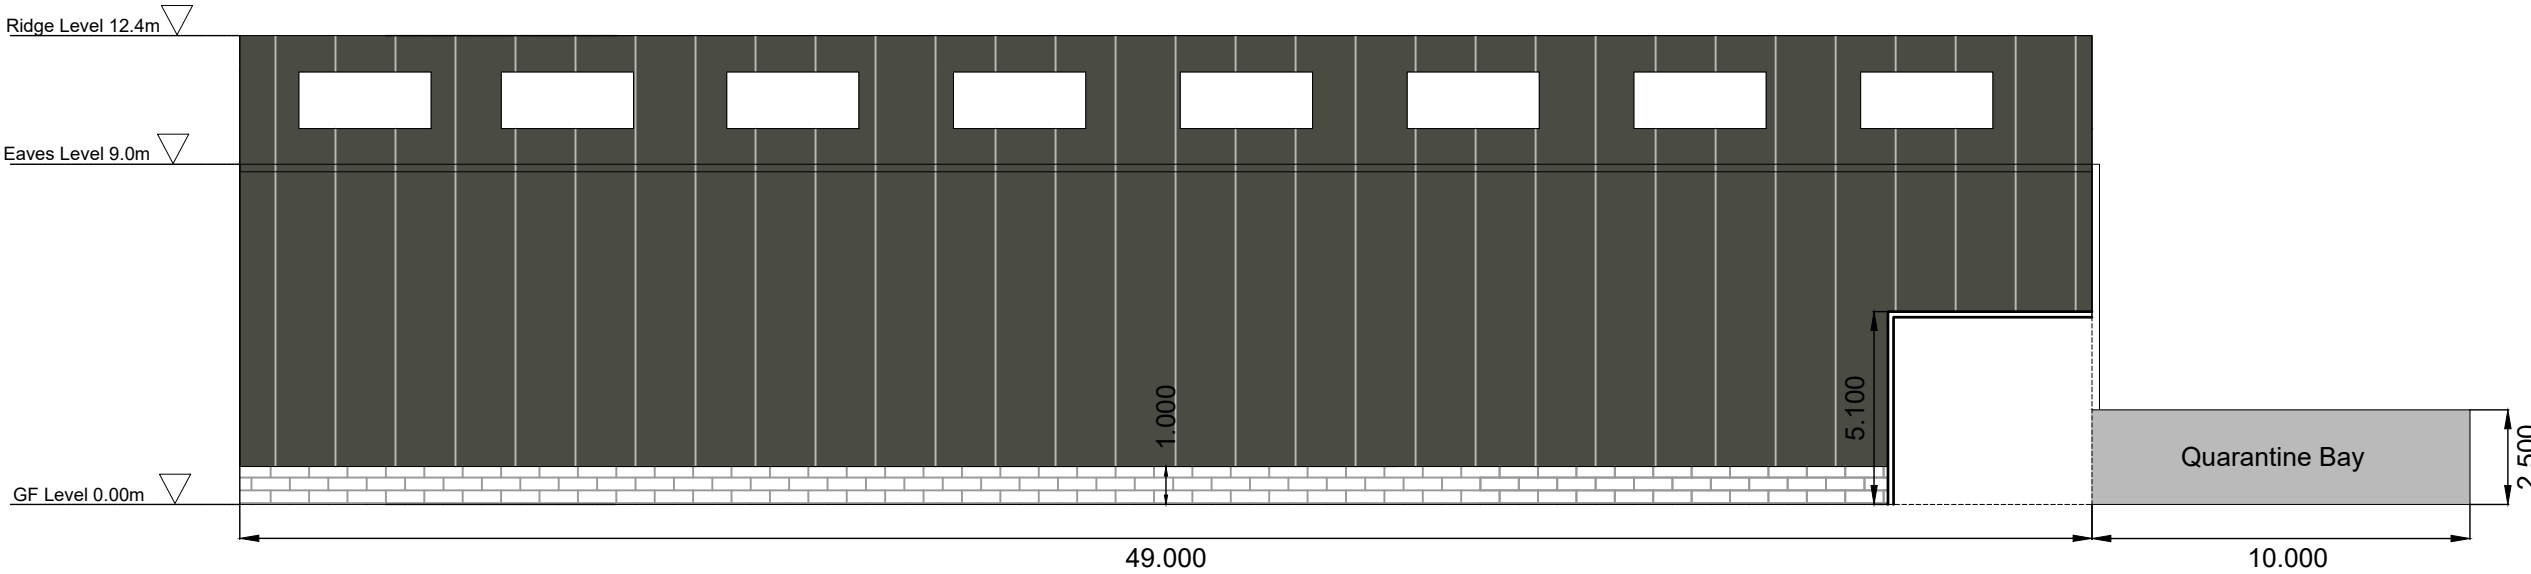

West Elevation - Side Elevation
Scale 1:200

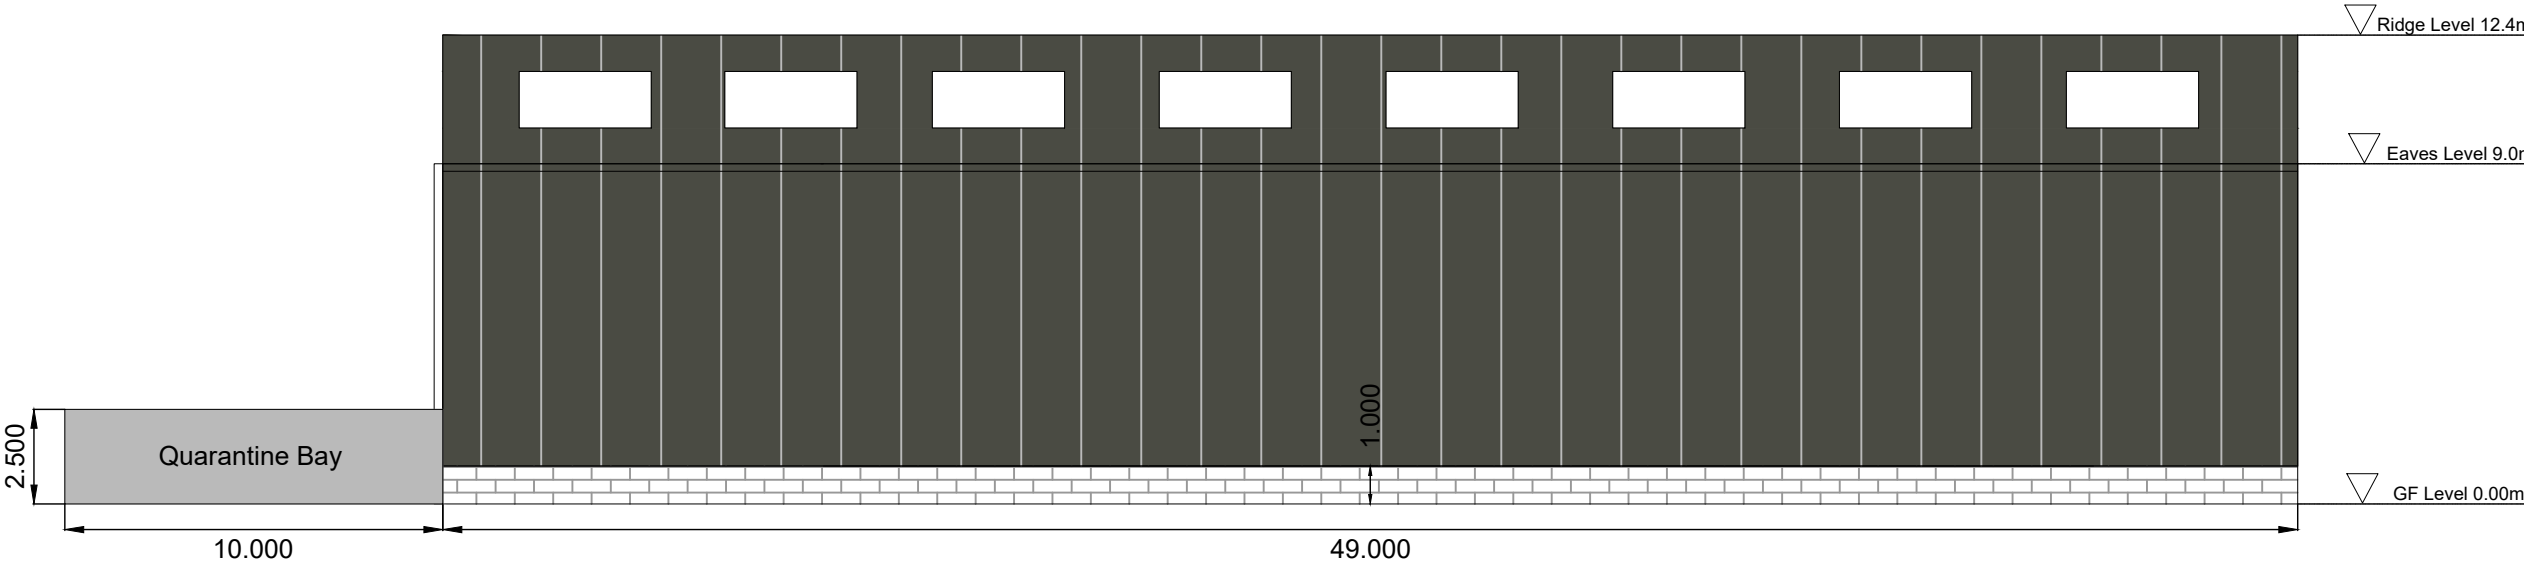

East Elevation - Side Elevation
Scale 1:200

Notes

1. Survey information provided by Valencia Waste Management Ltd.
2. All levels in metres Above Ordnance Datum Newlyn.
3. Do not scale from this drawing.
4. Any anomalies on this drawing should be brought to the attention of Egniol Consulting Ltd.
5. MRF Building Paint Code 'B512B29'.

A	Updated Building Colour	LE	GR	GR	12.07.23
Rev	Modification	By	Chk	App	Date



Egniol Consulting Limited
Unit 7, Llys Onnen, Ffordd y Llyn
Parc Menai, Bangor,
LL57 4DF
Telephone: 01248 355996
Email: info@egniol.com

Valencia Waste
Management Ltd

Pilsworth Landfill Site

Building Elevations

Drawn by	Checked by	Approved by
LE	GOJR	NR
Date	Date	Date
23.01.2023	23.01.2023	26.01.2023
Status	Scale @ A1	
DRAFT		1:200
Drawing Number	Revision	
ECL.9595.D01.004	A	