

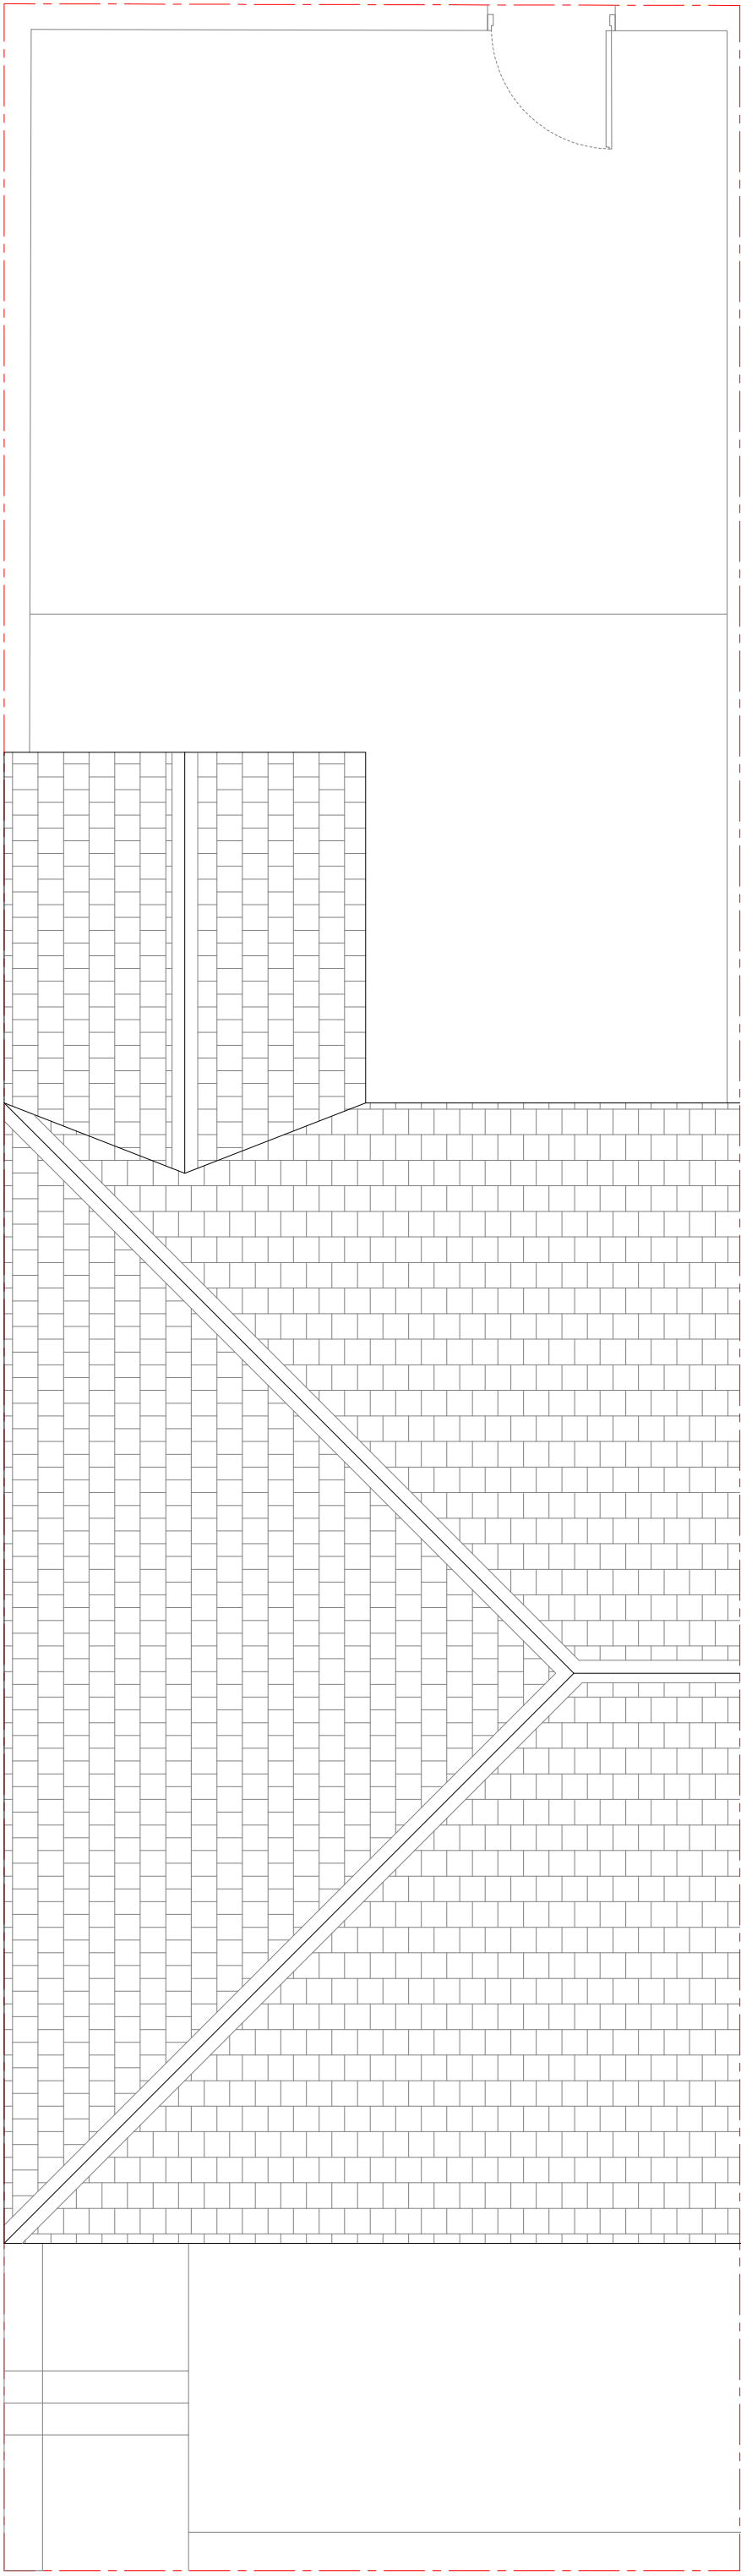


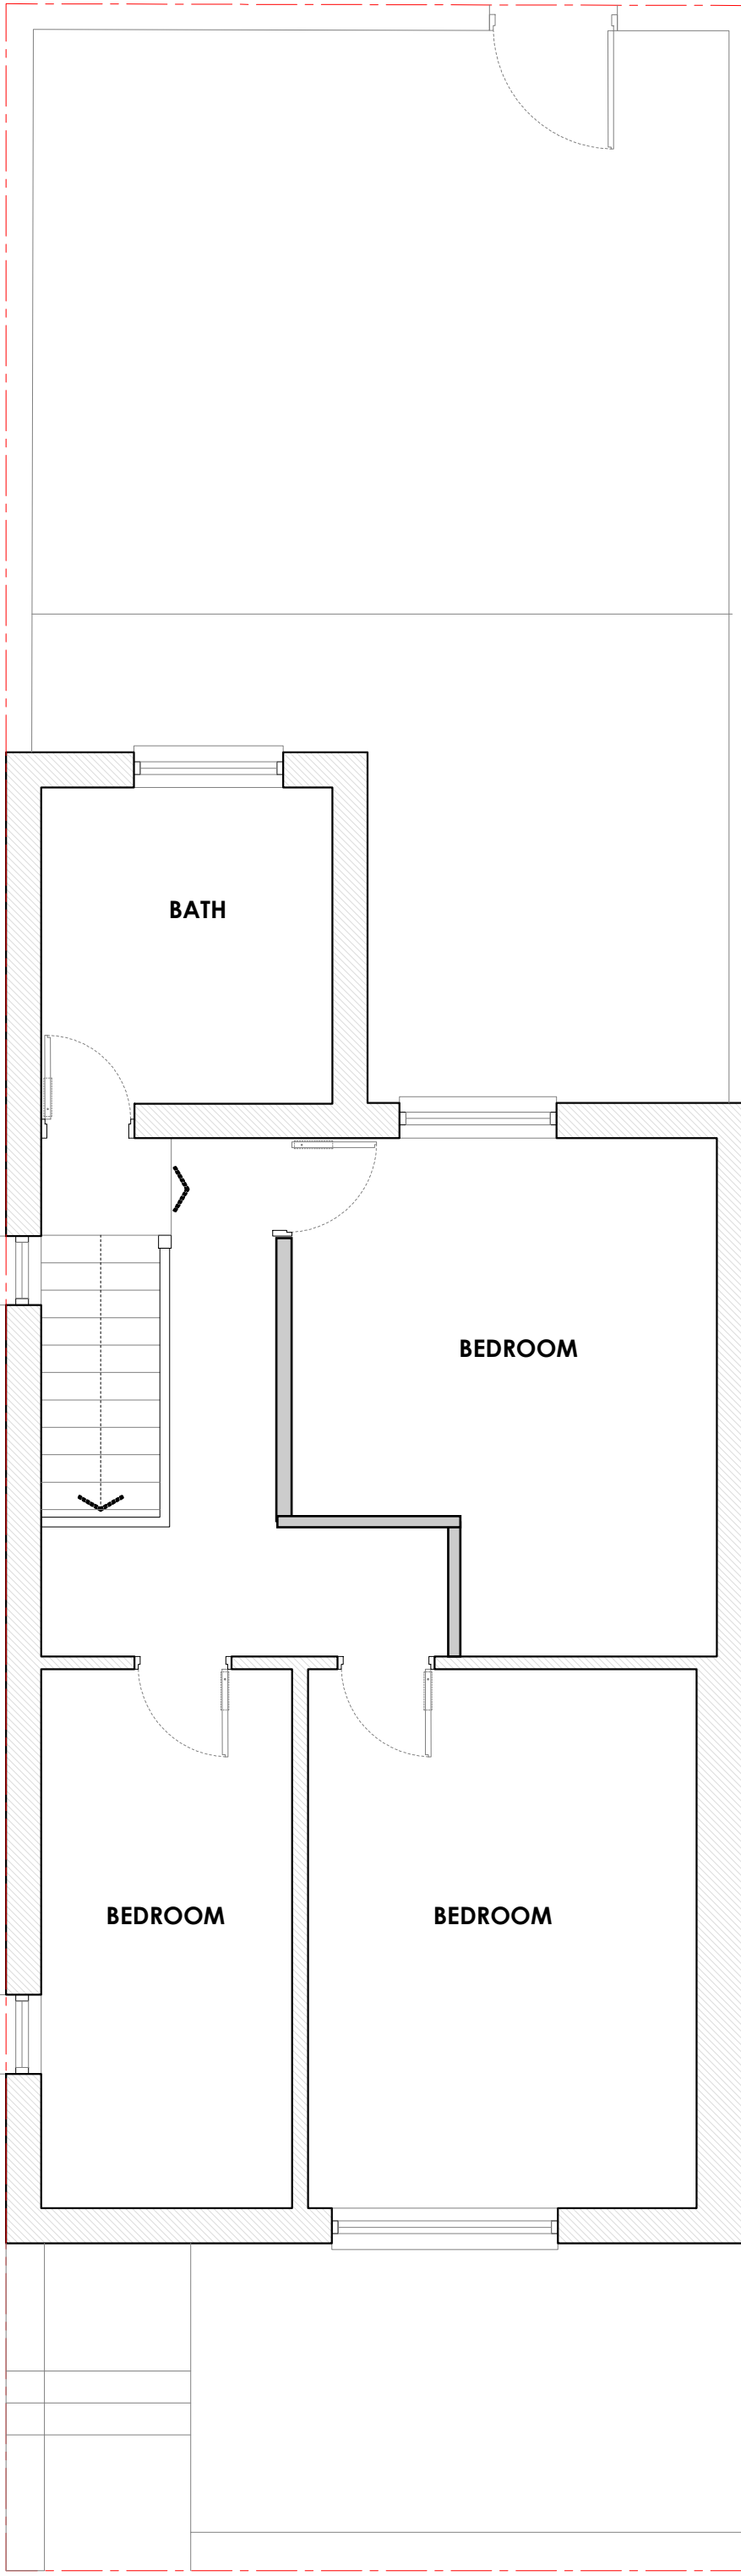

EXISTING GROUND FLOOR PLAN
1:50 @ A2

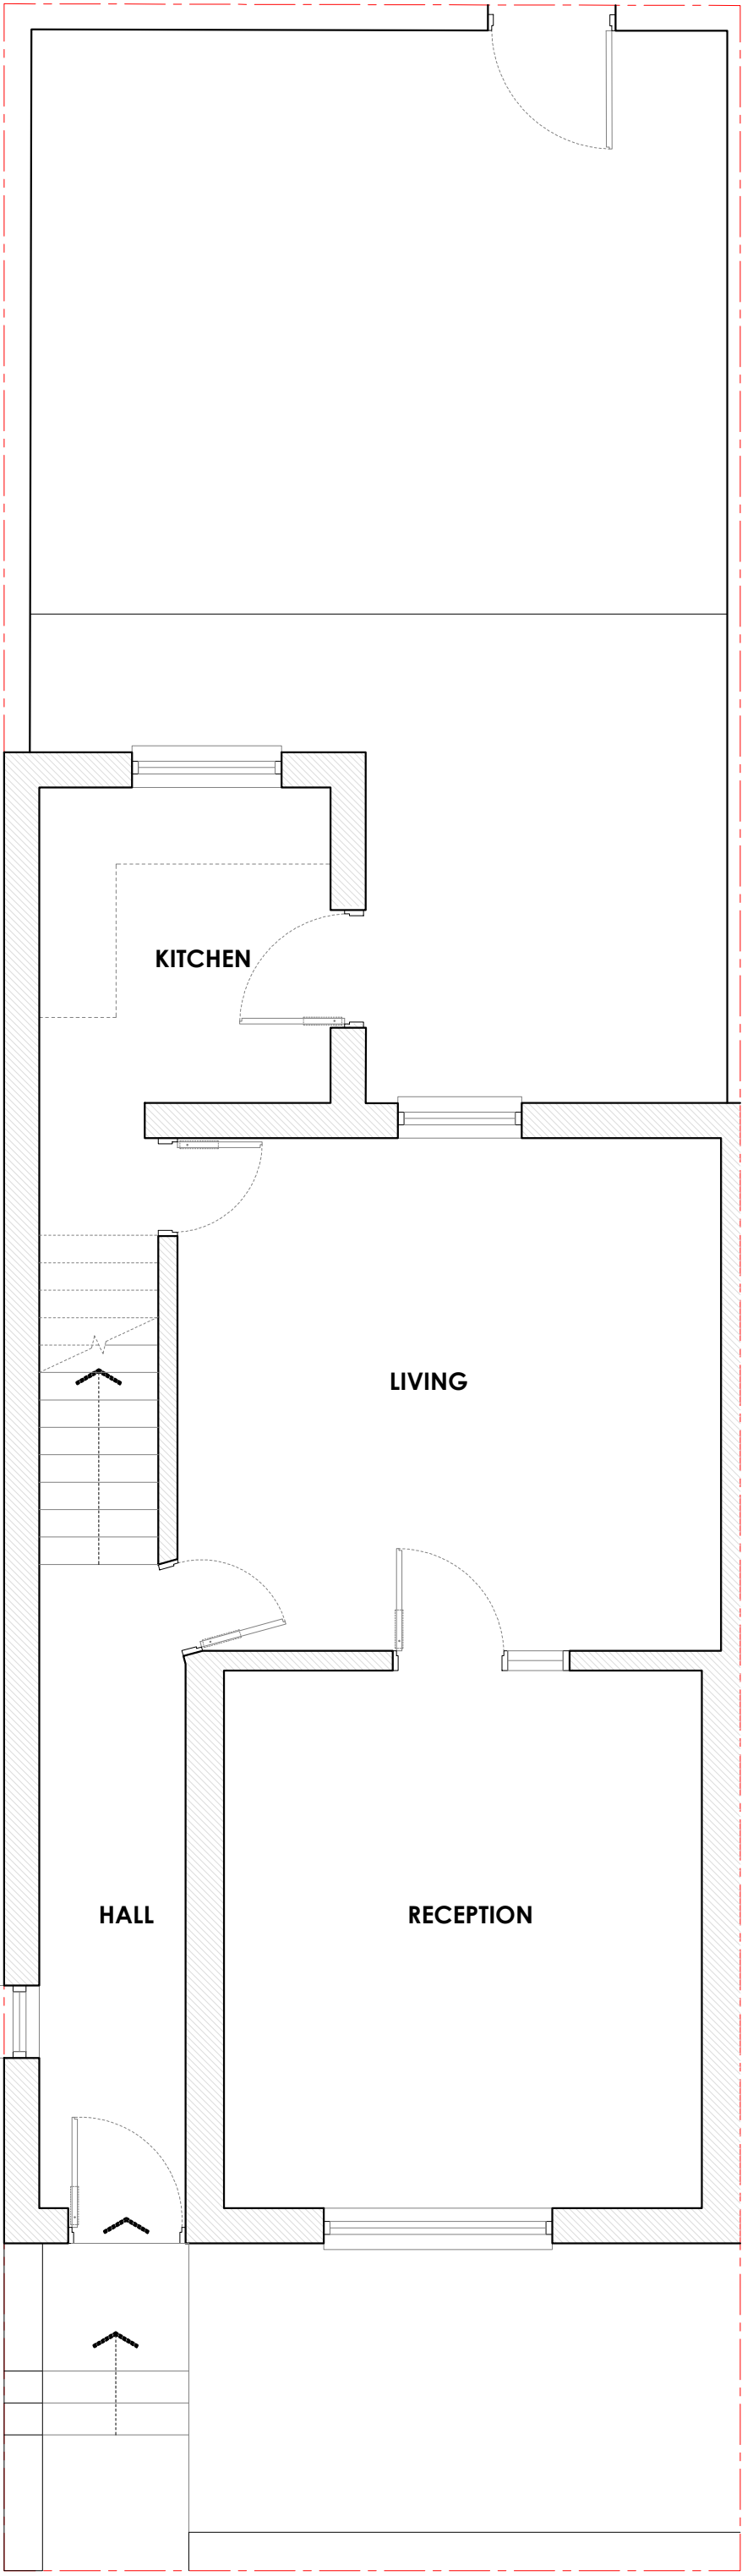

EXISTING FIRST FLOOR PLAN
1:50 @ A2

EXISTING ROOF PLAN
1:50 @ A2



Dimensioning

Figured dimensions only to be taken from these designs and drawings. Work to annotated dimensions only. All dimensions to be checked on site. Architectural designers to be informed immediately of any discrepancies before work proceeds. Drawings are to be read in conjunction with relevant specifications, structural engineers and service engineers' drawings.



S A L E E M
ARCHITECTS
Architecture | Masterplanning | Graphics

Rev	Date	Description
-	07/01/26	Issued to client for comments

CLIENT:
Property Owner

PROJECT:
*9 James Street N
Radcliffe
M26 1QQ*

TITLE:
Existing Plans

SCALE:
1:50 @ A2

DRAWING NO.
Sheet 2

REV:

DATE:
Jan 2026