






notes
this drawing is the copyright of
35 the studio limited and not to
be copied or used without
prior consent.

it is agreed this drawing will be
checked and verified by you
prior to work commencing on
site. we shall not be liable for
any defects in this drawing
unless prior to work
commencing this drawing and
all its dimensions have been
checked and verified.

all workmanship and materials
shall comply with current
Building Regulations, and British
Standards. all materials shall be
fixed, applied or mixed in
accordance with
manufacturers' instructions or
specifications. any
discrepancy shall be
immediately reported and
resolved prior to work
commencing. the contractor
shall take into account
everything necessary for the
proper execution of the works.

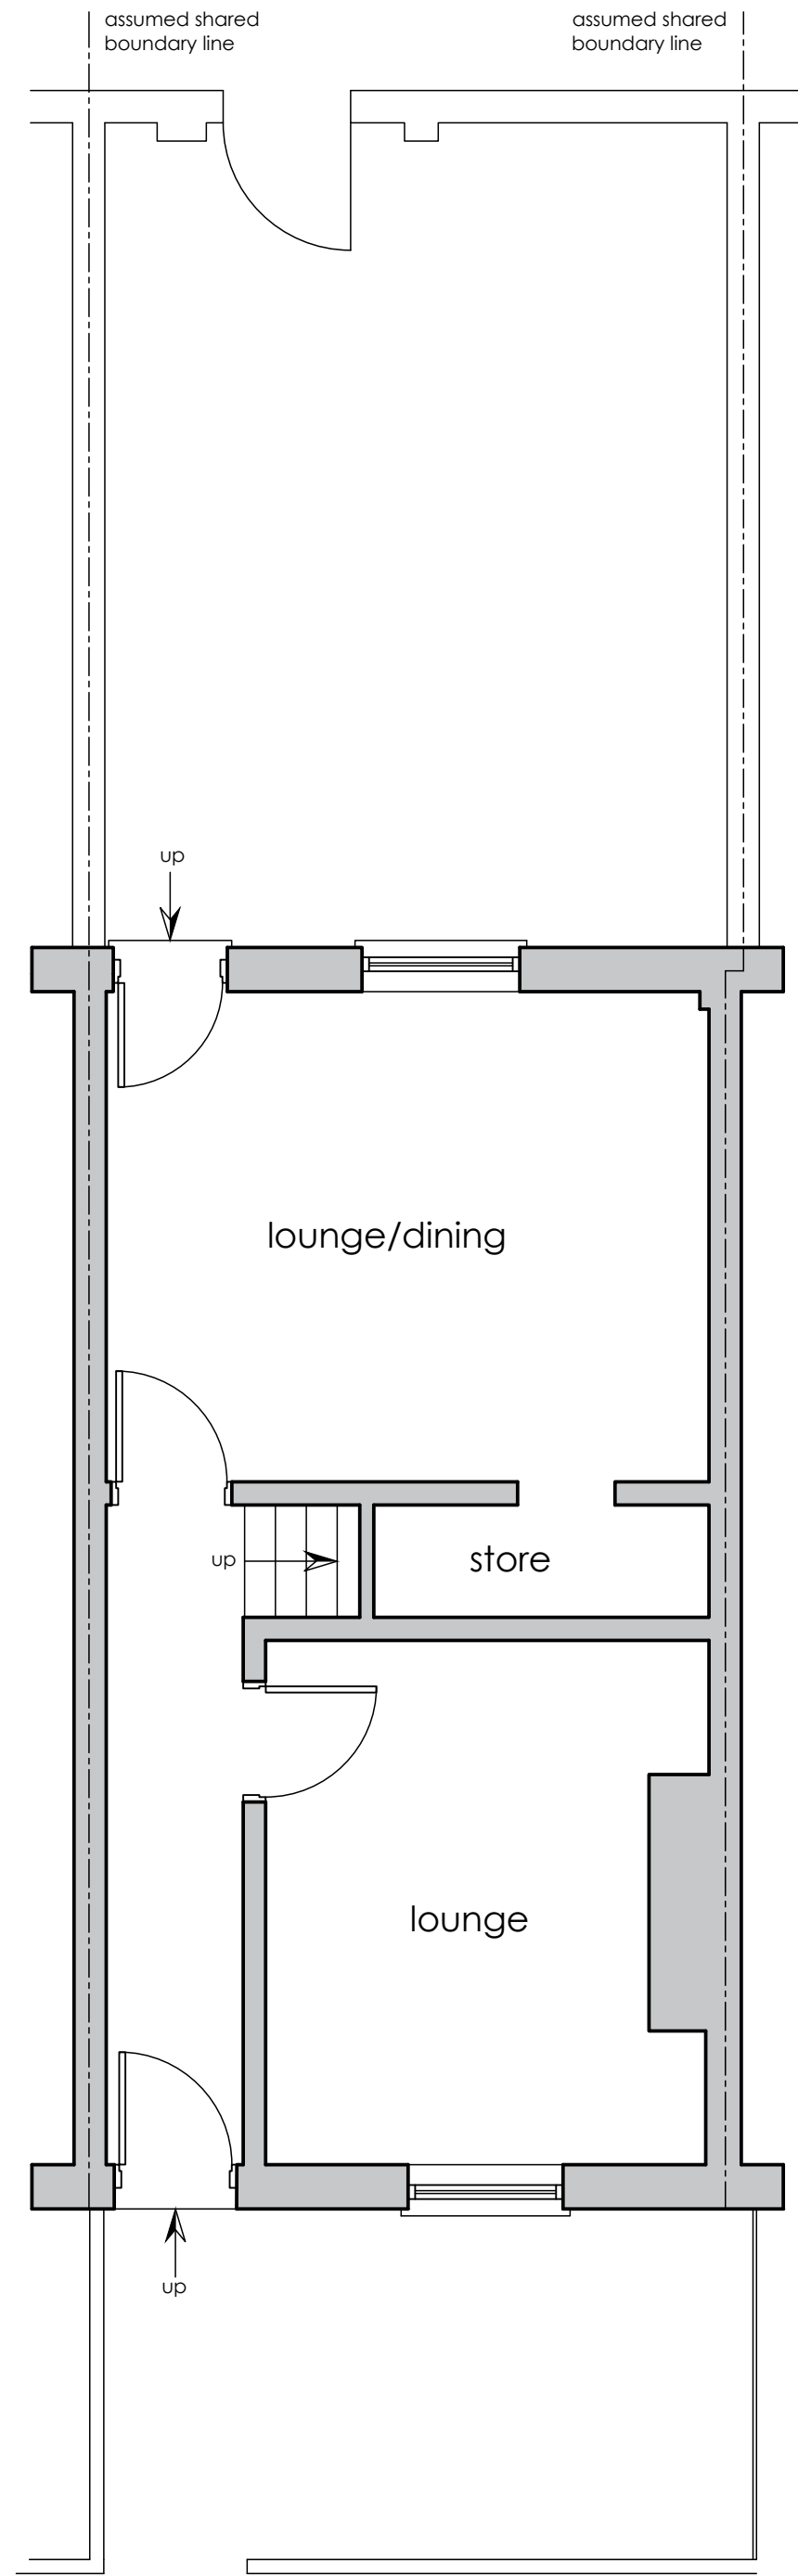

ground floor plan

 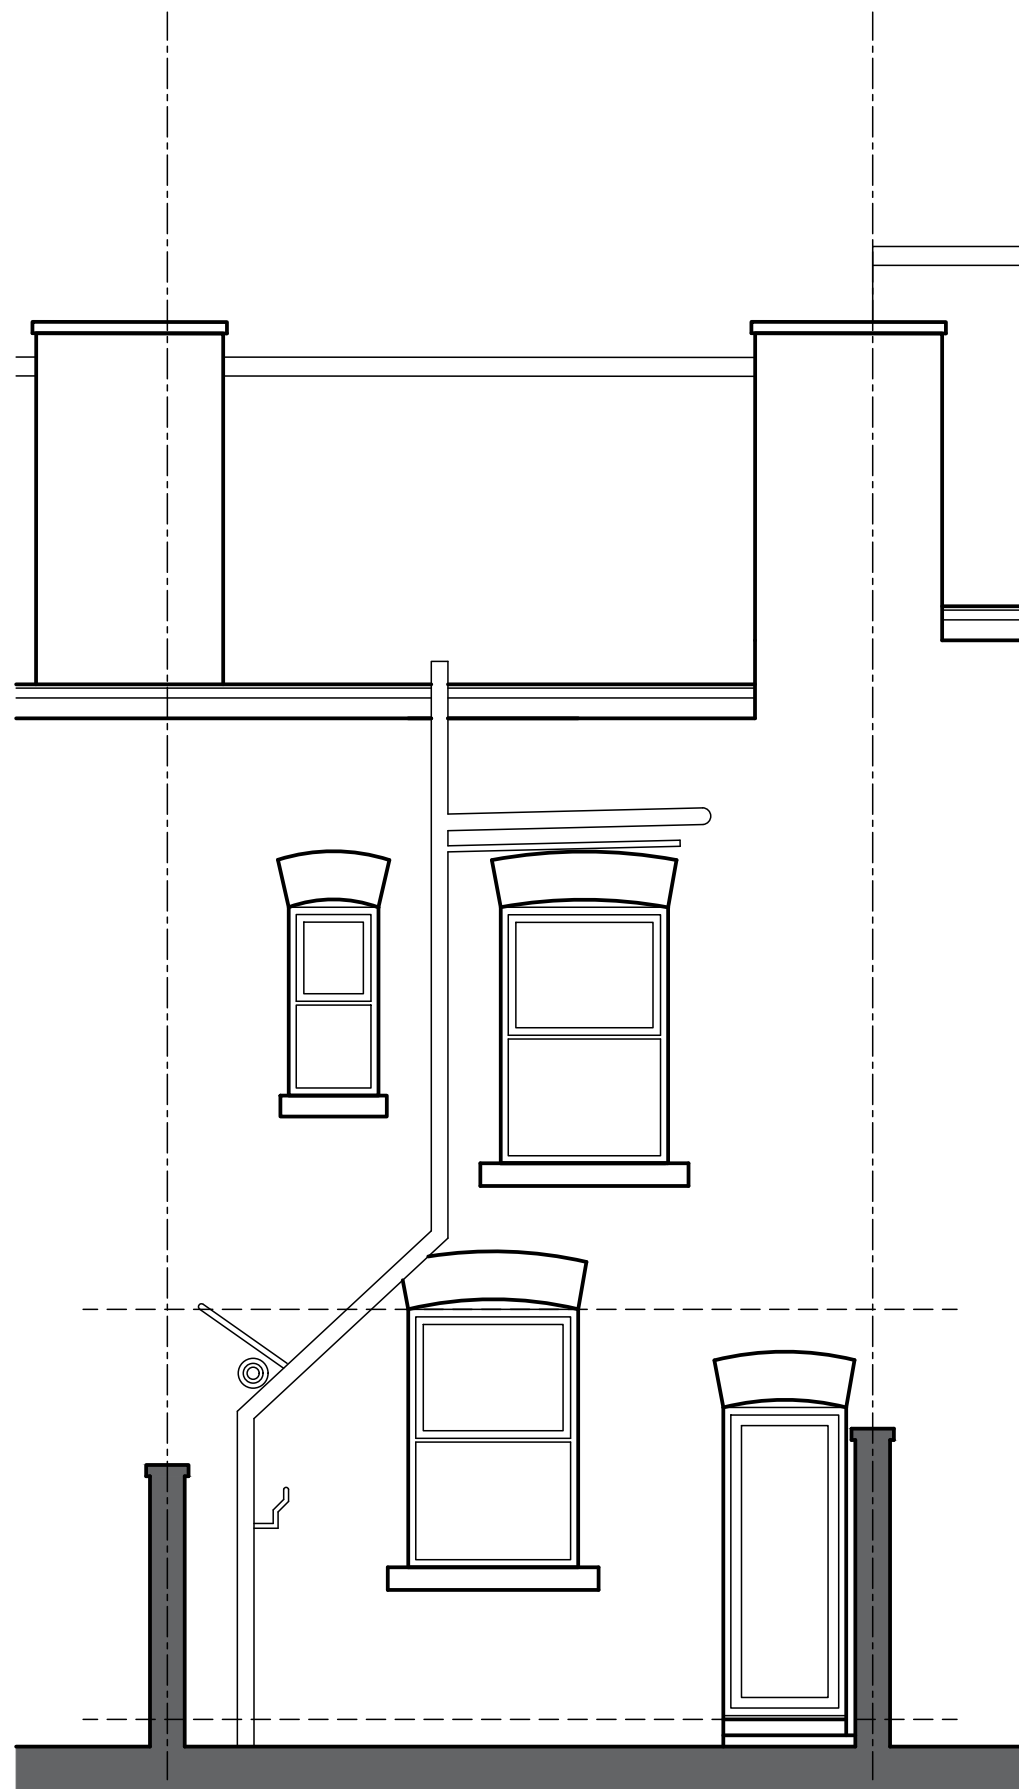

client
kelly cuthbertson

project
29 dashwood road,
prestwich,
m25 3ae

drawing title
existing plans + elevations

drawing no. rev.
cuthbertson/01

drawn by scale date
a.k. 1:50@A1 jan 2025

35 the studio limited
cartreff,
wigan lane,
chorley,
pr7 4by

e: info@35thestudio.co.uk
w: www.35thestudio.co.uk