

Peter Hitchen
Architects

Marathon House
The Sidings Business Park
Whalley, BB7 9SE

01254 823 885

www.peterhitchenarchitects.co.uk

NOTES:

No.	Description	Date

CLIENT:

MR & MRS BOTTOMLEY

PROJECT:

NORCOT, MOORBOTTOM
ROAD, HOLCOMBE,
RAMSBOTTOM

SHEET:

PROPOSED
ELEVATION

Project number PHA/646

Date 02/03/2022


Drawn by LW

Checked by PH

A2.2

Scale 1 : 100

Sheet size A1

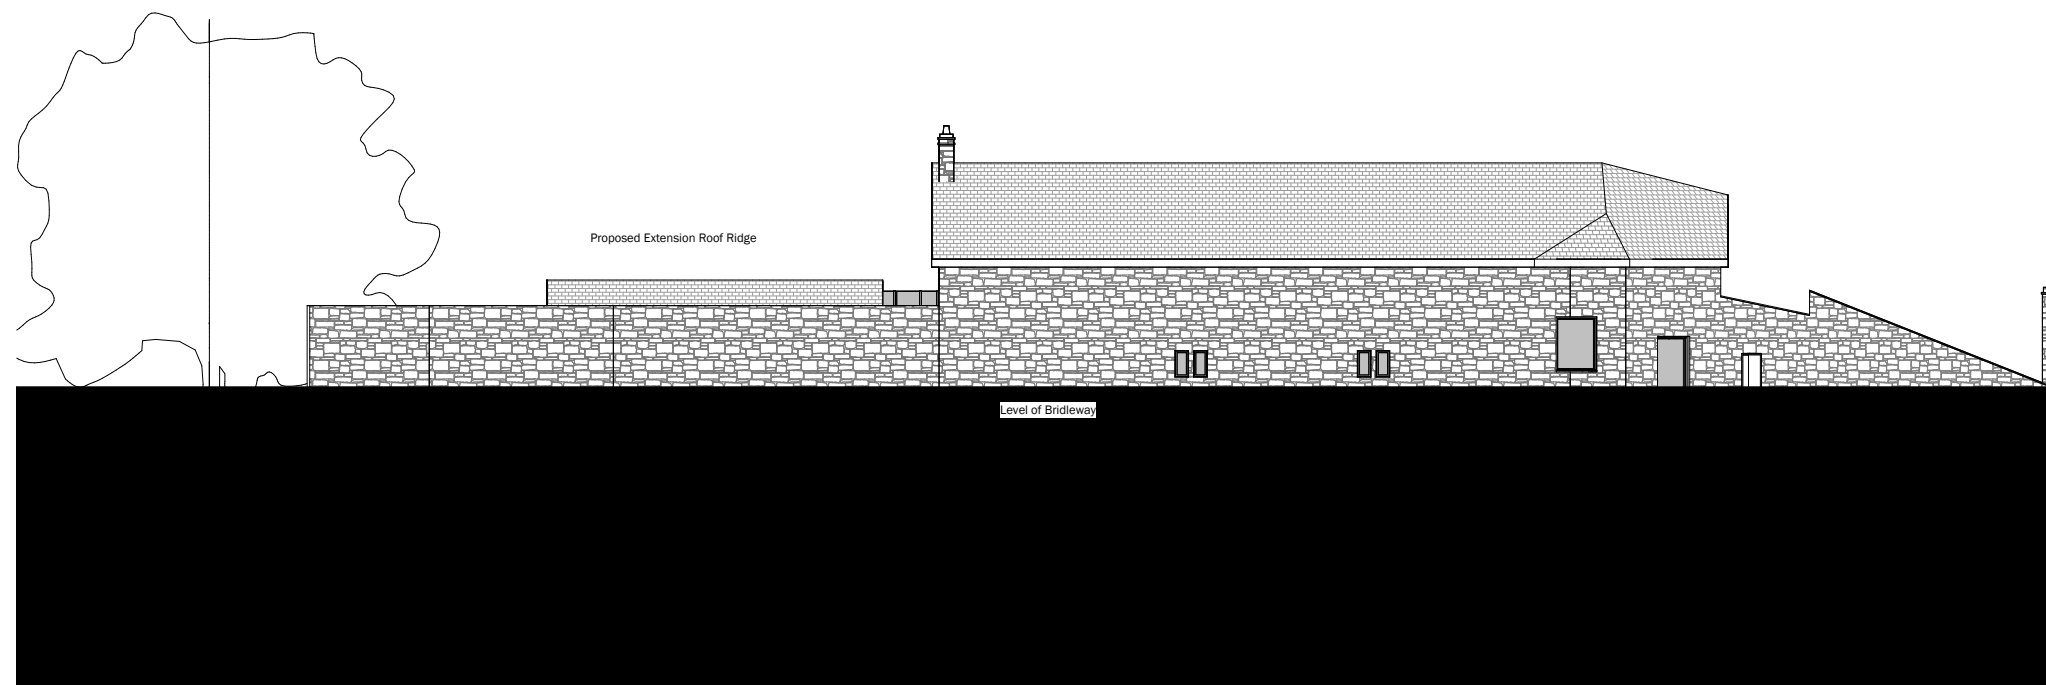

1 Rear Elevation From Bridleway
1 : 100