



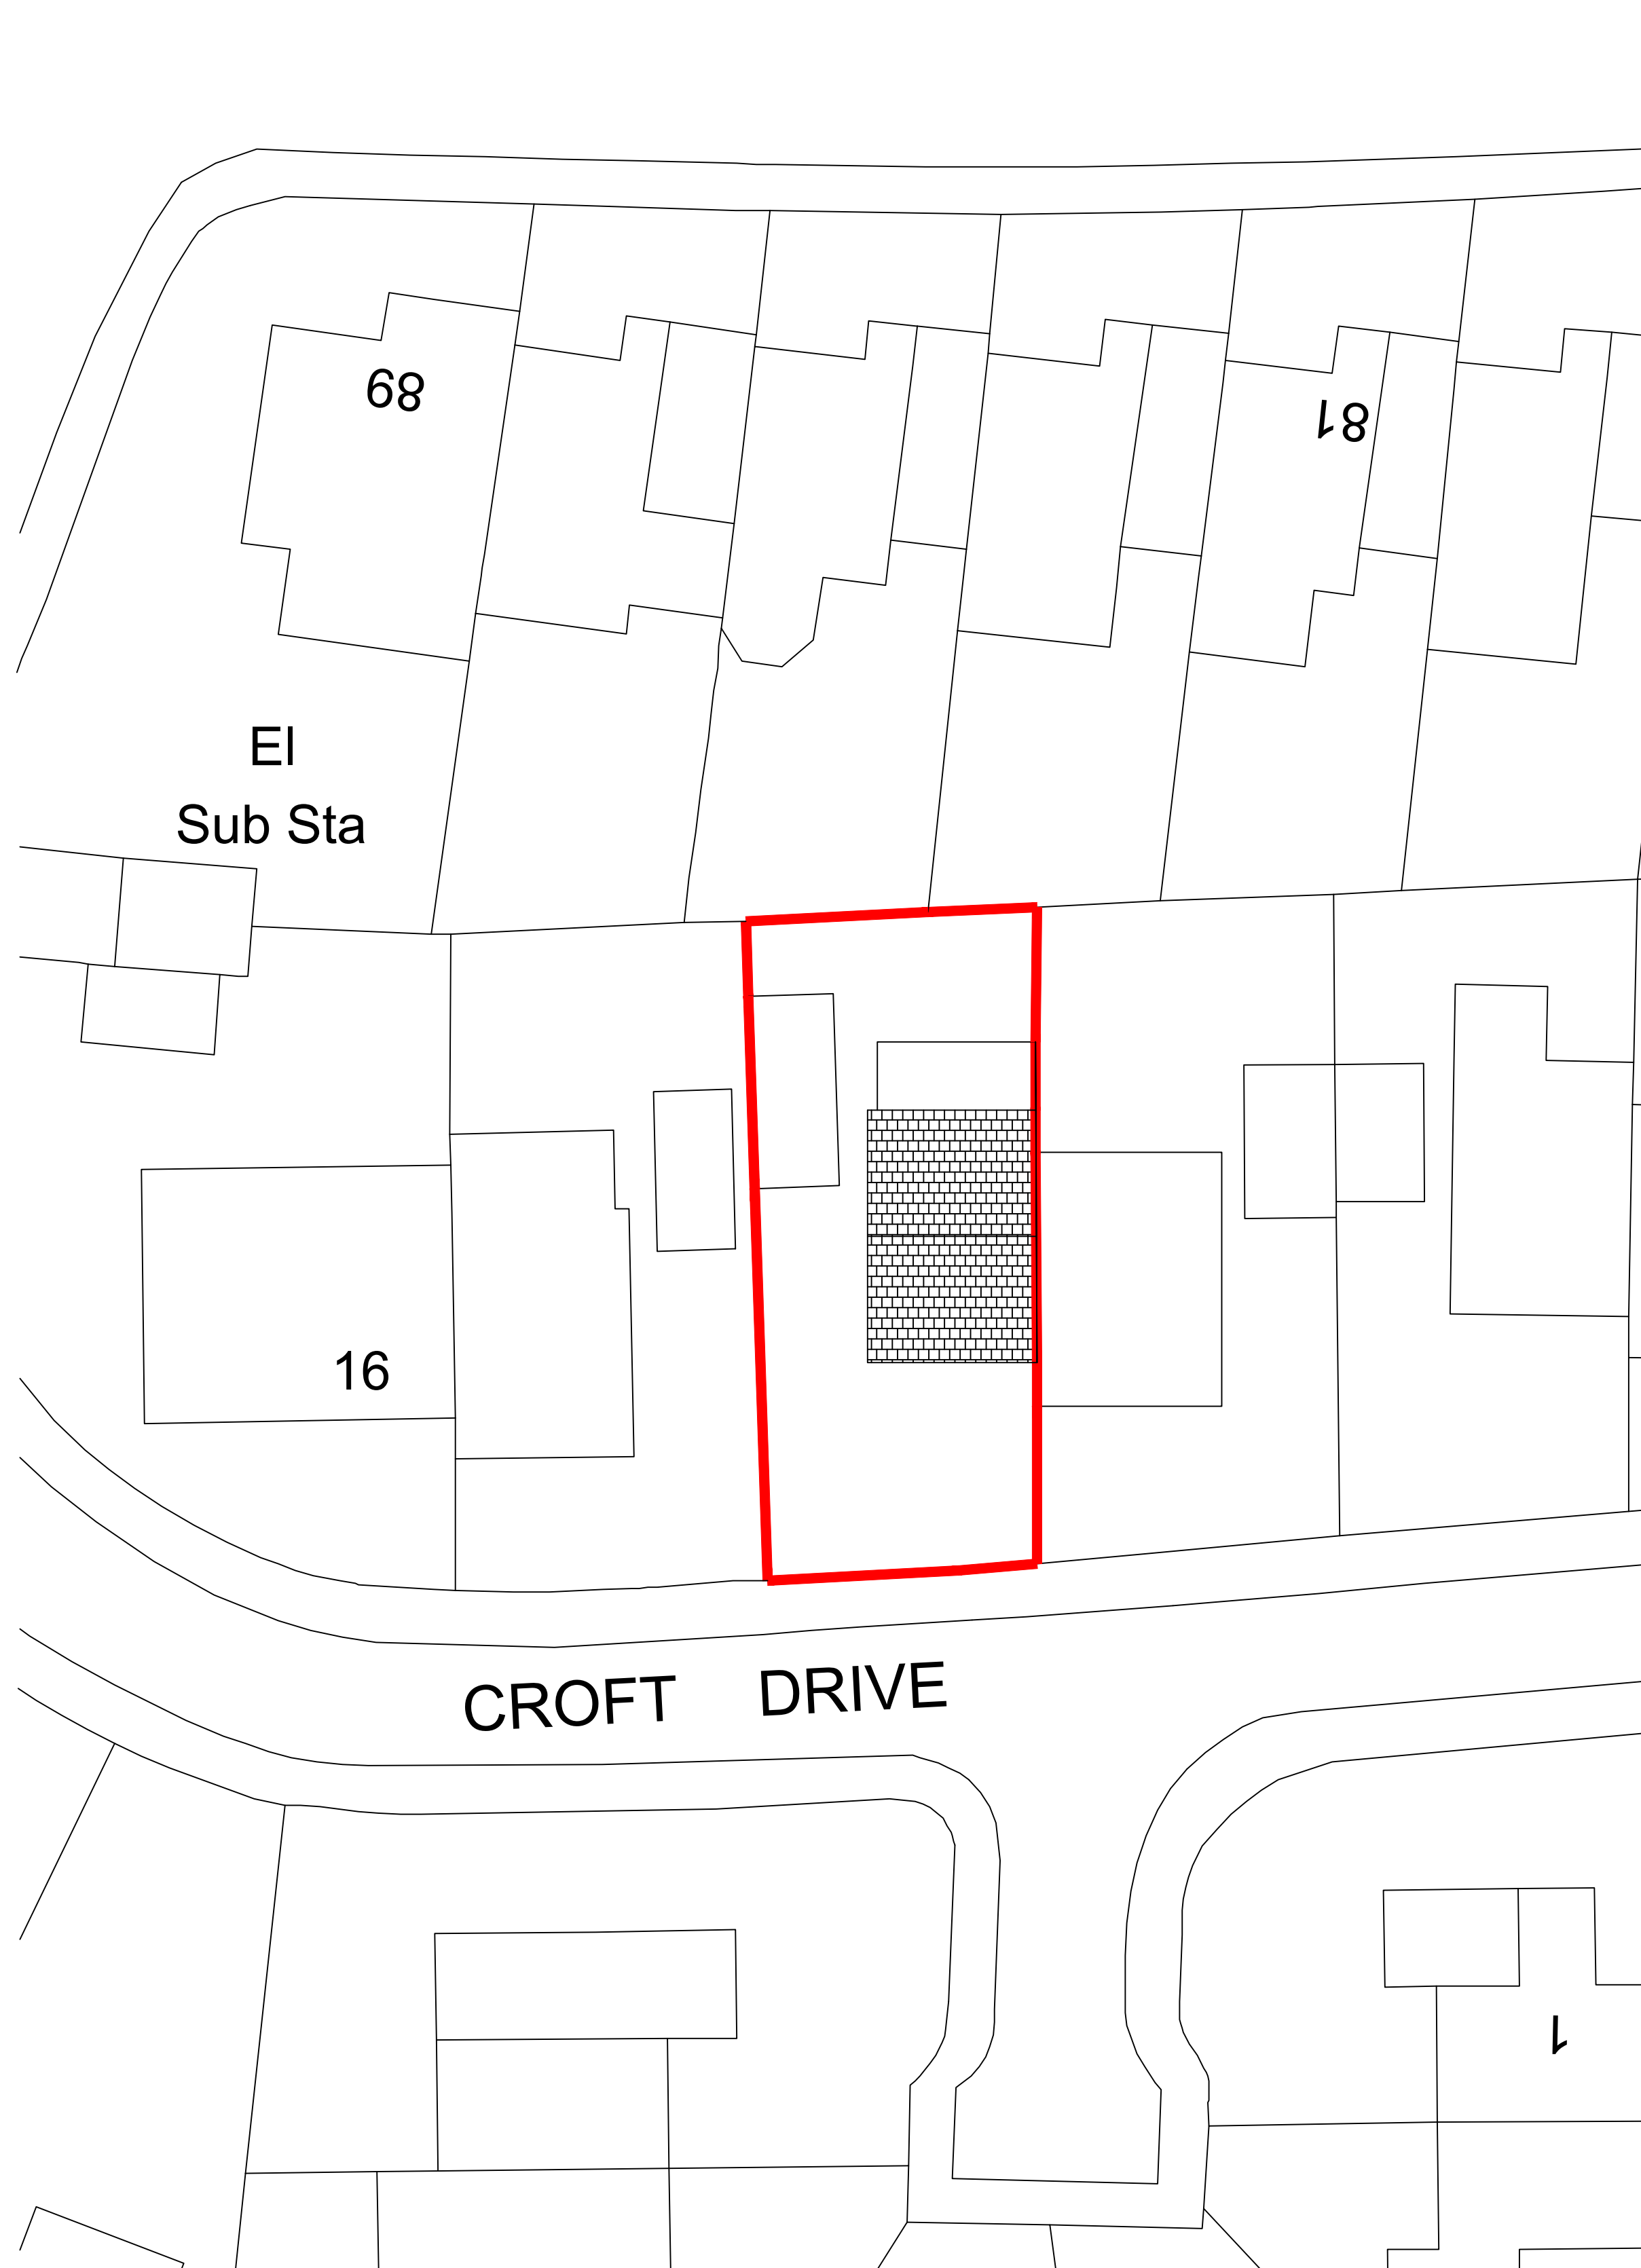

Existing Site Plan (1:200)

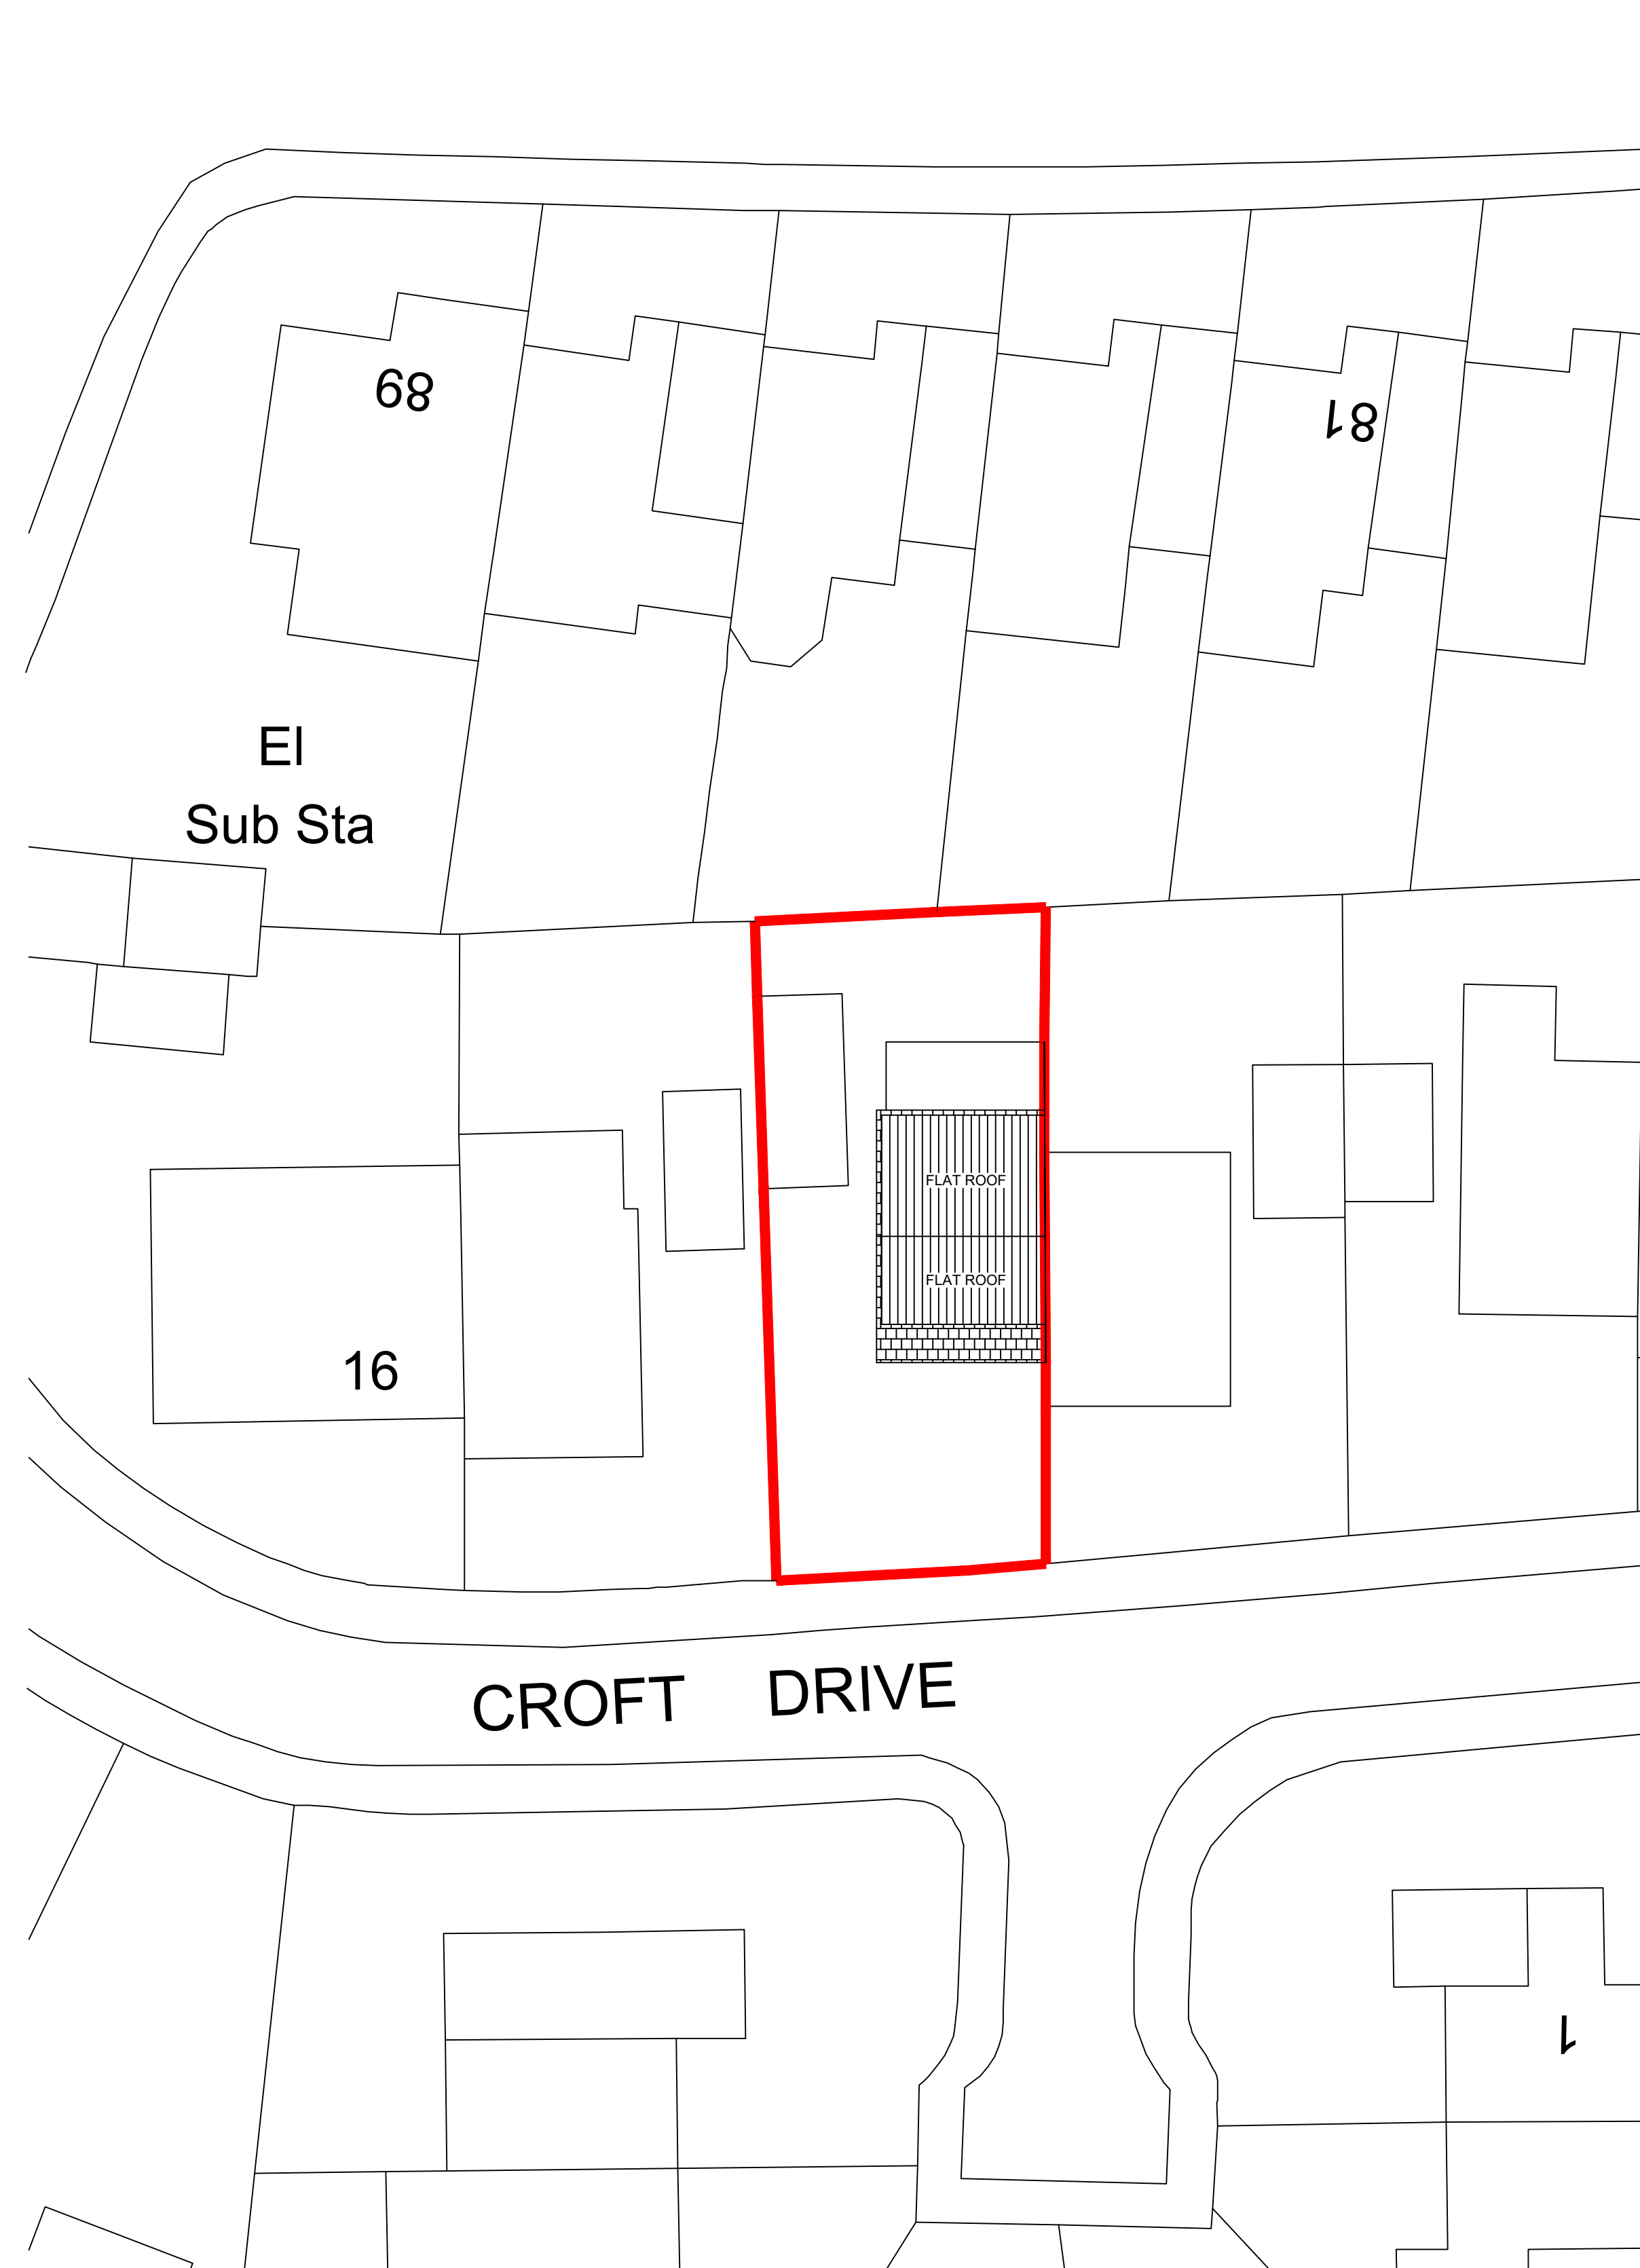

Proposed Site Plan (1:200)

SCALE AS SHOWN AT A1

GENERAL NOTES

1. All dimensions are in millimetres unless otherwise noted.
2. This drawing is not to be copied or disclosed by or forwarded on to any unauthorised persons without prior written consent of Gamble King and Noone Limited.
3. Do not scale from this drawing and is only to be used for Local Authority Approval purposes only.

Client
Mr. Chris Matuszewski

Job
12 Croft Drive,
Tottington,
Bury. BL8 3HT.

Drg
Existing/Proposed Site Plan

Drawn S.King	Date May 2022	Scale As Shown
Job No. D22.05.12	Drg No. P03	

Gamble King and Noone Ltd
Consulting Structural Engineers & Building Surveyors.
5 Queen Street
Oldham
OL1 1RD
Tel: 0161 652 1183
Mobile: 07756 902 604
07725 145 369

